






EXISTING FRONT ELEVATION

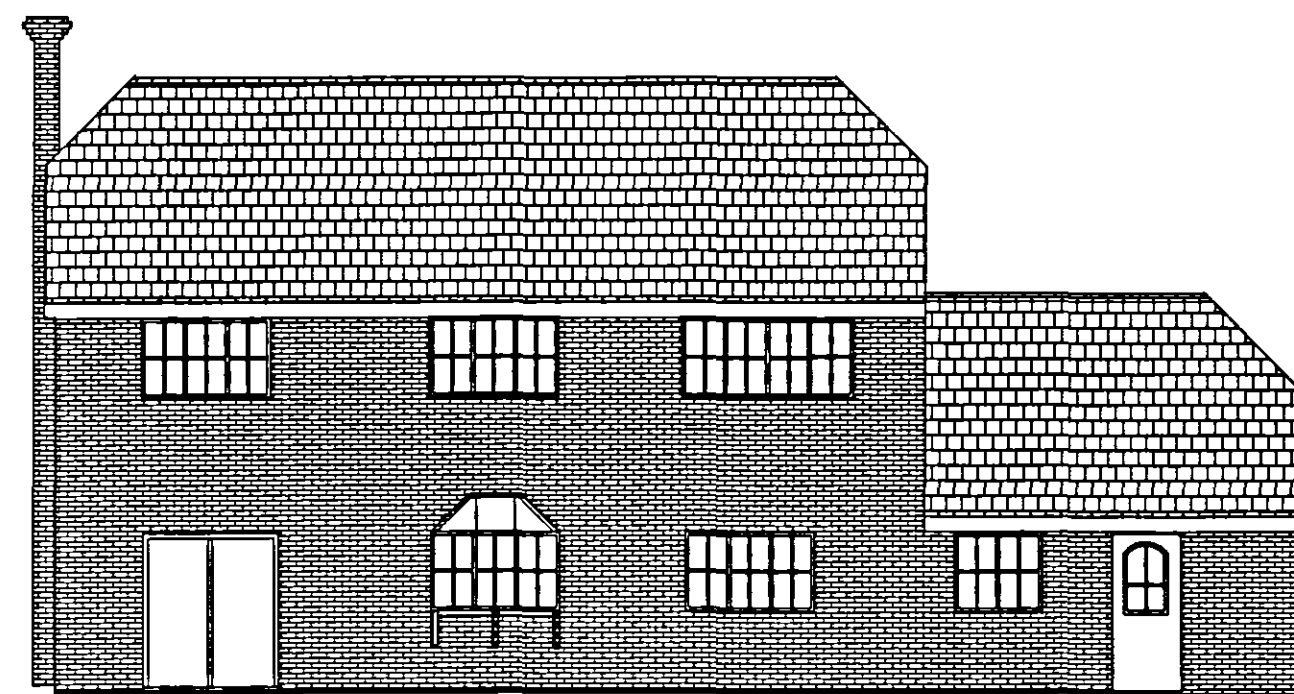


EXISTING REAR ELEVATION

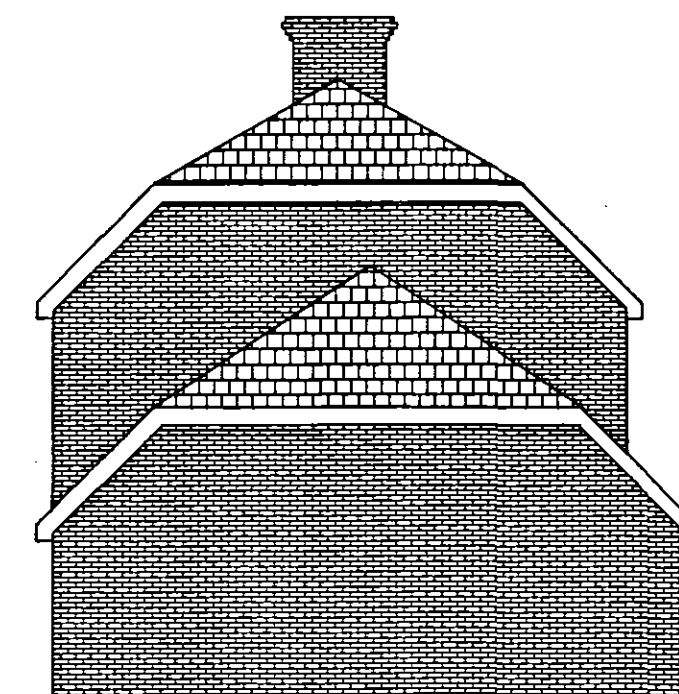


EXISTING SIDE ELEVATION

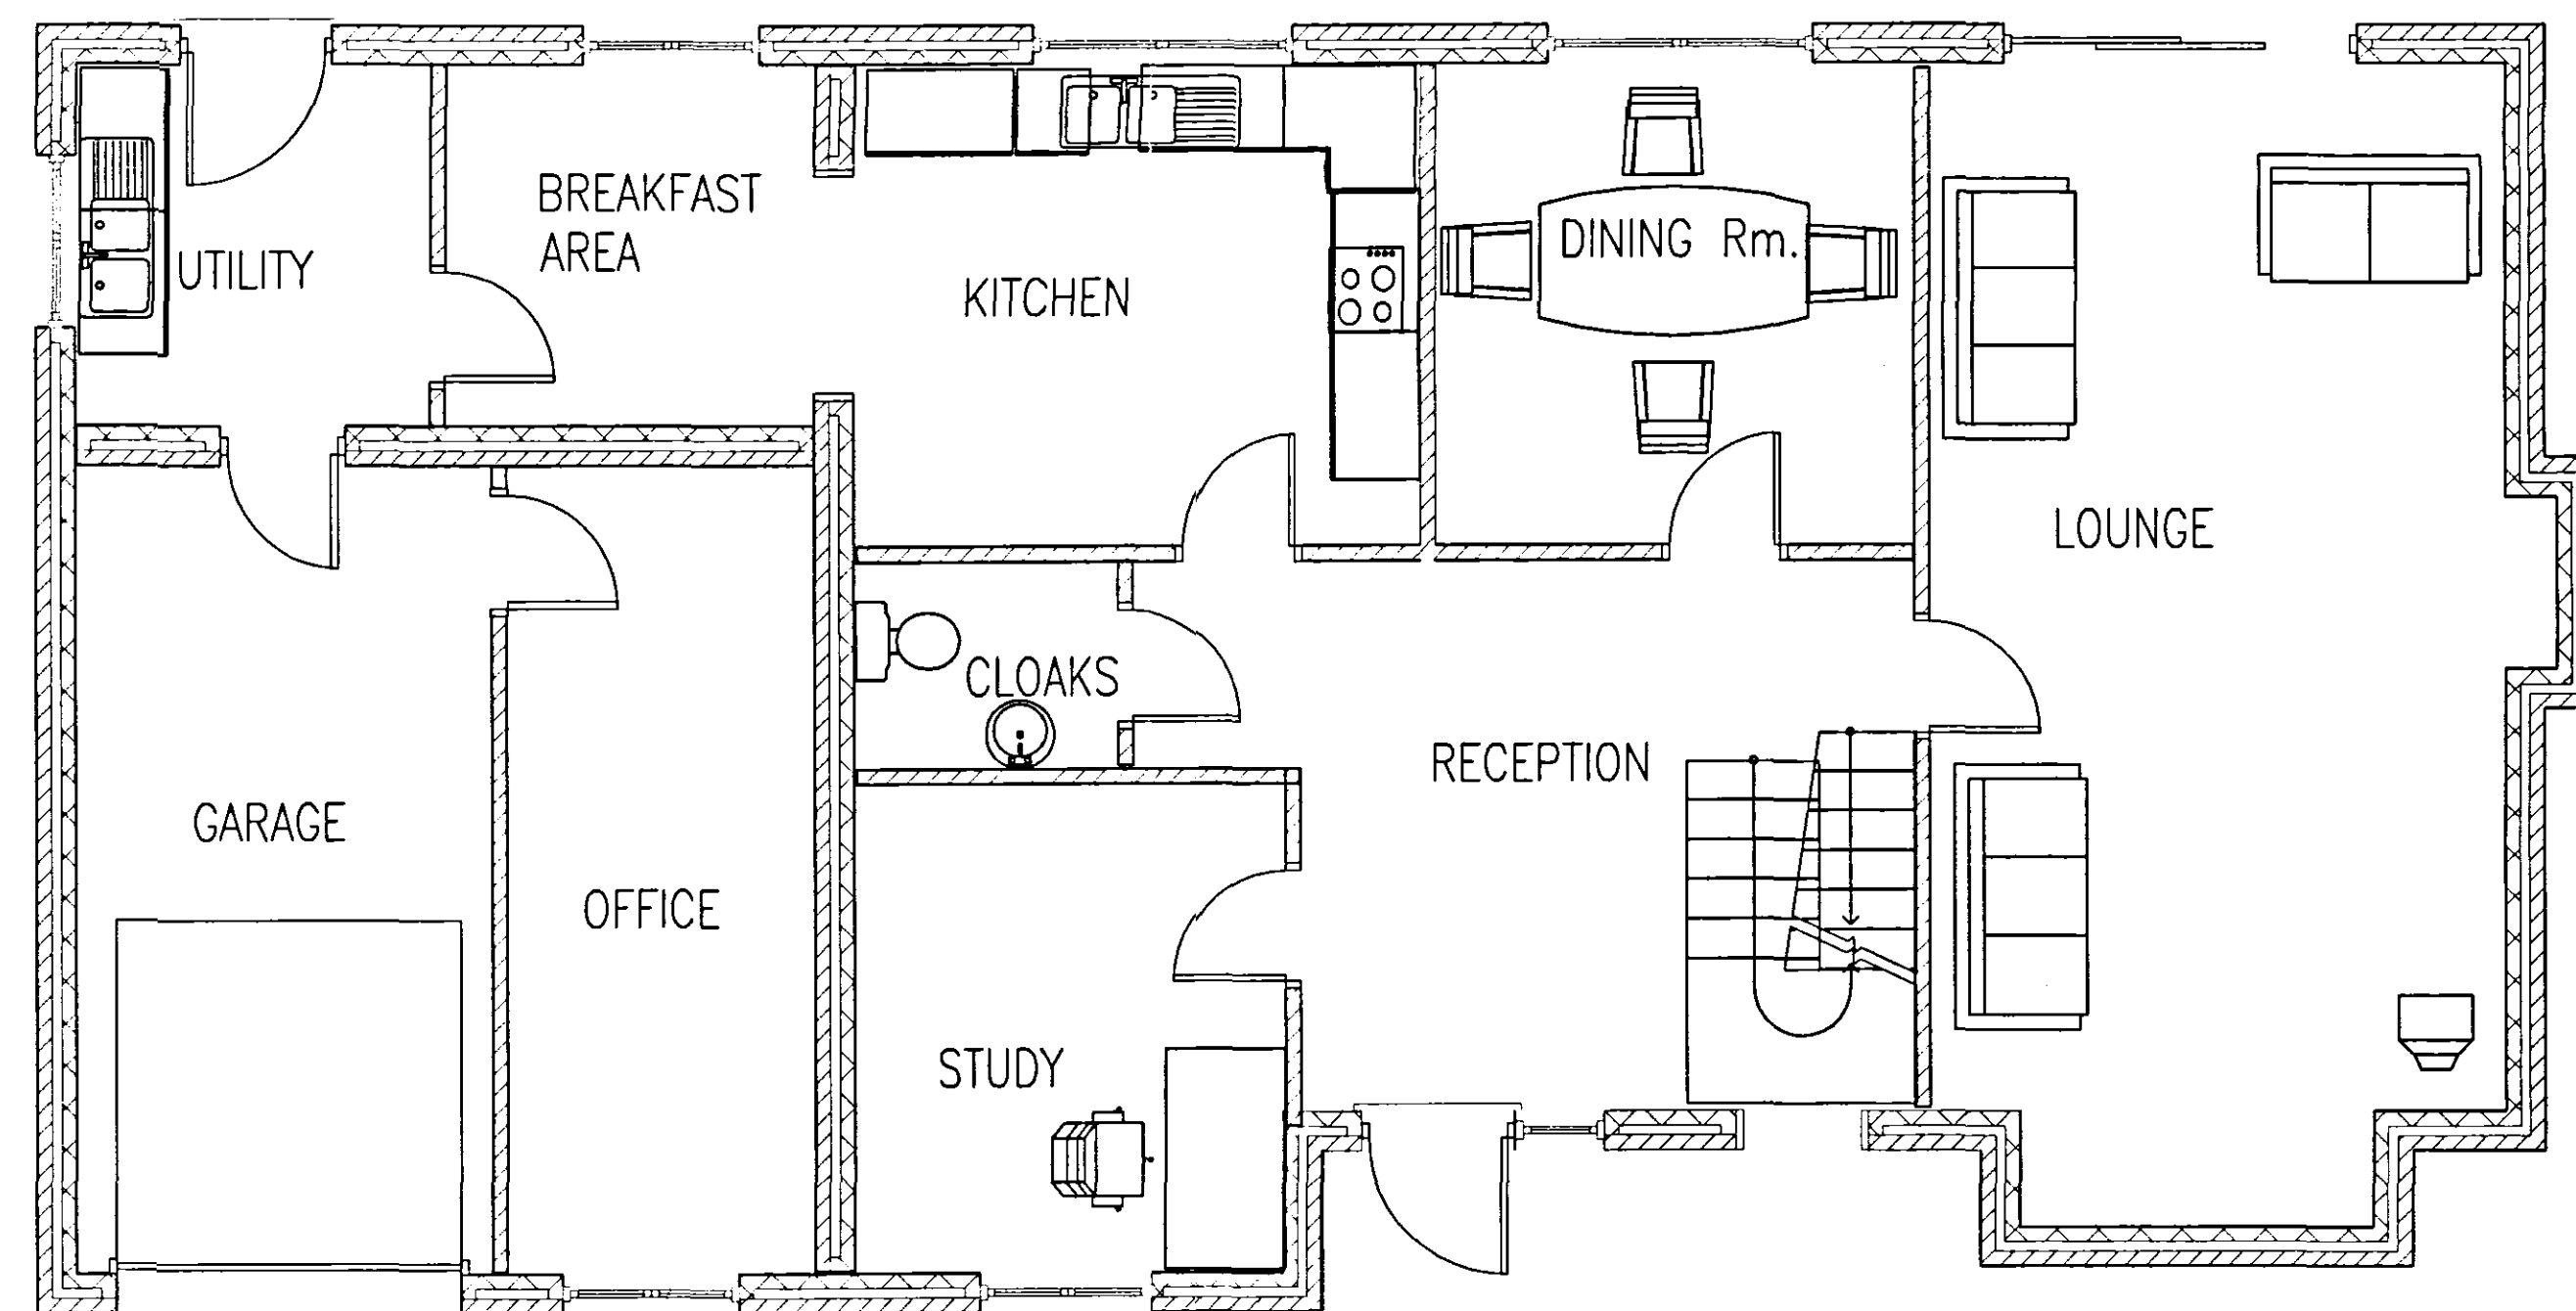

EXISTING GROUND FLOOR PLAN

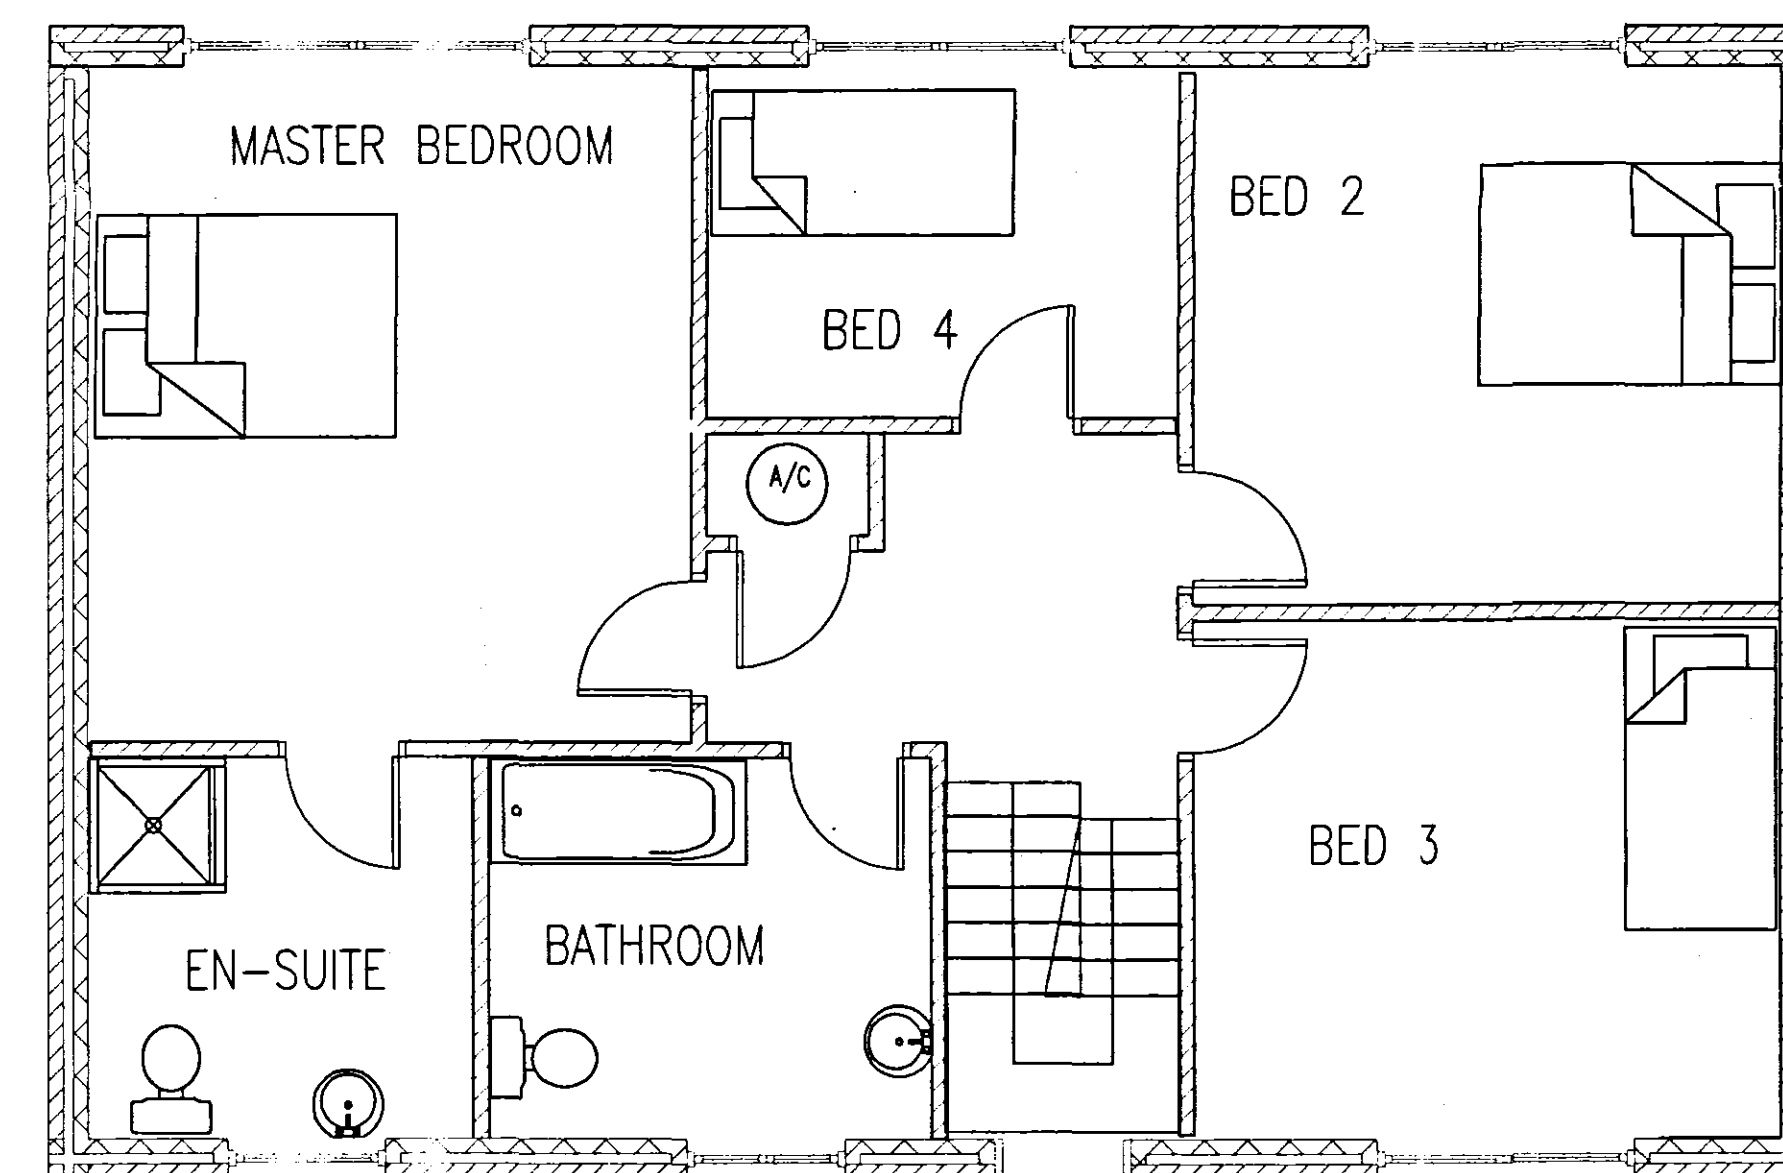

EXISTING FIRST FLOOR PLAN

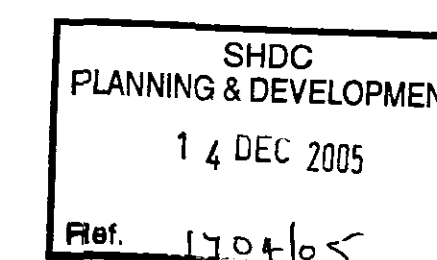

WENMAN BUILDING DESIGN
10 BROADGATE
WHAPLODE DROVE
SPALDING
LINCS. PE12 0TN.
Tel/Fax: 01406 331072
Mobile: 0784 1718457

CLIENT:
MR & MRS UGLOW
13 MARIETTE WAY
SPALDING

PROJECT TITLE:
FIRST FLOOR EXTENSION

DRAWING TITLE: WEN/1020

DETAILS:
EXISTING LAYOUTS
EXISTING ELEVATIONS
SCALE 1:50

NOTES: PLANNING APPLICATION

**DETERMINED
PLAN**