




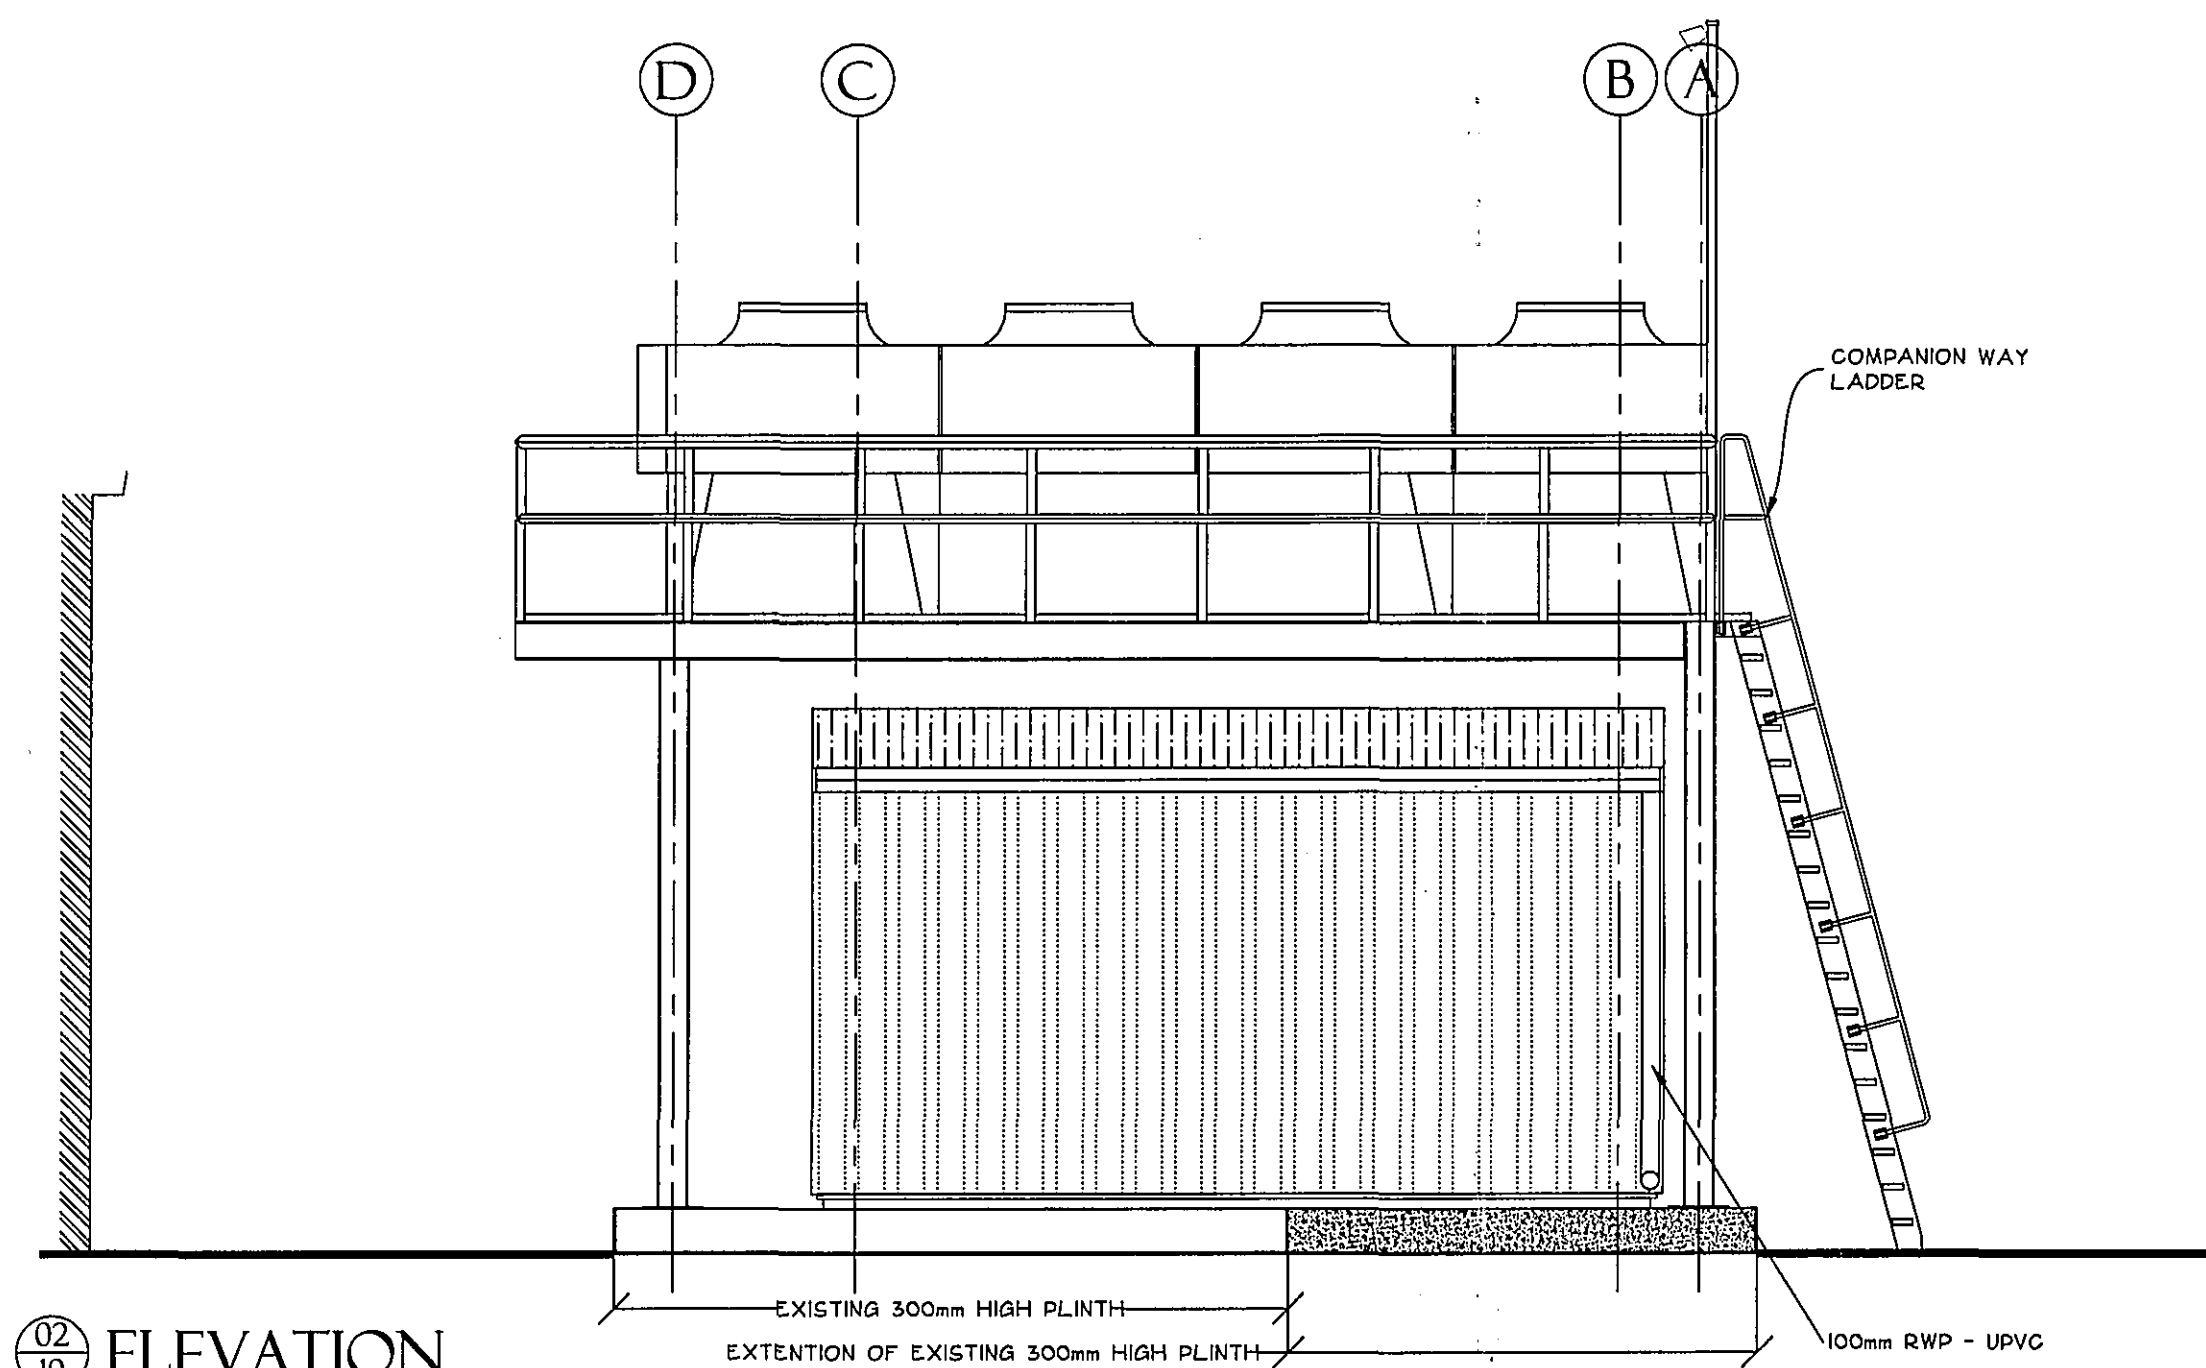


02/10 ELEVATION
1/50 @ A1

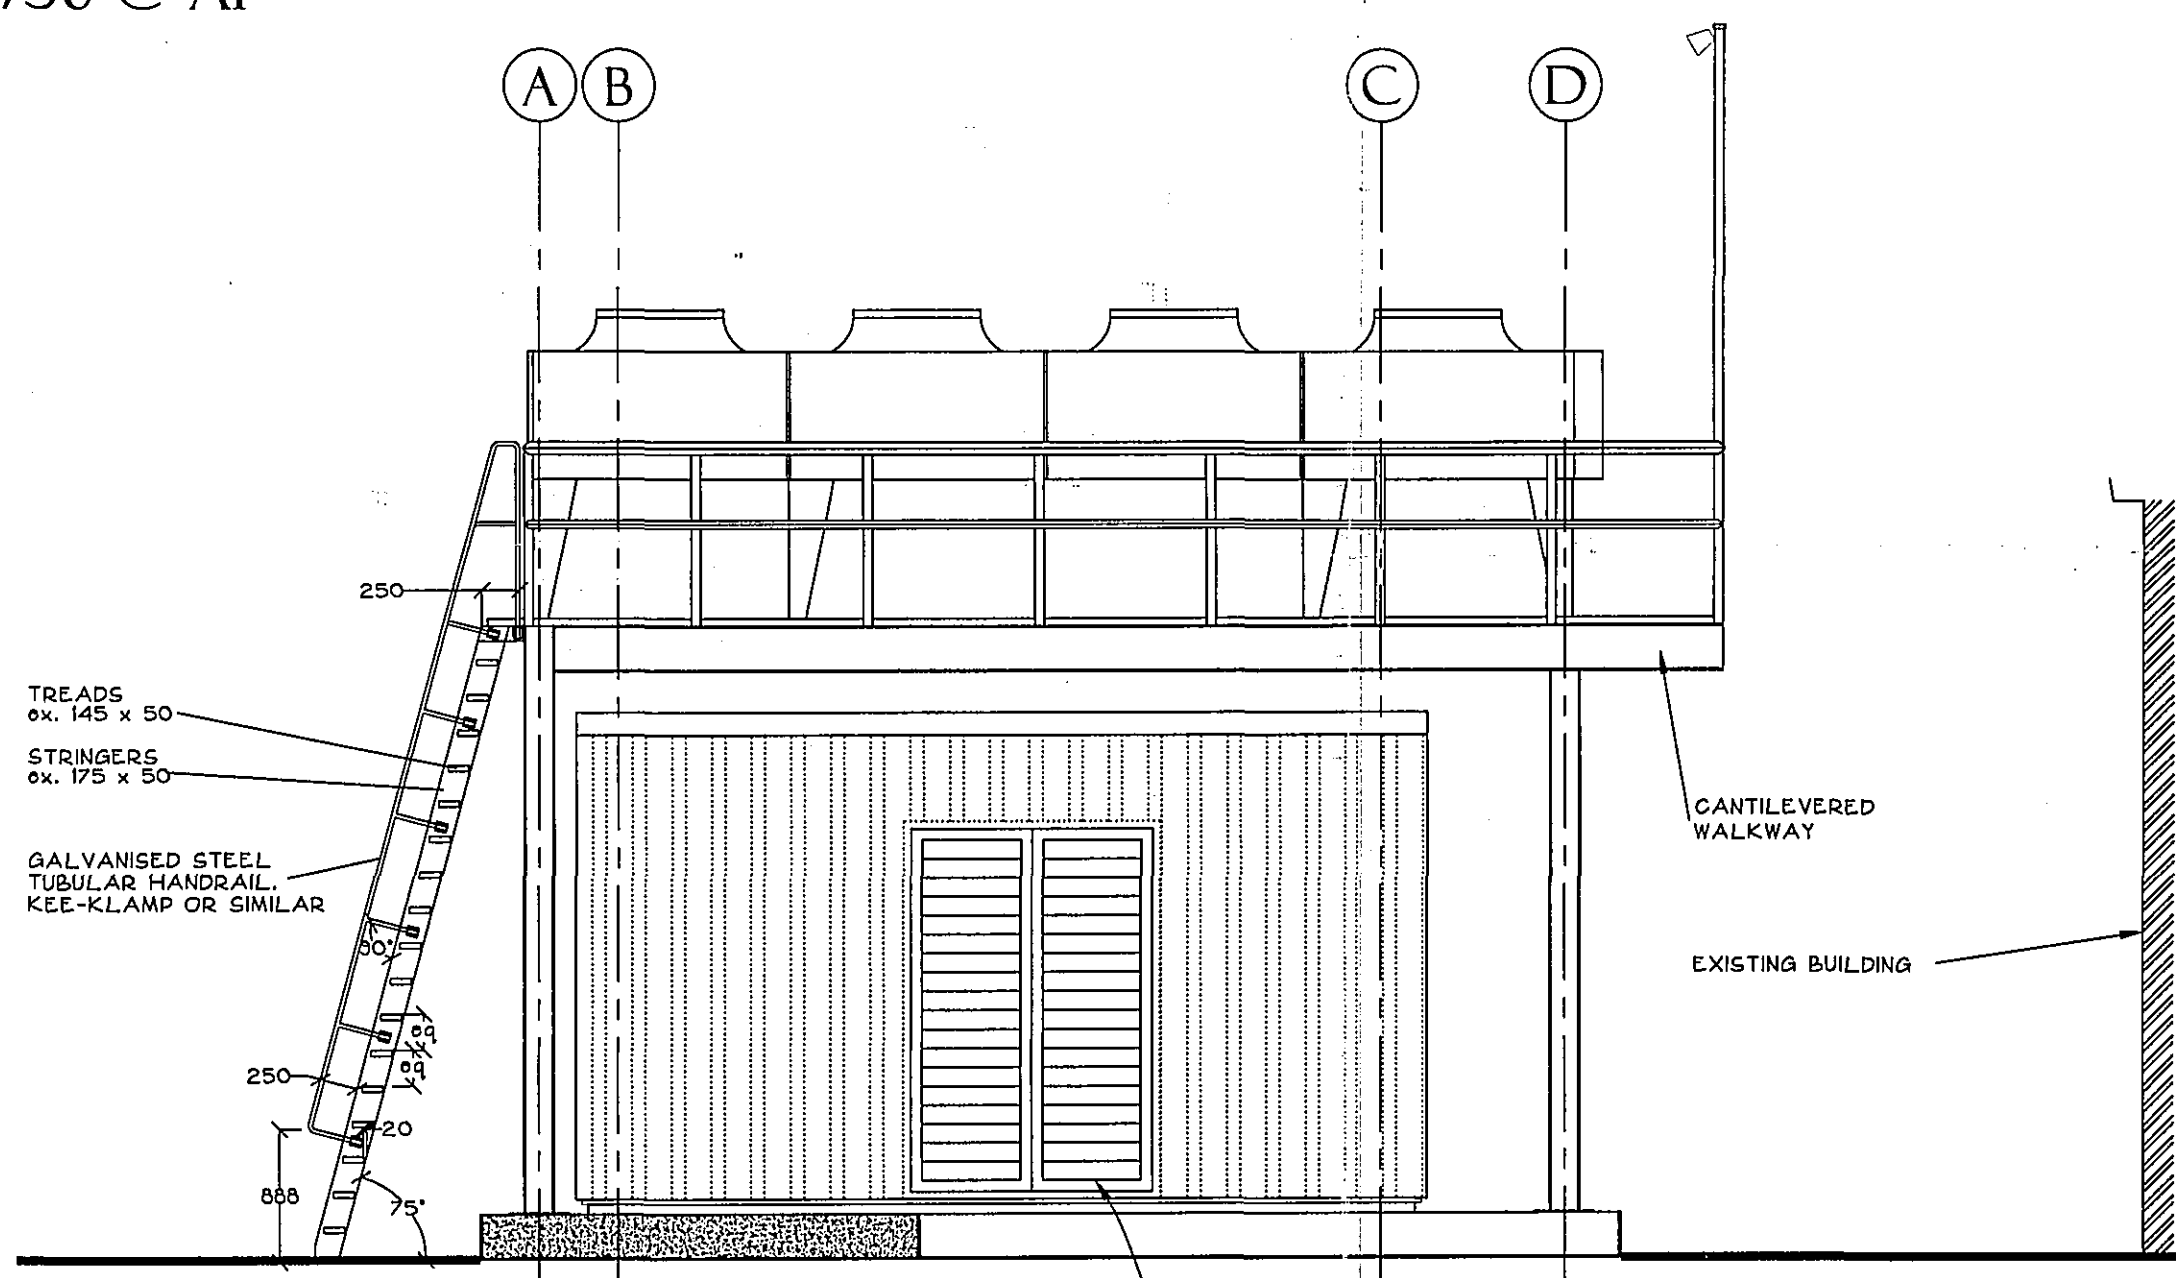


04/10 ELEVATION
1/50 @ A1

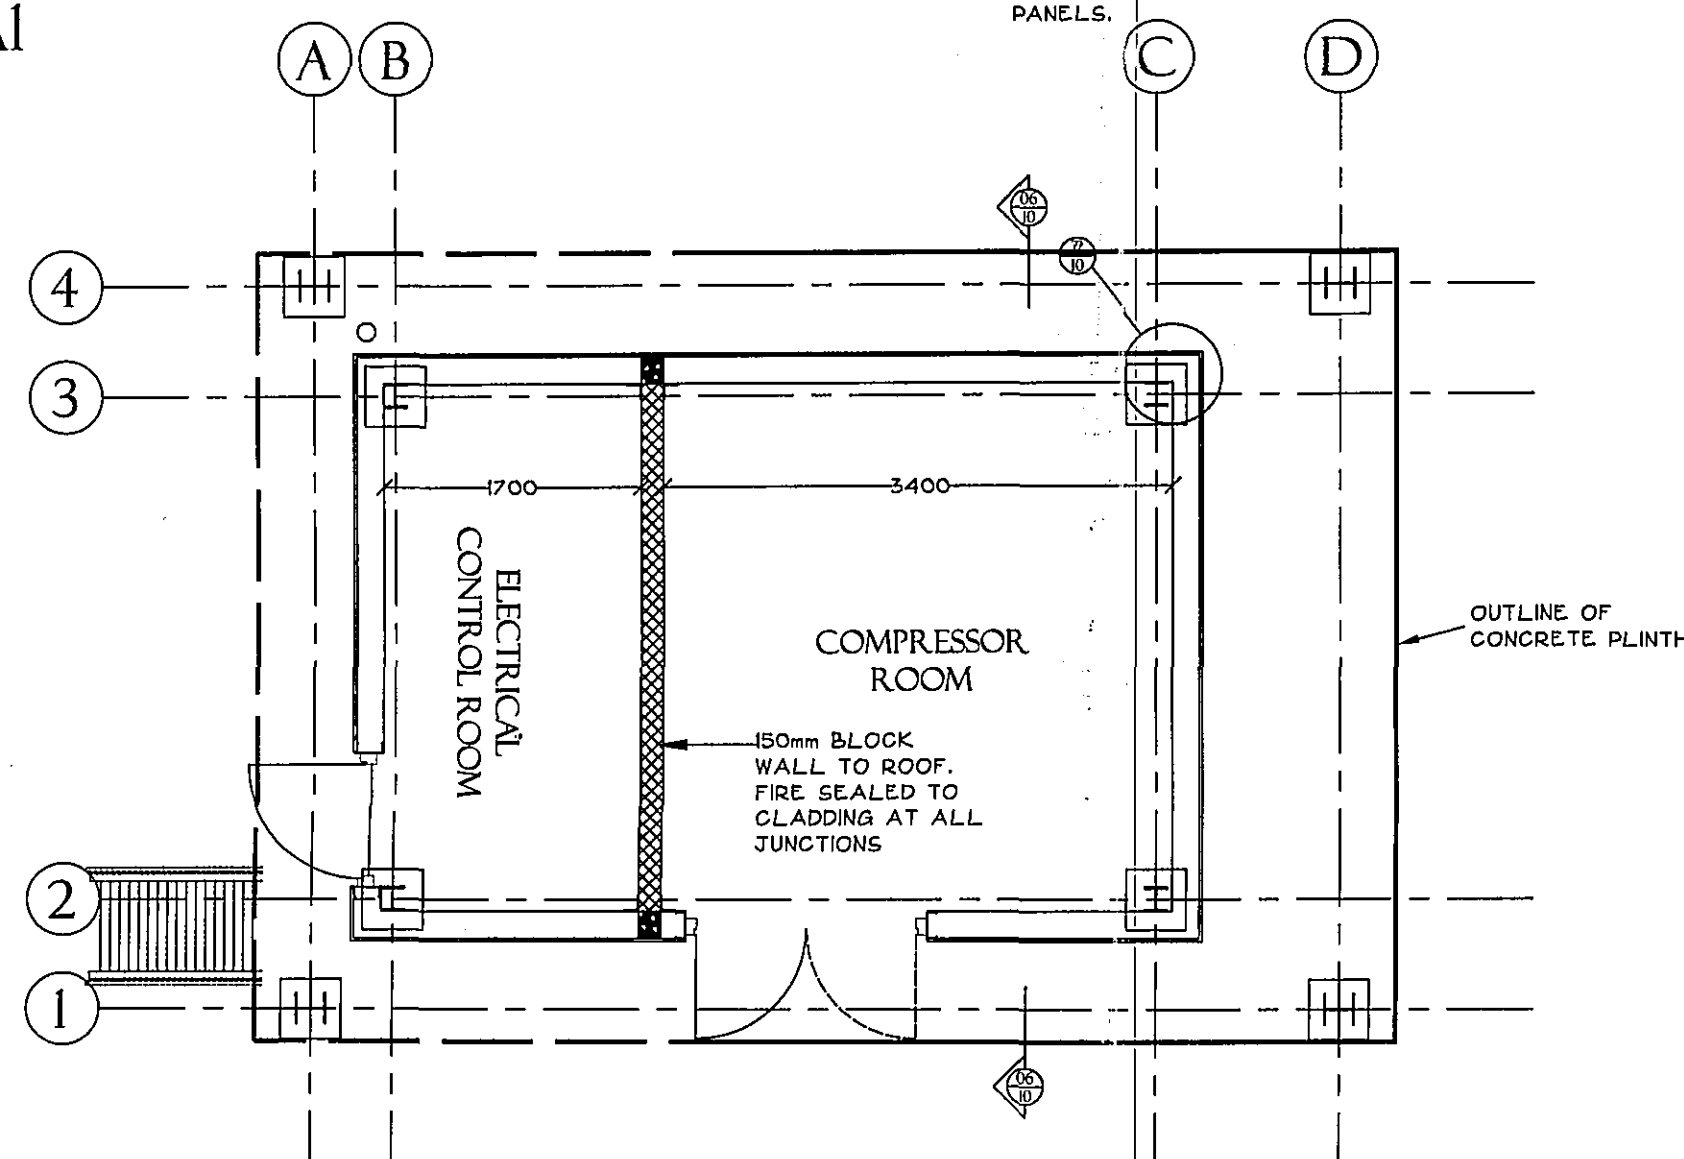


09/10 GROUND FLOOR PLAN 1/50 @ A1

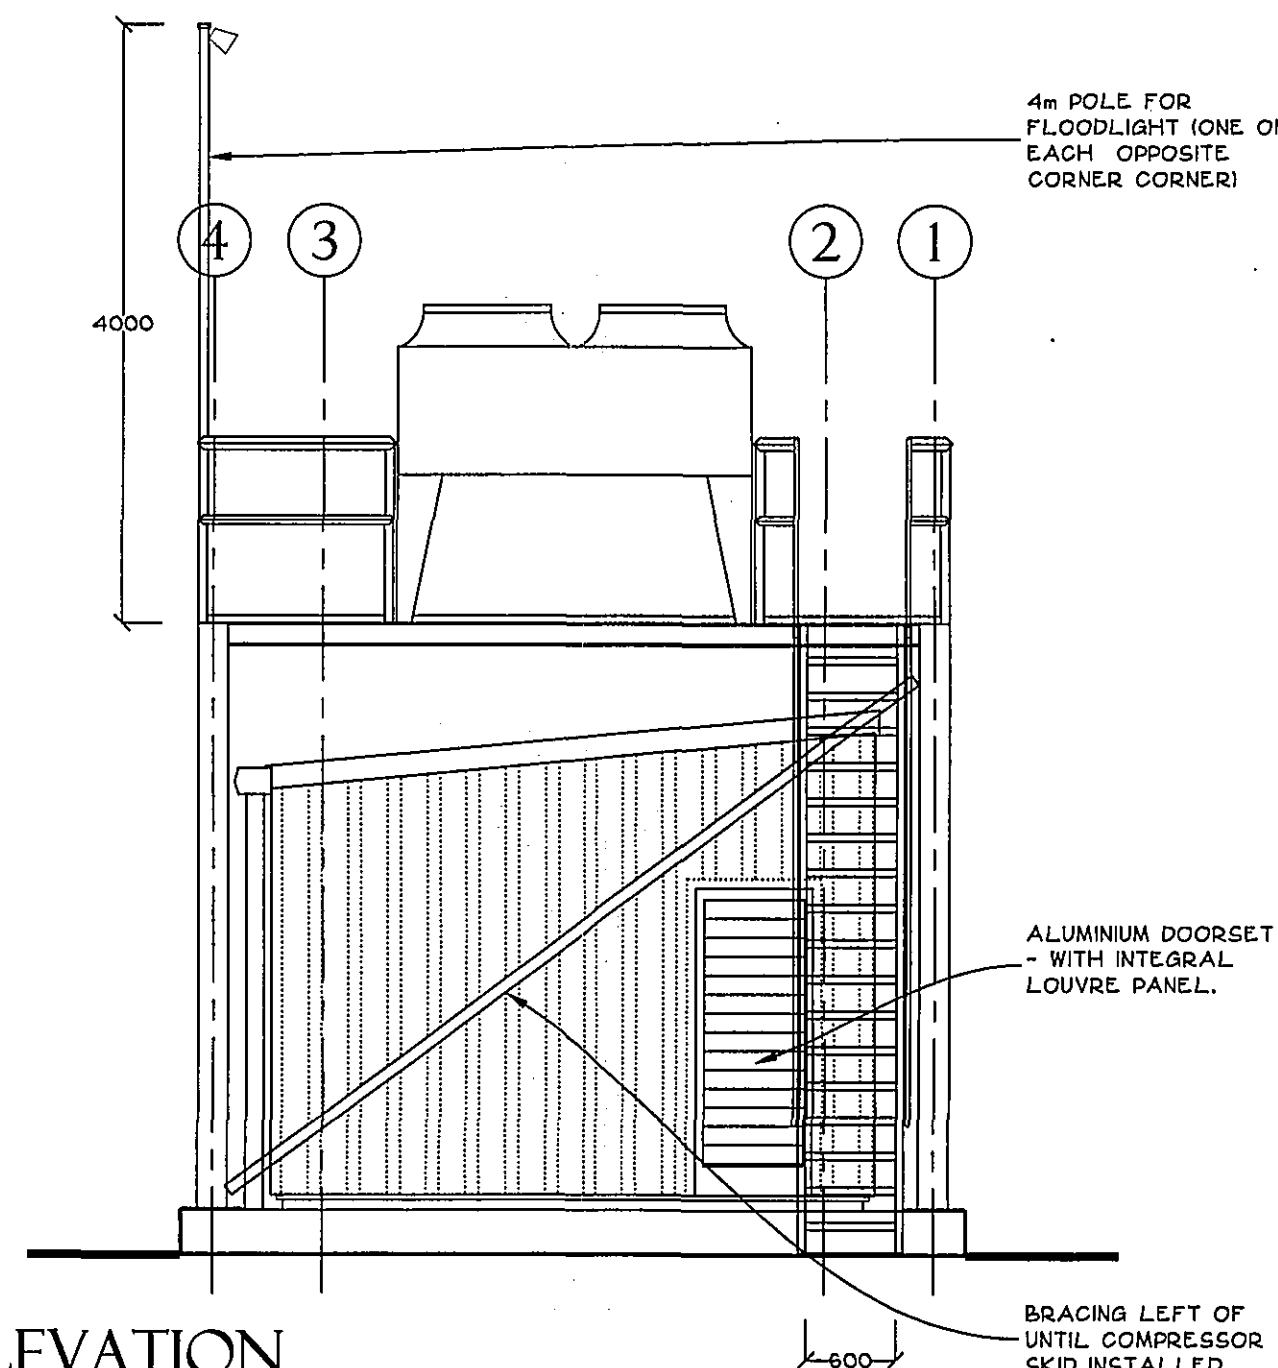


03/10 ELEVATION
1/50 @ A1

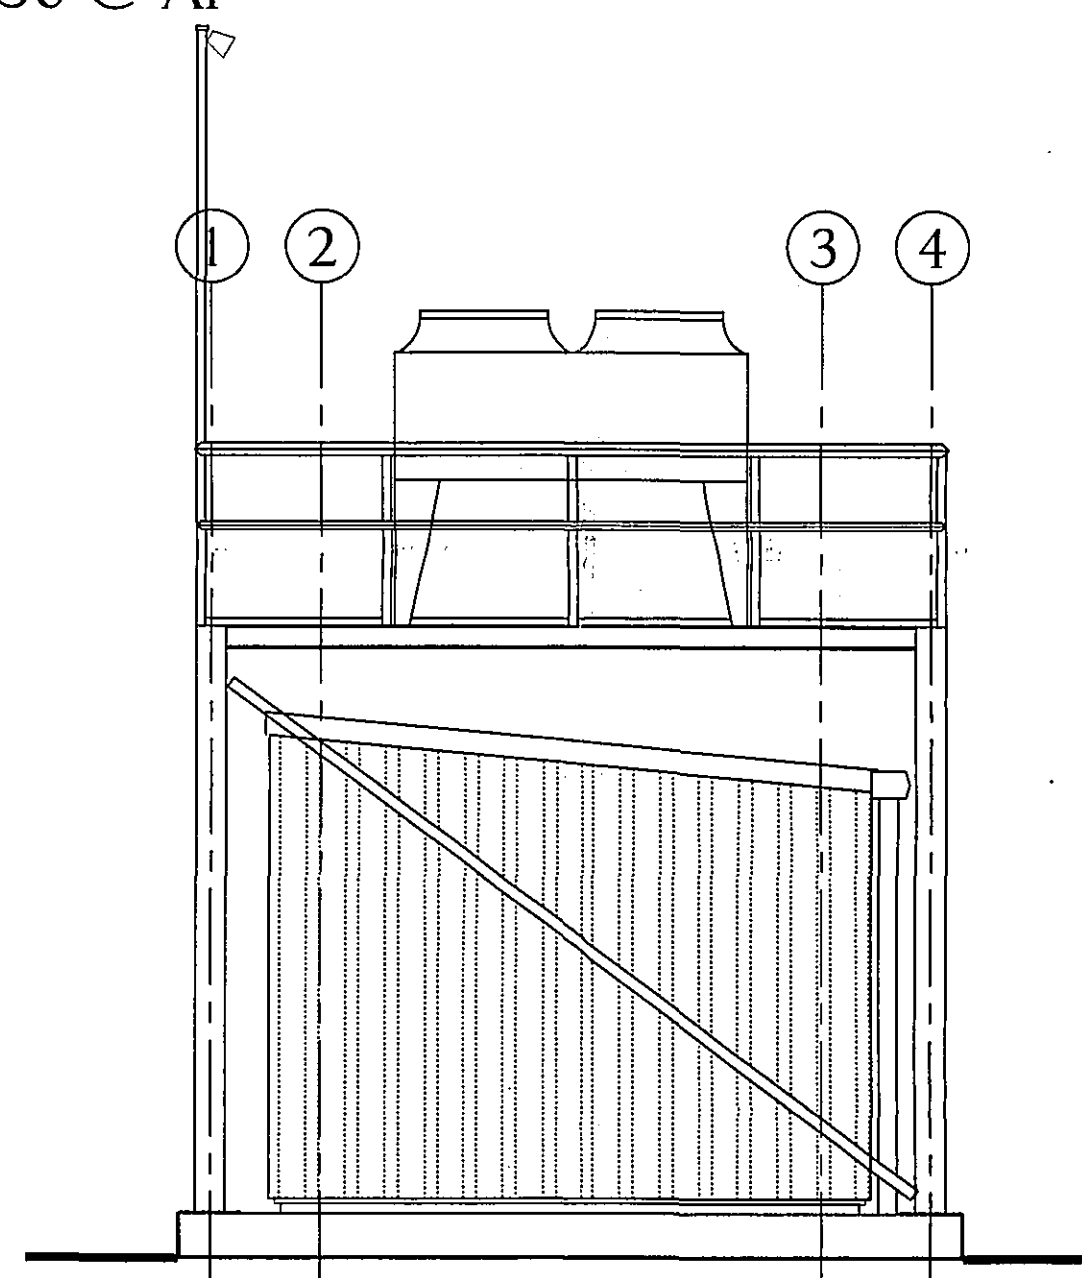

05/10 ELEVATION
1/50 @ A1

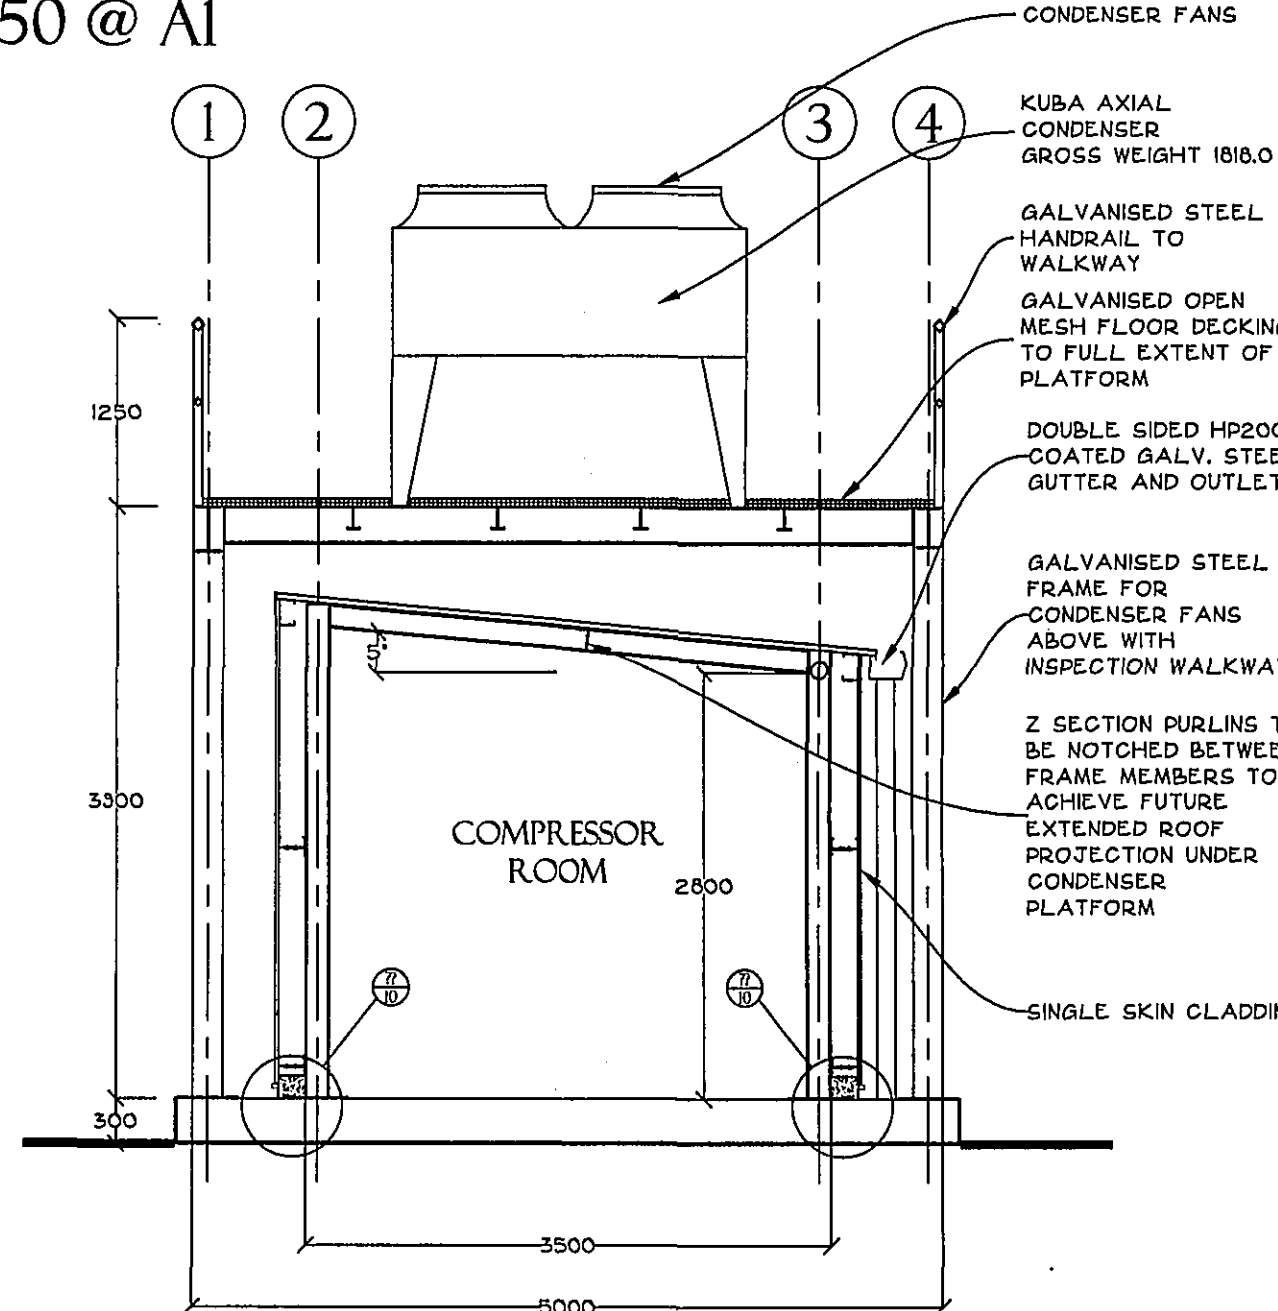

06/10 SECTION @ 1/50 @ A1

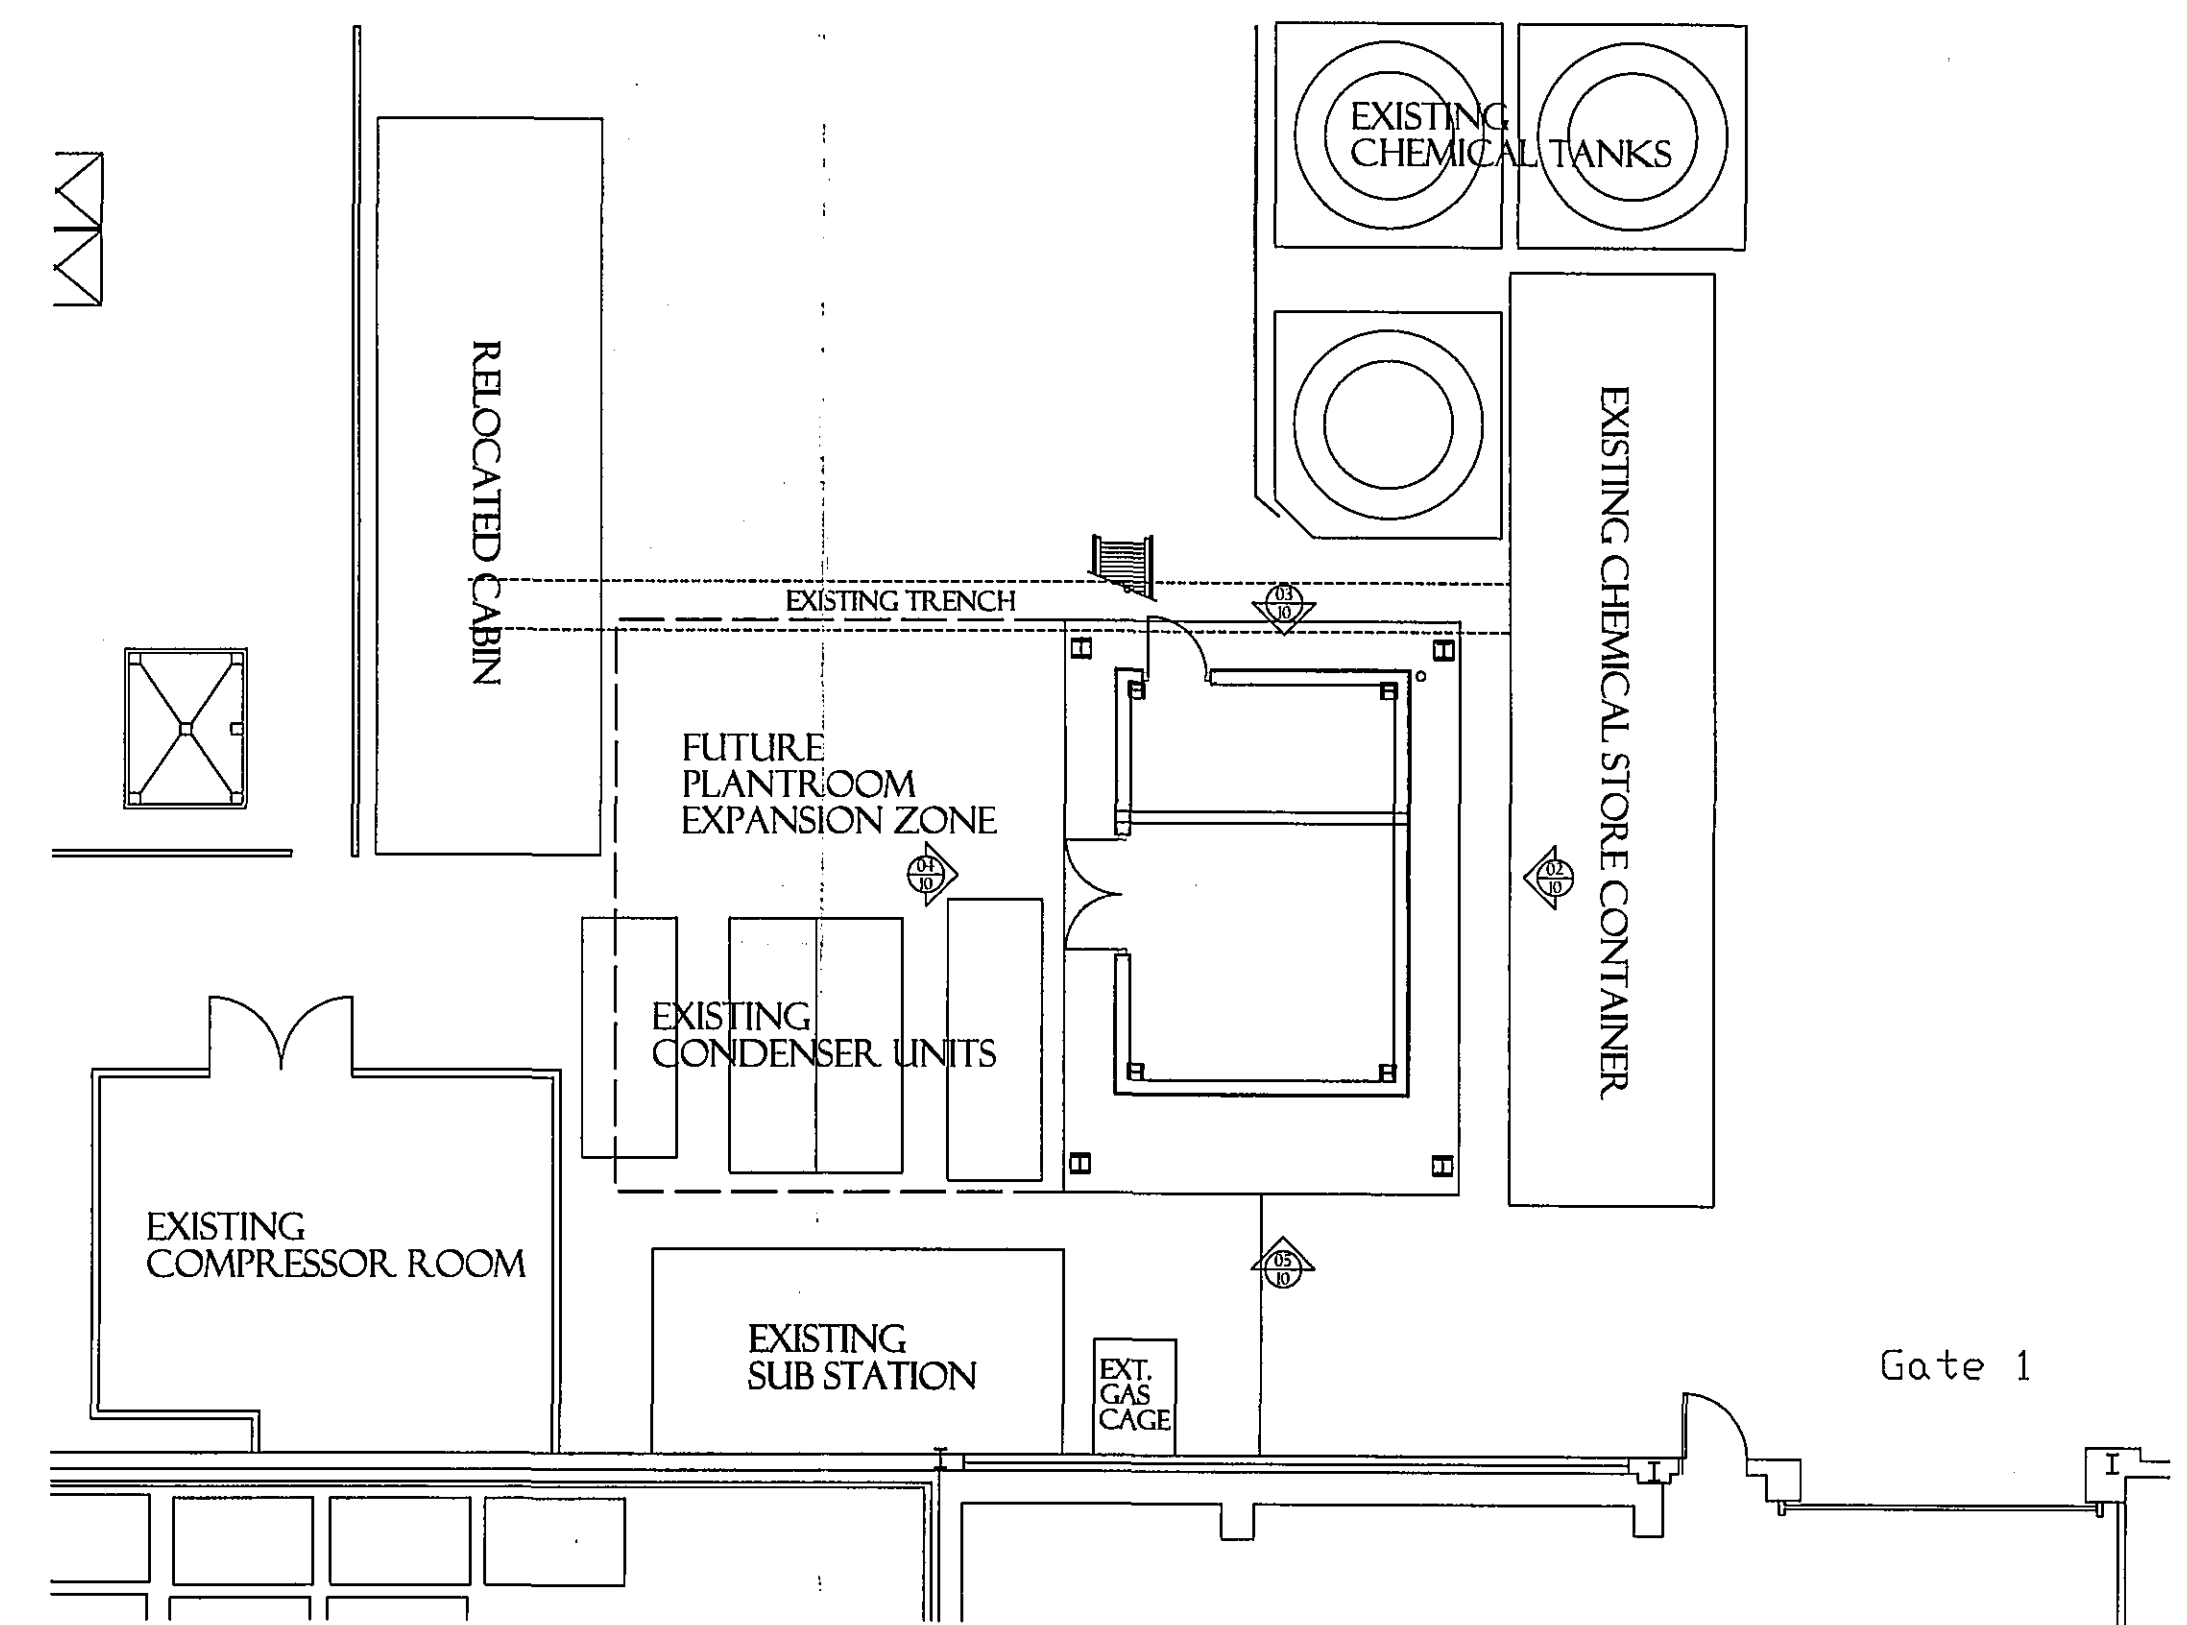

07/10 PROPOSED SITE PLAN - 1/100 @ A1

CLADDING SPECIFICATION

WALL CLADDING
Single skin sheet cladding, Profile EPI000/32 reversed.
Walls do not need to meet current Building Reg. Requirements.
Colour to be confirmed.

ROOF CLADDING
Single sheet cladding, Profile EPI000/32.
Roof does not need to meet current Building Reg. Requirements.
Colour to be confirmed.

FLASHINGS
All flashings to be manufactured from 0.7 galvanised steel sheet, finished to match adjacent cladding.

WARRANTIES AND CERTIFICATES
Corus lifetime cladding warranty required before practical completion, and composite panel manufacturers certificate of compliant installation.

COMPANION WAY LADDER

Stair to be constructed in accordance with the requirements of a 'companion way ladder' as detailed in BS 5335 part 3.
Risers to be equal and within the range of 225 to 255mm.

DRAWING TO BE READ IN CONJUNCTION WITH JOHN WATSON & PARTNERS STRUCTURAL DETAIL SHEETS SK 114 TO 126

DETERMINED PLAN

B	09/12/05	OM1	SCHEME UPDATED TO INCLUDE CLIENT, STRUCT. ENG. & CEMEX REQUIREMENTS ALLOWING FOR FUTURE EXPANSION	JW
A	22/11/05	OM2	PRELIMINARY ISSUE FOR CONSULTATION	JW
ORIGINAL	18/11/05	OM1	FIRST ISSUE	
Issue	date	drawn	notes	check

SHCC
Planning & Development
19 DEC 2005
Ref: 1724/05

ARCTICA
ARCHITECTURE • PLANNING • PROJECT MANAGEMENT
Telephone 01780 482200 Fax 01780 480716
succeed@arctica.co.uk

PROJECT
**PROJECT FOX
WELLAND FOODS
GEEST SPALDING**

DRAWING
**REFRIGERATION
PLANTROOM**

SCALE AS NOTED	JOB 05-22
NUMBER 10	REV B