


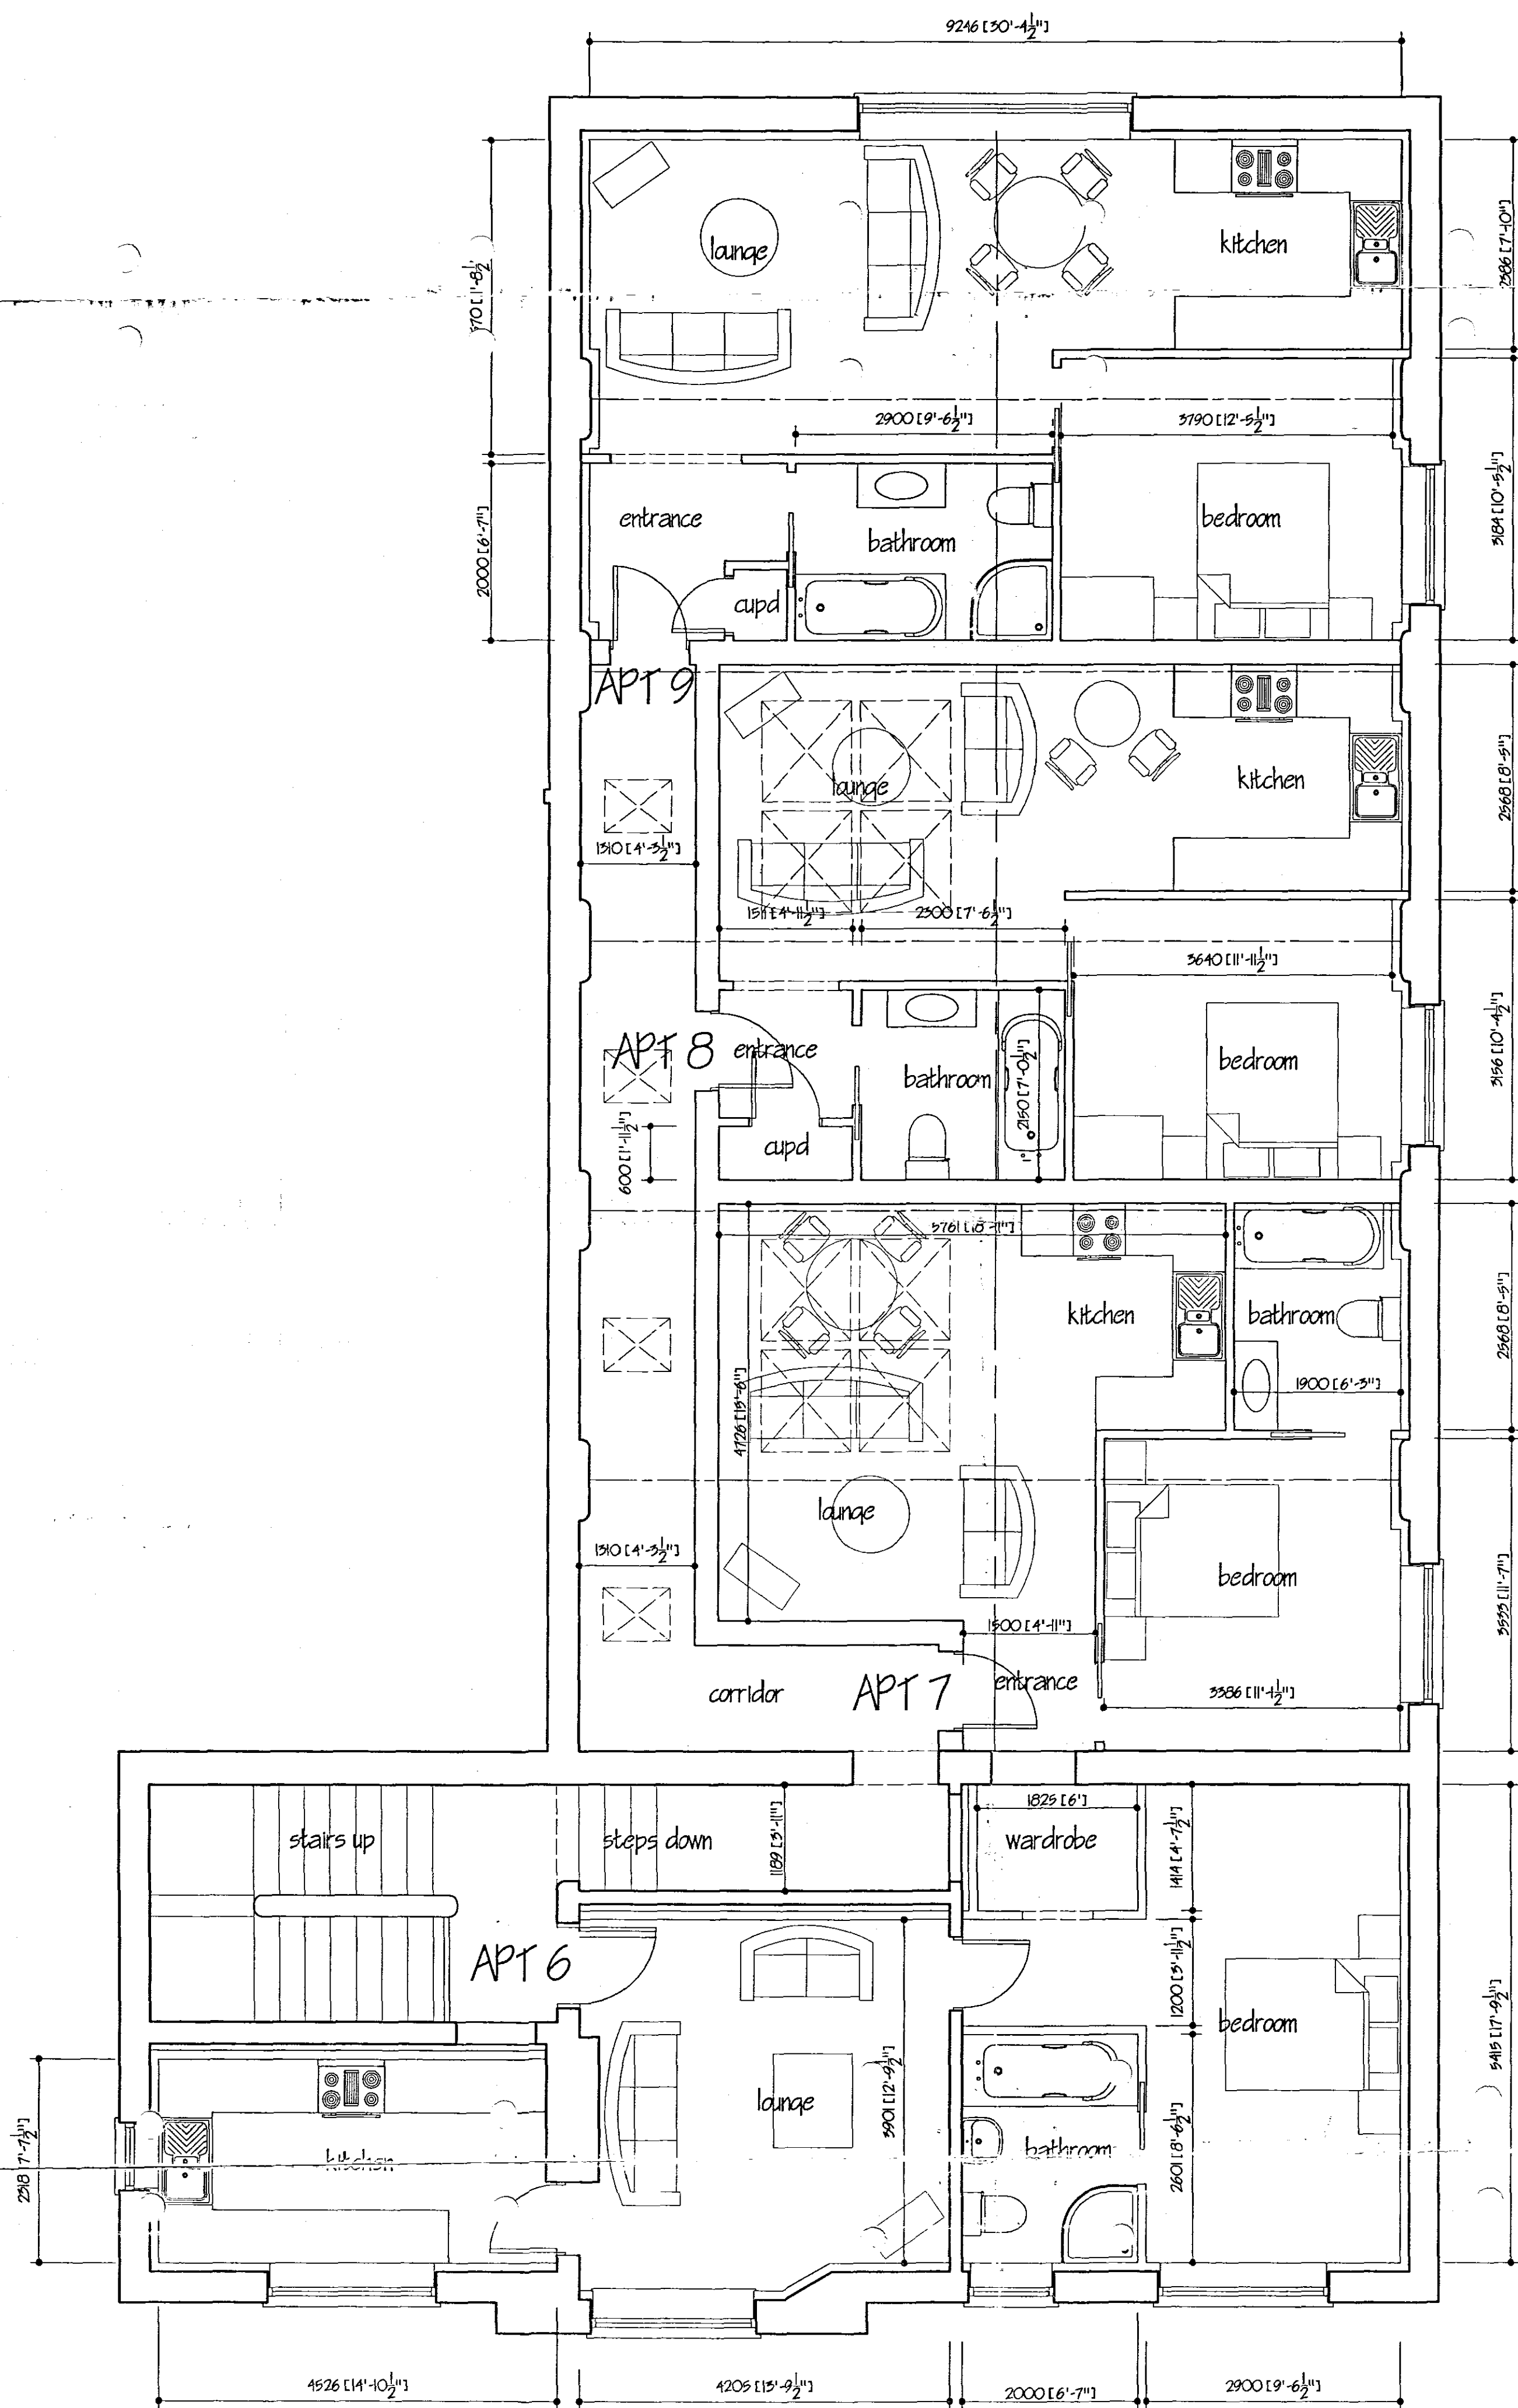

FIRST FLOOR PLAN

ref.	revision	date
G. R. MERCHANT LTD. I.ENG AMICE FIWO ARCHITECTURAL, STRUCTURAL AND LAND DRAINAGE CONSULTANTS 4 WILKINS WAY 12A PARK ROAD, HOLBEACH, SPALDING, Lincs. PE12 7XX Tel 01406 490800 Fax 01406 428744 Email: g.r.merchant@btconnect.com		
Project CONVERSION OF BUILDING INTO APARTMENTS OLD DRILL HALL HAVERFIELD ROAD SPALDING		
Client SPALDING GRAMMAR SCHOOL		
Drawing FIRST FLOOR PLAN		
Job Ref.	Drawing No.	
1416 / 06	01	
Date	Drawn	
JULY 2006	JFW	
Scales 1/50		
DO NOT SCALE FROM THIS DRAWING This drawing is copyright and may not be copied, altered, photocopied or used for any other purpose other than that for which it is issued. The General Contractor is to check all dimensions on site and report any discrepancies to the architect. All details shown in this drawing including foundations and ground levels are to be confirmed by the contractor. No responsibility can be accepted for abnormal conditions which may be discovered during construction unless reported to the architect as they arise. Design amendments may be required. Site and survey are recommended in respect of boundary lines to establish specific site conditions before foundation work is undertaken. This drawing is based on the information provided and does not purport to be a full specification of the works. It is issued for the purpose of obtaining planning permission. This drawing must not be used as a contract document. The works will not be supervised or inspected on site by G.R. Merchant or any representative thereof. It is the duty of the contractor to ensure compliance with all relevant legislation, including the Building Regulations, and all components and materials are to be used in accordance with the manufacturer's instructions The contractor is to ensure that the building is completed in accordance with the Building Regulations and all components and materials are to be used in accordance with the manufacturer's instructions. The contractor is to ensure that the building is completed in accordance with the Building Regulations and all components and materials are to be used in accordance with the manufacturer's instructions.		