




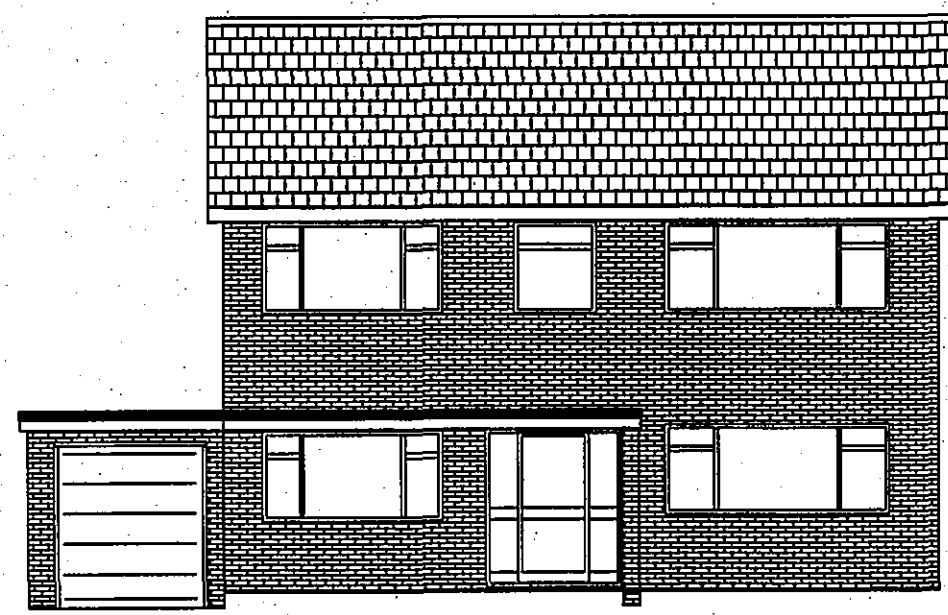

EXISTING FRONT ELEVATION

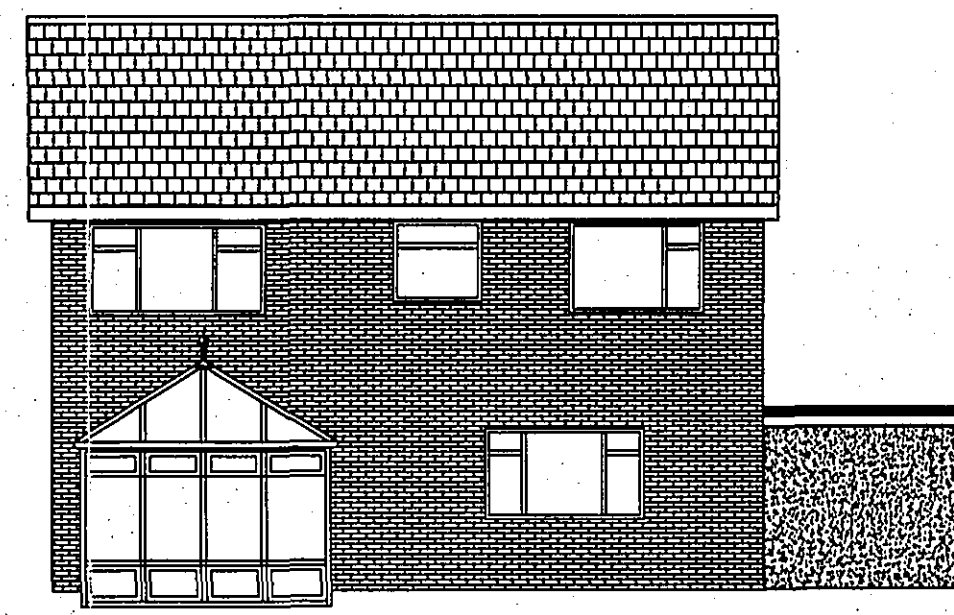


EXISTING REAR ELEVATION

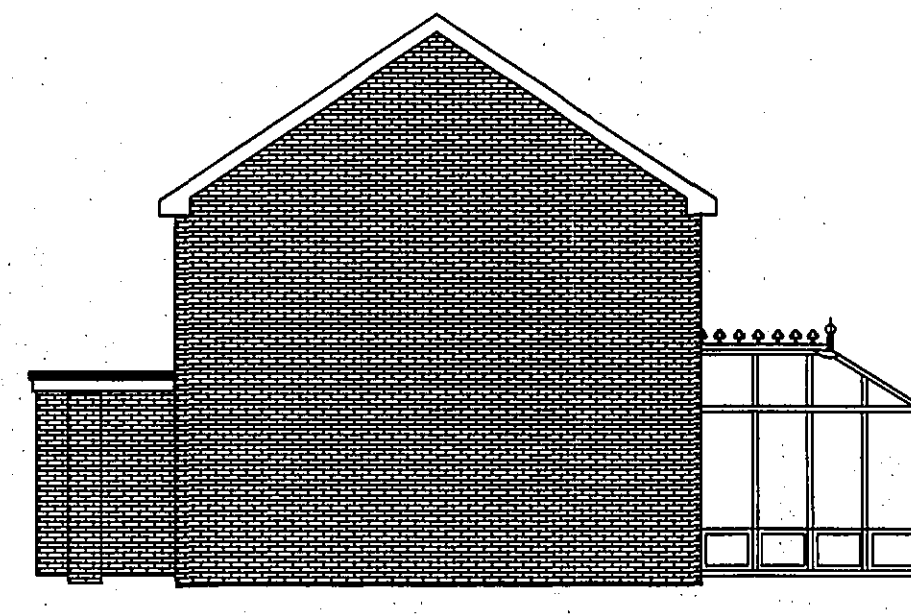


EXISTING SIDE ELEVATION



EXISTING SIDE ELEVATION

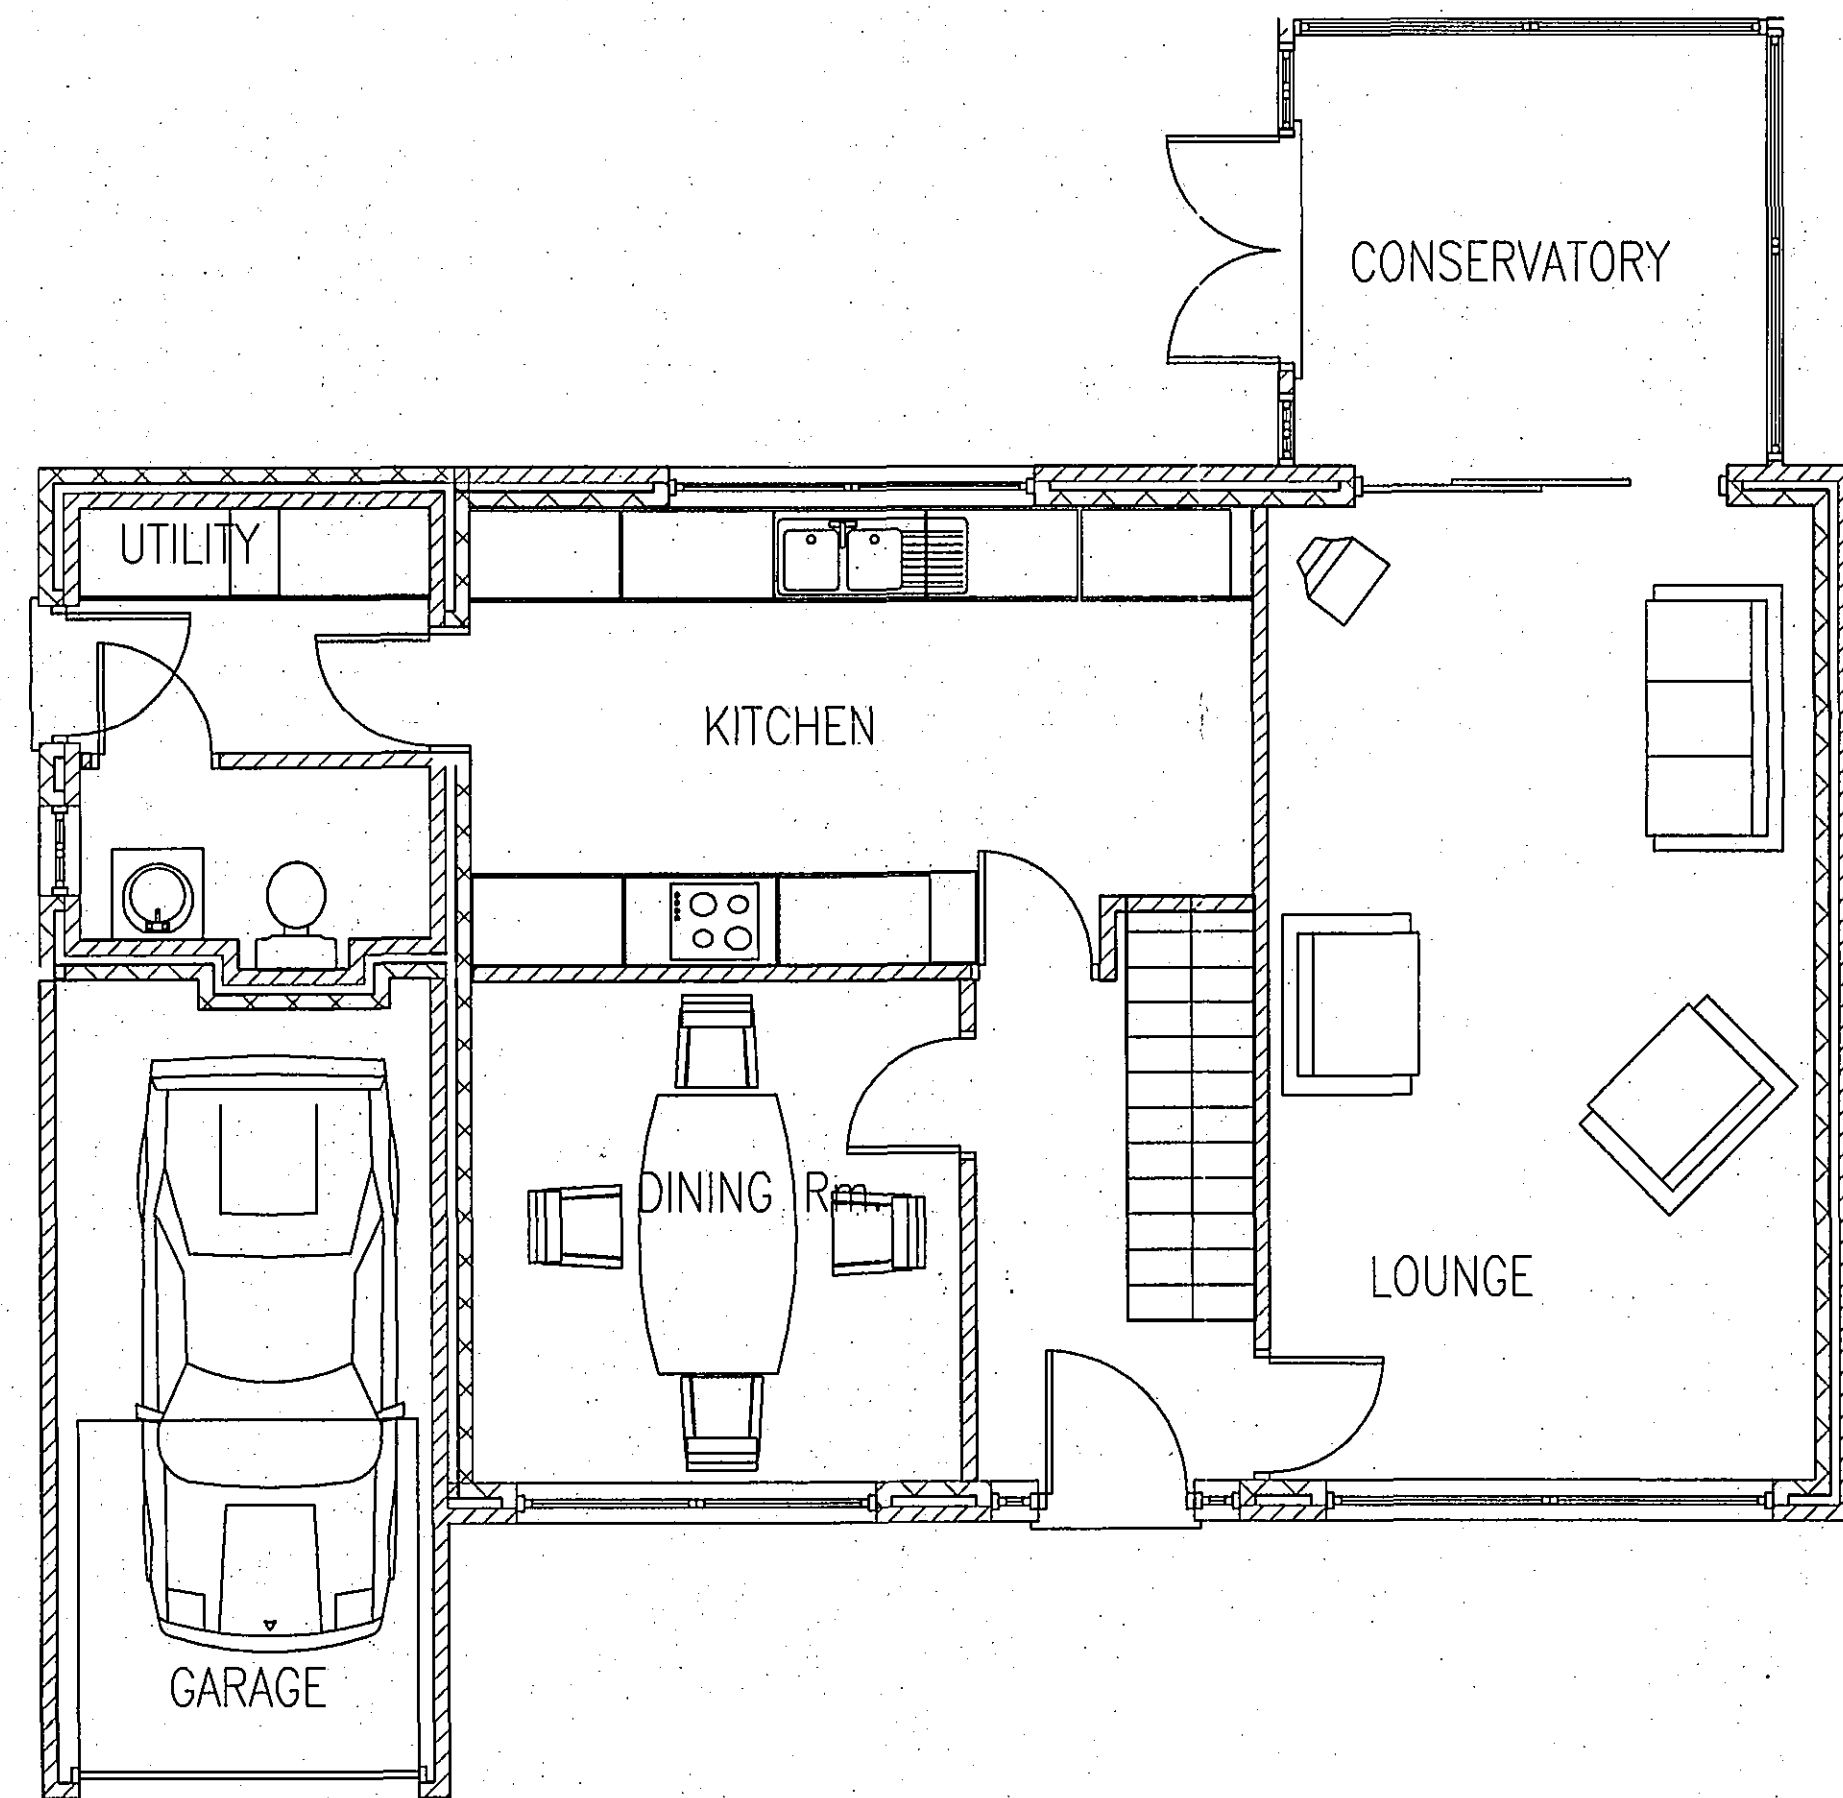

EXISTING GROUND FLOOR LAYOUT

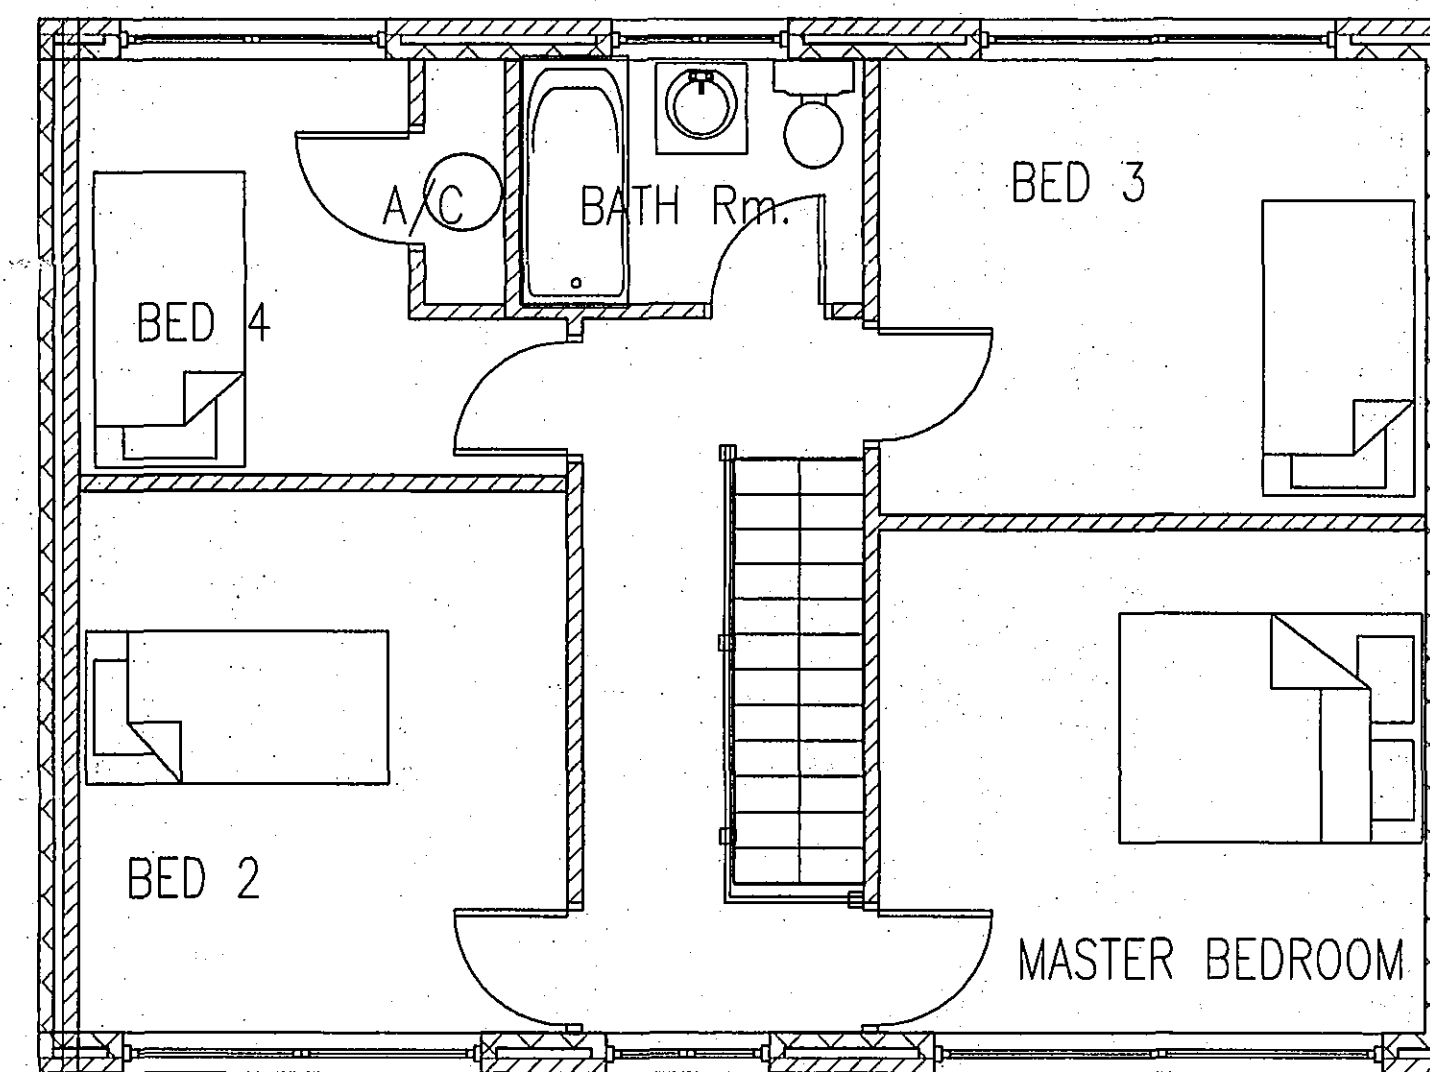

EXISTING FIRST FLOOR LAYOUT

WENMAN BUILDING DESIGN
10 Broadgate
Whaplode Drove
Spalding
Lincs. PE12 0TN
Tel/Fax 01406 331072
Mobile 0784 1718457

Client:

MR & MRS NEAL

Project Address:

8 PENINE WAY
SPALDING

PROJECT DETAILS:

2 STOREY SIDE EXTENSION
LAYOUTS

NOTES:
EXISTING LAYOUTS
EXISTING ELEVATIONS

SCALE 1:50 1:100 RW

2 DEC 2005
1750/as

DETERMINED
PLAN