






PROPOSED FRONT ELEVATION

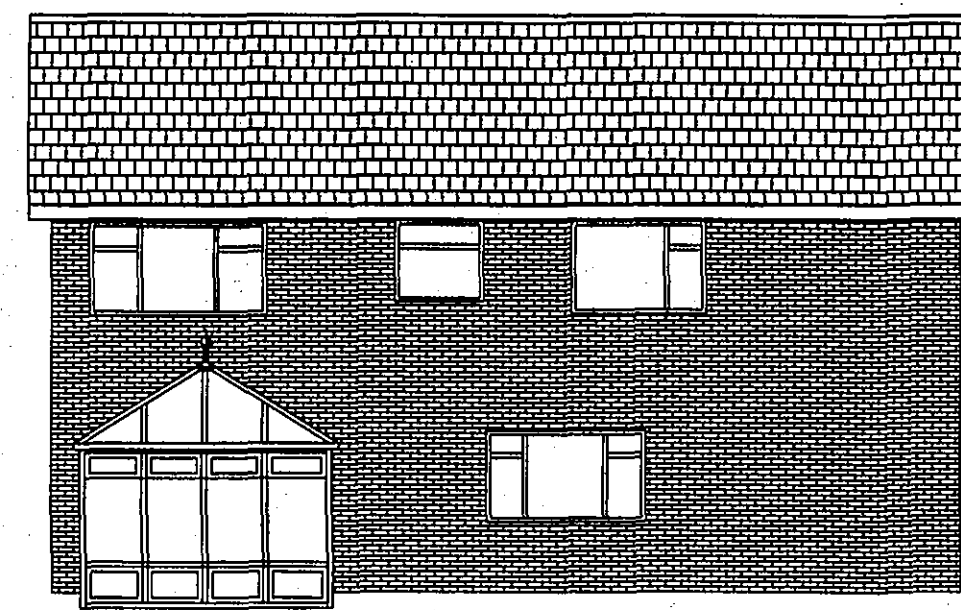

PROPOSED REAR ELEVATION

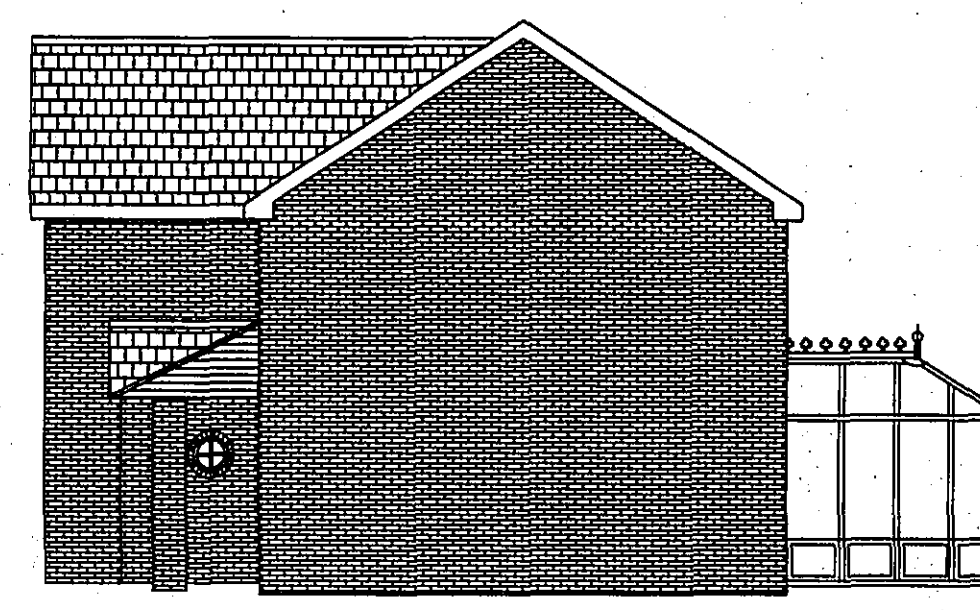

PROPOSED SIDE ELEVATION

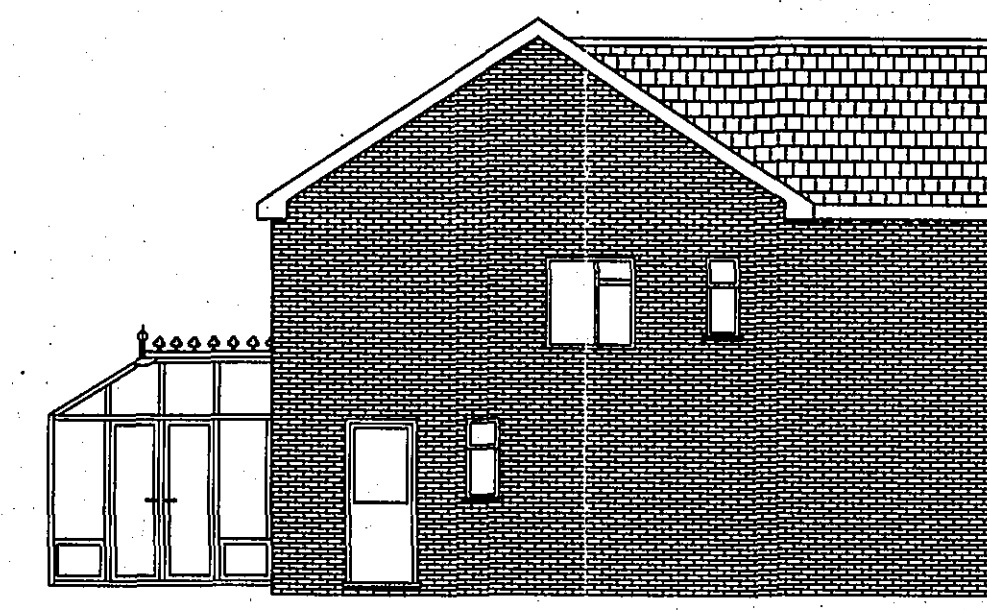

PROPOSED SIDE ELEVATION

WENMAN BUILDING DESIGN
10 Broadgate
Whaplode Drove
Spalding
Lincs. PE12 0TN
Tel/Fax 01406 331072
Mobile 0784 1718457

Client:

MR & MRS NEAL

Project Address:



8 PENINE WAY
SPALDING

PROJECT DETAILS:

2 STOREY SIDE EXTENSION
LAYOUTS

NOTES:
PROPOSED LAYOUTS
PROPOSED ELEVATIONS

SCALE 1:50 1:100 RW

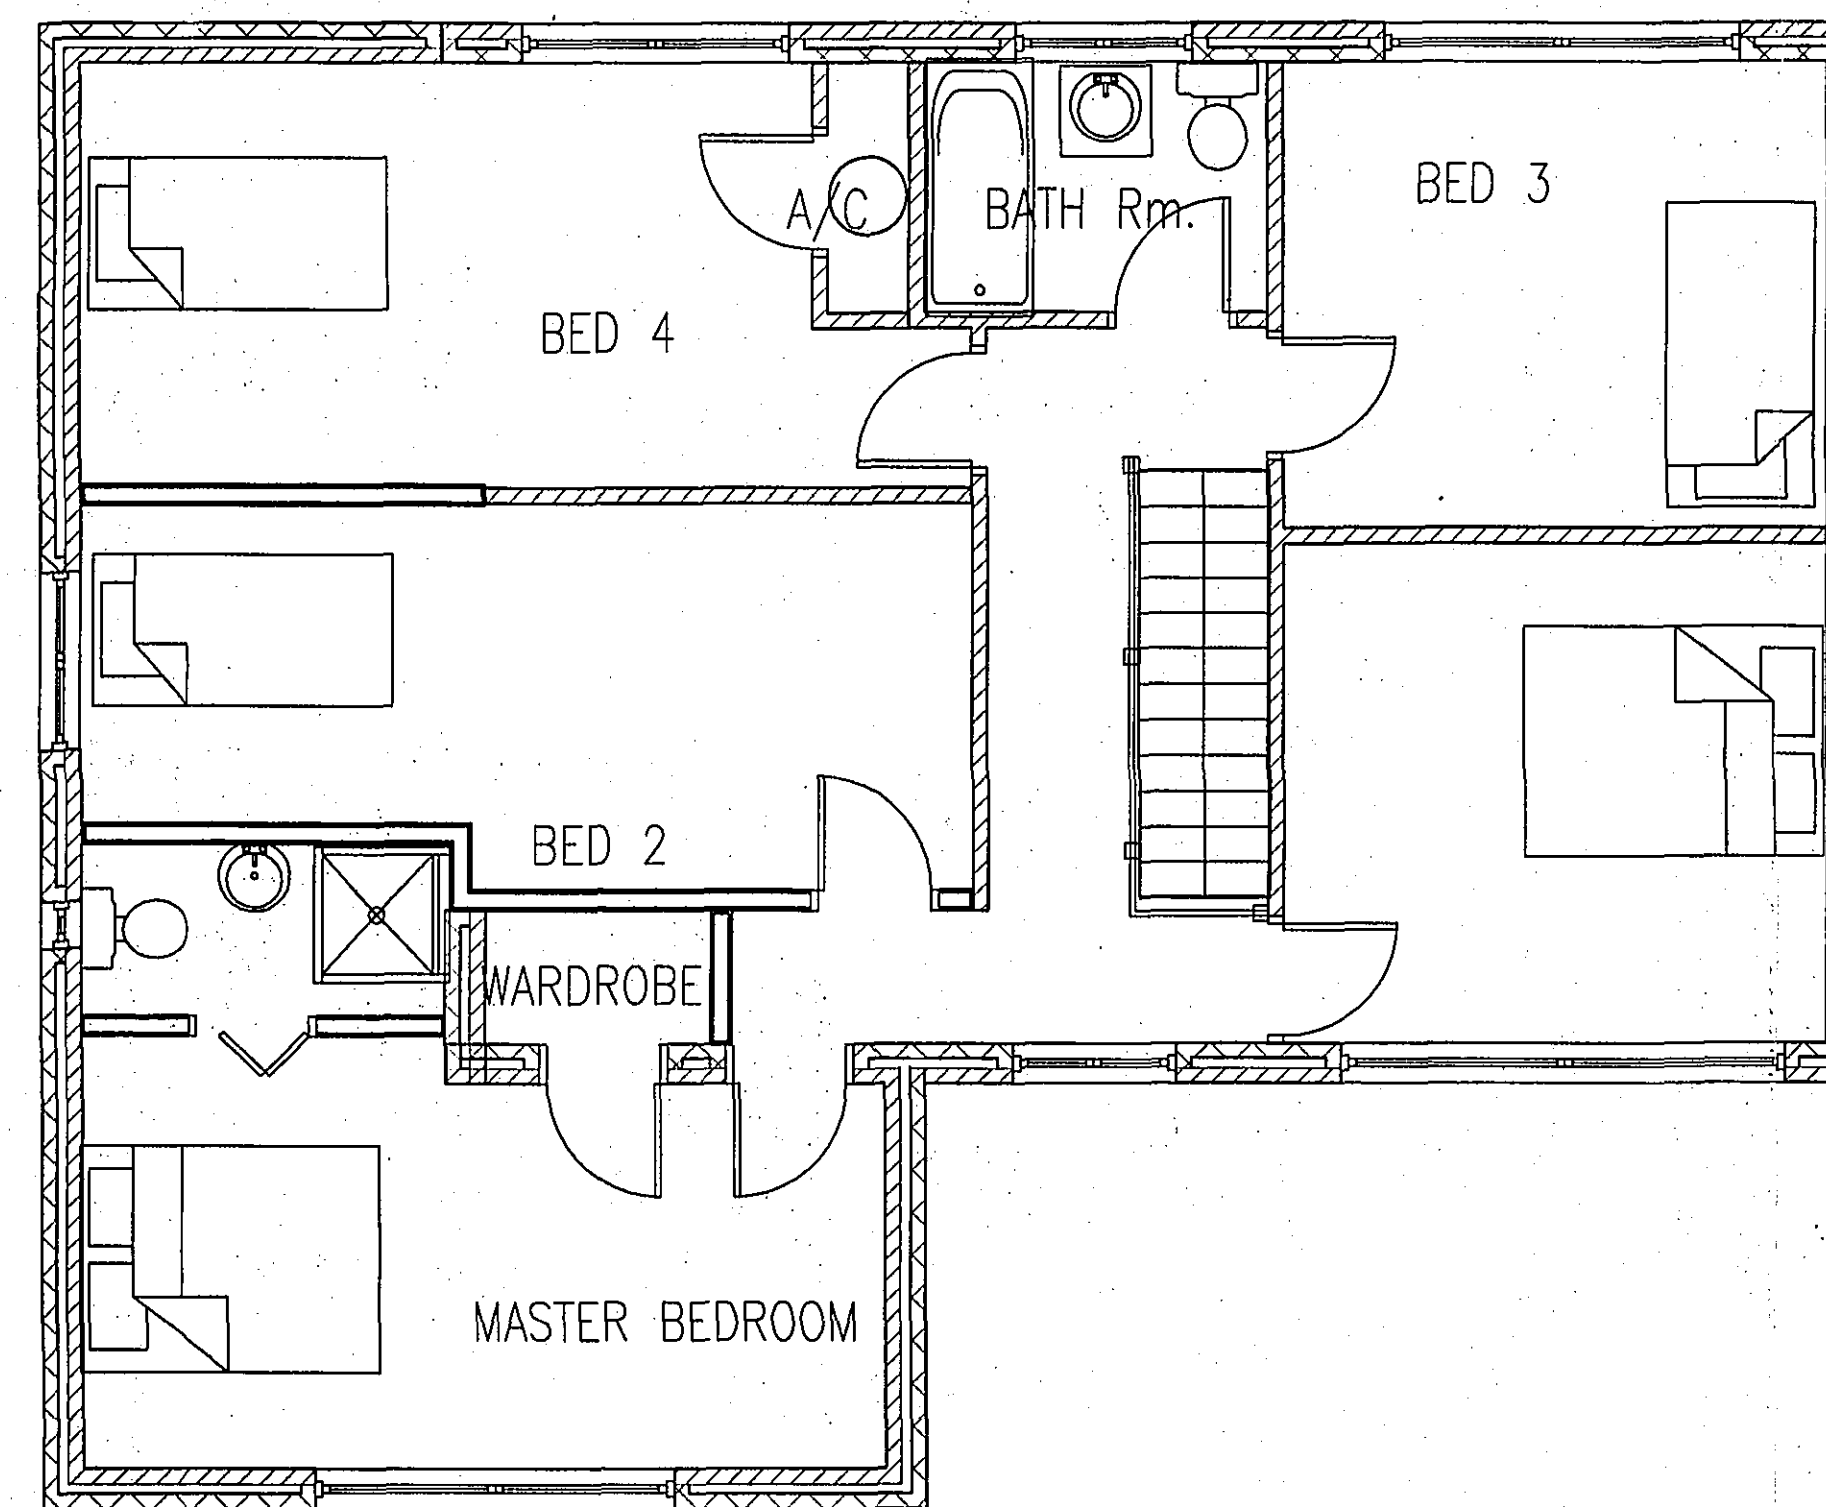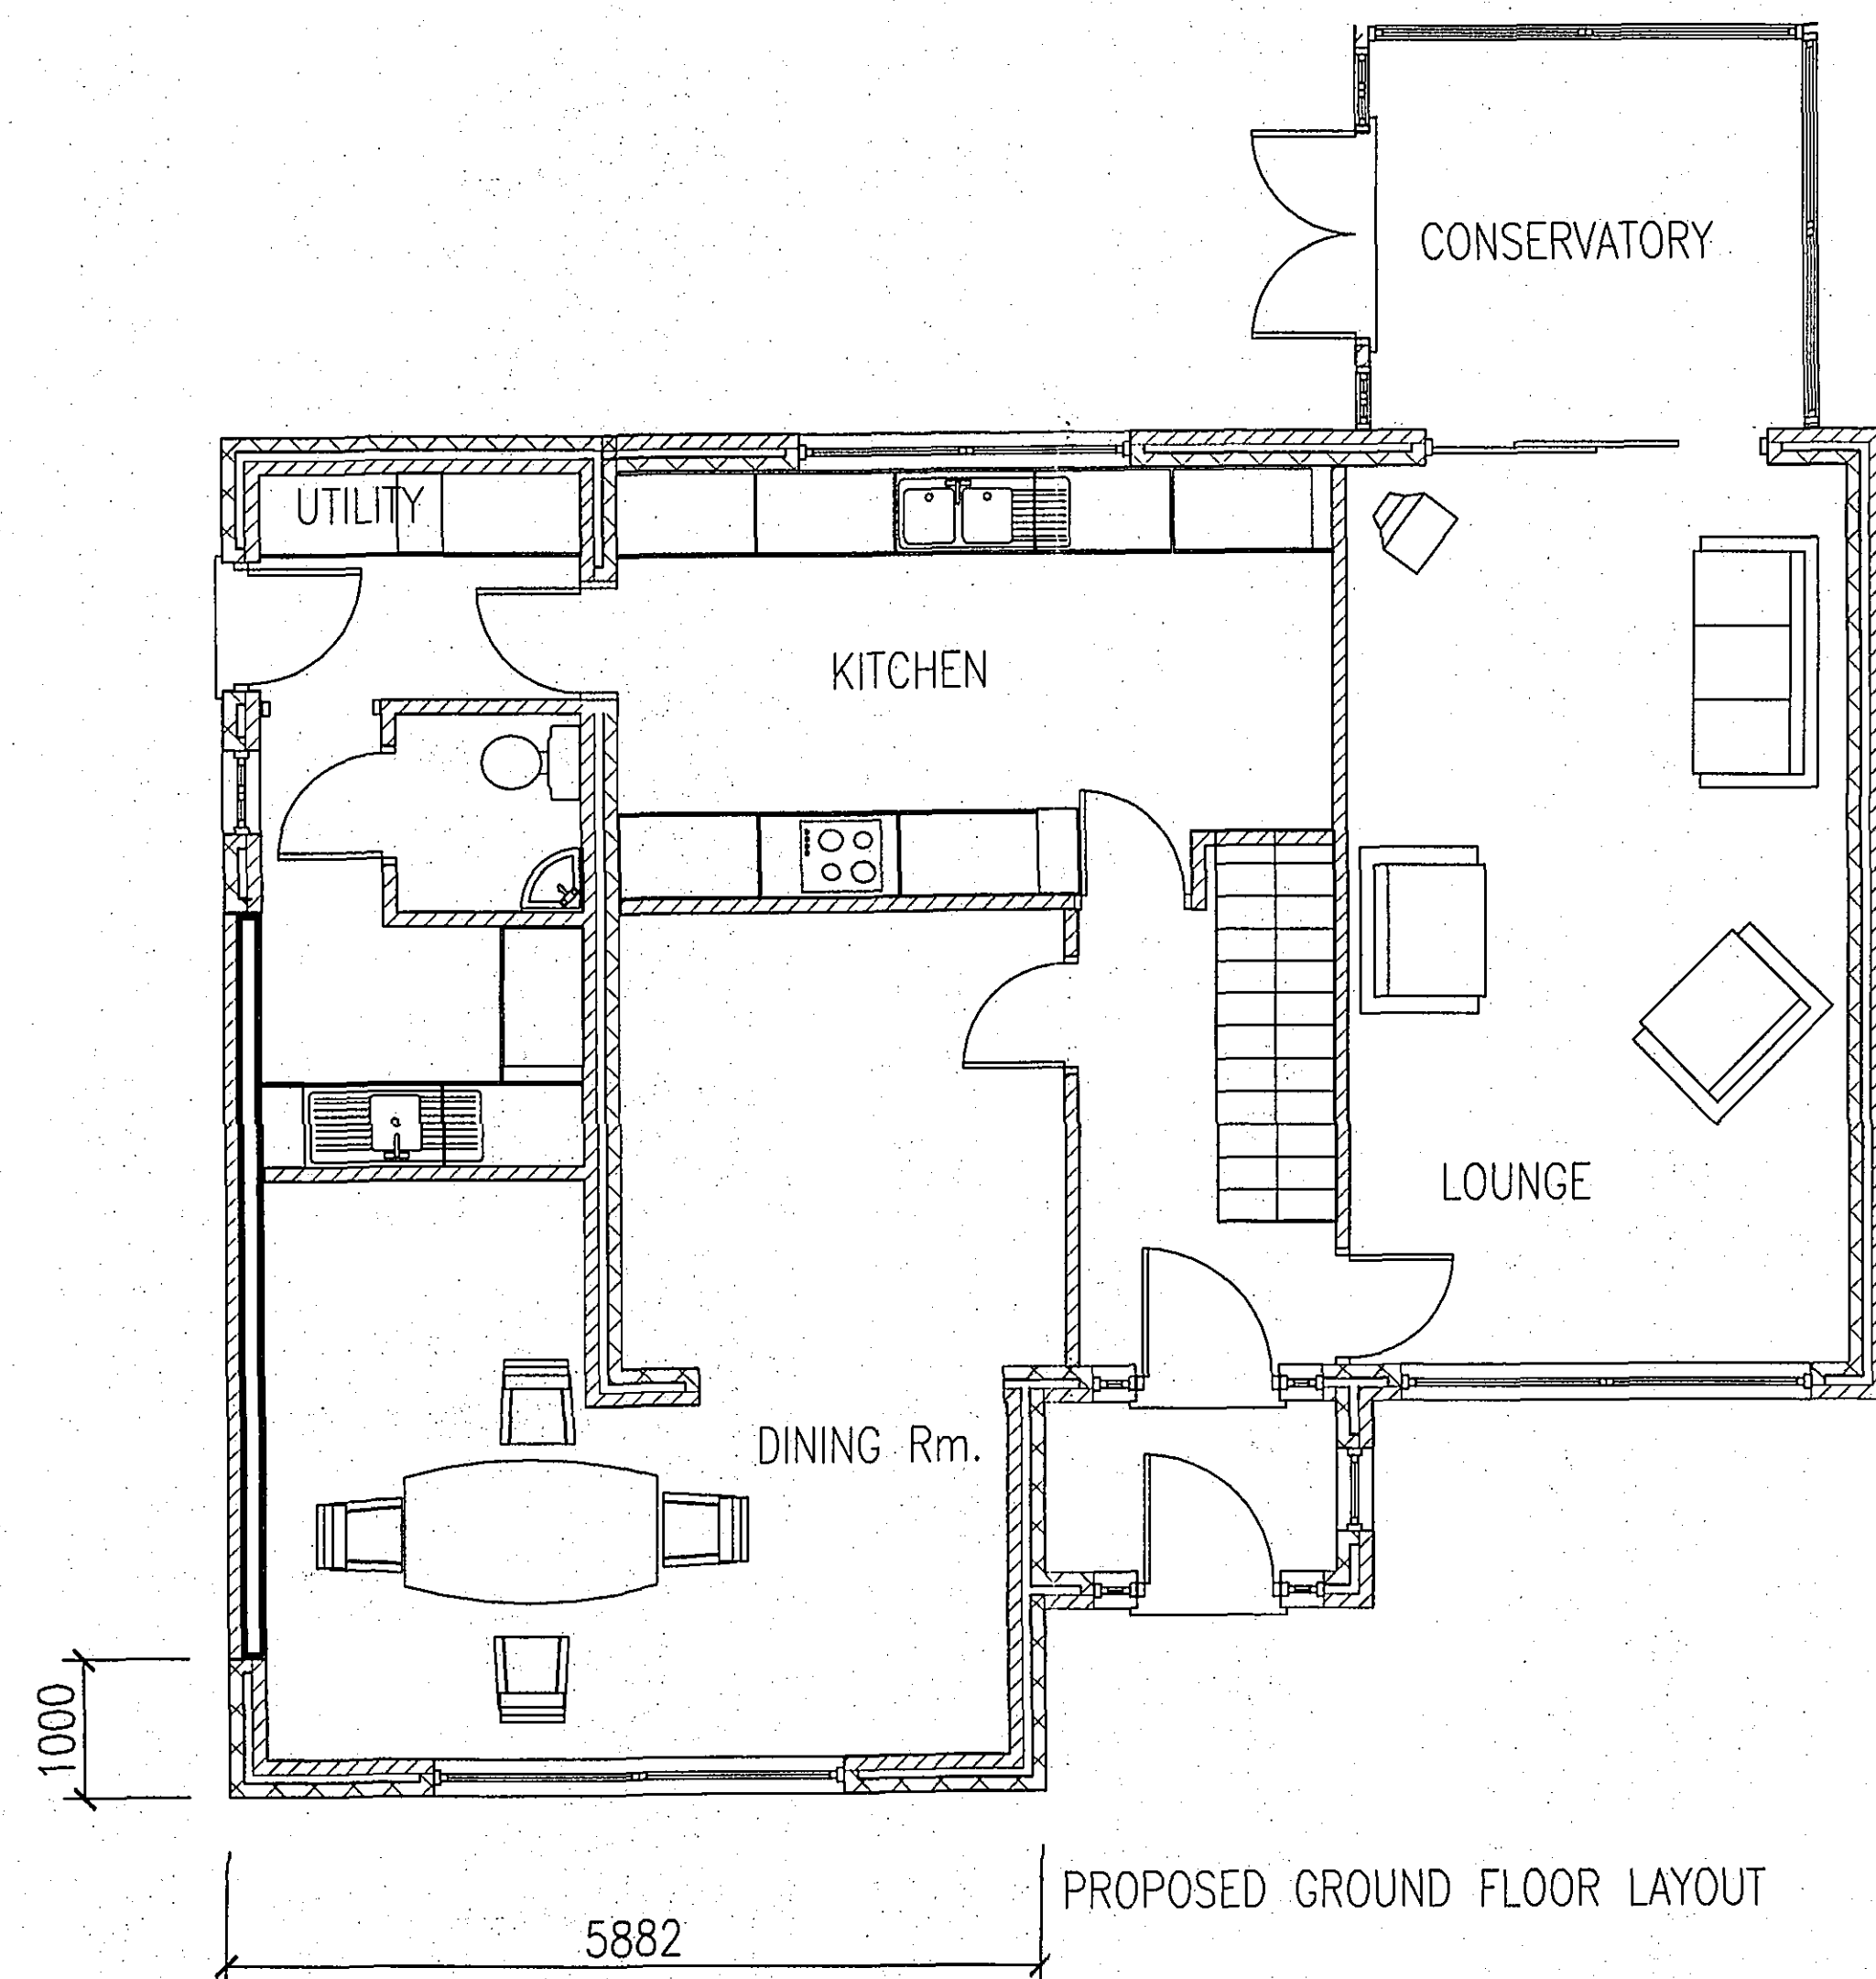

Planned
23 DEC 2005
Rev: 1750/bs

DETERMINED
PLAN