




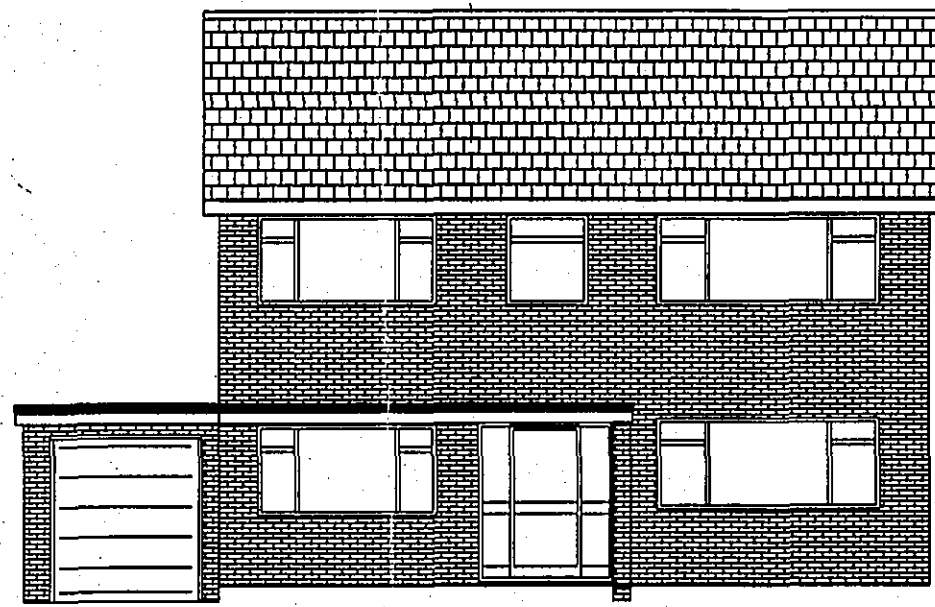

EXISTING FRONT ELEVATION

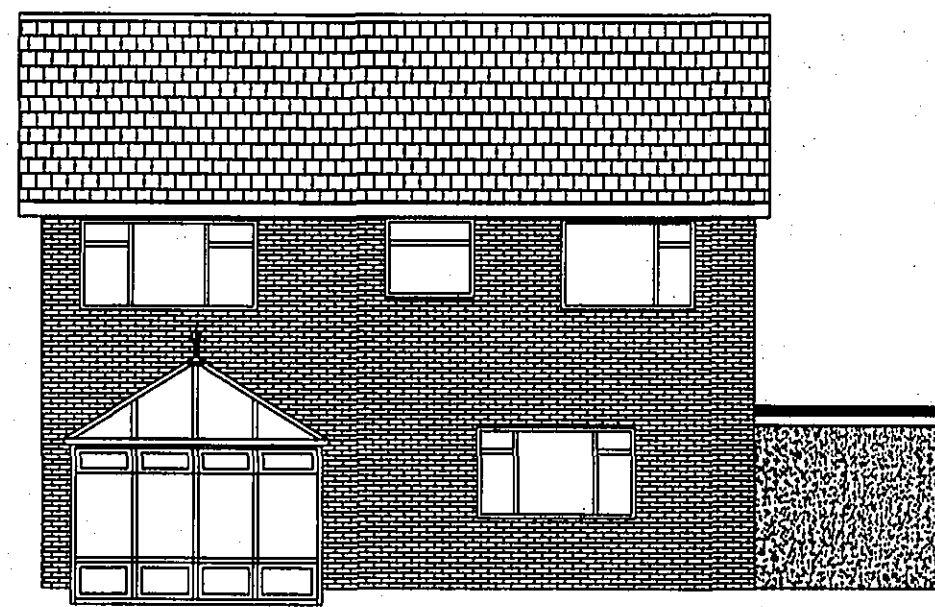


EXISTING REAR ELEVATION

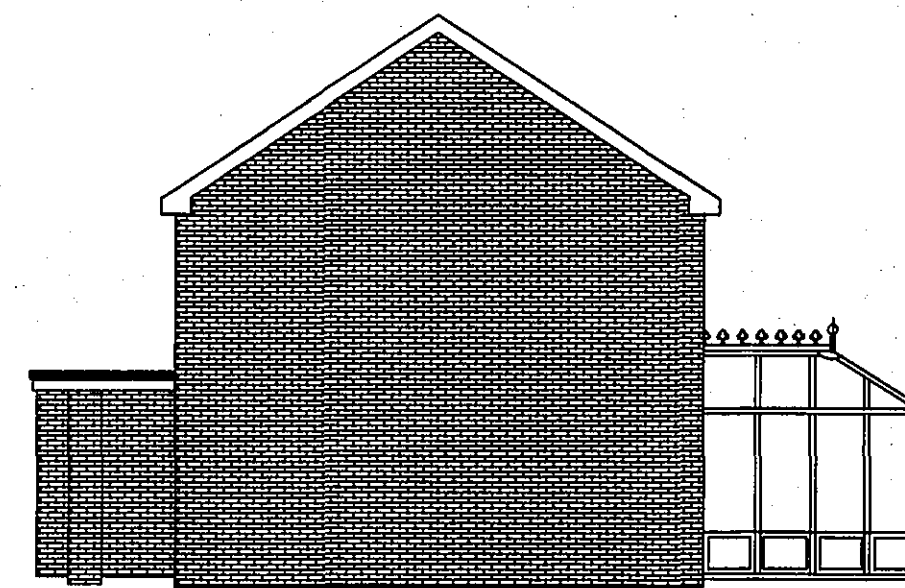


EXISTING SIDE ELEVATION



EXISTING SIDE ELEVATION

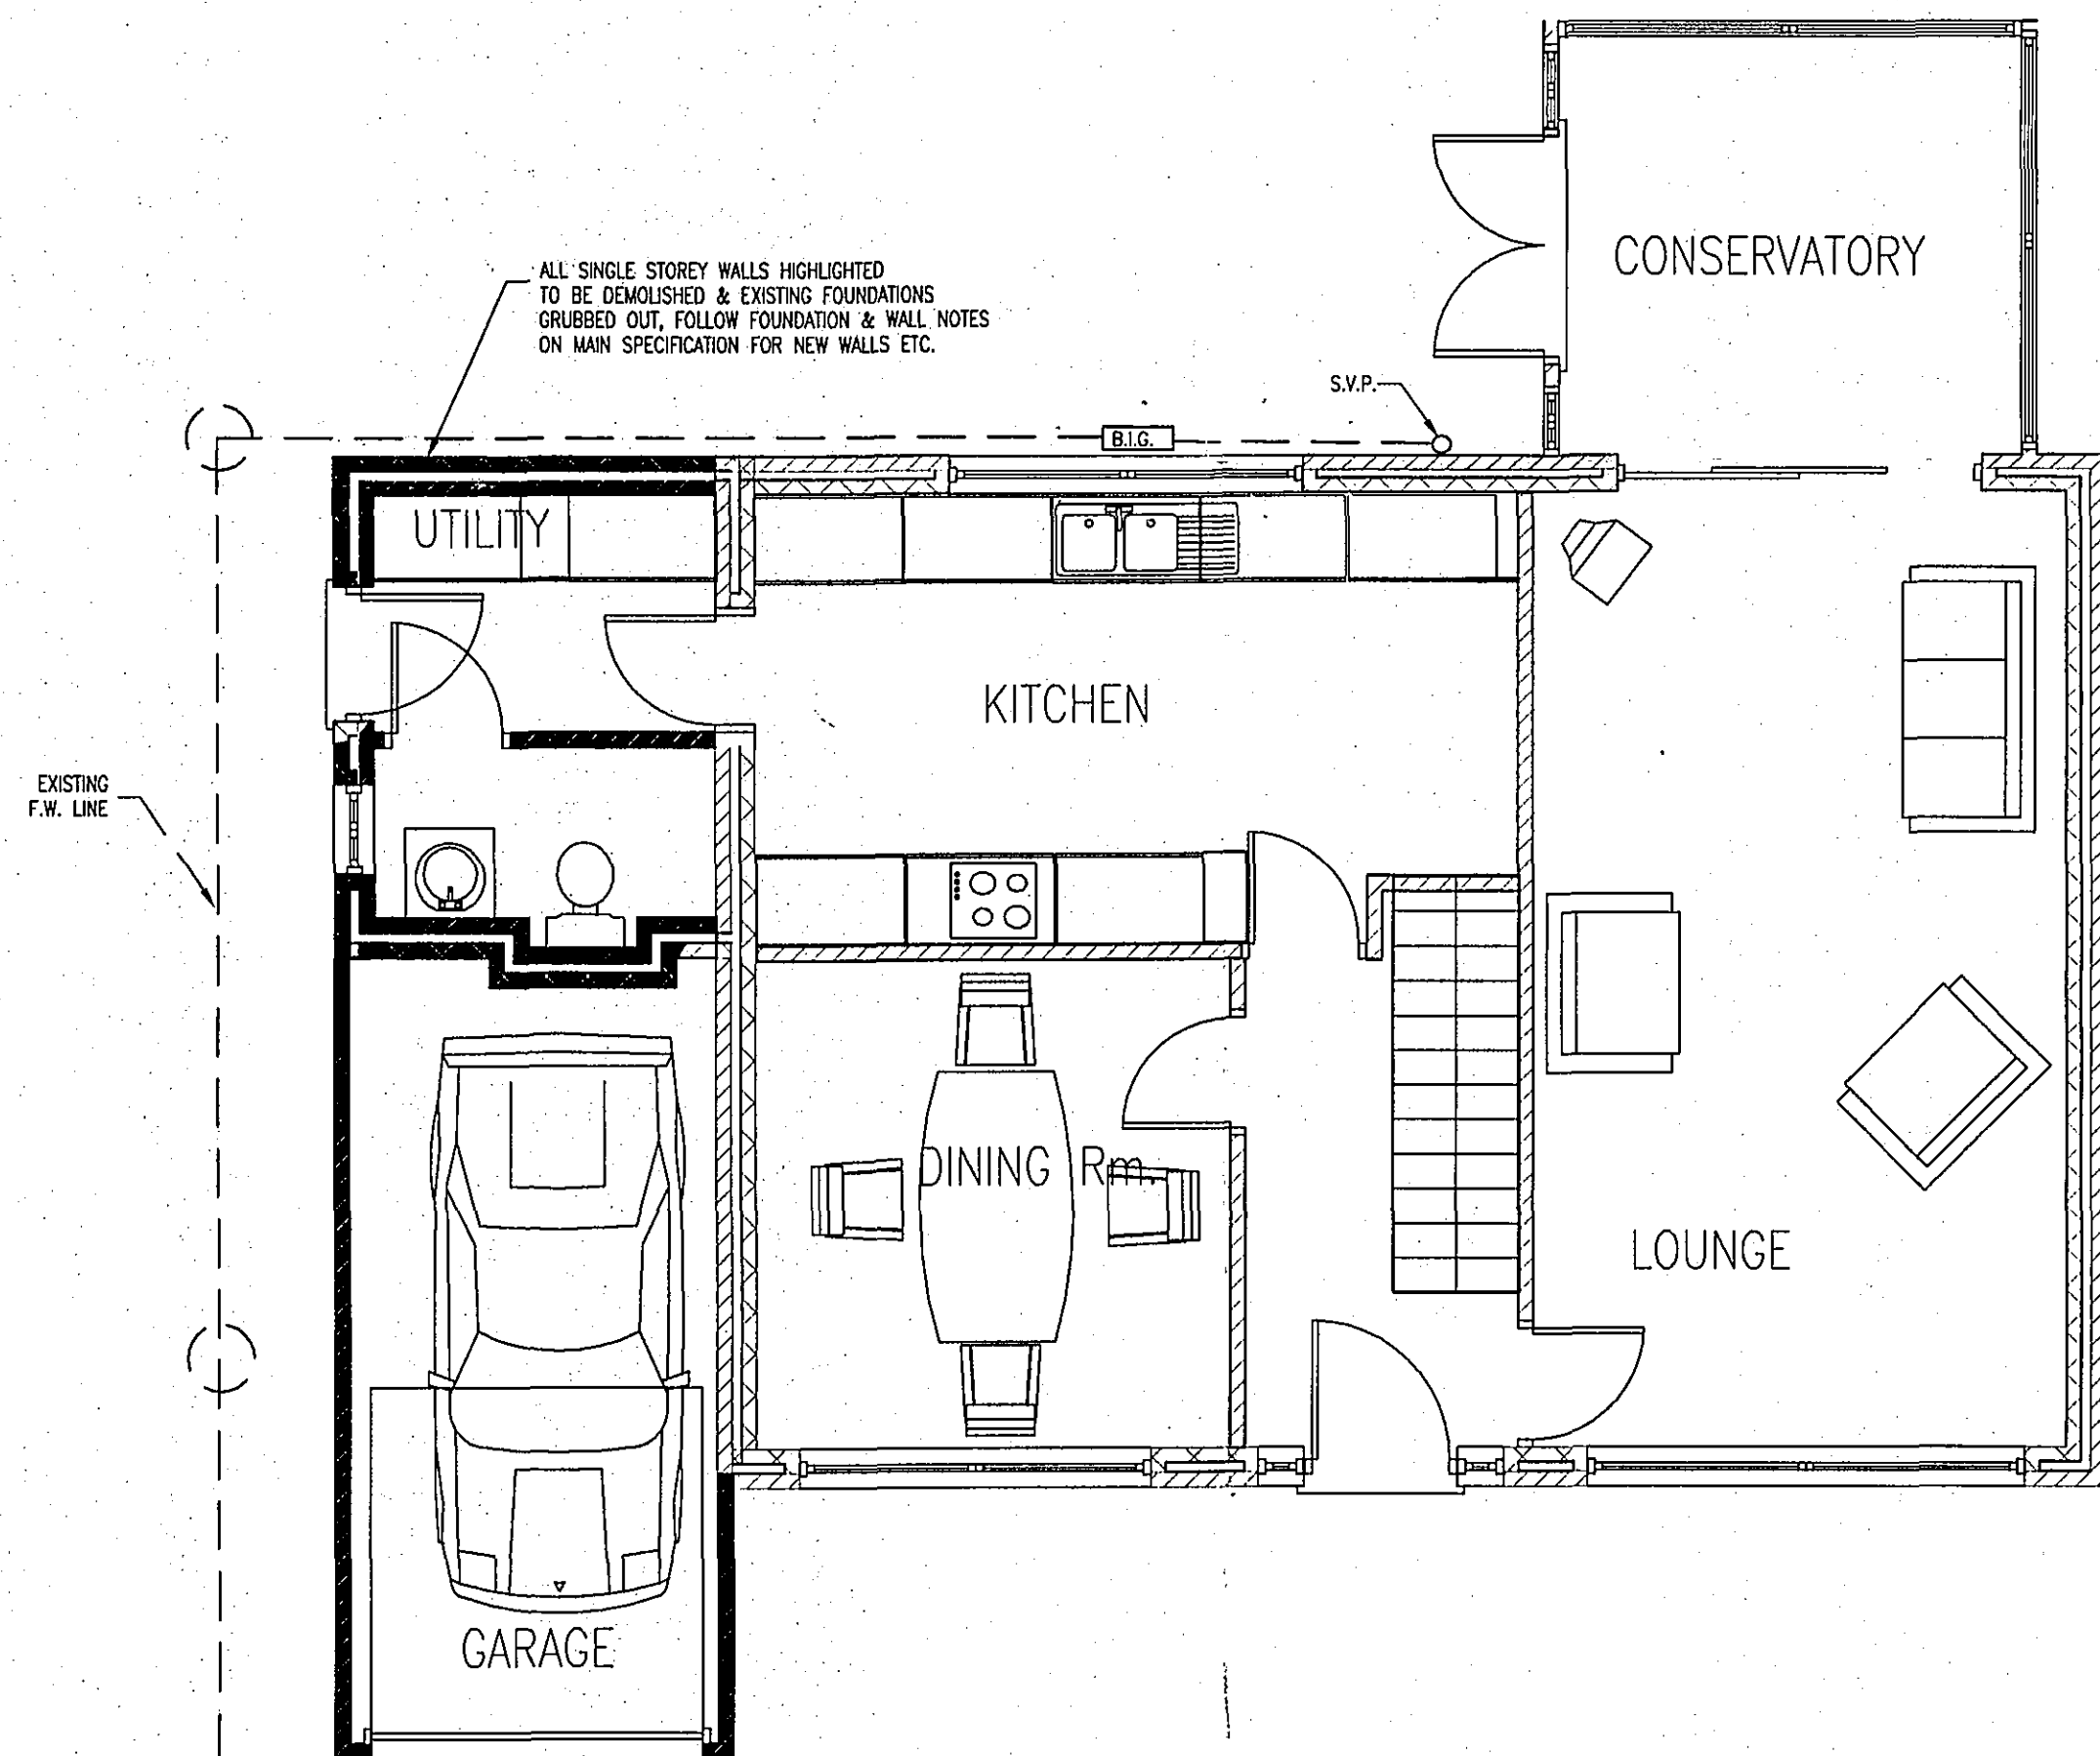

EXISTING GROUND FLOOR LAYOUT

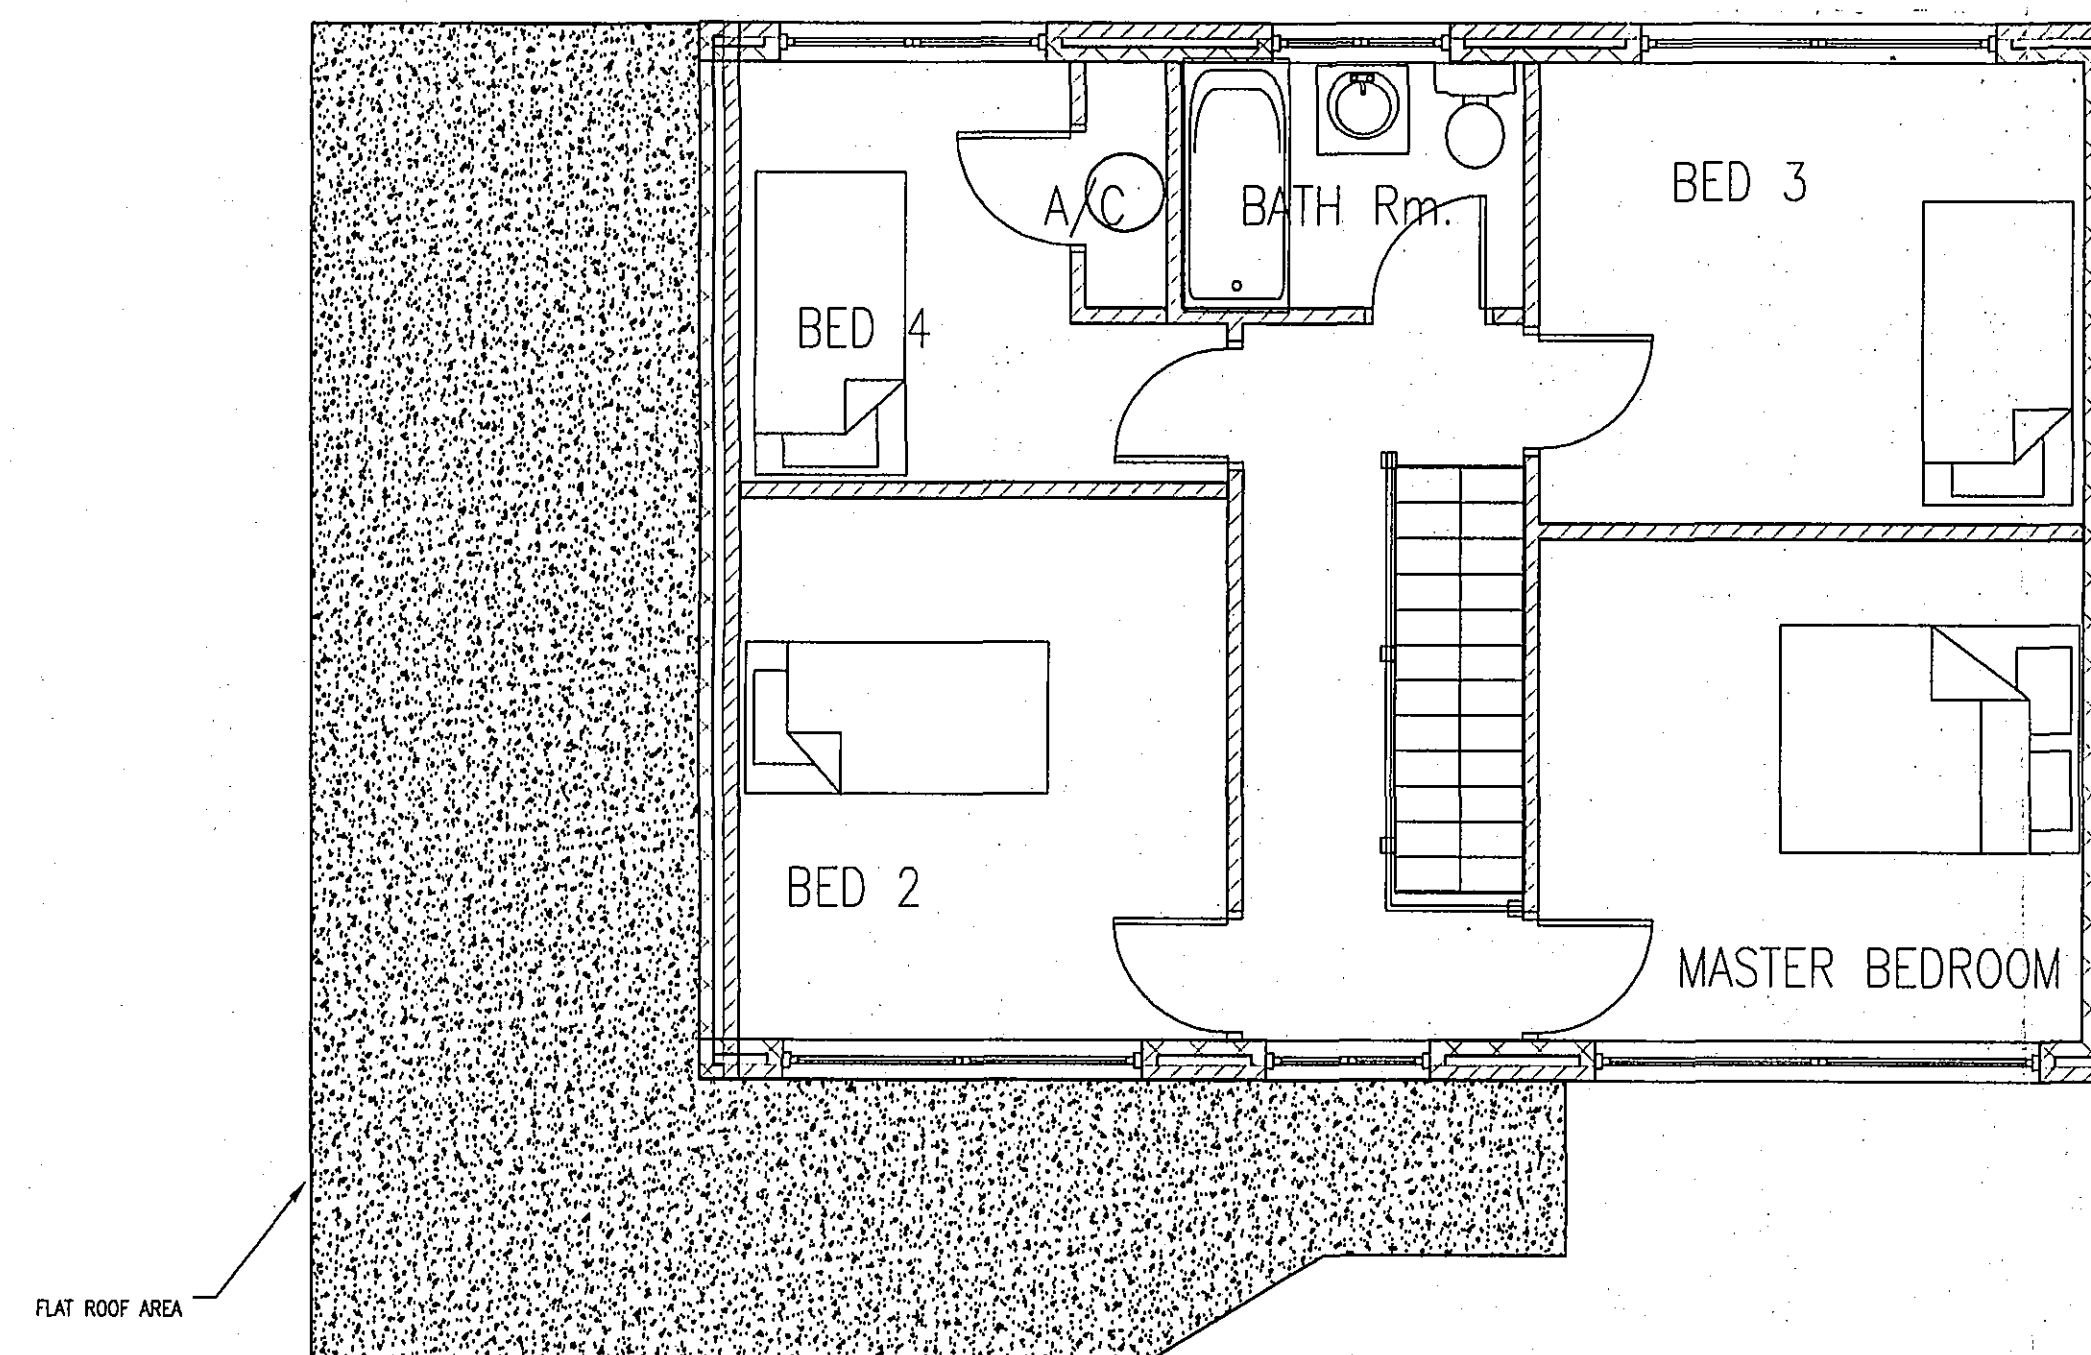


EXISTING FIRST FLOOR LAYOUT

SHDC
PLANNING & DEVELOPMENT
- 7 MAR 2005
Ref: 175d05

WENMAN BUILDING DESIGN

10 Broadgate
Whaplode Drove
Spalding
Lincs. PE12 0TN
Tel/Fax 01406 331072
Mobile 0784 1718457

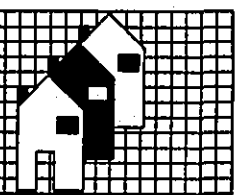

Client:

MR & MRS NEAL

Project Address:

8 PENINE WAY
SPALDING
Lincs

PROJECT DETAILS:

Drwg N° : WEN/1041/06

DESCRIPTION:
TWO STOREY SIDE EXTENSION
EXISTING LAYOUTS
EXISTING ELEVATIONS

NOTES:

SCALE 1:50 1:100

RW

AMENDED PLAN

Ref: A1