


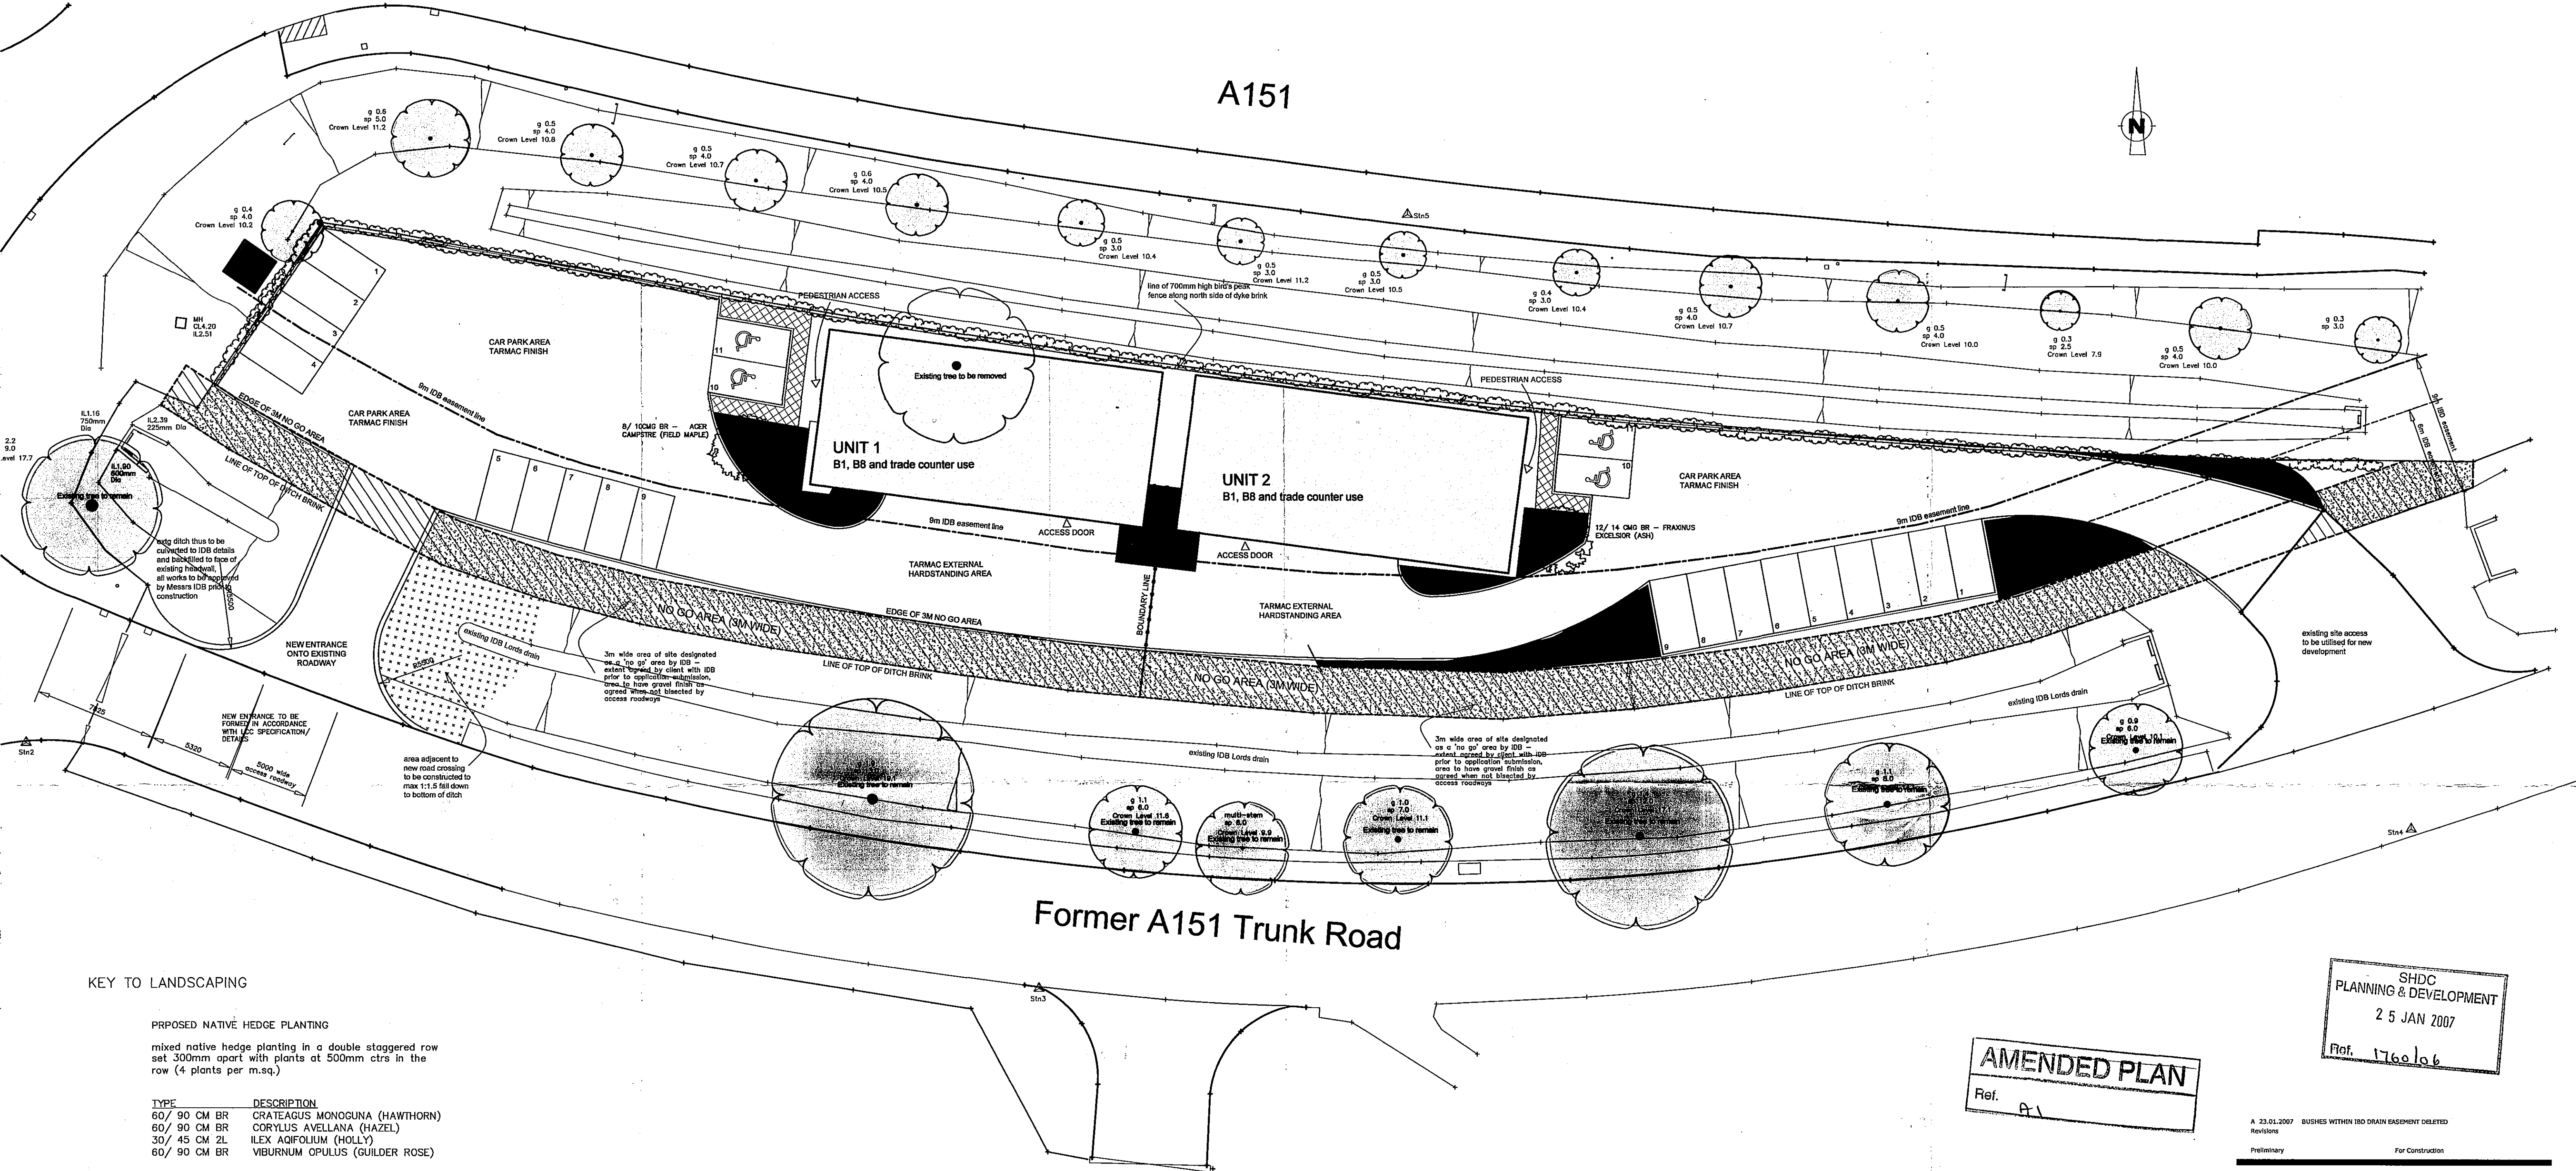

KEY TO LANDSCAPING

PROPOSED NATIVE HEDGE PLANTING

mixed native hedge planting in a double staggered row sat 500mm apart with plants at 500mm ctrs in the row (4 plants per m.sq.)

TYPE	DESCRIPTION
60/ 90 CM BR	CRATAEGUS MONOCUNA (HAWTHORN)
60/ 90 CM BR	CORYLUS AVELLANA (HAZEL)
30/ 45 CM 2L	ILEX AQUIFOLIUM (HOLLY)
60/ 90 CM BR	VIBURNUM OPULUS (GUILDER ROSE)

PROPOSED TREE PLANTING

TYPE	DESCRIPTION
8/ 10CMG BR	ACER CAMPSTRE (FIELD MAPLE)
12/ 14 CMG BR	FRAXINUS EXCELSIOR (ASH)

SHDC
PLANNING & DEVELOPMENT
25 JAN 2007
Ref. 1760106

AMENDED PLAN
Ref. A1

DETERMINED PLAN

A 23.01.2007 BUSHES WITHIN 180 DRAIN EASEMENT DELETED
Revisions
Preliminary For Construction

David Trundle Design
Services Limited

Salgate Barn, Islington Road, Tilney All Saints, King's Lynn, Norfolk. PE34 4RY
Tel: 01553 617700 Fax: 01553 617874 Email: enquiries@trundleddesign.co.uk

Project Title:
CECIL FRANCIS LIMITED

PROPOSED TWO UNIT TRADE COUNTER
DEVELOPMENT

Drawing Title:
SITE PLAN

Scale: 1:200@A1 Date: 04.12.2006 Drawn: IPGT

Drawing Number:
06-198-11A

Copyright:
This drawing must not be re-issued, loaned or copied without the consent of David Trundle Design Services Limited. Do not scale this drawing, use only figured or grid dimensions. All dimensions to be checked by contractor on site prior to start of works. Any discrepancies are to be notified