




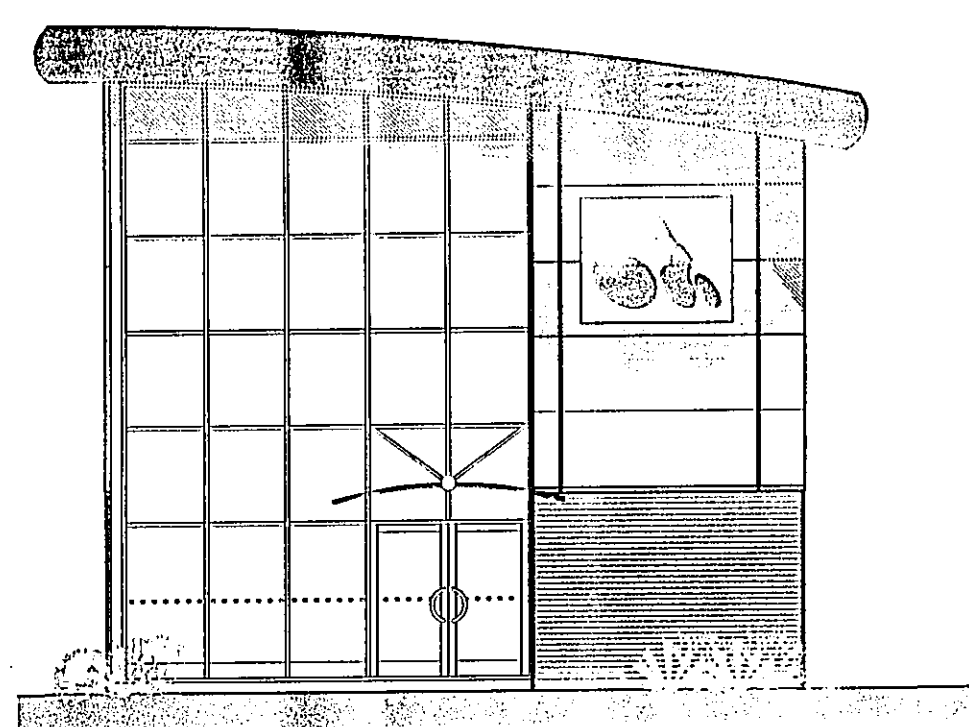


END ELEVATION
scale 1:100

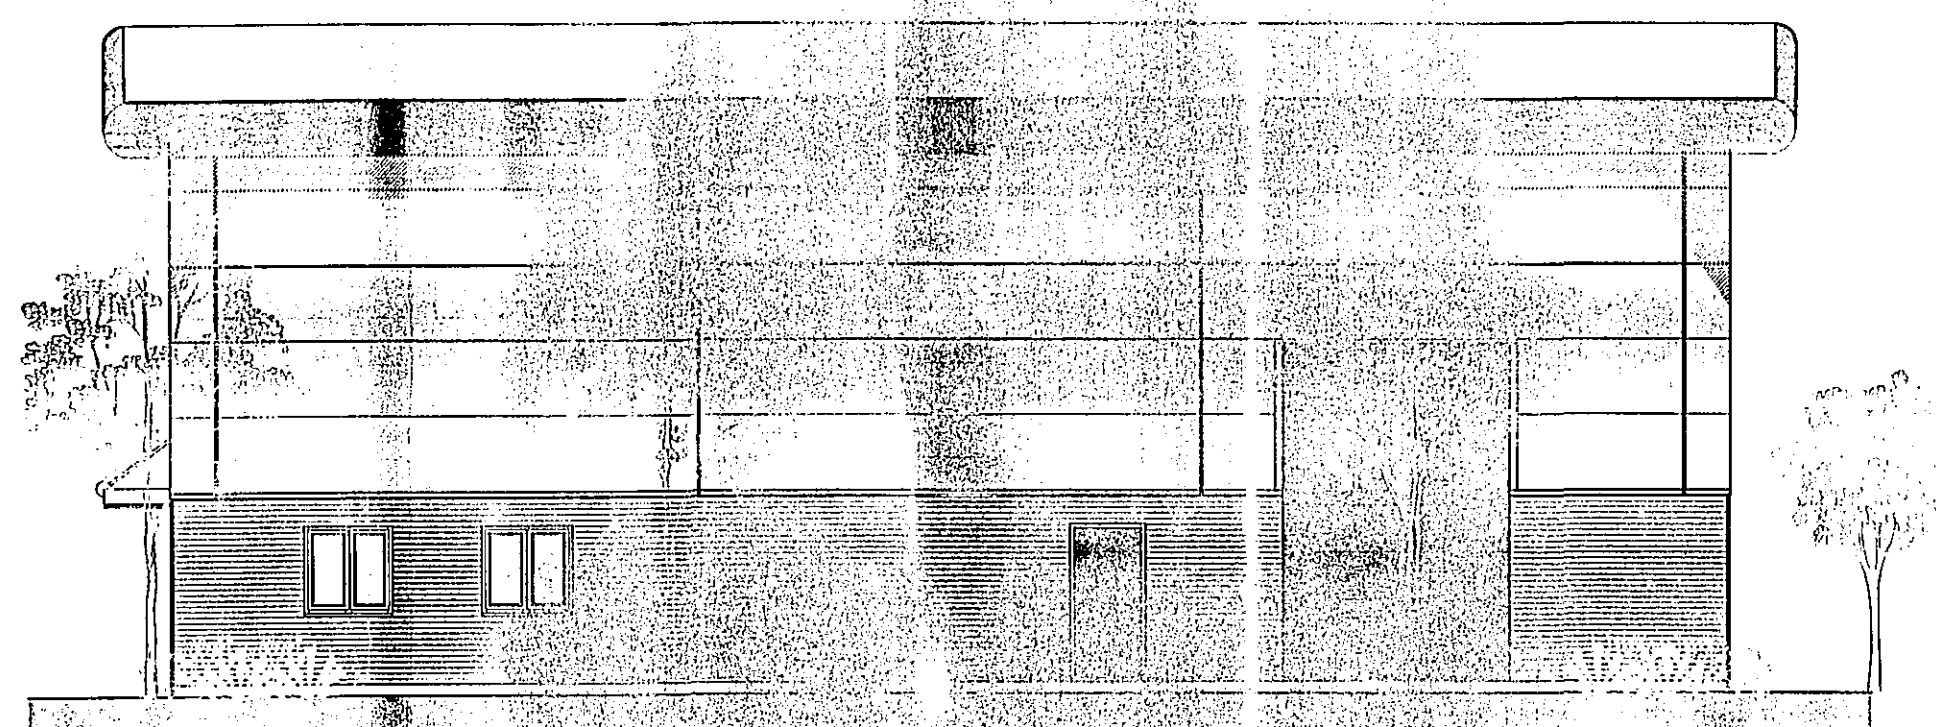


FORMER A151 TRUNK ROAD ELEVATION
scale 1:100

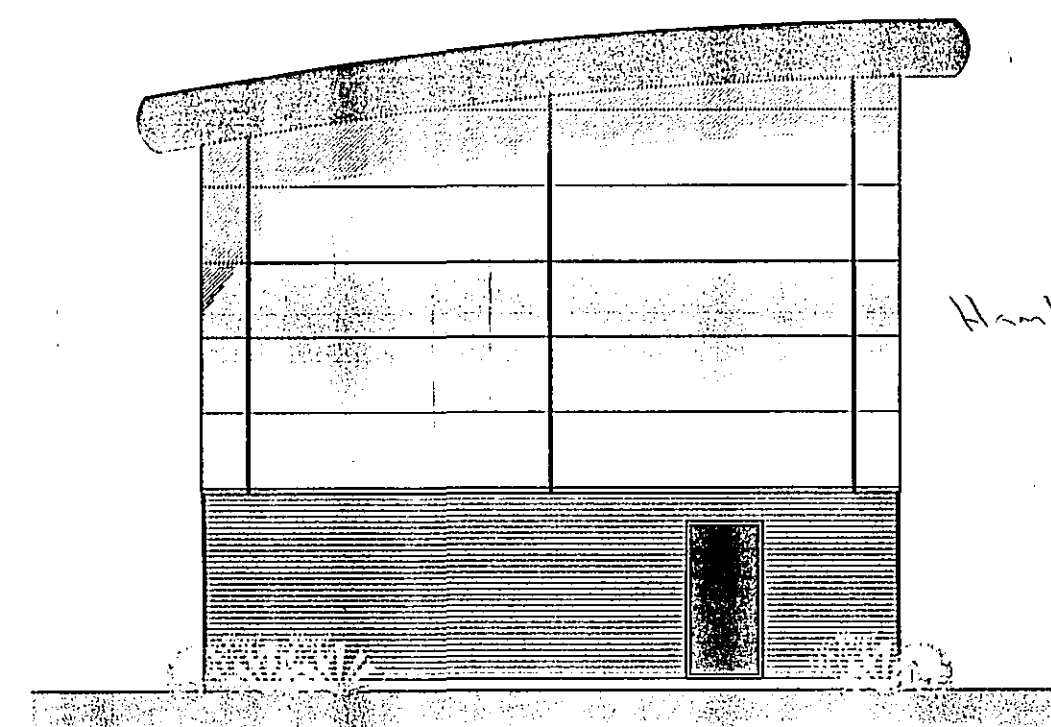


END ELEVATION
scale 1:100

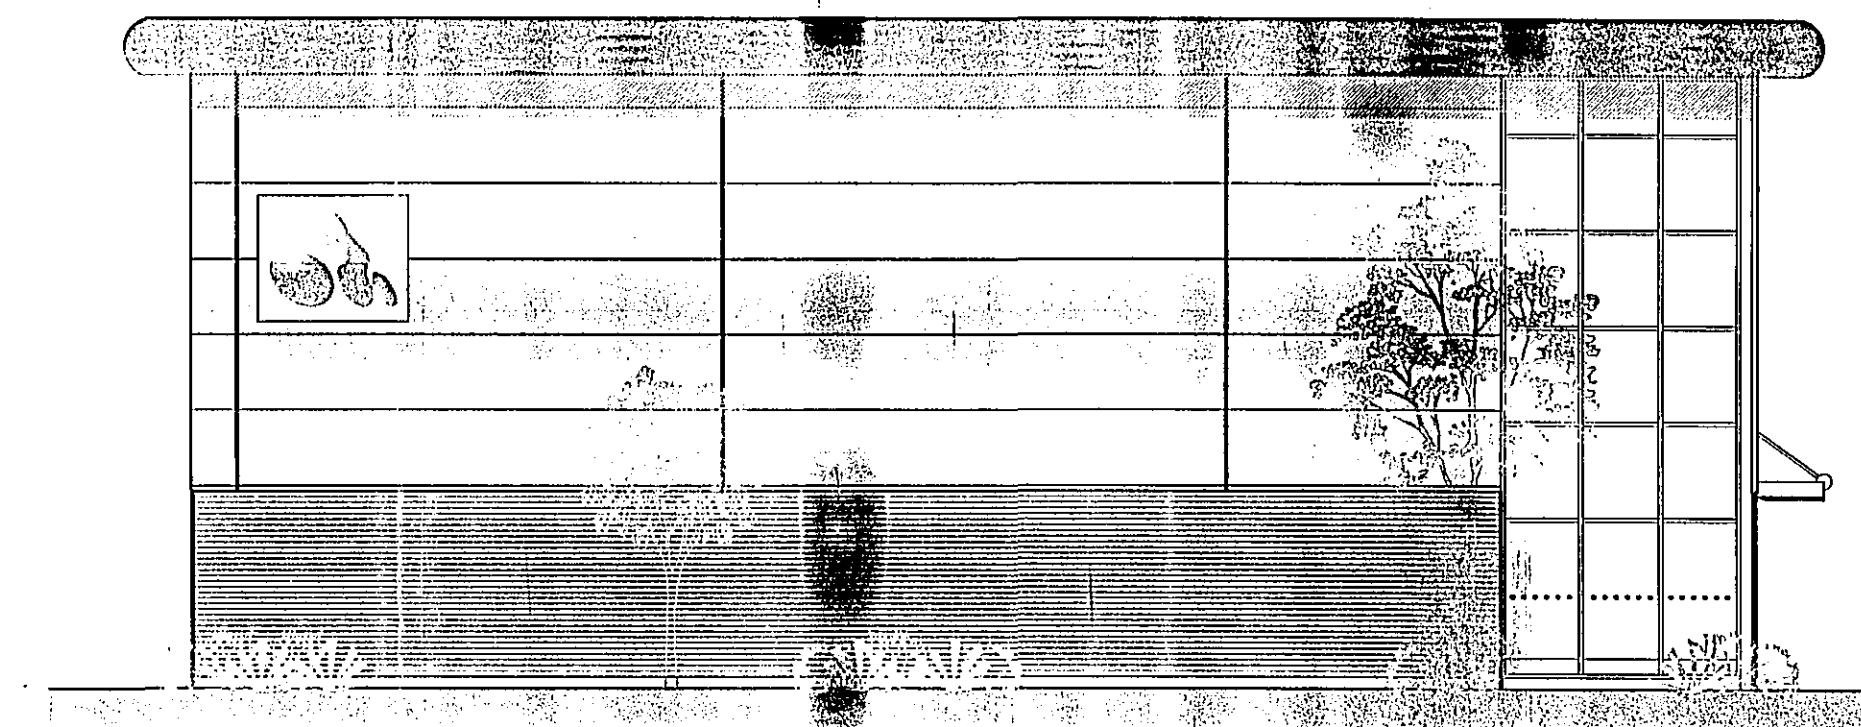

A151 ELEVATION
scale 1:100

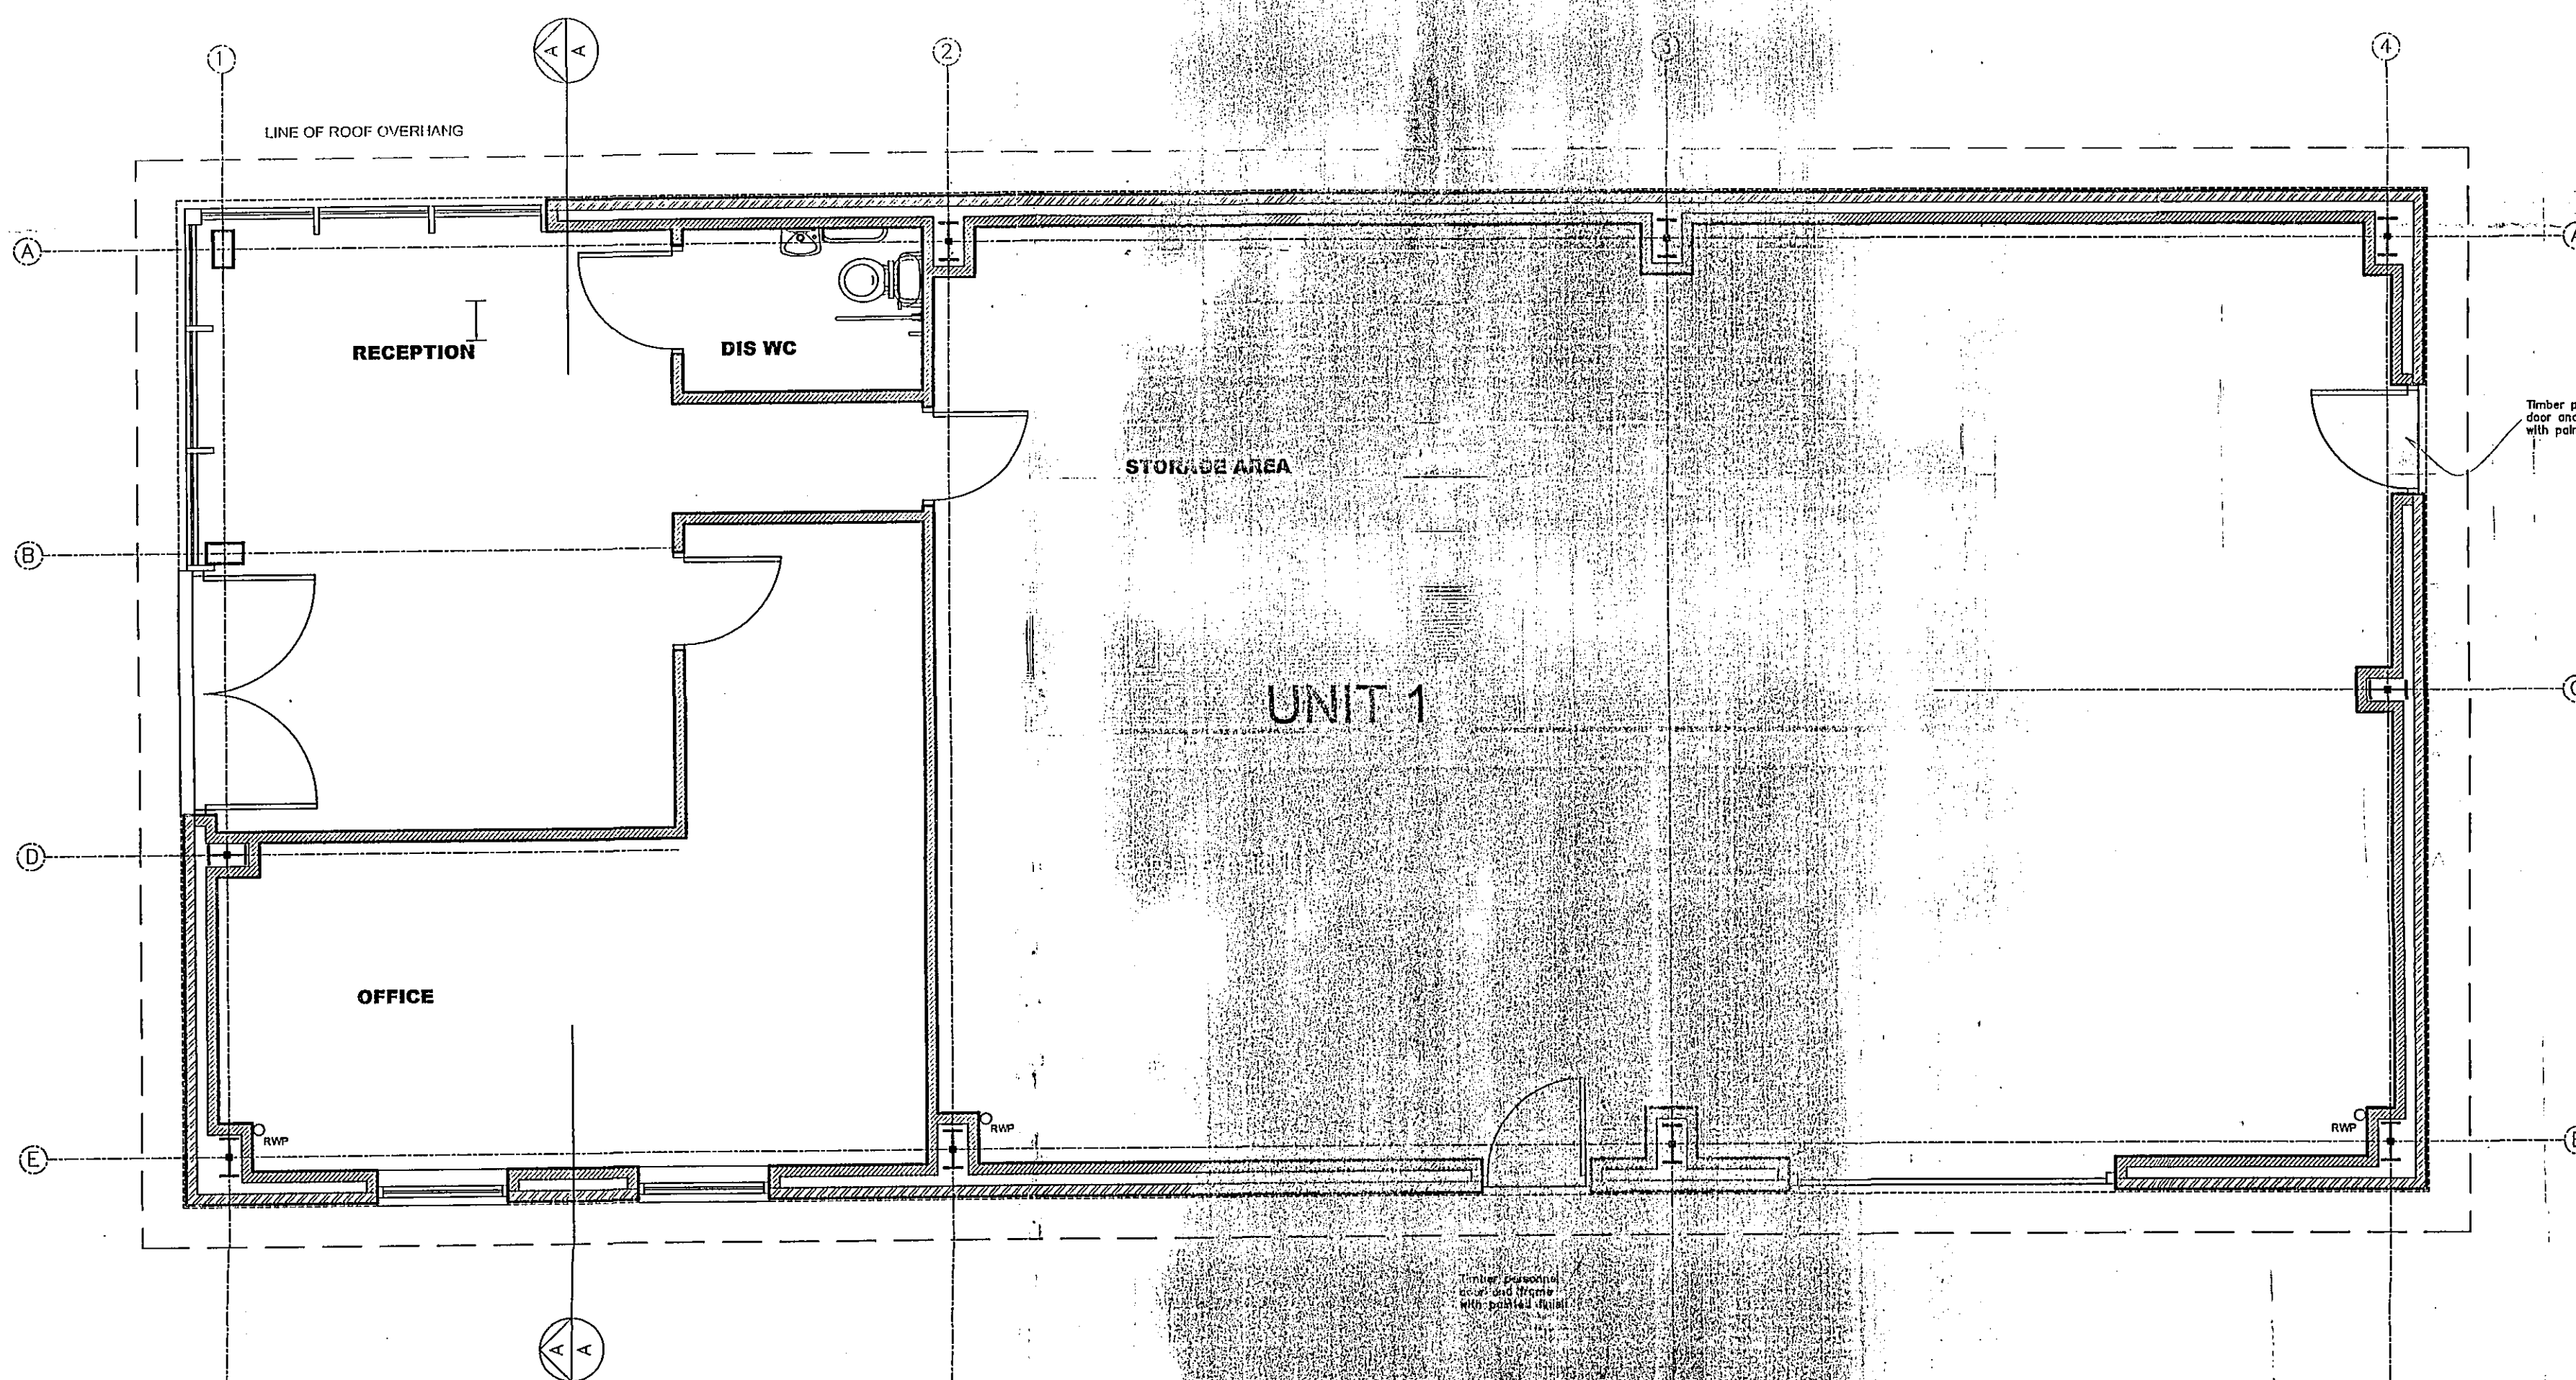

PROPOSED FLOOR PLAN
scale 1:50

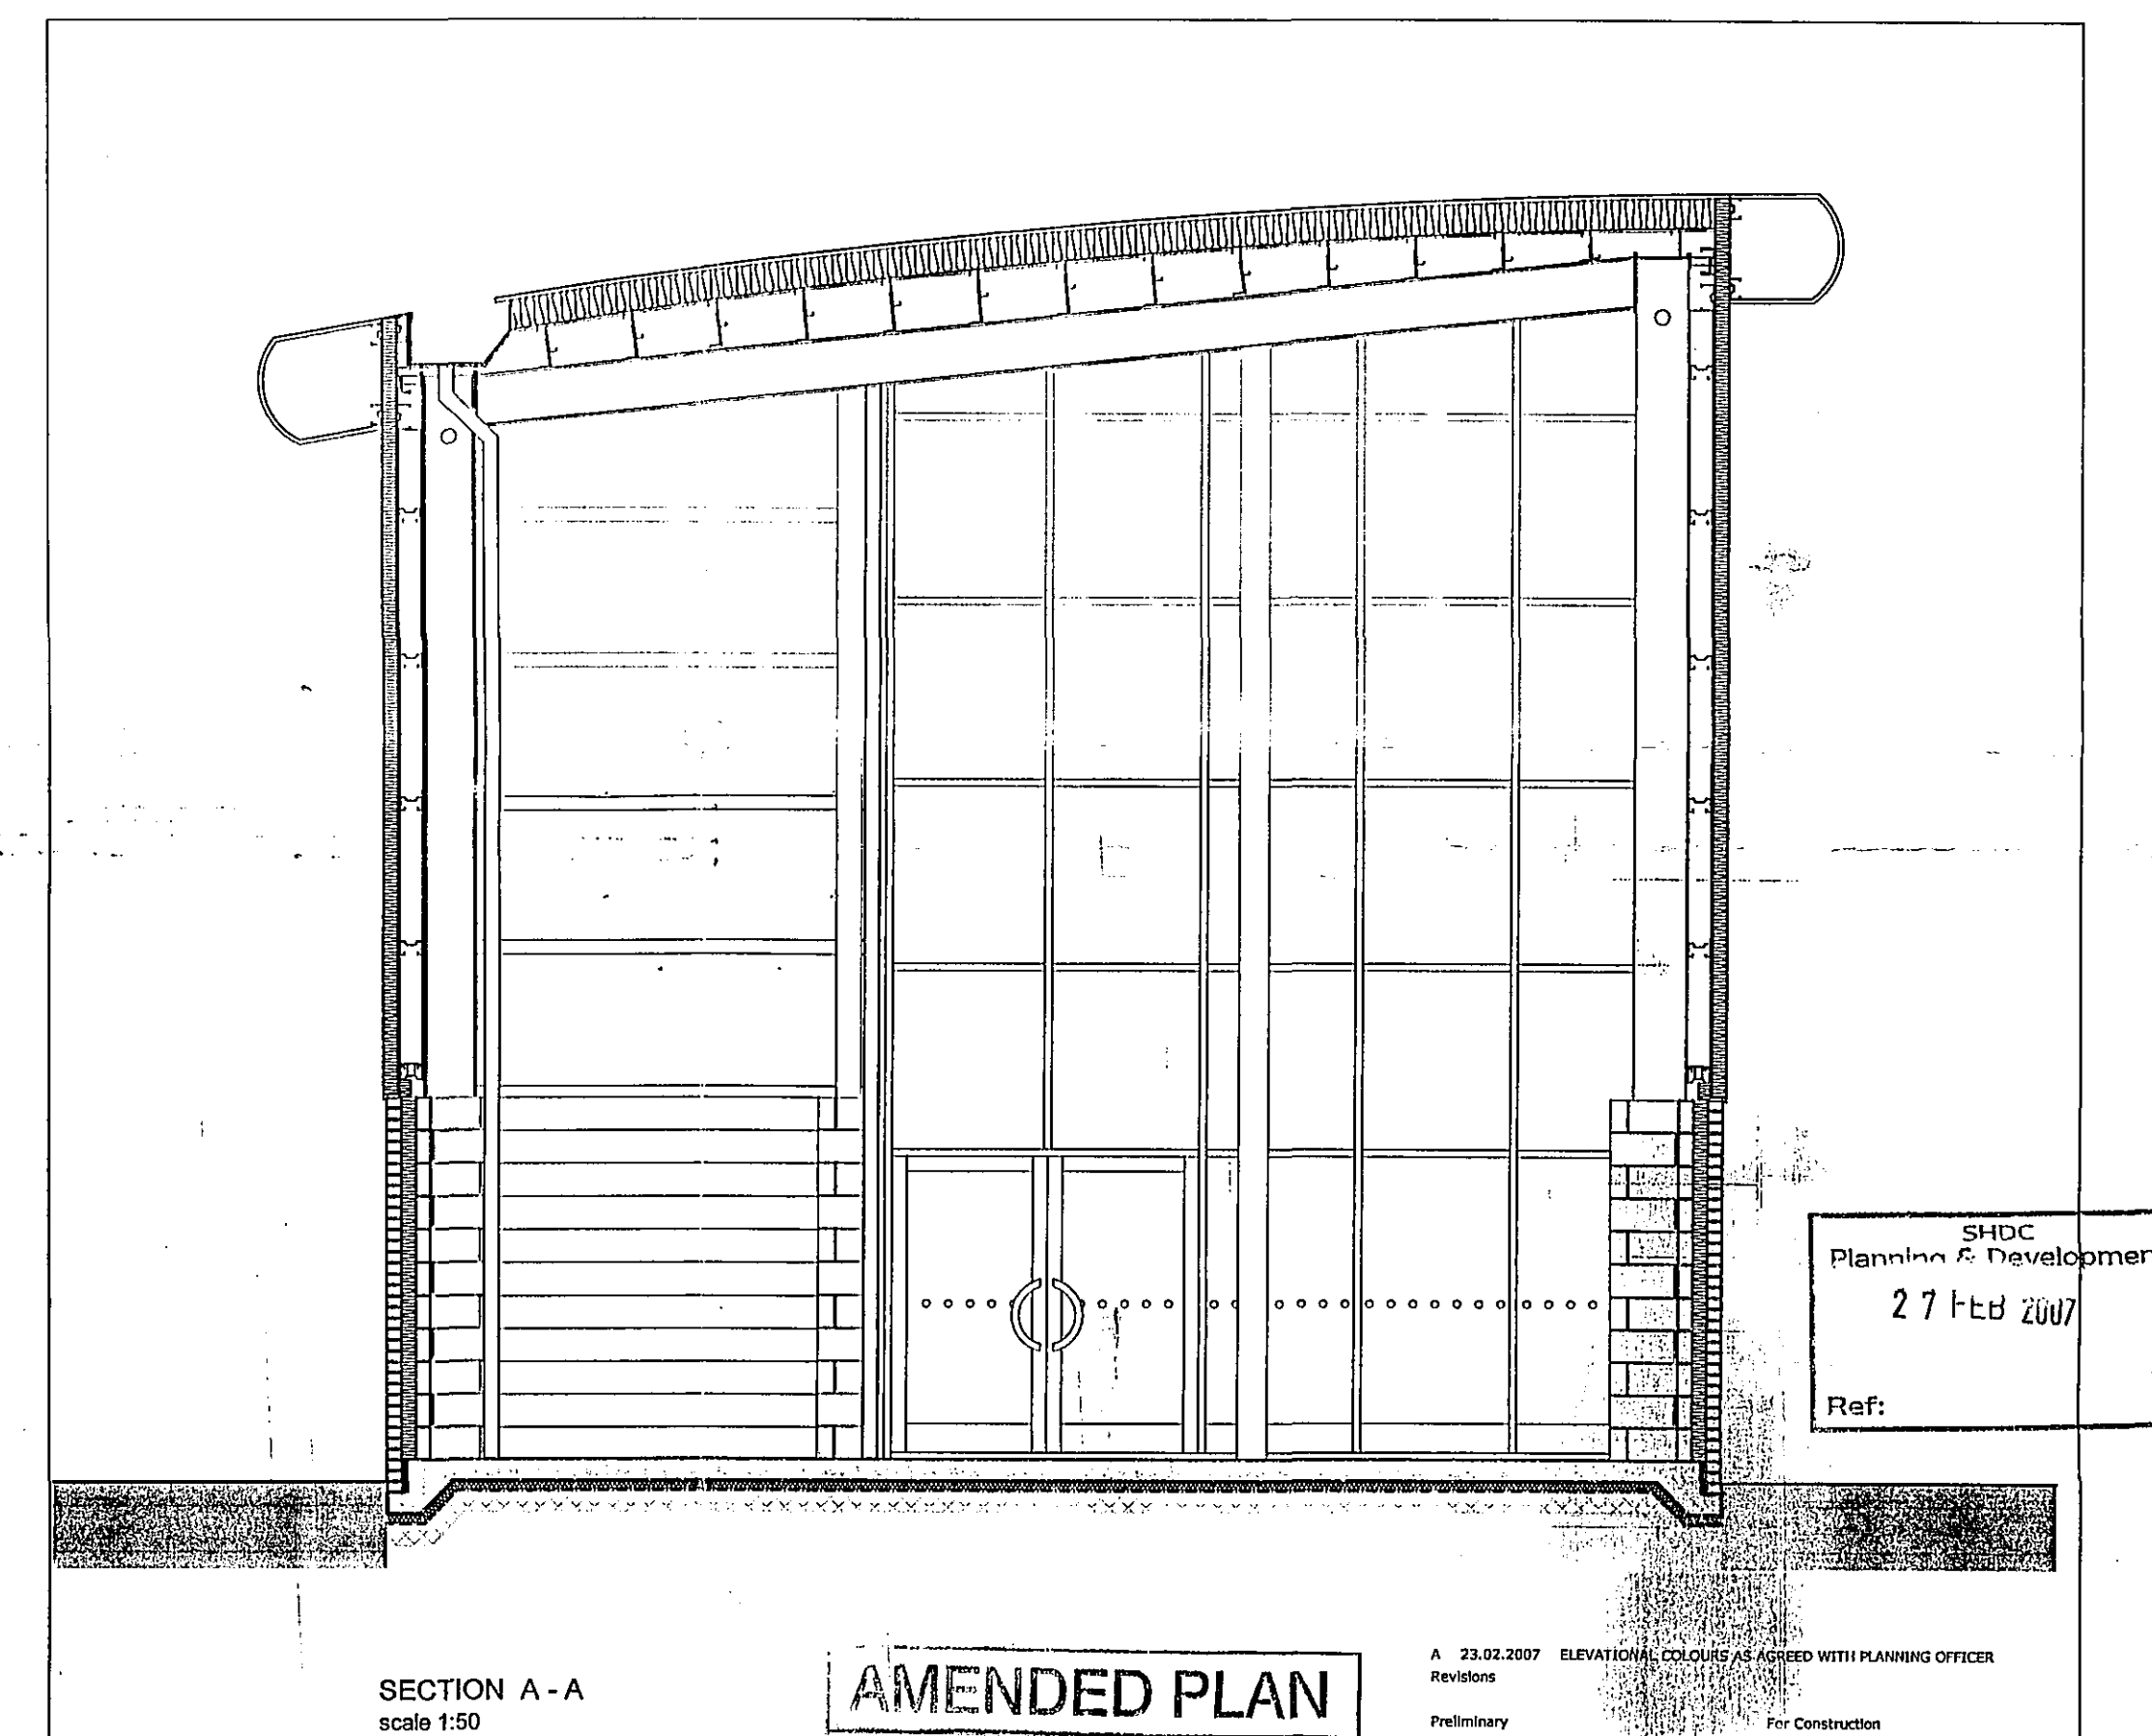

SECTION A - A
scale 1:50

AMENDED PLAN

Ref. A 3

KEY TO HATCHING INDICATING EXTERNAL FINISHES/ COLOURS

- PVF2 COATED KINGSPAN MICRO RIB FLAT PANEL CLADDING PANEL SYSTEM, colour: RAL 7000 ALASKA GREY
- PLASTICOL COATED BOX PROFILE M.S. CLADDING, colour: RAL 9000 HAMLET
- POLYESTER COATED ALUMINIUM RADIUS ROOF EDGE DETAIL, colour: METALLIC SILVER
- BUFF MULTI FINE WIRECUT RUSTIC natural mortar with bucket handle joint

all personnel doors to be RAL 7012 SLATE GREY colour - plasticol coated finish
all windows to be polyester coated finish - RAL 7012 SLATE GREY colour

DETERMINED
PLAN

David Trundle Design
Services Limited



Salgate Barn, Islington Road, Tiney All Saints, King's Lynn, Norfolk, PE34 4RY
Tel: 01553 617700 Fax: 01553 617874 Email: enquiries@trundleddesign.co.uk

Project Title:
CECIL FRANCIS LIMITED

PROPOSED TWO UNIT TRADE COUNTER
DEVELOPMENT

Drawing Title:
**UNIT 1
PLANS, ELEVATIONS, & SECTION**

Scale: 1:50, 1:100@A1 Date: 04.12.2006 Drawn: IPGT

Drawing Number:
06-198-12A

Copyright:

SHDC
PLANNING & DEVELOPMENT
27 FEB 2007
Ref. 1760/06

SHDC
Planning & Development
27 FEB 2007
Ref: