




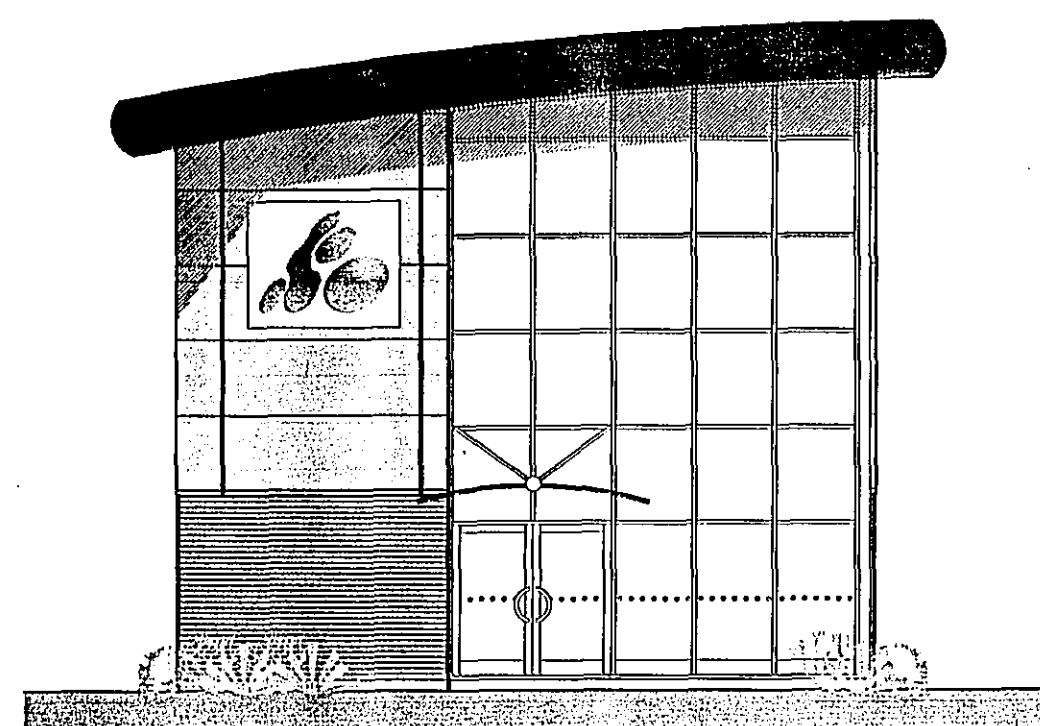


A151 ELEVATION
scale 1:100

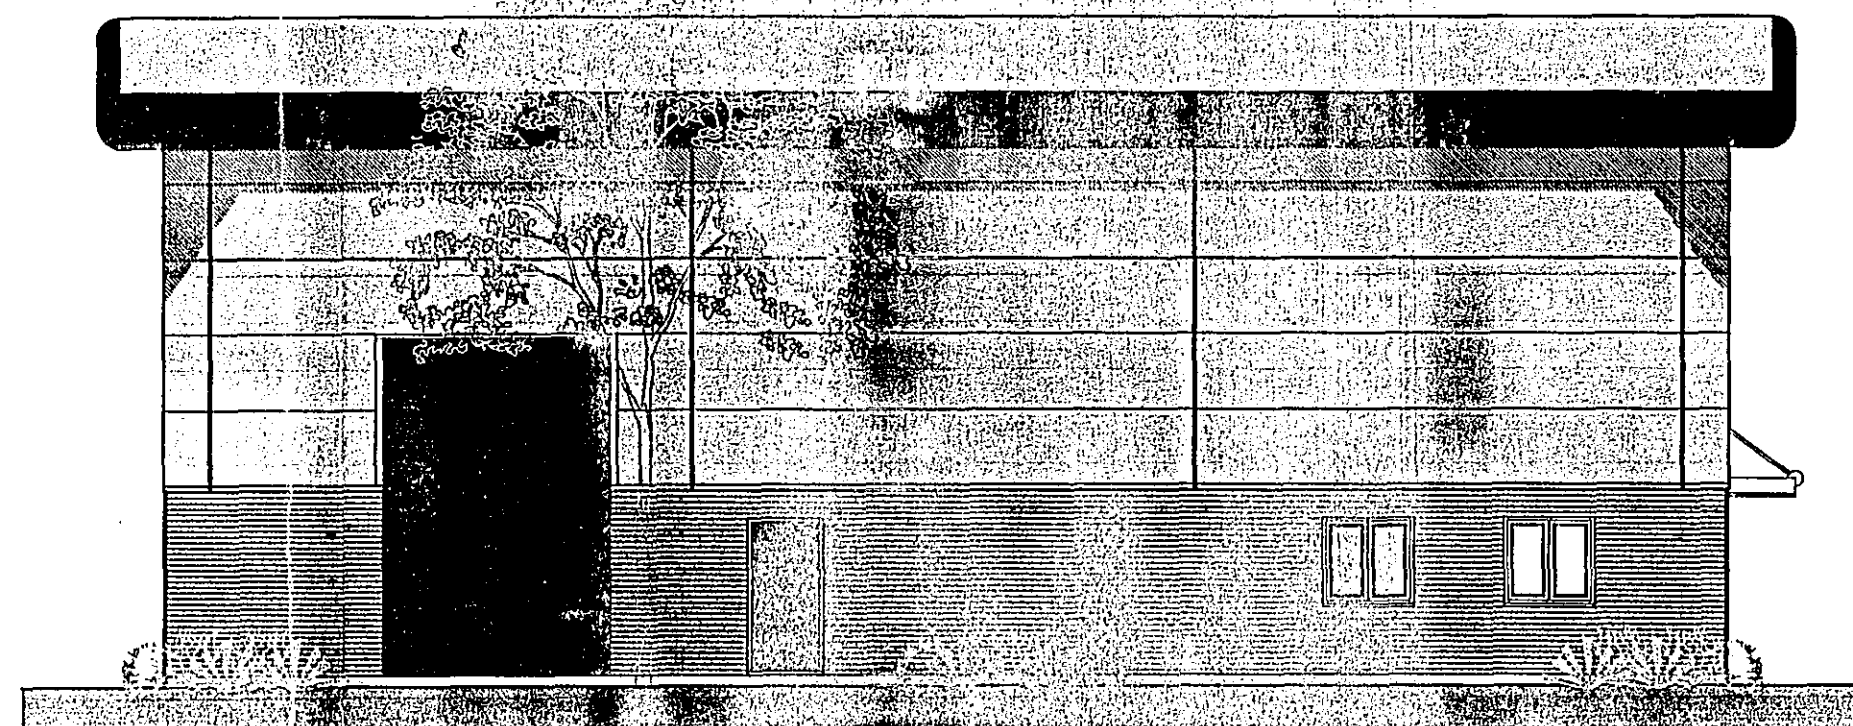


END ELEVATION
scale 1:100

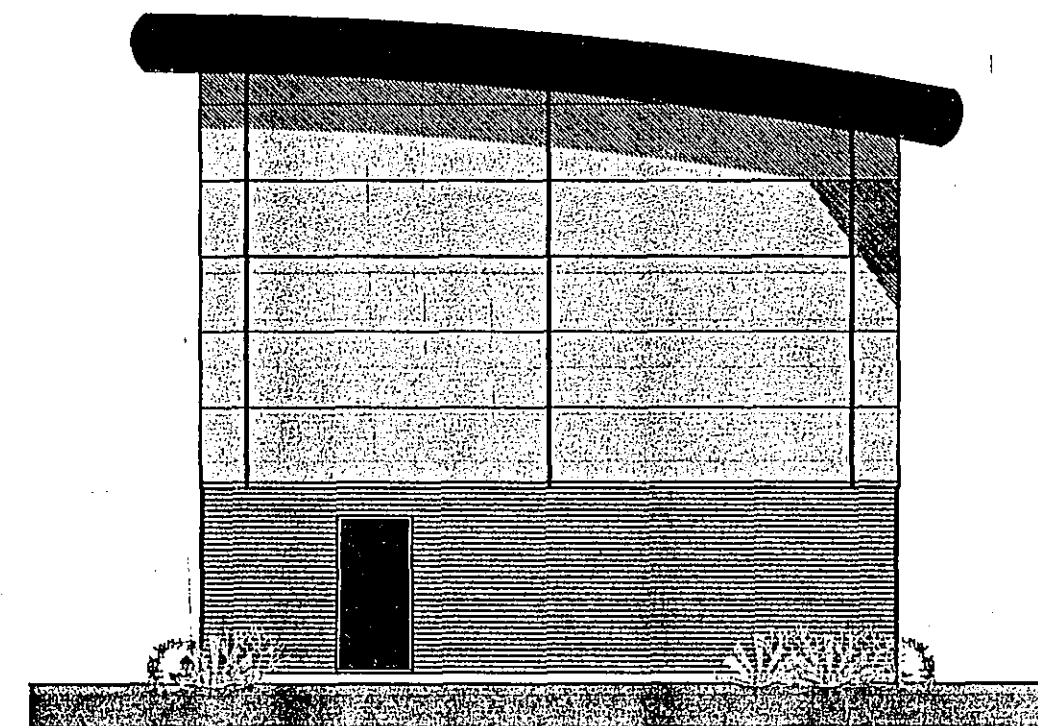


FORMER A151 TRUNK ROAD ELEVATION
scale 1:100

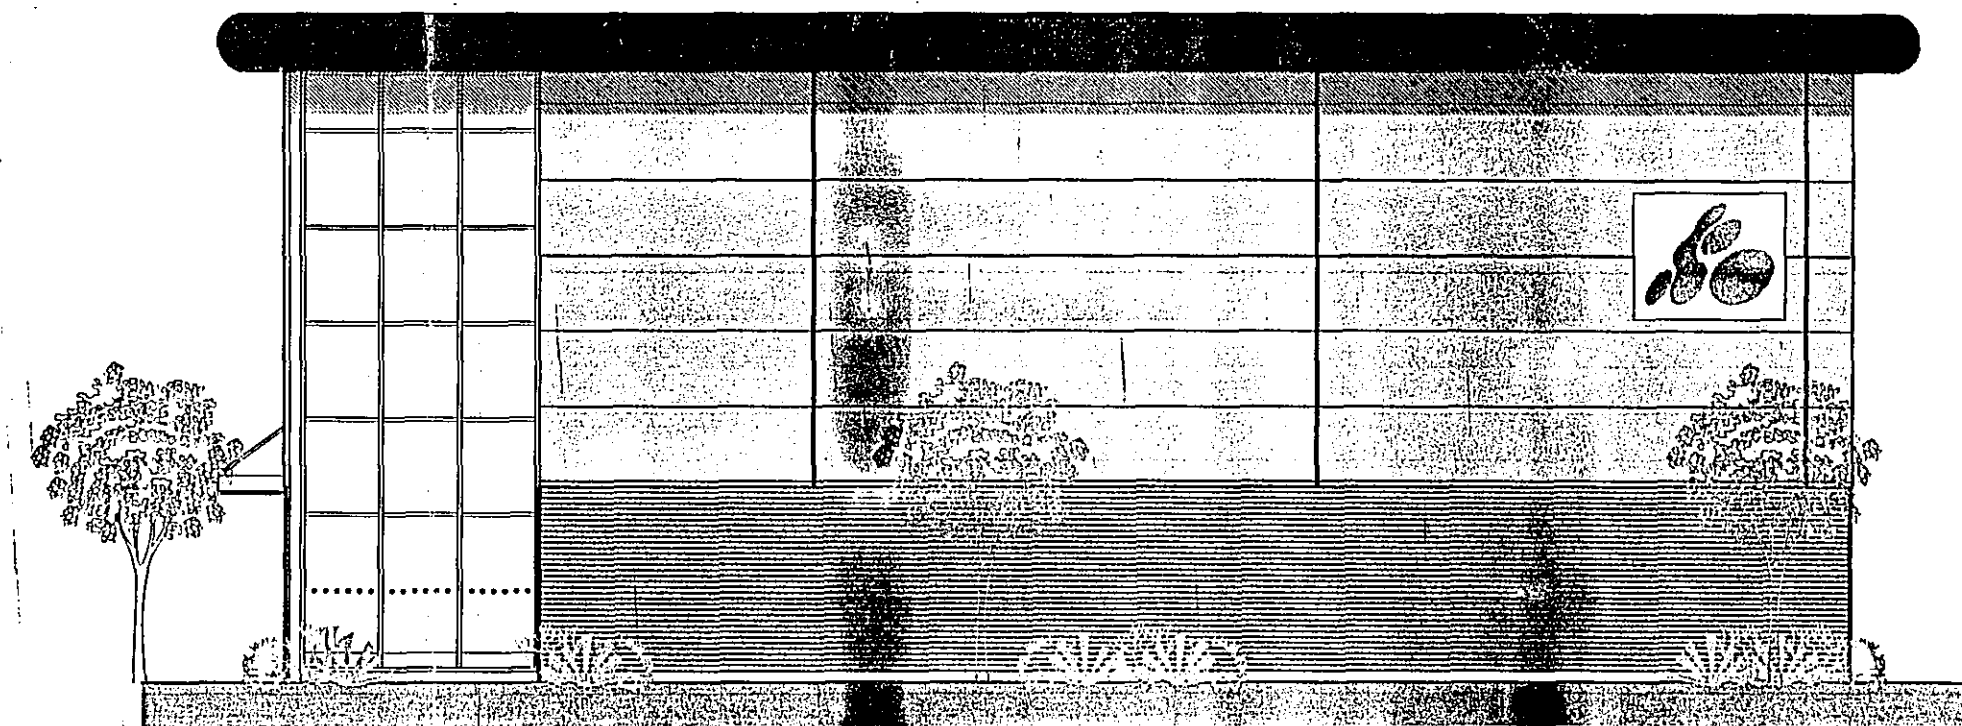

END ELEVATION
scale 1:100

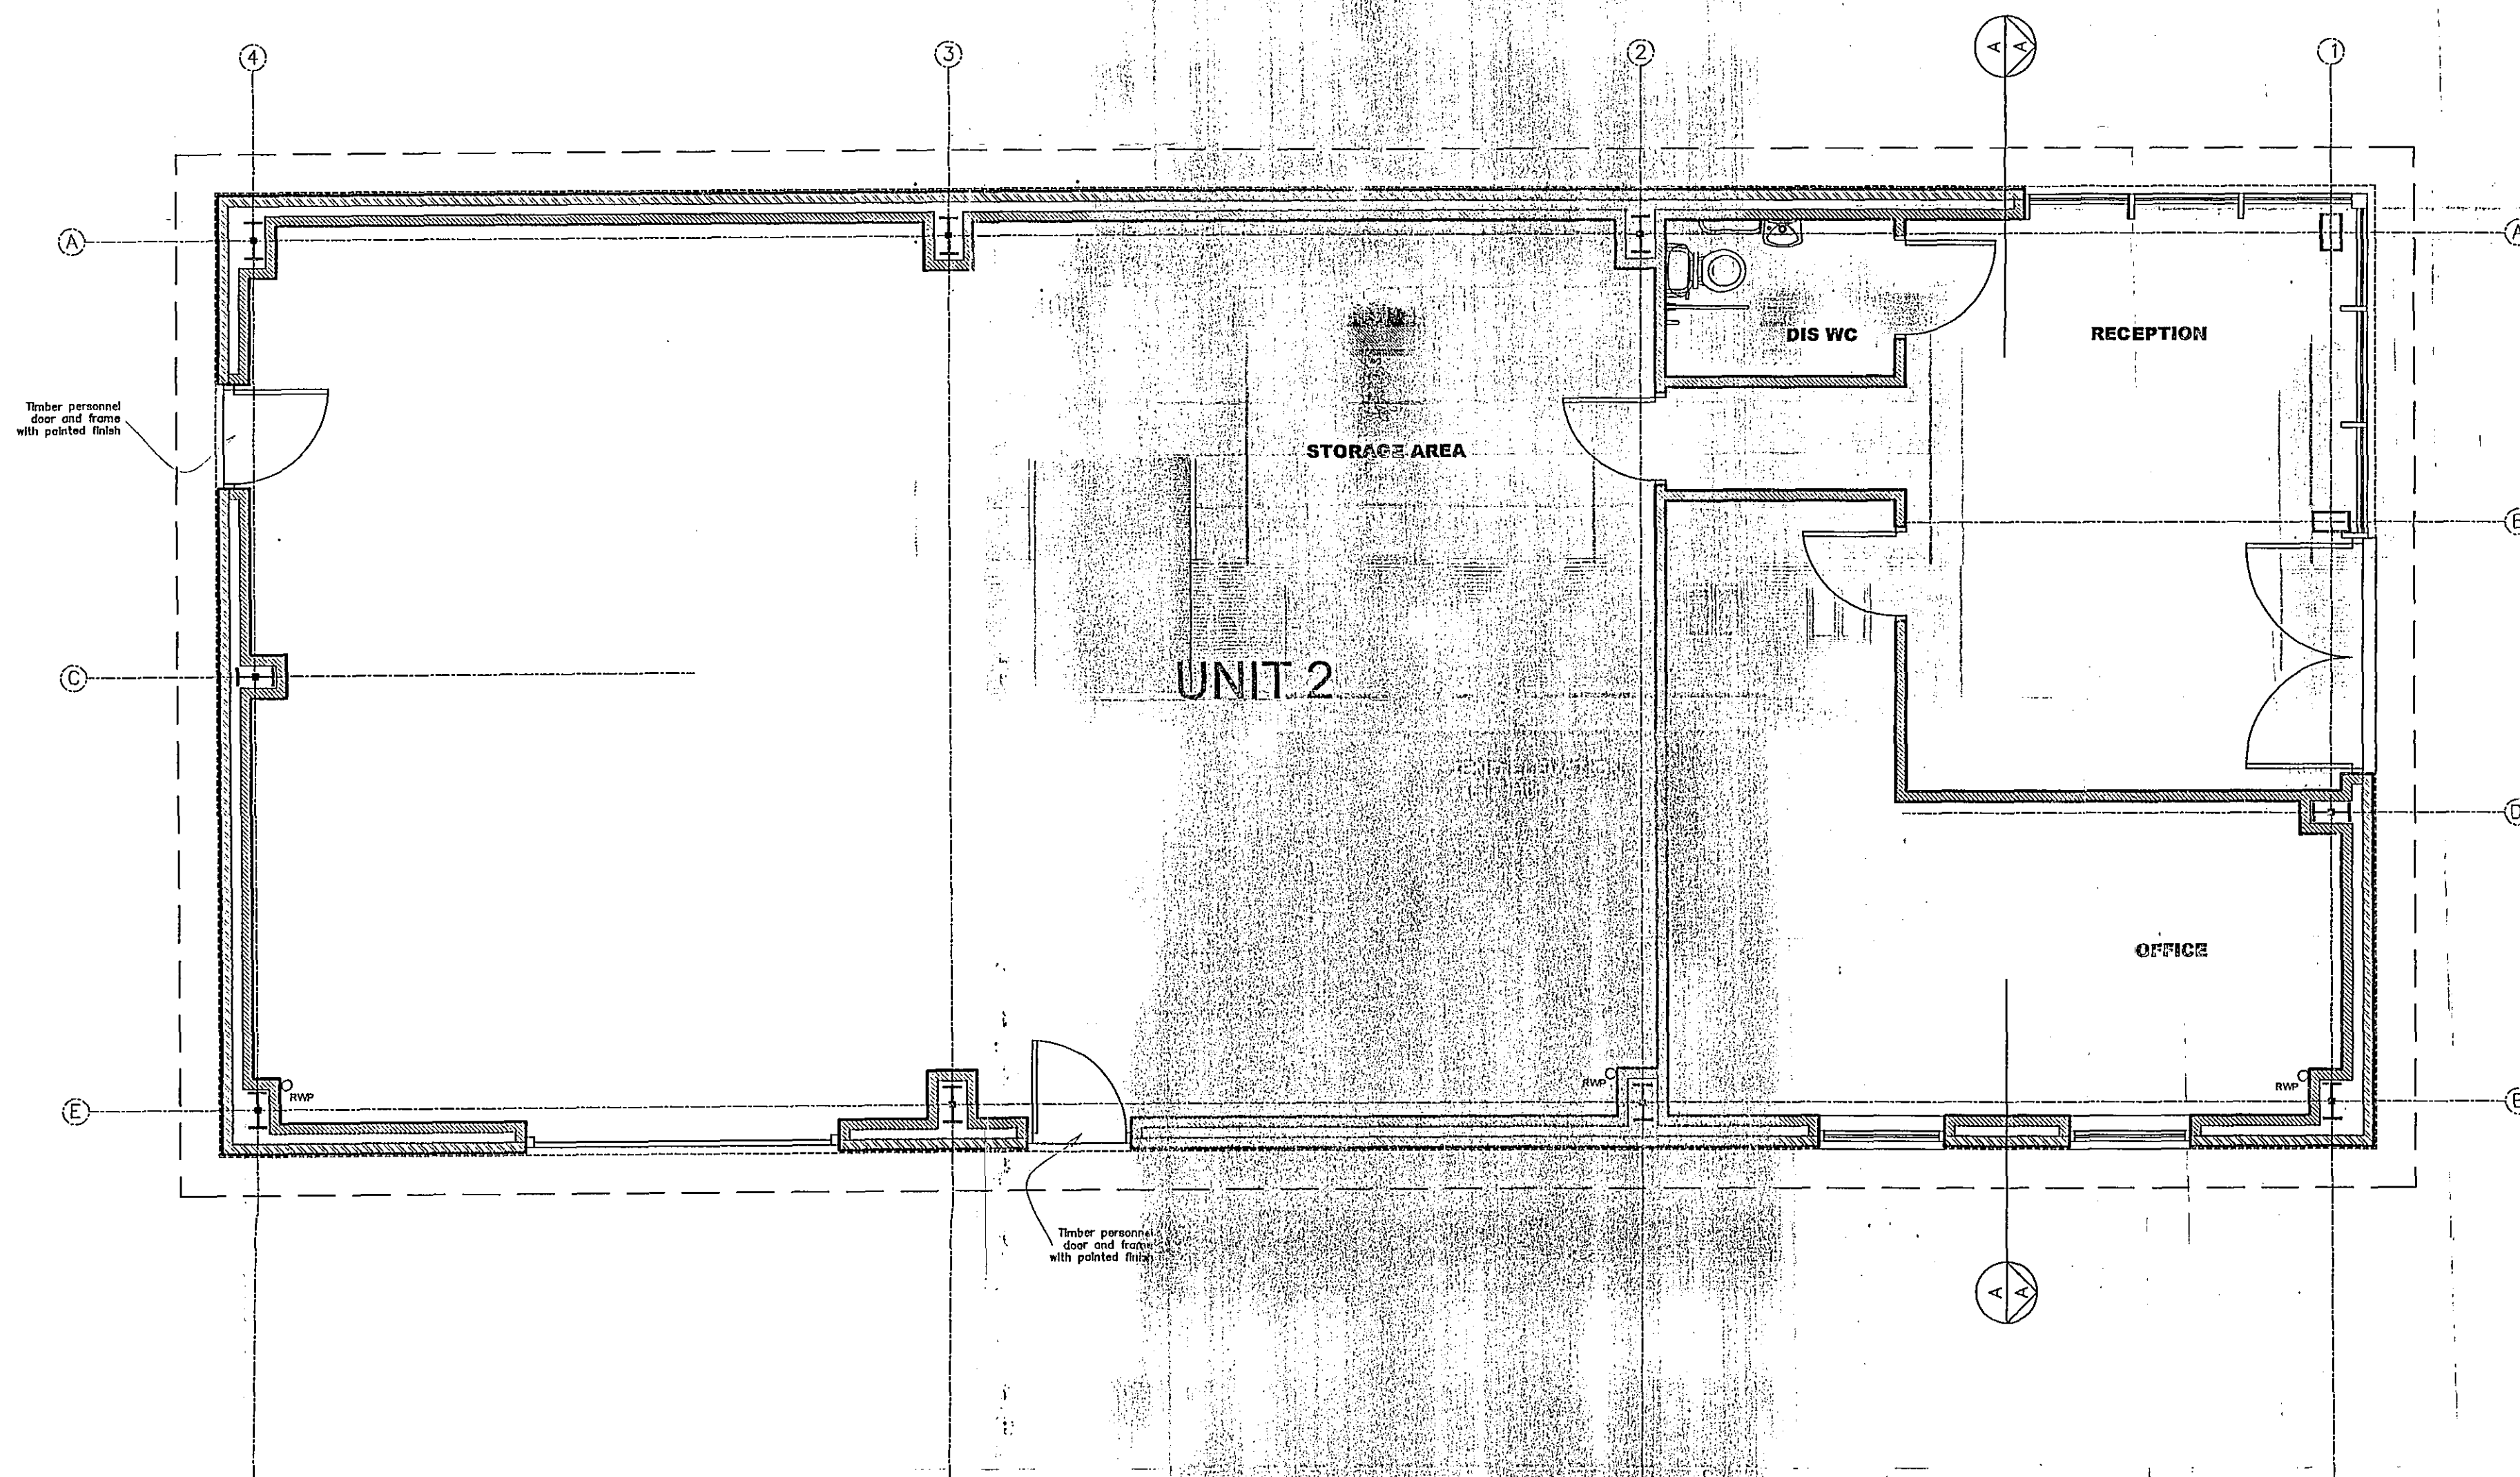

PROPOSED FLOOR PLAN
scale 1:50

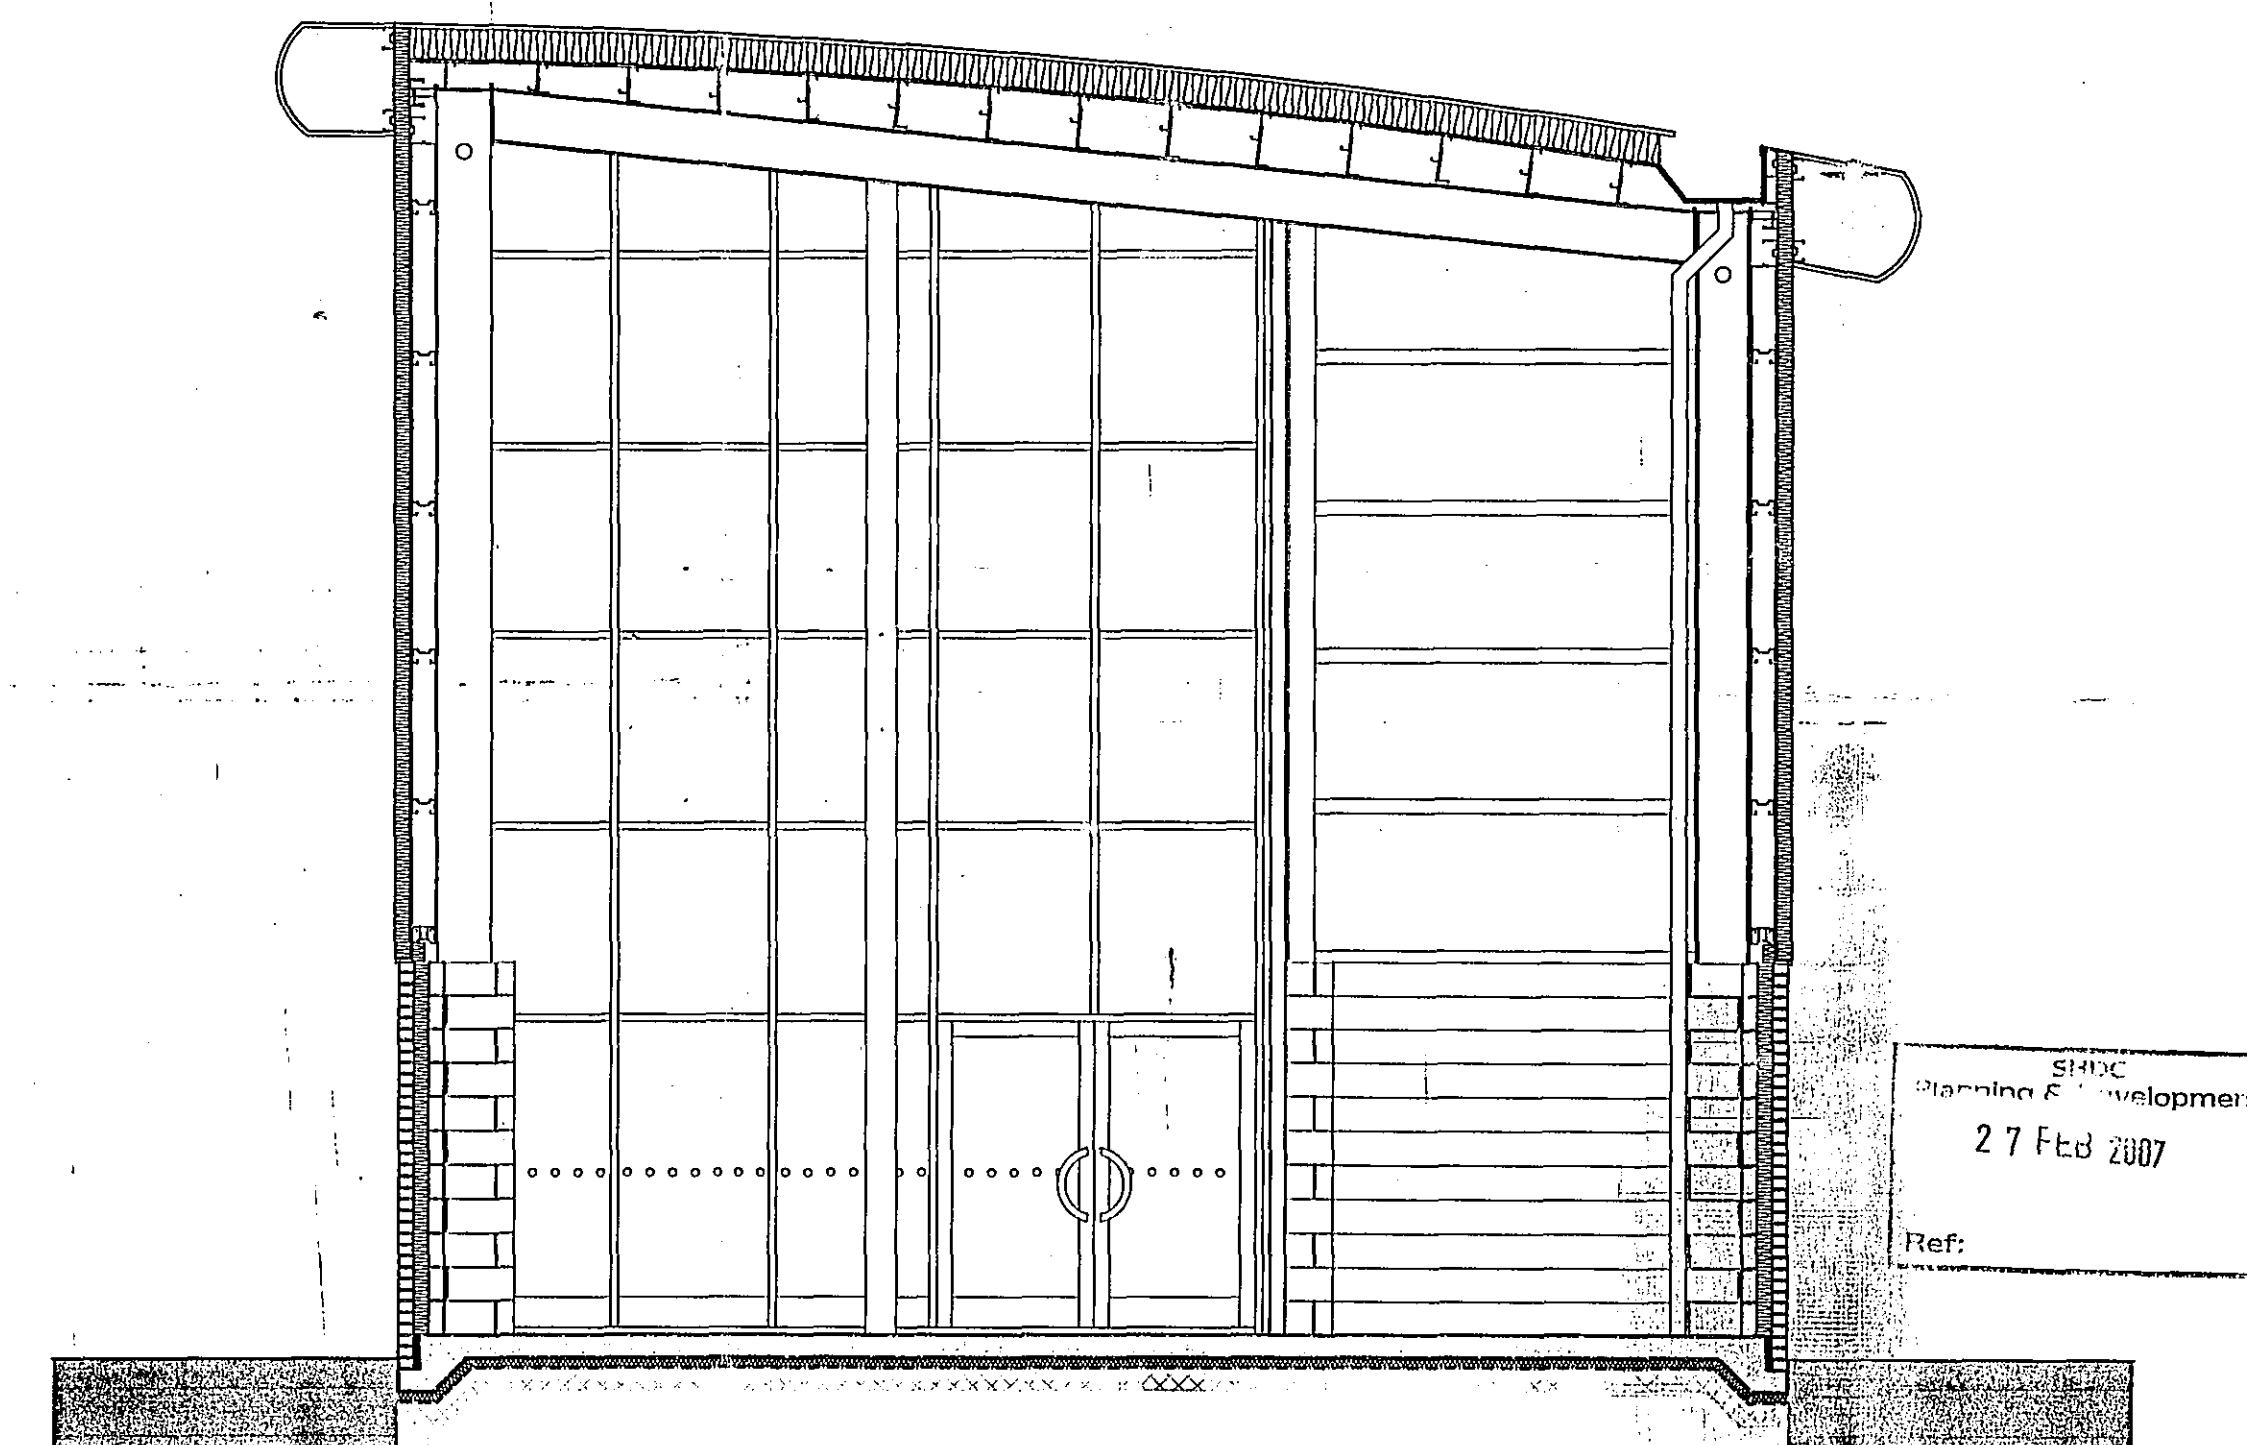

SECTION A - A
scale 1:50

KEY TO HATCHING INDICATING EXTERNAL FINISHES/ COLOURS

- PVF2 COATED KINGSPAN MICRO RIB FLAT PANEL CLADDING PANEL SYSTEM, colour: RAL 7000 ALASKA GREY
- PLASTICOL COATED BOX PROFILE M.S. CLADDING, colour: RAL 9000 HAMLET
- POLYESTER COATED ALUMINIUM RADIUSED ROOF EDGE DETAIL, colour: METALLIC SILVER
- BUFF MULTI FINE WIRECUT RUSTIC natural mortar with bucket handle joint

all personnel doors to be RAL 7012 SLATE GREY colour - plastisol coated finish
all windows to be polyester coated finish - RAL 7012 SLATE GREY colour

AMENDED PLAN
Ref. A3

DETERMINED PLAN

A. 23.02.2007 ELEVATIONAL COLOURS AS AGREED WITH PLANNING OFFICER

Revisions
For Construction

David Trundley Design
Services Limited

Salgate Barn, Ickington Road, Tilney All Saints, King's Lynn, Norfolk, PE34 4BY
Tel: 01553 617700 Fax: 01553 617874 Email: enquiries@trundleydesign.co.uk

Project Title:
CECIL FRANCIS LIMITED

PROPOSED TWO UNIT TRADE COUNTER
DEVELOPMENT

Drawing Title:
UNIT 2
PLANS, ELEVATIONS, & SECTION

Scale: 1:50, 1:100@A1 Date: 04.12.2006 Drawn: IPGT

Drawing Number:
06-198-13A