




SOUTH ELEVATION - EXISTING

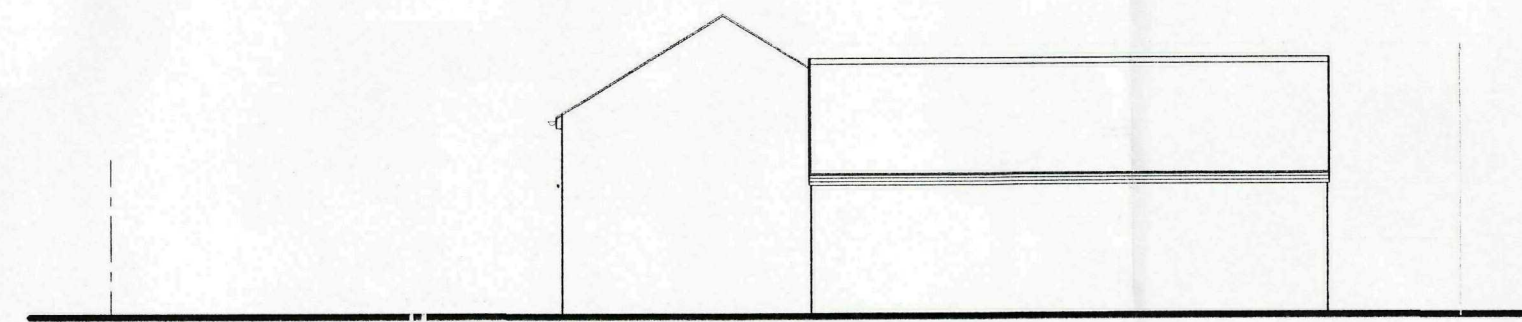


WEST ELEVATION - EXISTING

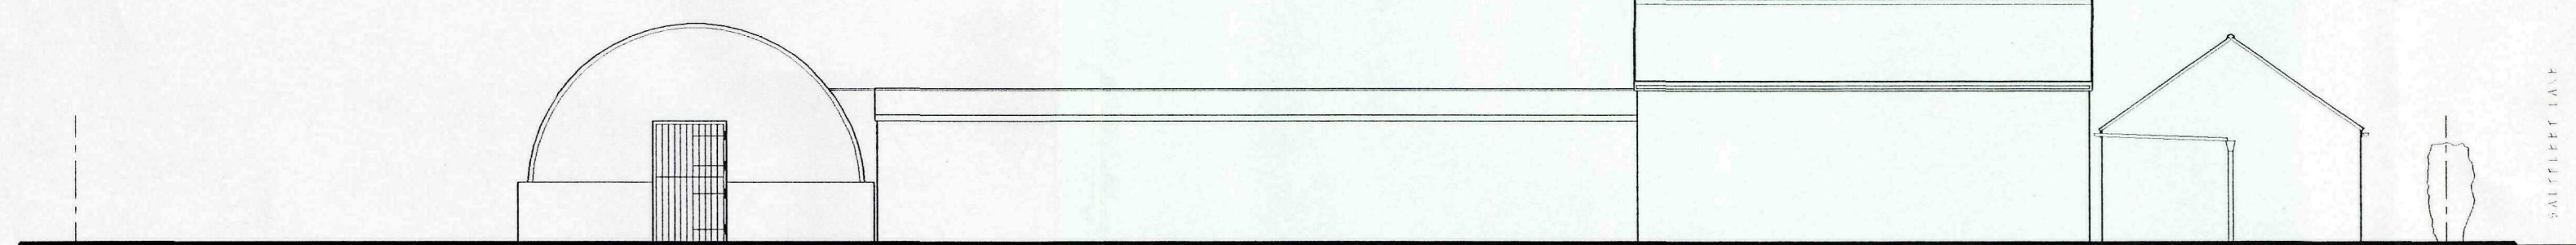


NORTH ELEVATION - EXISTING

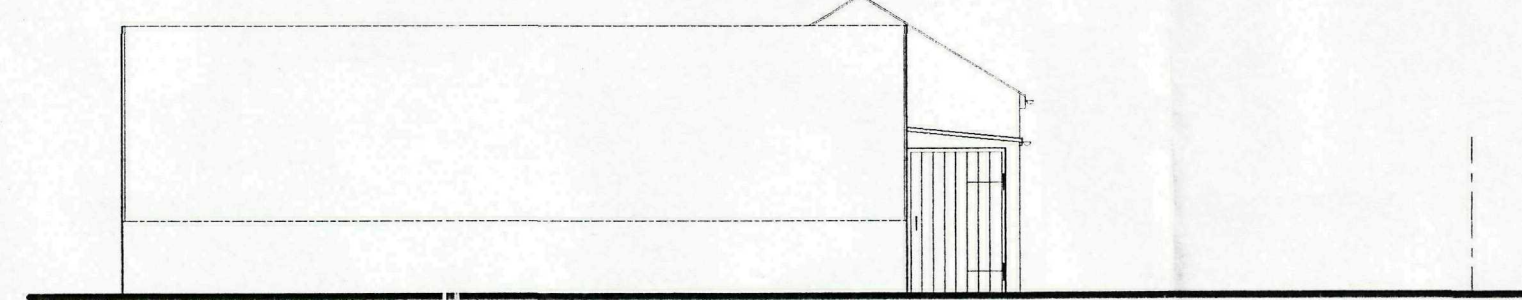

EAST ELEVATION - EXISTING

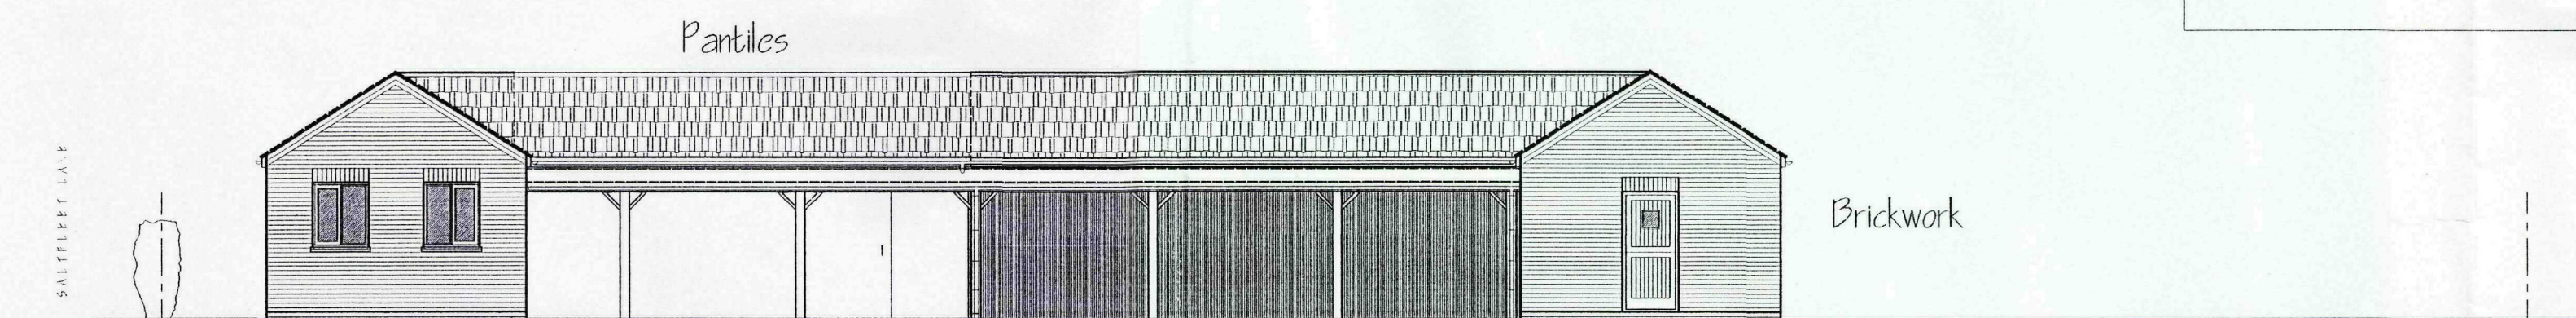


SOUTH ELEVATION - PROPOSED

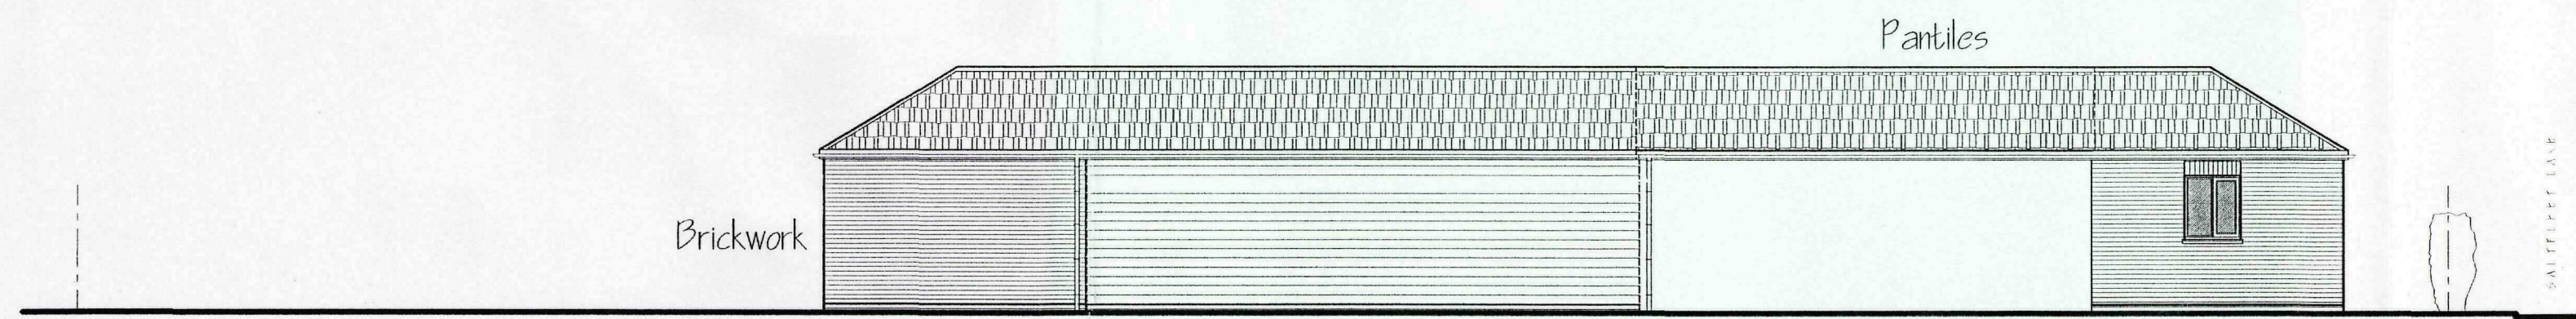


NORTH ELEVATION - PROPOSED

External Materials Schedule
Walls - Reclaimed Bricks
Garage Wall - Shiplap Timber
Roof - Sandtoft Single Pantile - Terracotta

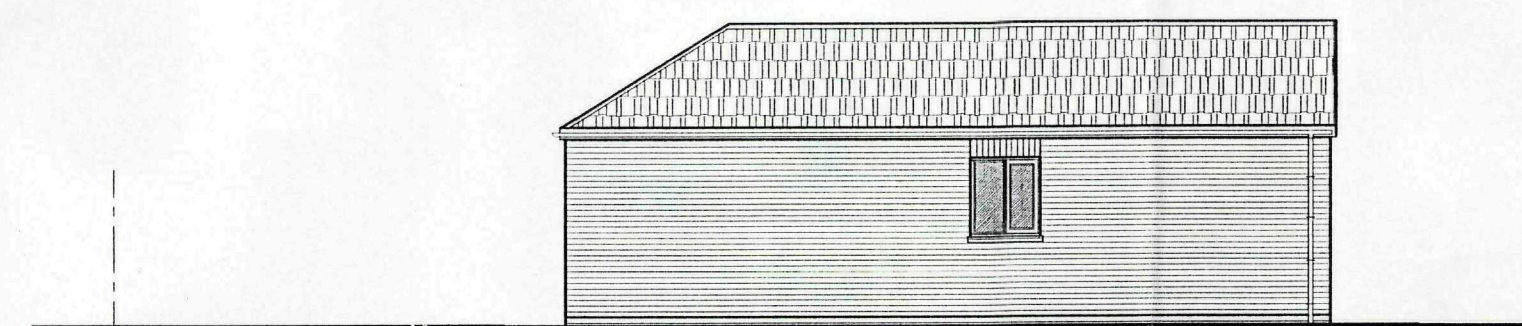

WEST ELEVATION - PROPOSED

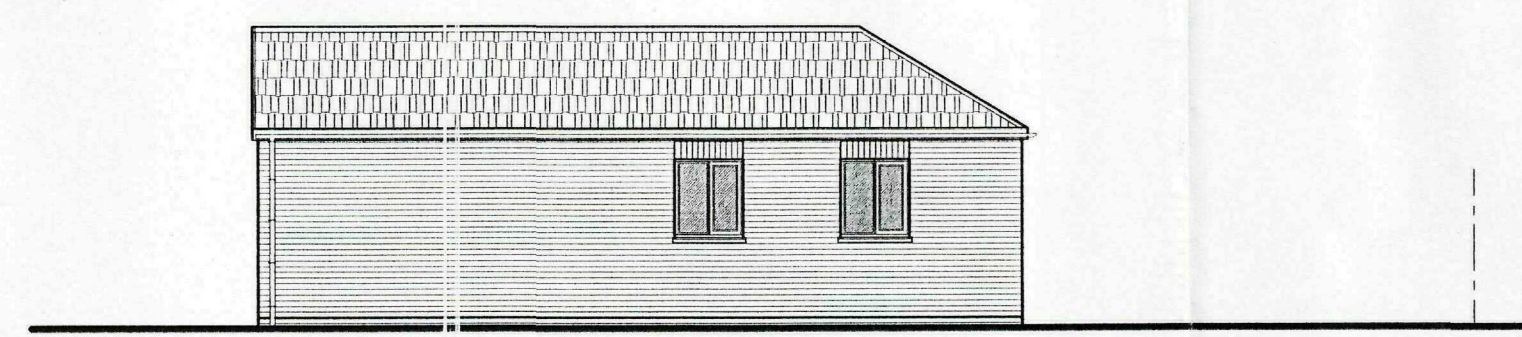

EAST ELEVATION - PROPOSED

SHDC
Planning & Development
- 6 JAN 2010
Ref: 0003-10

G. R. MERCHANT LTD.	
I. ENG AMICE FIWO	
ARCHITECTURAL, STRUCTURAL AND LAND DRAINAGE CONSULTANTS	
4 Wrights Mews 12A Park Road, Holbeach, Spalding, Lincs. PE12 7EE Tel: 01406 490800 Fax: 01406 425744 E-Mail: gr.merchant@btconnect.com	
Project RENOVATION & ALTERATIONS TO OUR BUILDING 'HARBELLS' SALFLEET LANE, GOSBERTON, SPALDING, Lincs.	
Client MR. & MRS. K. ROYLE.	
Drawing ELEVATIONS.	
Job Ref. 1981-09.	Drawing No. 04B.
Date MAY '09.	Drawn GRM.
Scales 1/100.	
DO NOT SCALE FROM THIS DRAWING This drawing is copyright and may not be altered, traced, photographed or used for any other purpose other than that for which it is issued. The General Contractor is to check all dimensions on site and report any discrepancies to the Architect. All details shown on this drawing including foundations are based upon the conditions obtained for the area. No responsibility can be accepted for observed conditions which may be discovered during construction unless reported to the Architect on the design documents may be considered. Site and context are recommended in respect of foundations or possible specific site conditions unless otherwise stated. This drawing is intended as a guide only and does not constitute a full specification of the works. It is solely for the purpose of obtaining Planning, Building Regulations approval. This drawing must be used as a contract document. The works will not be supervised or inspected on site by G.R.M. Merchant or any representative thereof. It is the client's or their appointed agent's responsibility to control workmanship, substitution of materials, adherence to specification, variations to contract etc. All materials to be used unless otherwise stated and all components and materials etc. to be used must and must be used in strict accordance with manufacturer's instruction and relevant code of practice. Materials shall conform to appropriate British standard specification or ENA equivalent or European code equivalent. The Employer / Client shall ensure that the selected contractor is competent with and accepts all measures necessary to achieve compliance with Health and Safety legislation for Building sites and Work above. The Employer / Client is advised that should the works need to comply with the Construction Design and Management Regulations as independent Planning Supervisor will be required. The works shall comprise of all that is shown on the drawing and details. Work that may not specifically be shown but may be reasonably inferred as necessary to carry out the works shall be deemed to be included. It is the client's responsibility to ensure that the works shall be carried out in accordance with the Building Regulations and the Building Regulations. The client is responsible for ensuring that the works are carried out in accordance with the Building Regulations and the Building Regulations. The client is responsible for ensuring that the works are carried out in accordance with the Building Regulations and the Building Regulations.	