



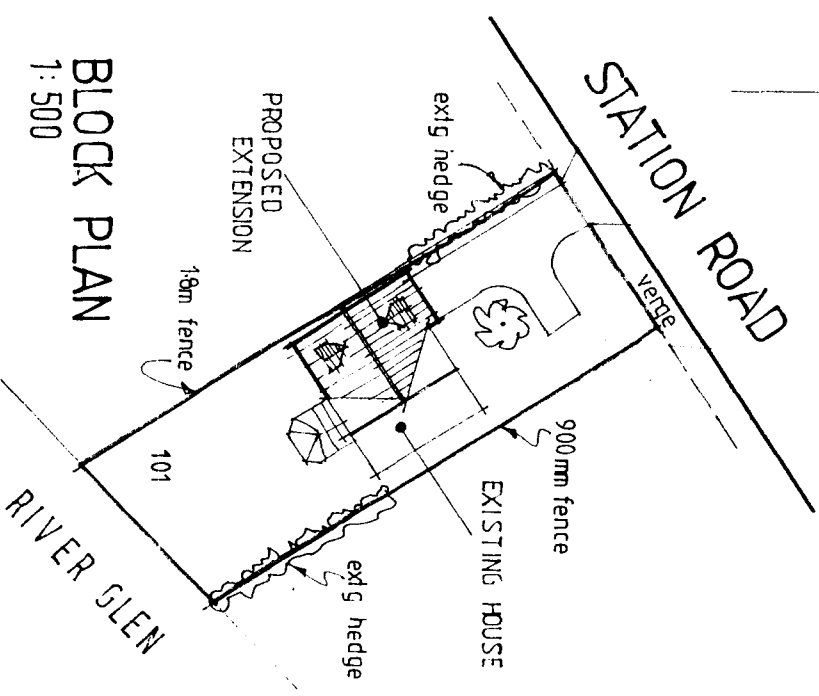

LOCATION PLAN
1:2500

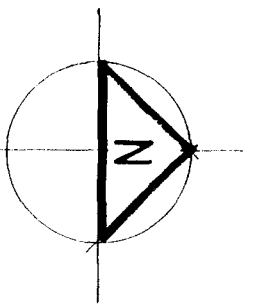


BLOCK PLAN
1:500

SOUTH HOLLAND DC
HOUSING & PLANNING
03 JAN 2001
Ref: 0004/01

PROPOSED EXTENSION FOR MR D SMITH, 101 STATION ROAD, SURFLEET.

DEC 00 / MD / 00.032/03

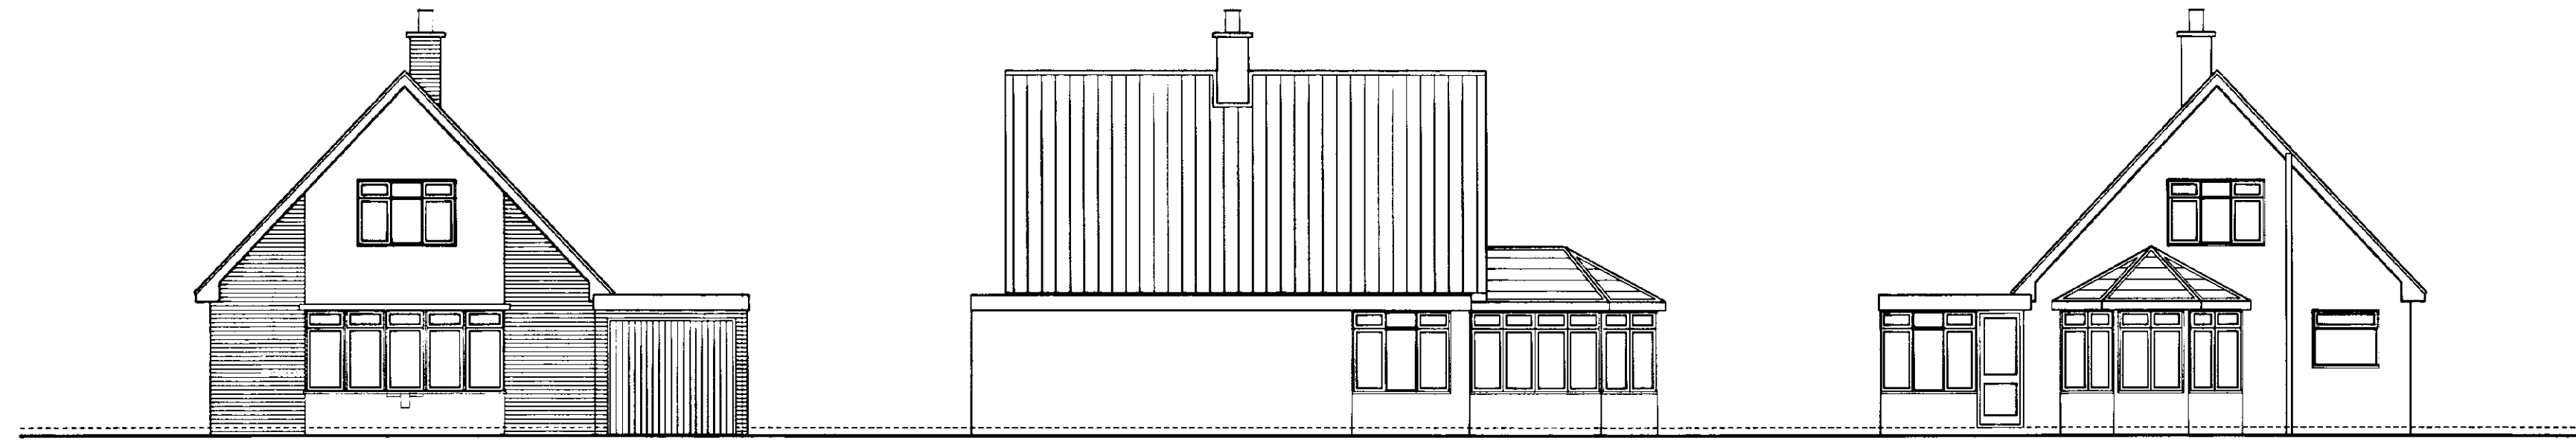


FRONT ELEVATION (from Station Road)

SIDE ELEVATION

REAR ELEVATION

EXISTING ELEVATIONS

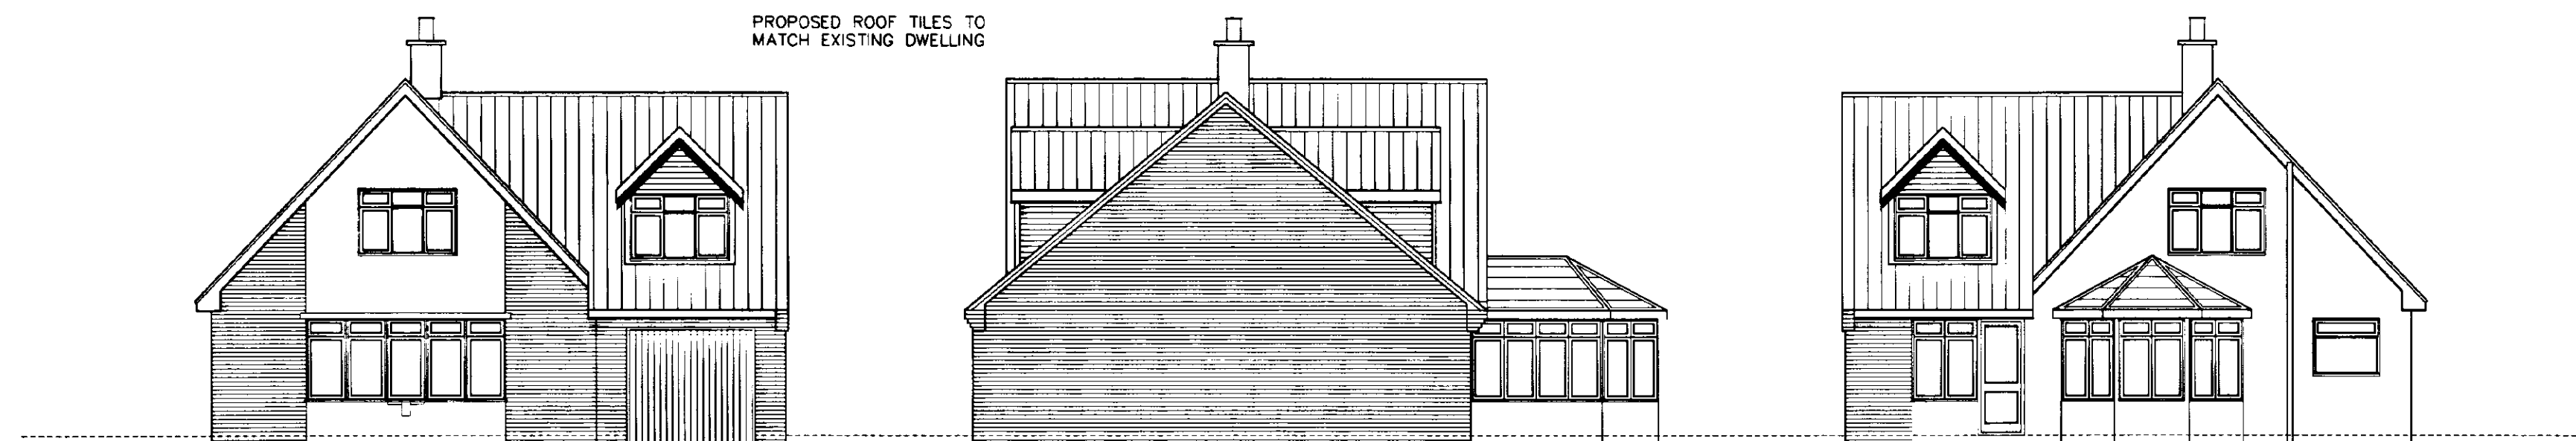


FRONT ELEVATION (from Station Road)


SIDE ELEVATION

REAR ELEVATION

PROPOSED ELEVATIONS

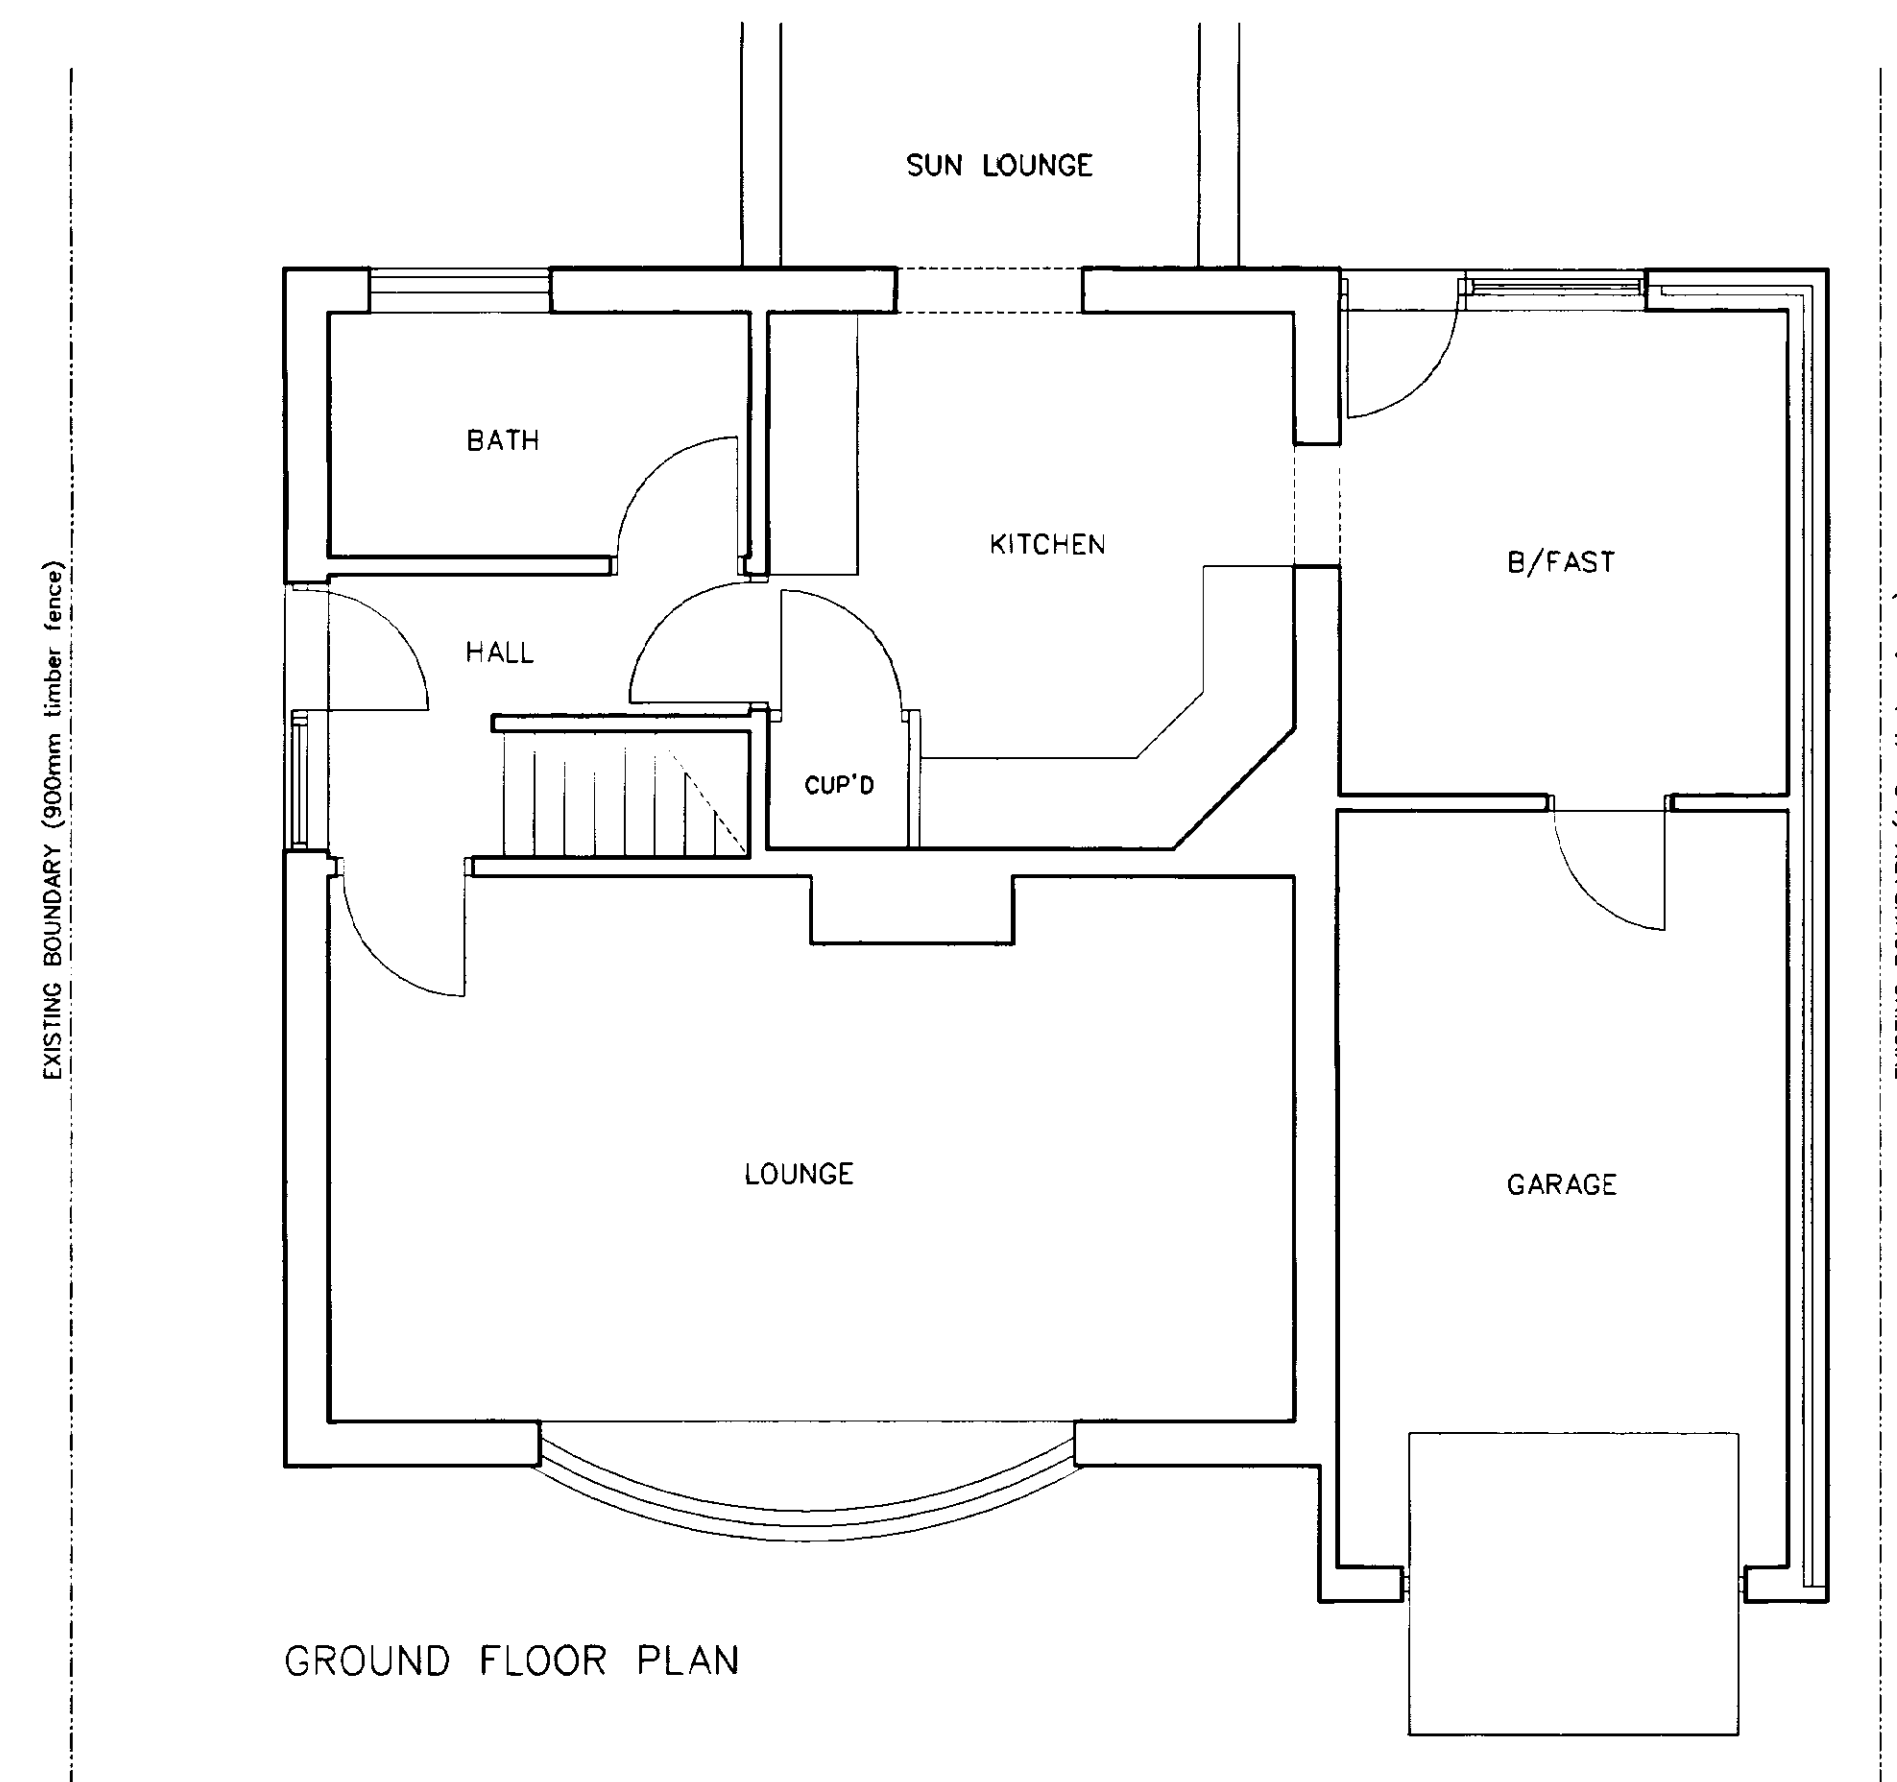

GROUND FLOOR PLAN

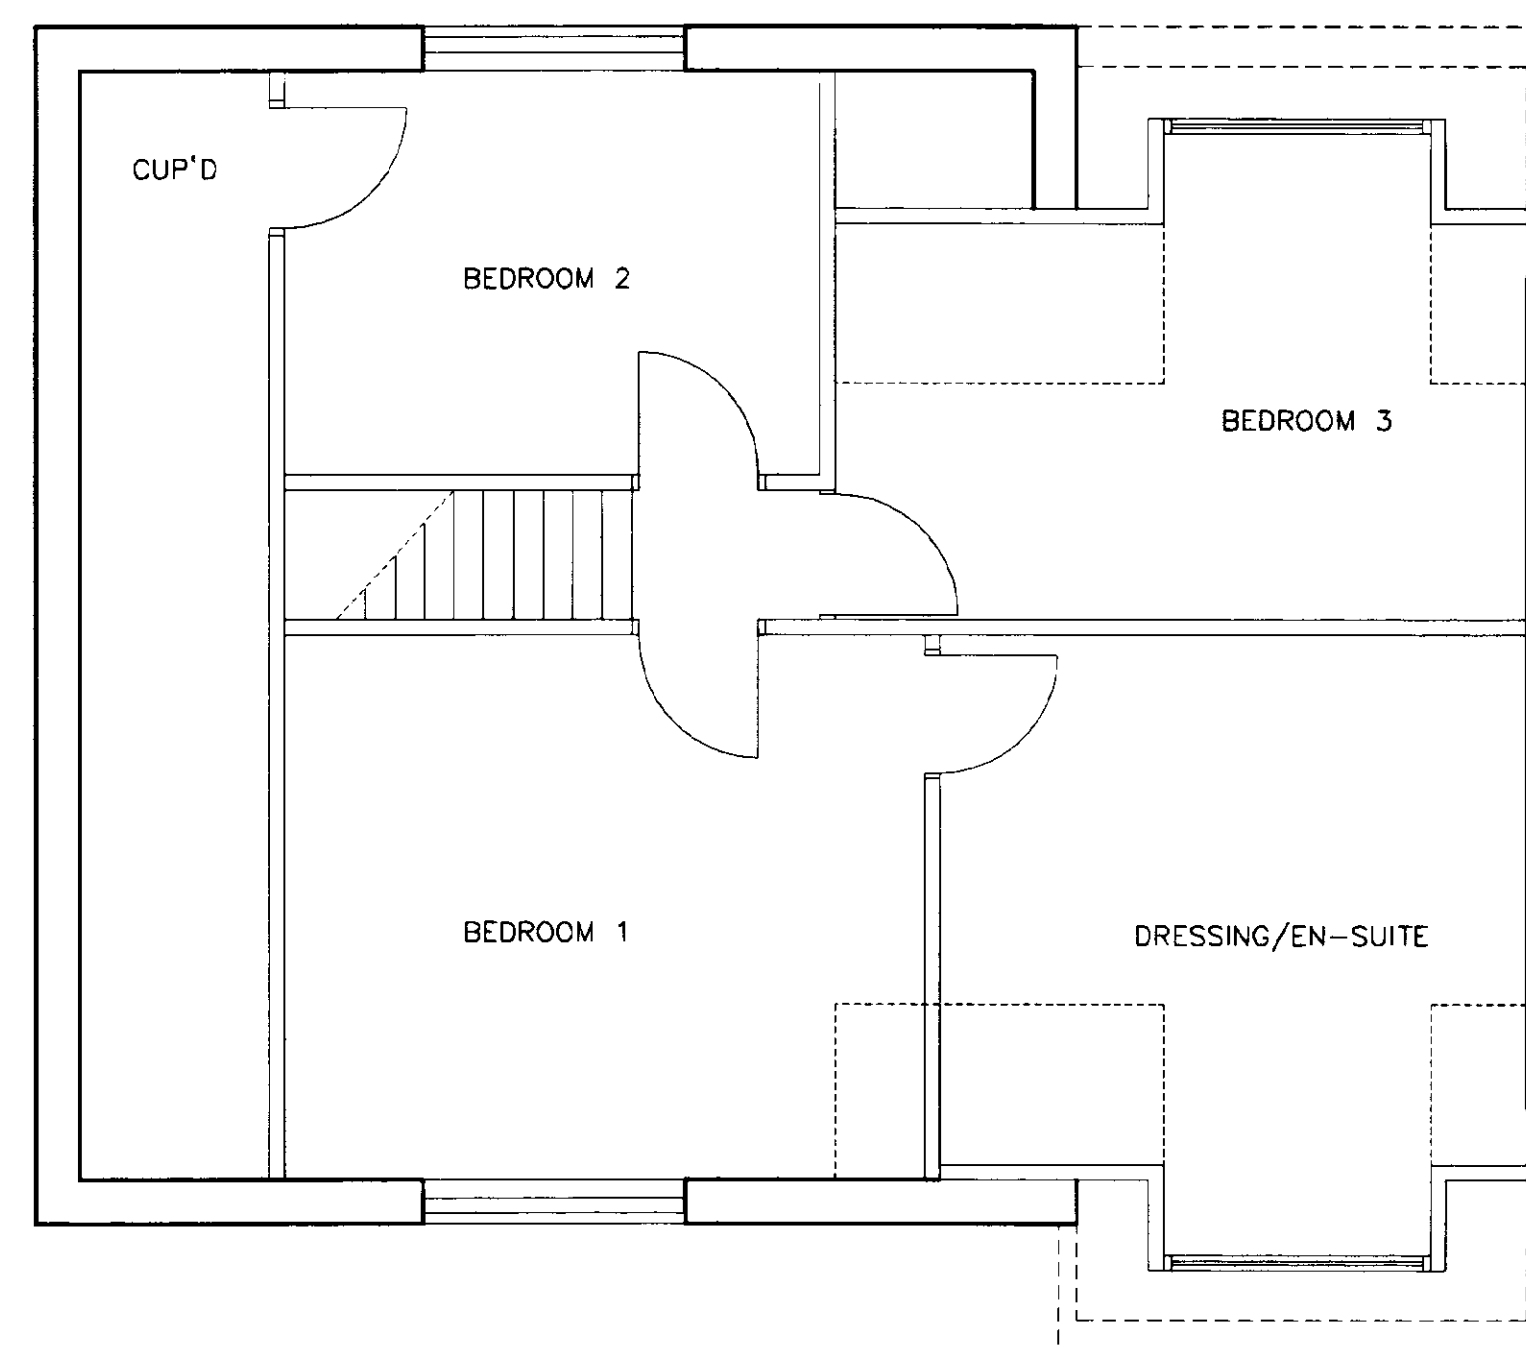

FIRST FLOOR PLAN

MARK DENNIS
architectural services
90 STATION ROAD - SURFLEET - SPALDING
LINCOLNSHIRE - PE11 4DB
TEL: 01775 680183 FAX: 01775 680183

PROJECT TITLE
PROPOSED EXTENSION
101 STATION ROAD
SURFLEET
SPALDING

FOR Mr & Mrs D SMITH



FLOOR PLANS & ELEVATIONS

REV	DESCRIPTION	DATE	BY

SCALE 1:100, 1:50	DRAWN MD
DATE DEC 00	DRAWING No. 00.032/02