



NOTES
This drawing has been issued in support of a planning application and must NOT be used for construction purposes.
This drawing is copyright and may not be altered, traced, copied, photographed or used for any purpose other than that for which it is issued without written permission from the copyright holder.

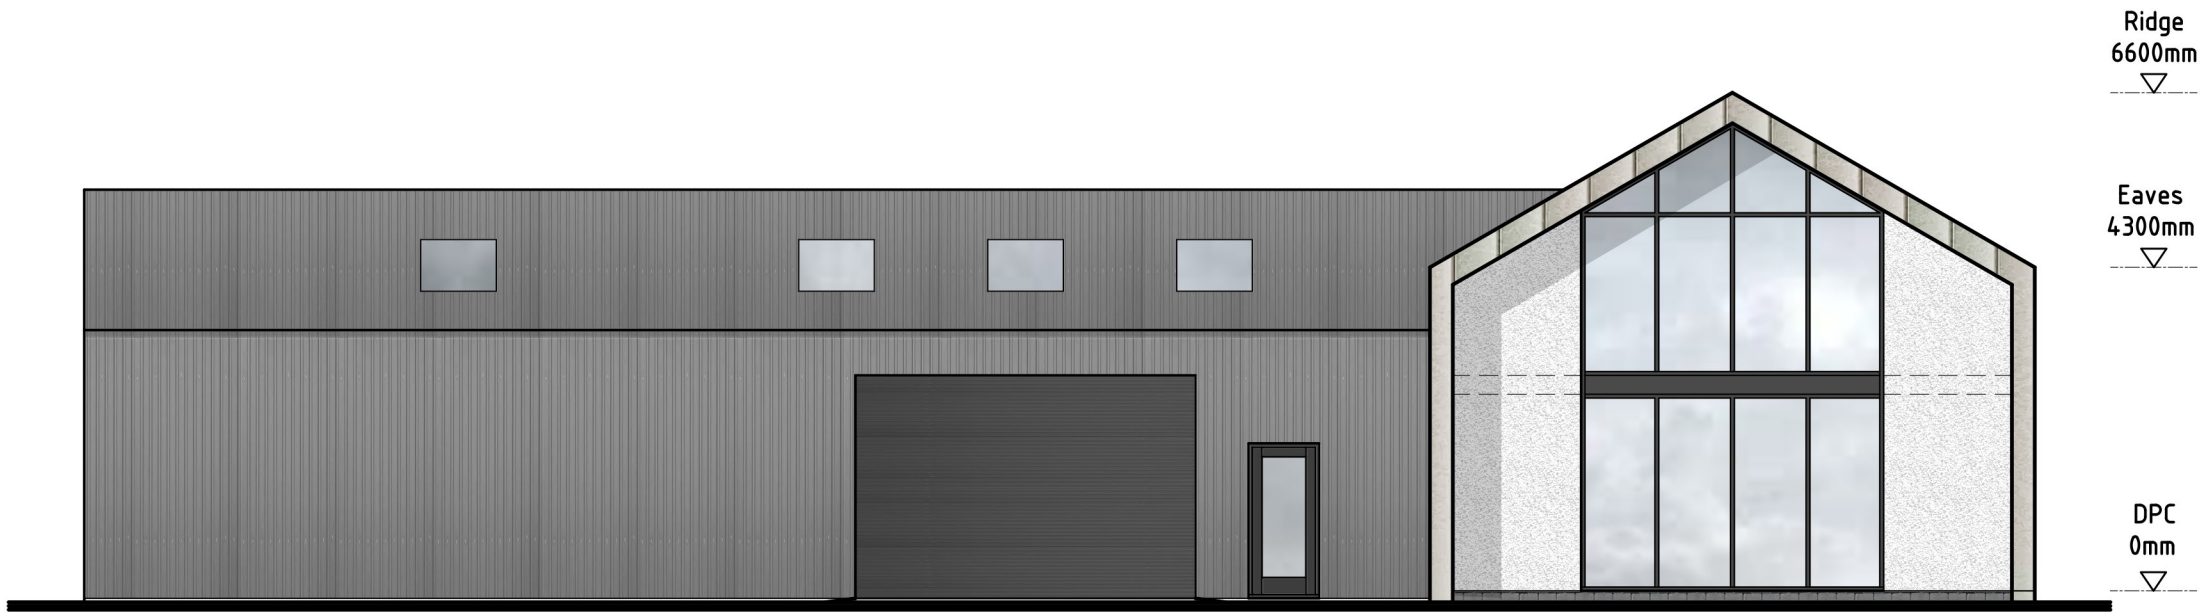


South East Elevation




North East Elevation

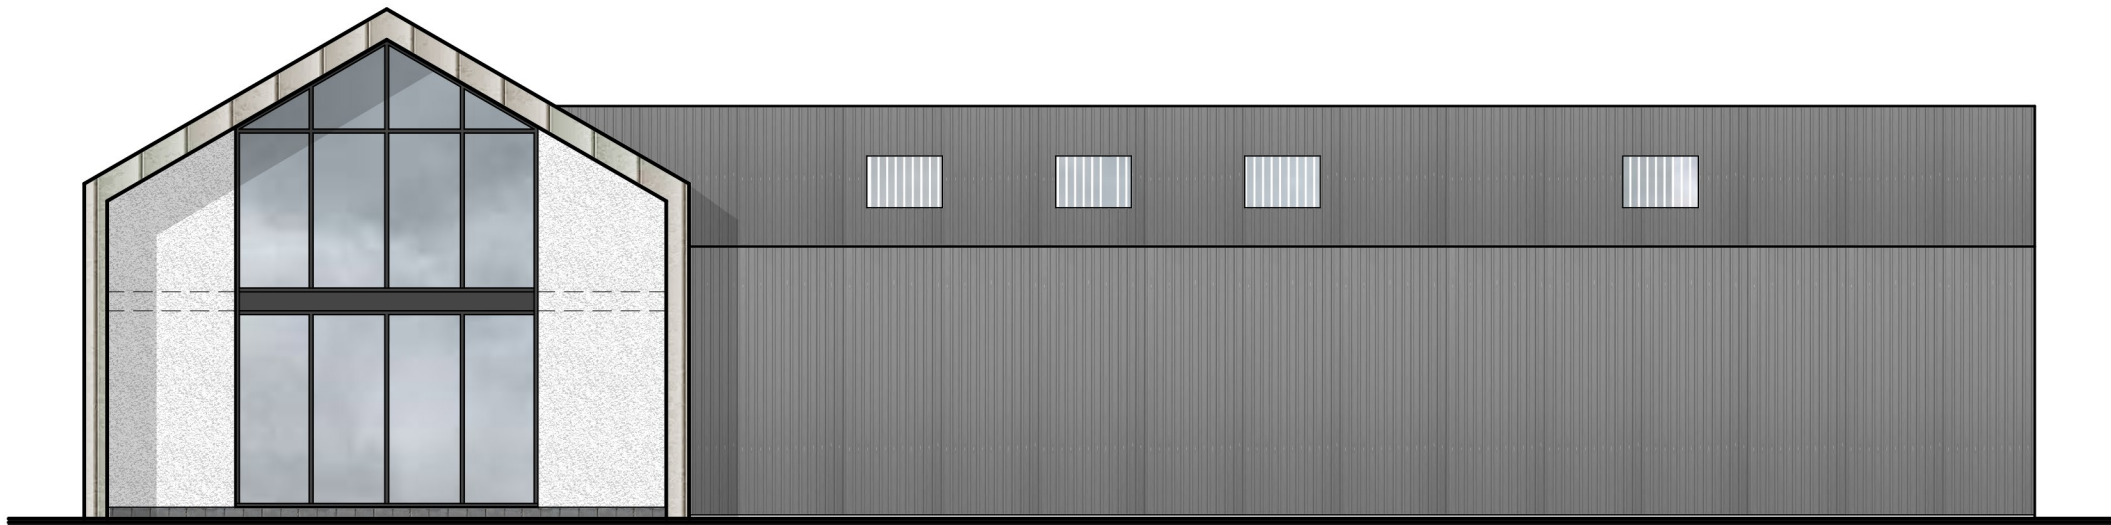


North West Elevation

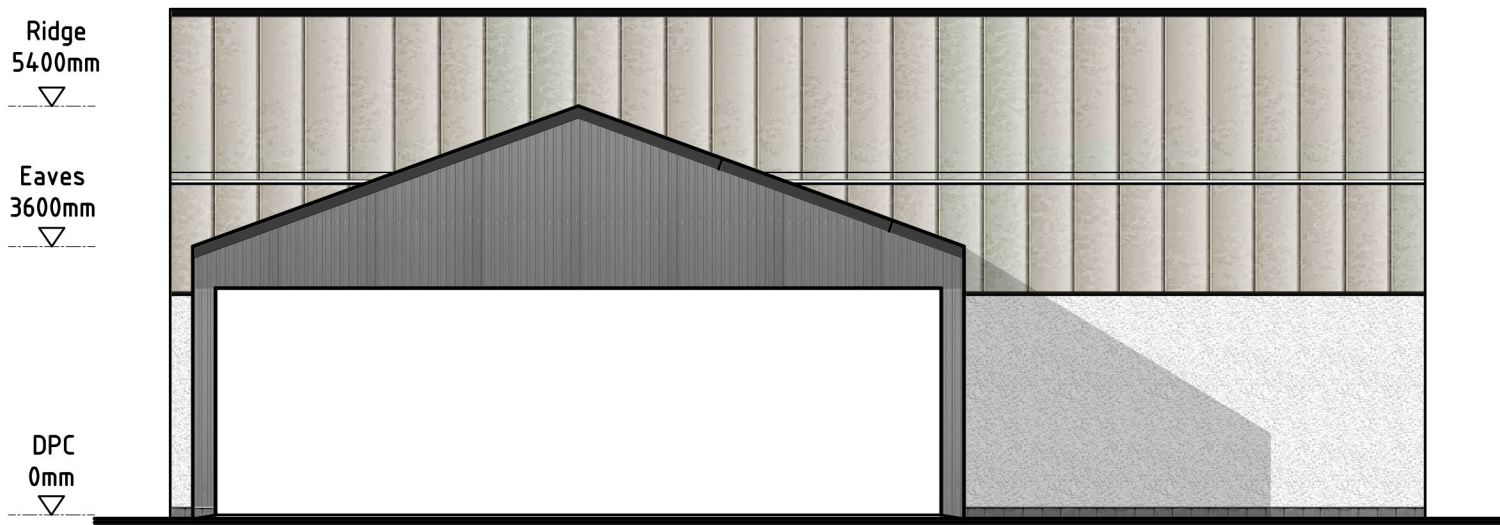

South West Elevation

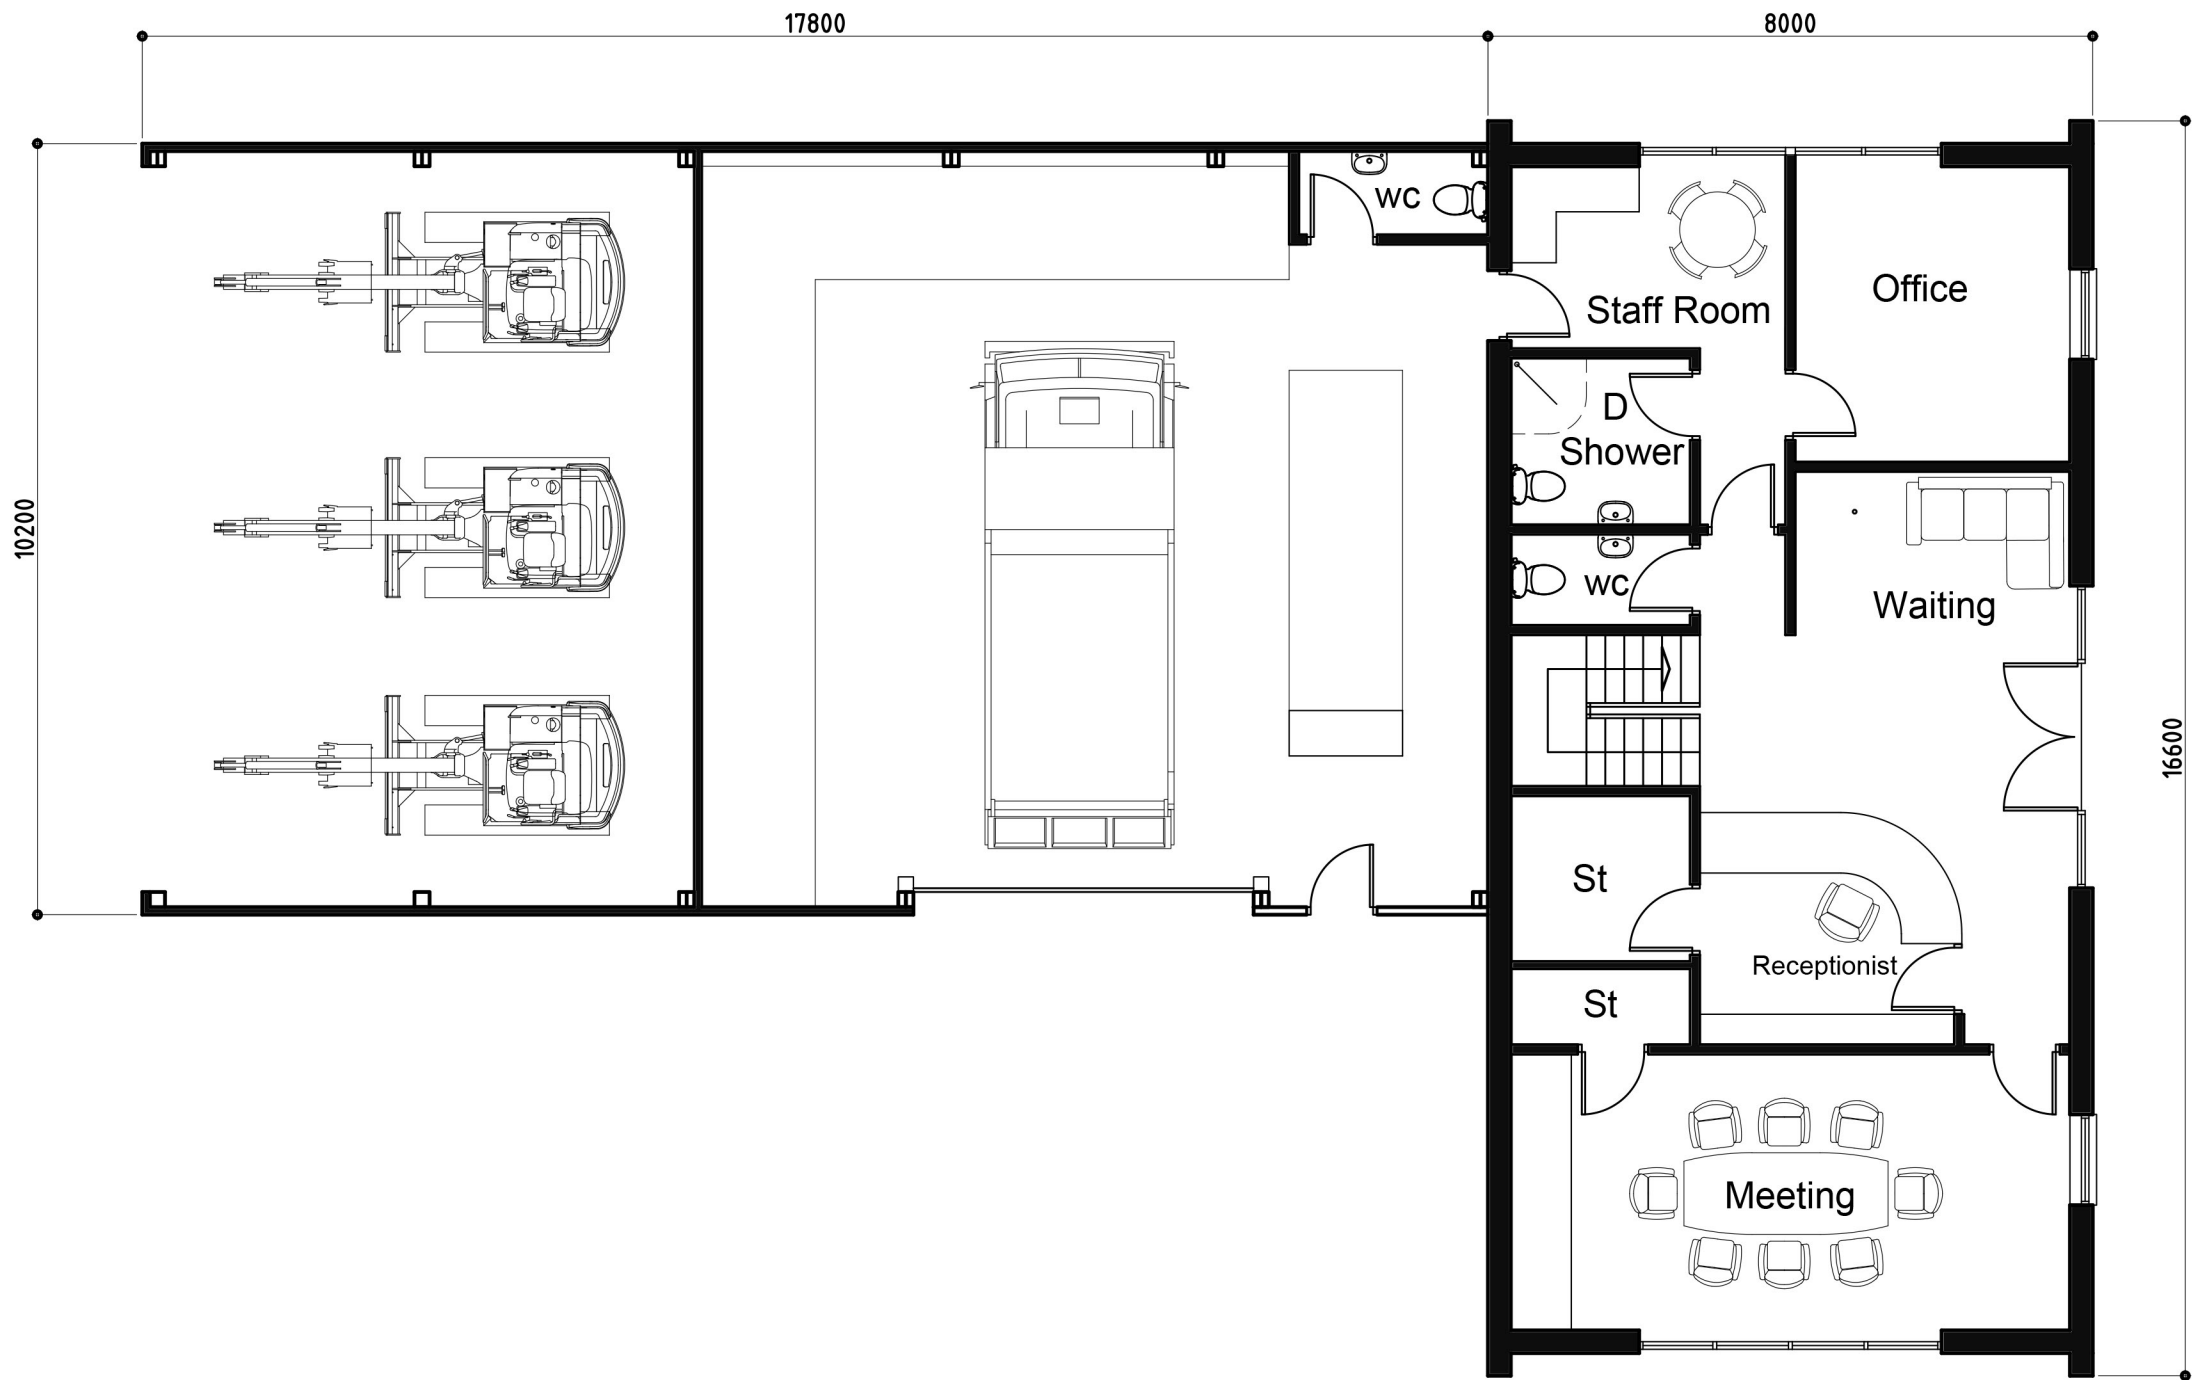

Ground Floor Plan

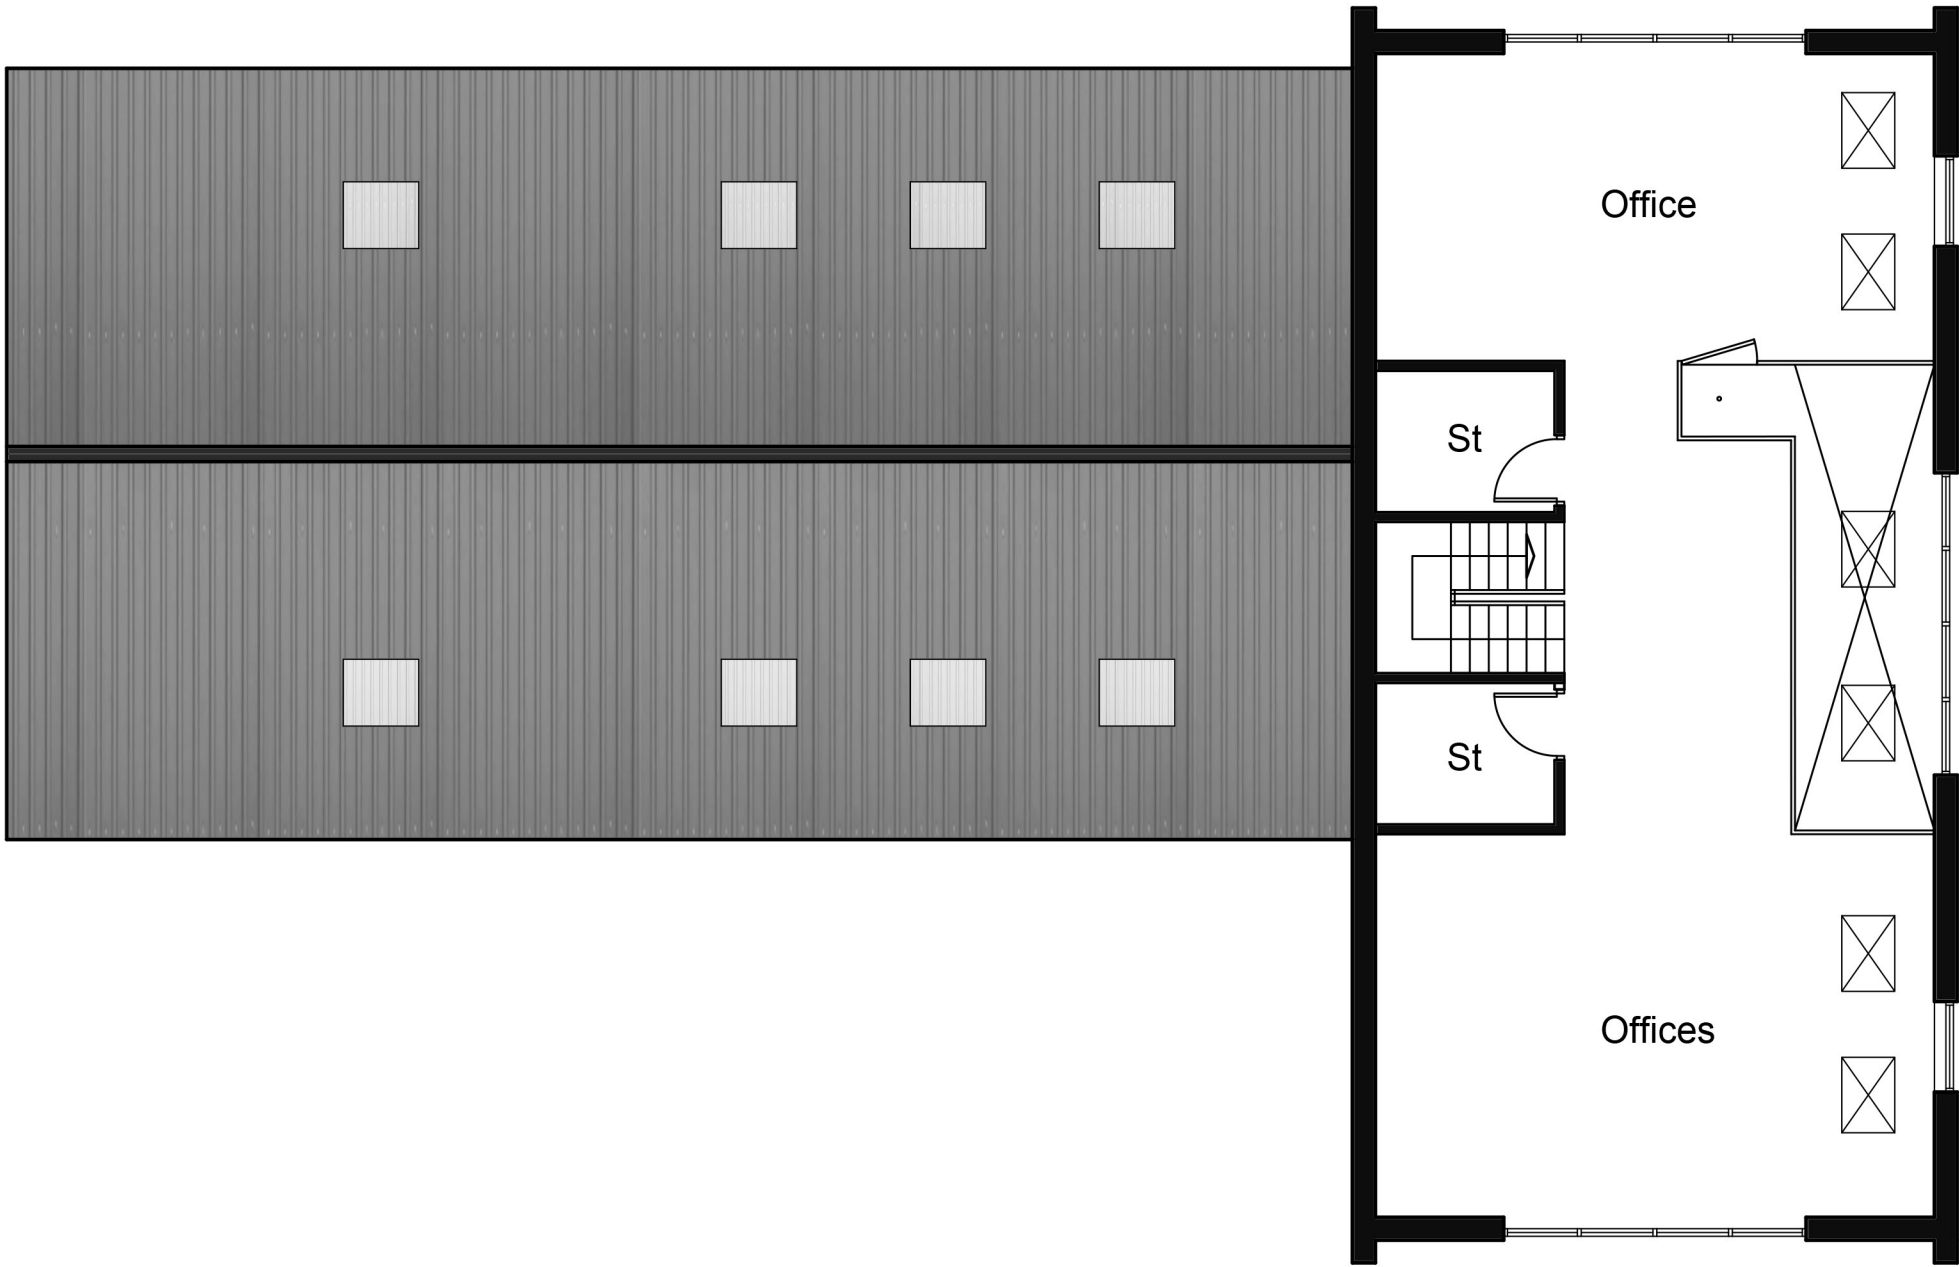


First Floor Plan

Key:




Raised Seam Metal Cladding (Grey)

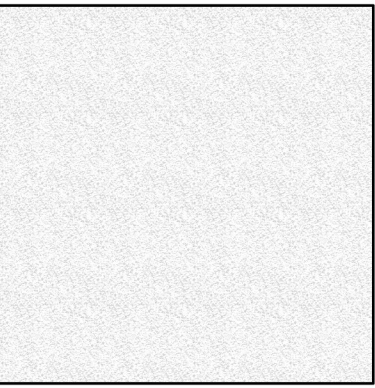


White Render




Grey Aluminium Windows

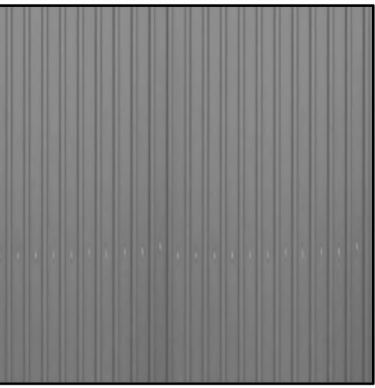


Box Profile Steel Cladding (Grey)

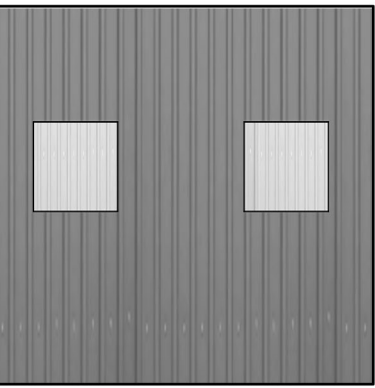

Box Profile Roof Lights

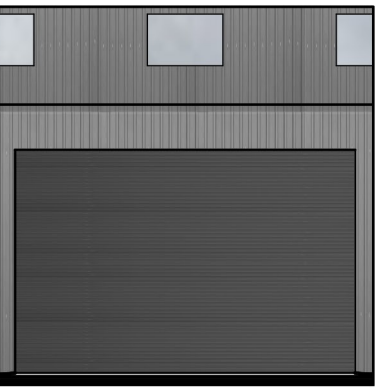

Roller Shutter Door

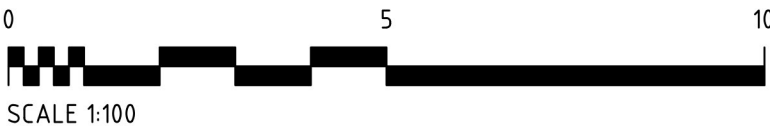

Project PROPOSED CONTRACTORS YARD / OFFICE AND STORAGE UNITS		
Address LAND OFF SCOLDHALL LANE SCOLDHALL LANE SURFLEET, SPALDING		
Client MR J KIRK		
Drawing CONTRACTORS OFFICE/STORE PLANS AND ELEVATIONS		
Date DEC 2020	Scale 1:100 @ A1 - 1:200 @ A3	
Project No. 3872	Drawing No. P02	Revision

Portess and Richardson Limited
193 Lincoln Road, Peterborough PE1 2PL
T. 01733 568116 E. p-r@portessarchitect.com
www.portessarchitect.com