

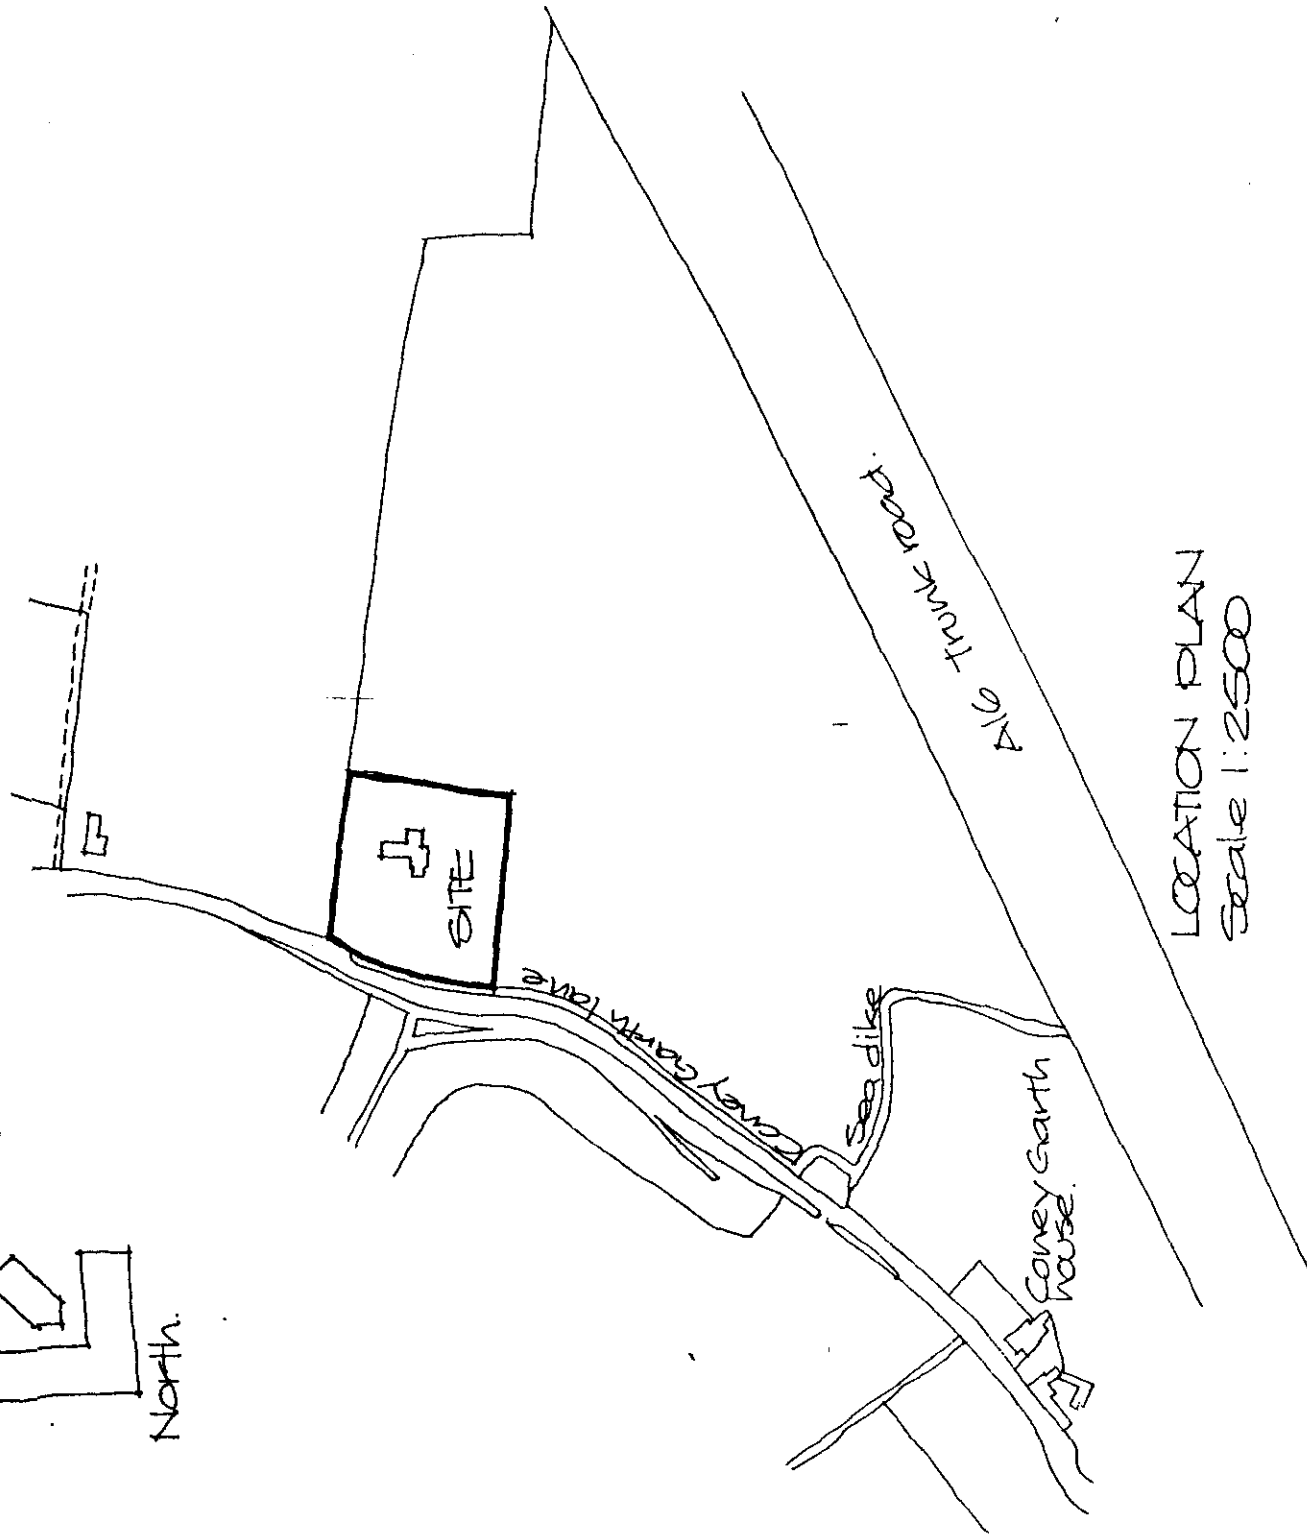


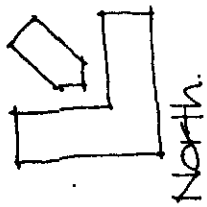

LOCATION PLAN
Scale 1:2500

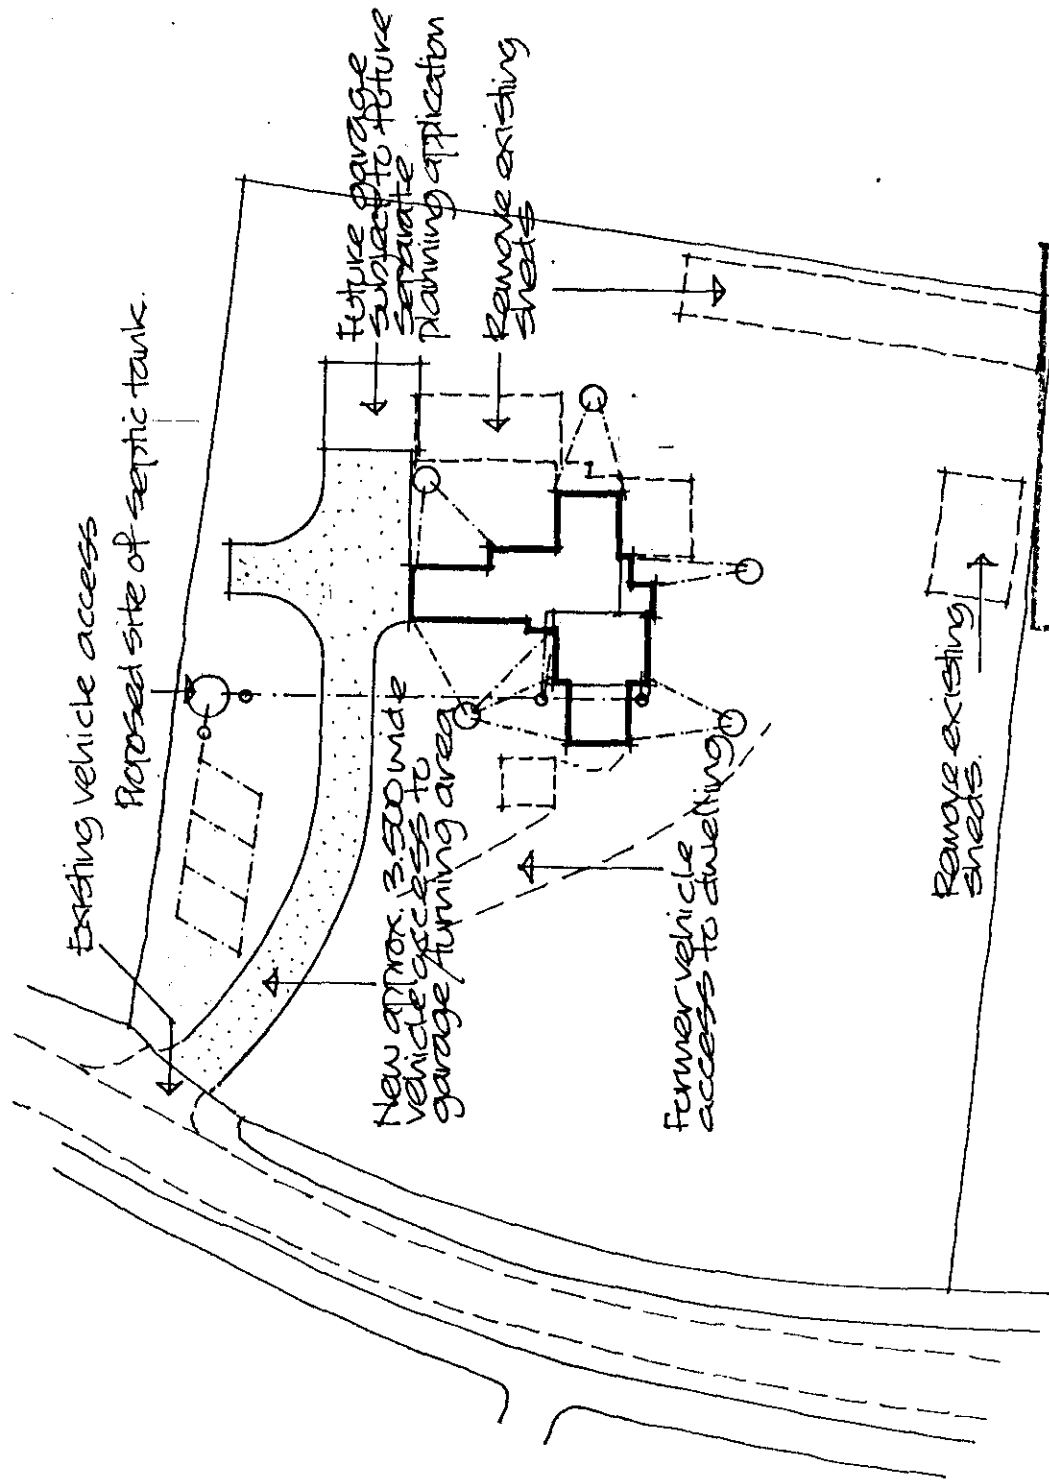

BLOCK PLAN
Scale 1:500

SOUTH HOLLAND DC
HOUSING & PLANNING
14 SEP 1989
Ref: 000677

APPROVED PLAN
Ref. A1

Project

PROPOSED ALTERATIONS TO
EXISTING COTTAGE AND
ATTACHED OUTBUILDINGS
CONEY GARTH LANE,
SURFLEET, SPALDING.
SITE PLANS.

ALAN HORNSBY
ARCHITECTURAL SERVICES

'Little Acre'
Peak Hill, Cowbit,
Spalding, Lincs. PE12 6AW
Tel. Holbeach (01406) 380591

Client

MR & MRS D. BRIGHT

Scale

Dwg. no.

Date Jun 89

00/01/03 B