


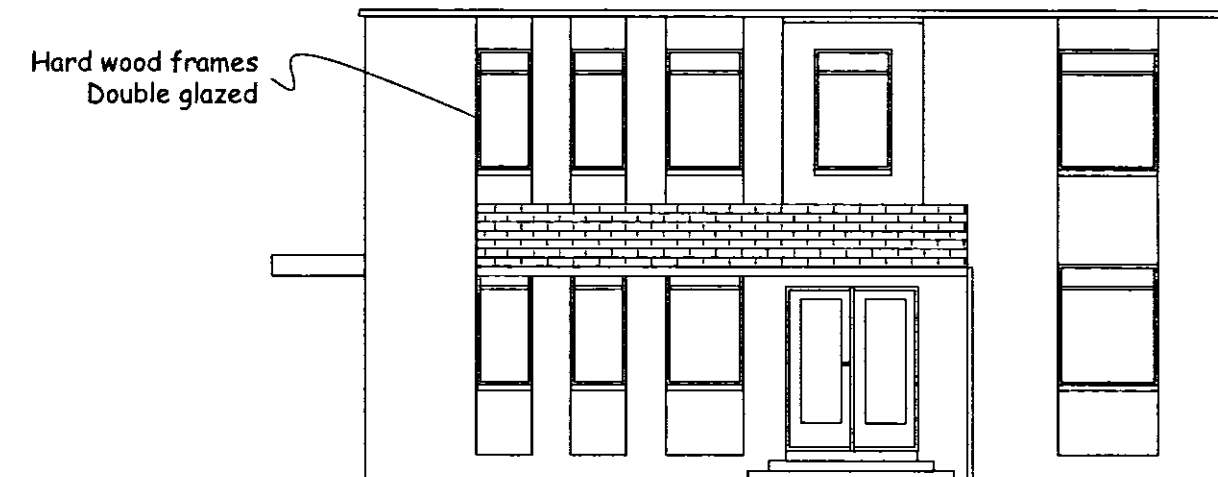


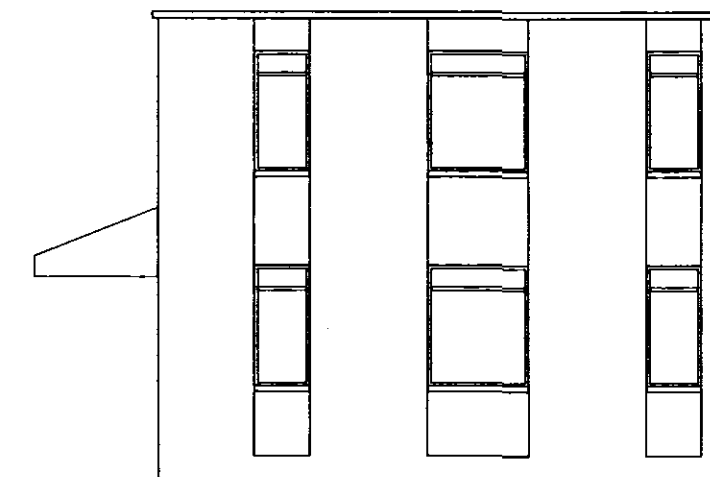

Front Elevation

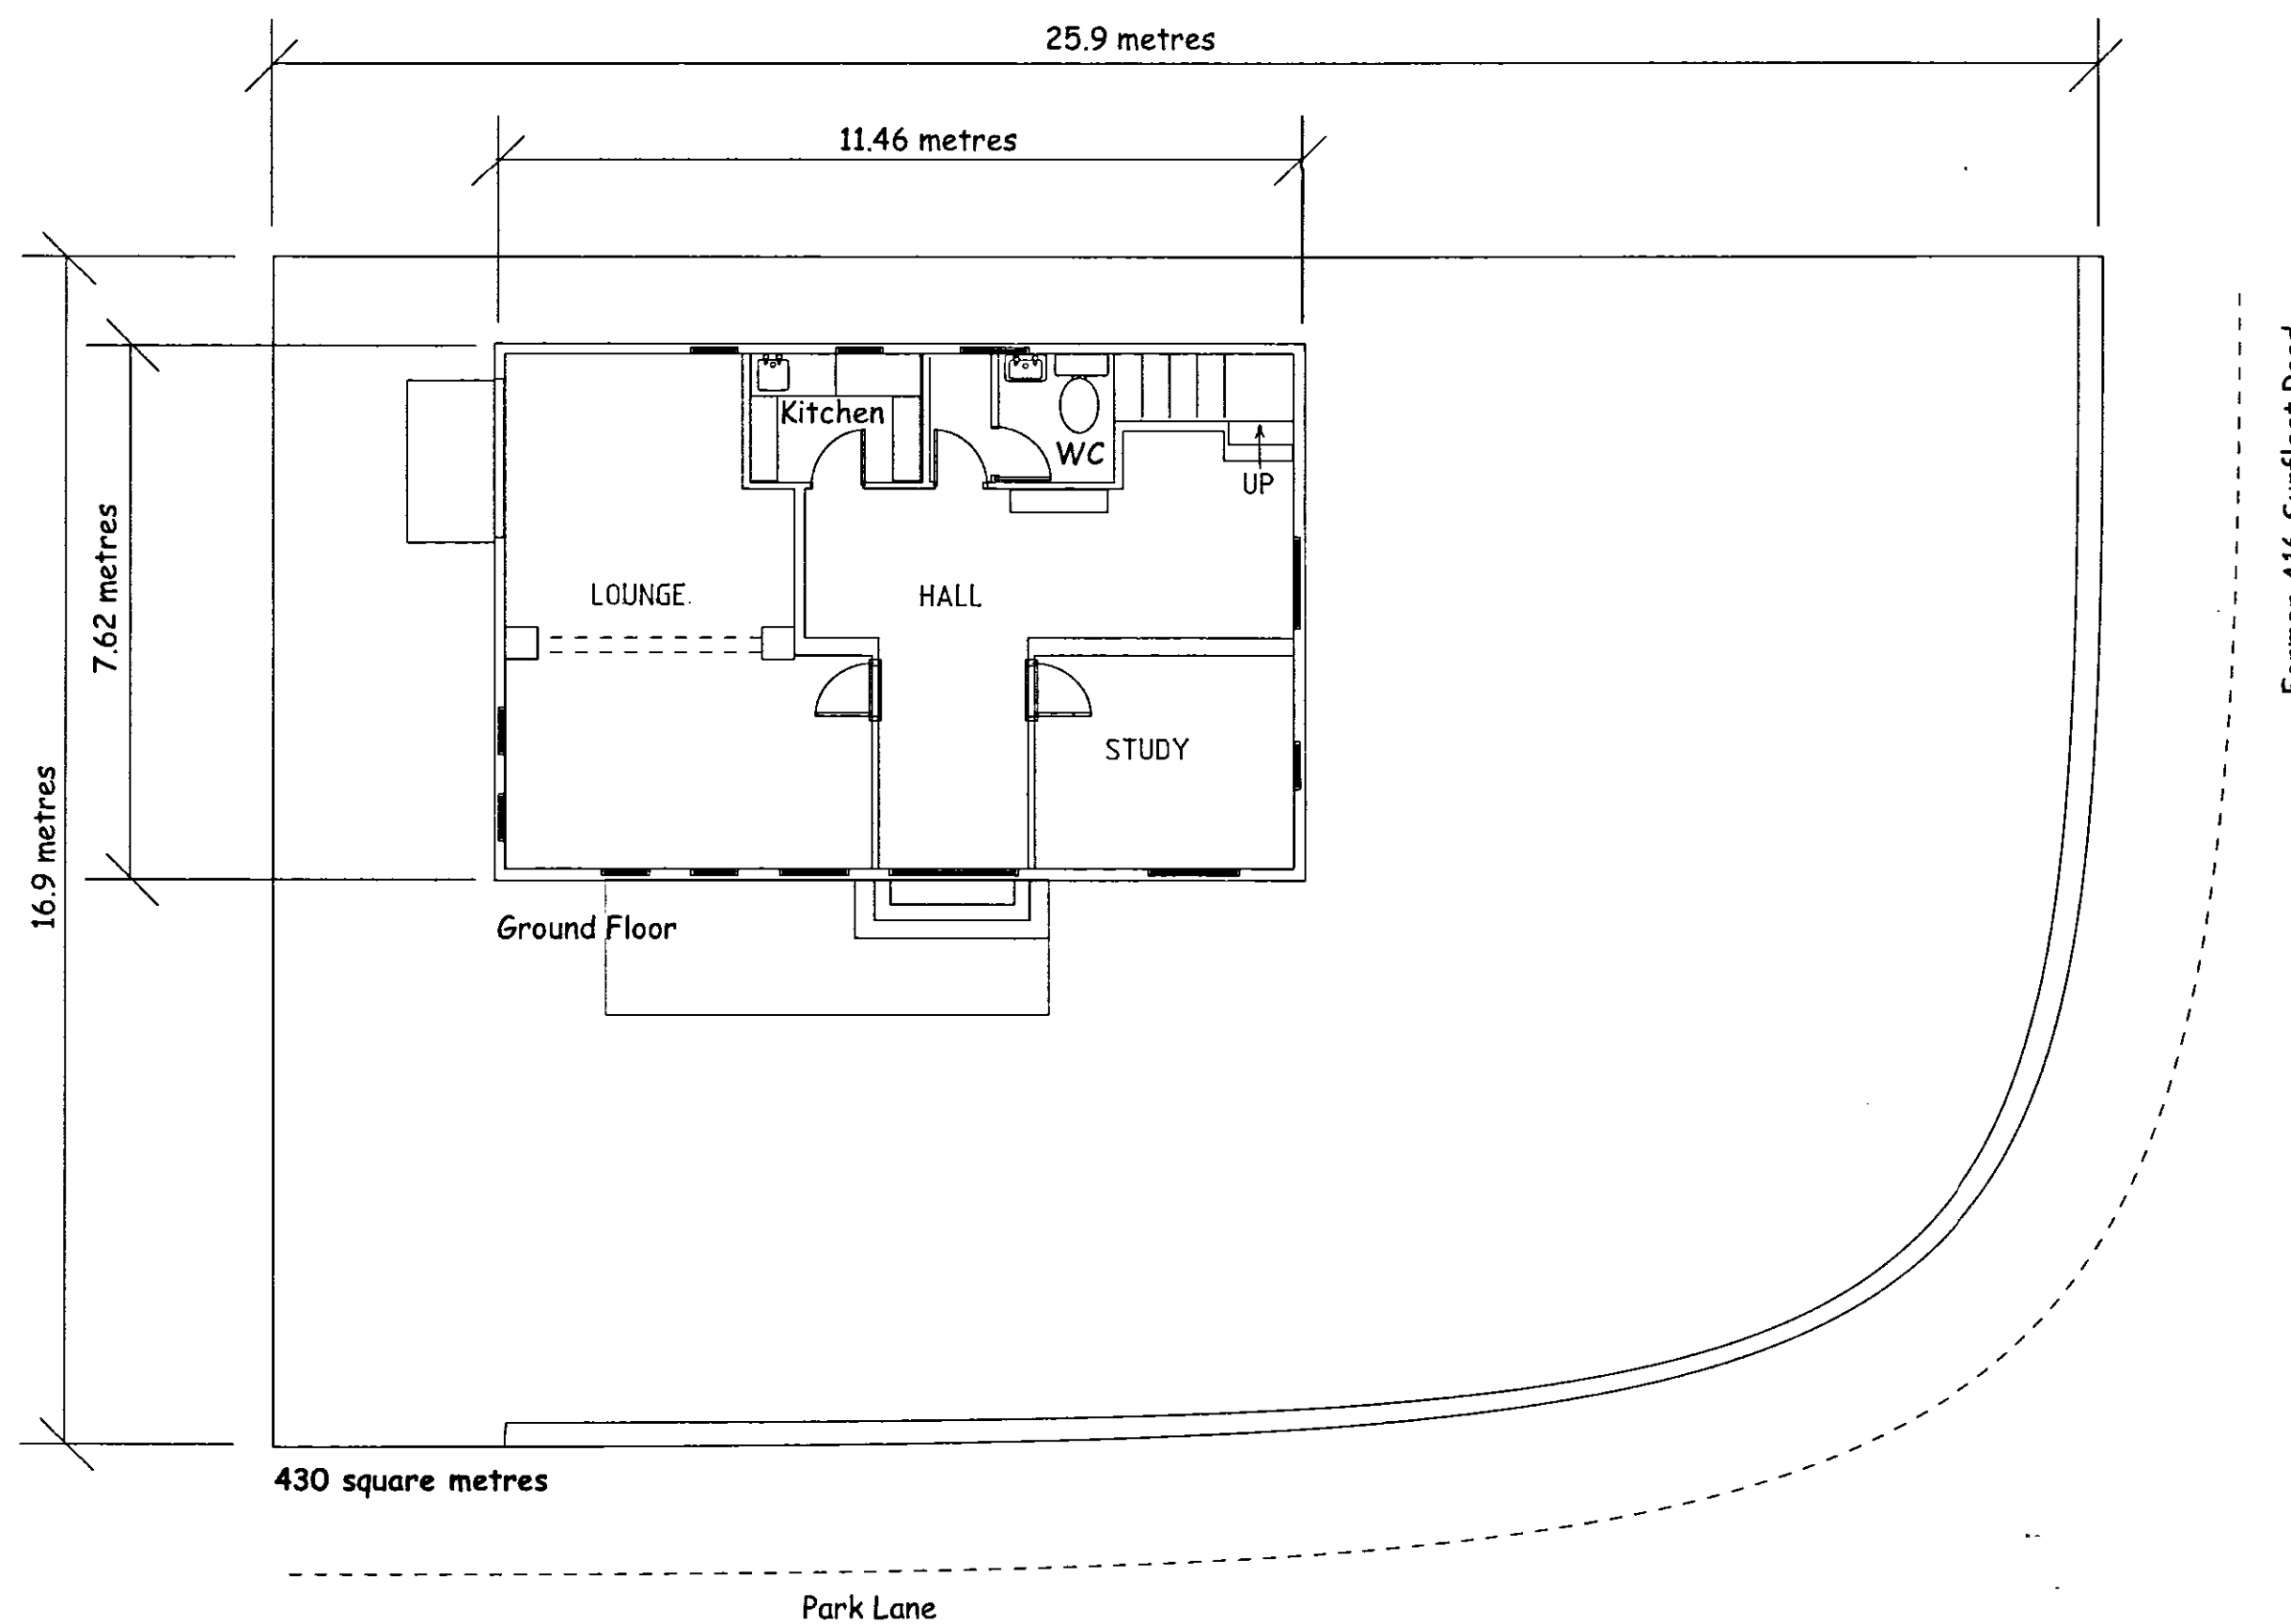

Side Elevation

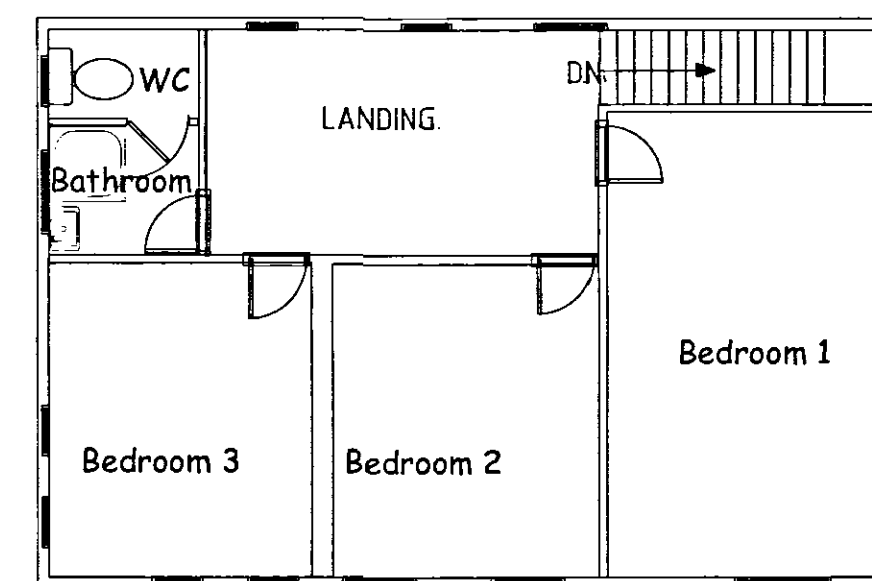

First Floor rooms

Work required:

7 JAN 2003
Ref 0008/04

Project	Cedar House
Title	1 Park Lane Surfleet Spalding Lincolnshire PE11 4AF
Scale	1cm = 1m (1 = 100)
Date	08/05/02
Drawn by	J. Dickinson
Drawing No.	PL0001