



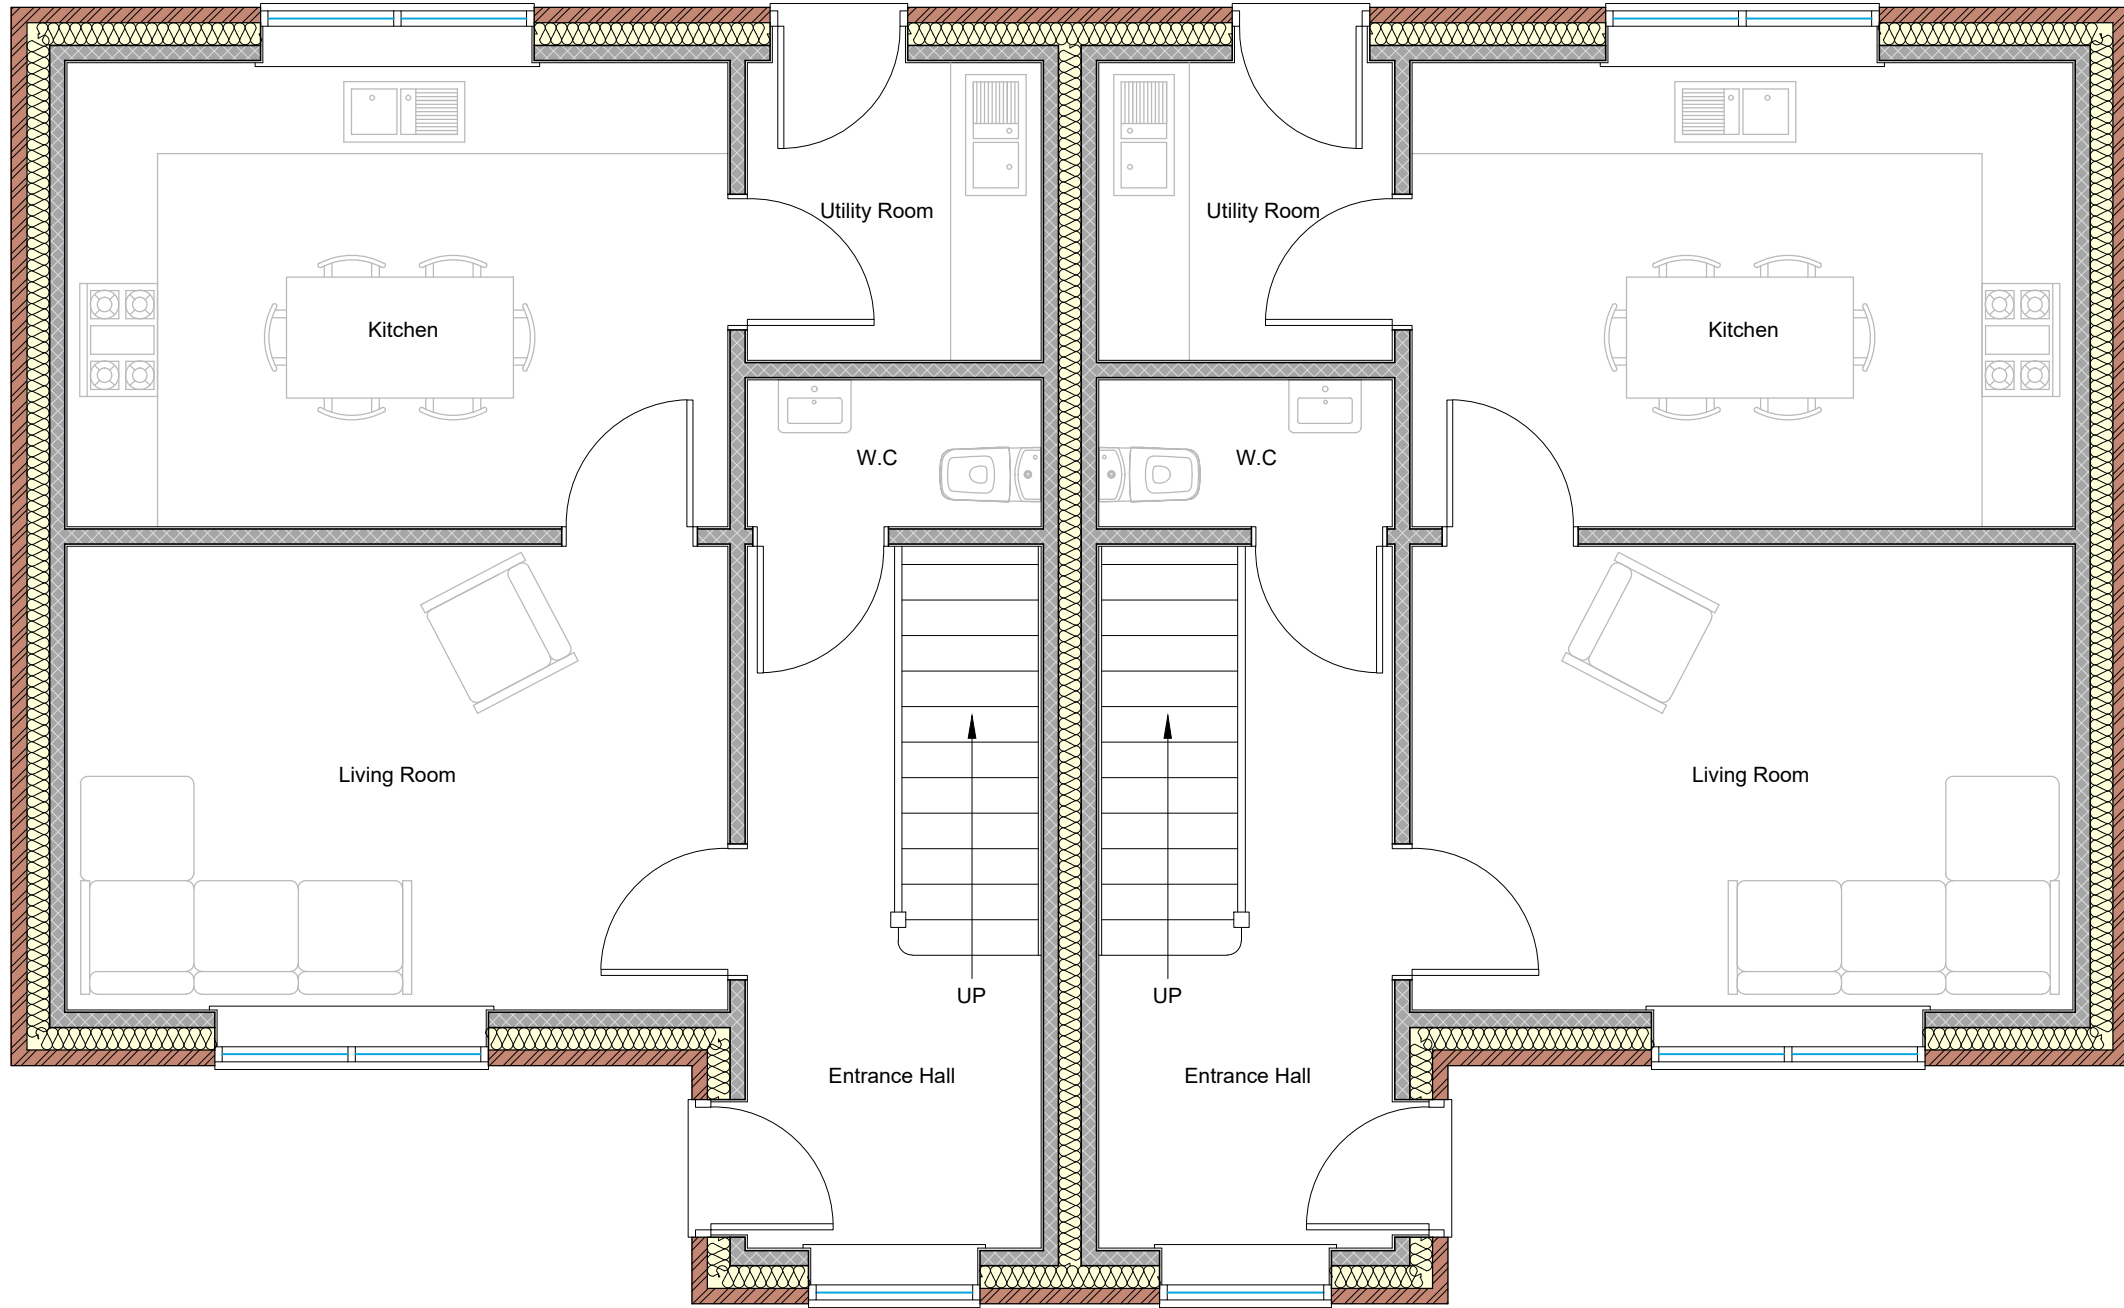


Indicative Ground Floor Plan
Scale 1:50

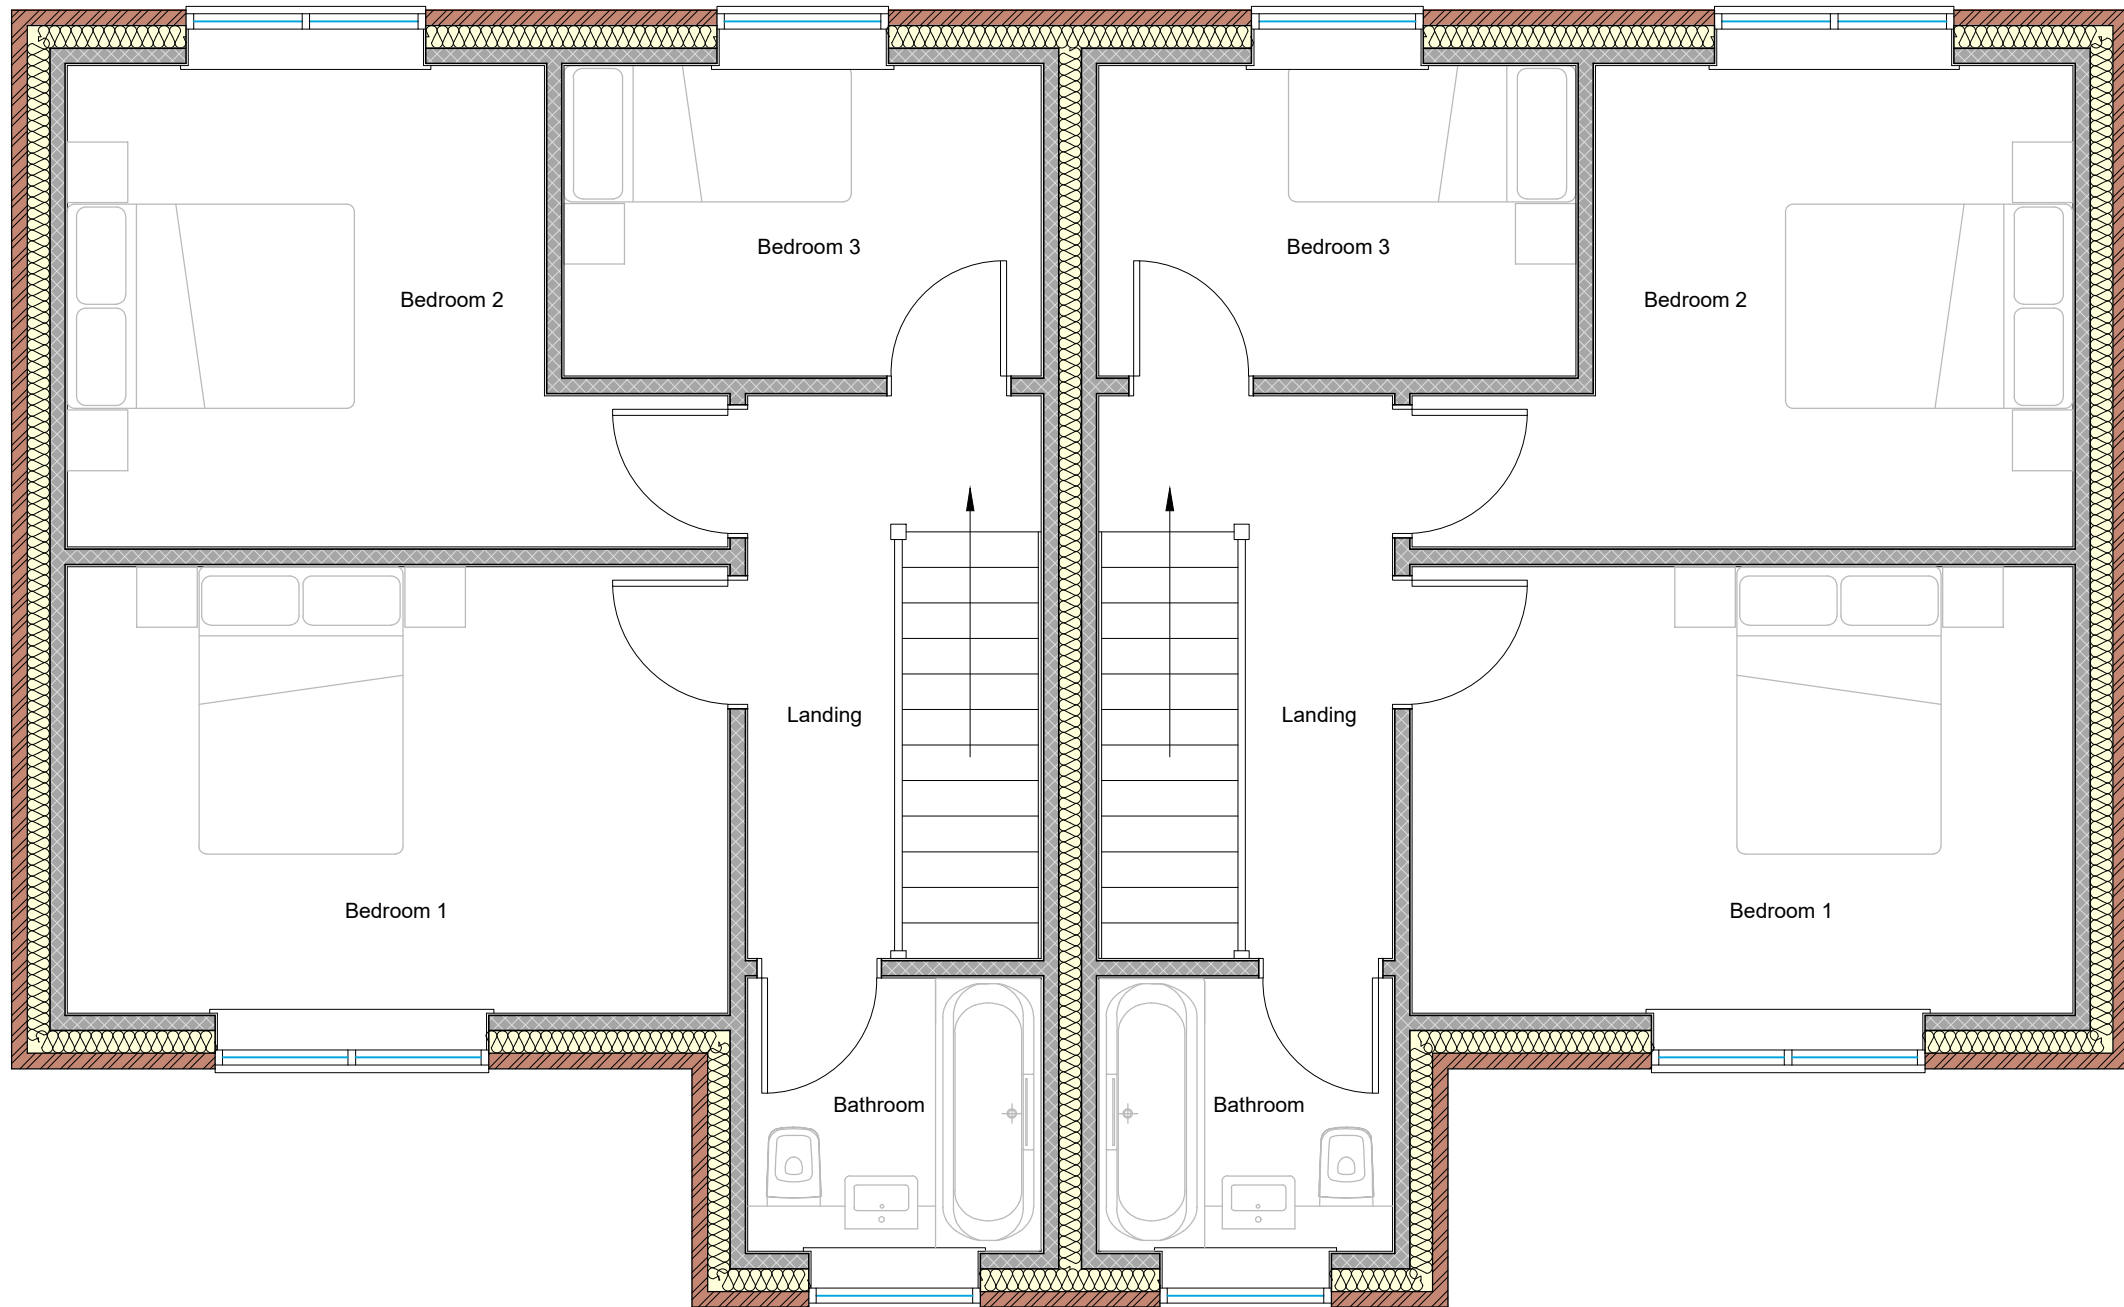


Indicative First Floor Plan
Scale 1:50




Indicative Front Elevation
Scale 1:100

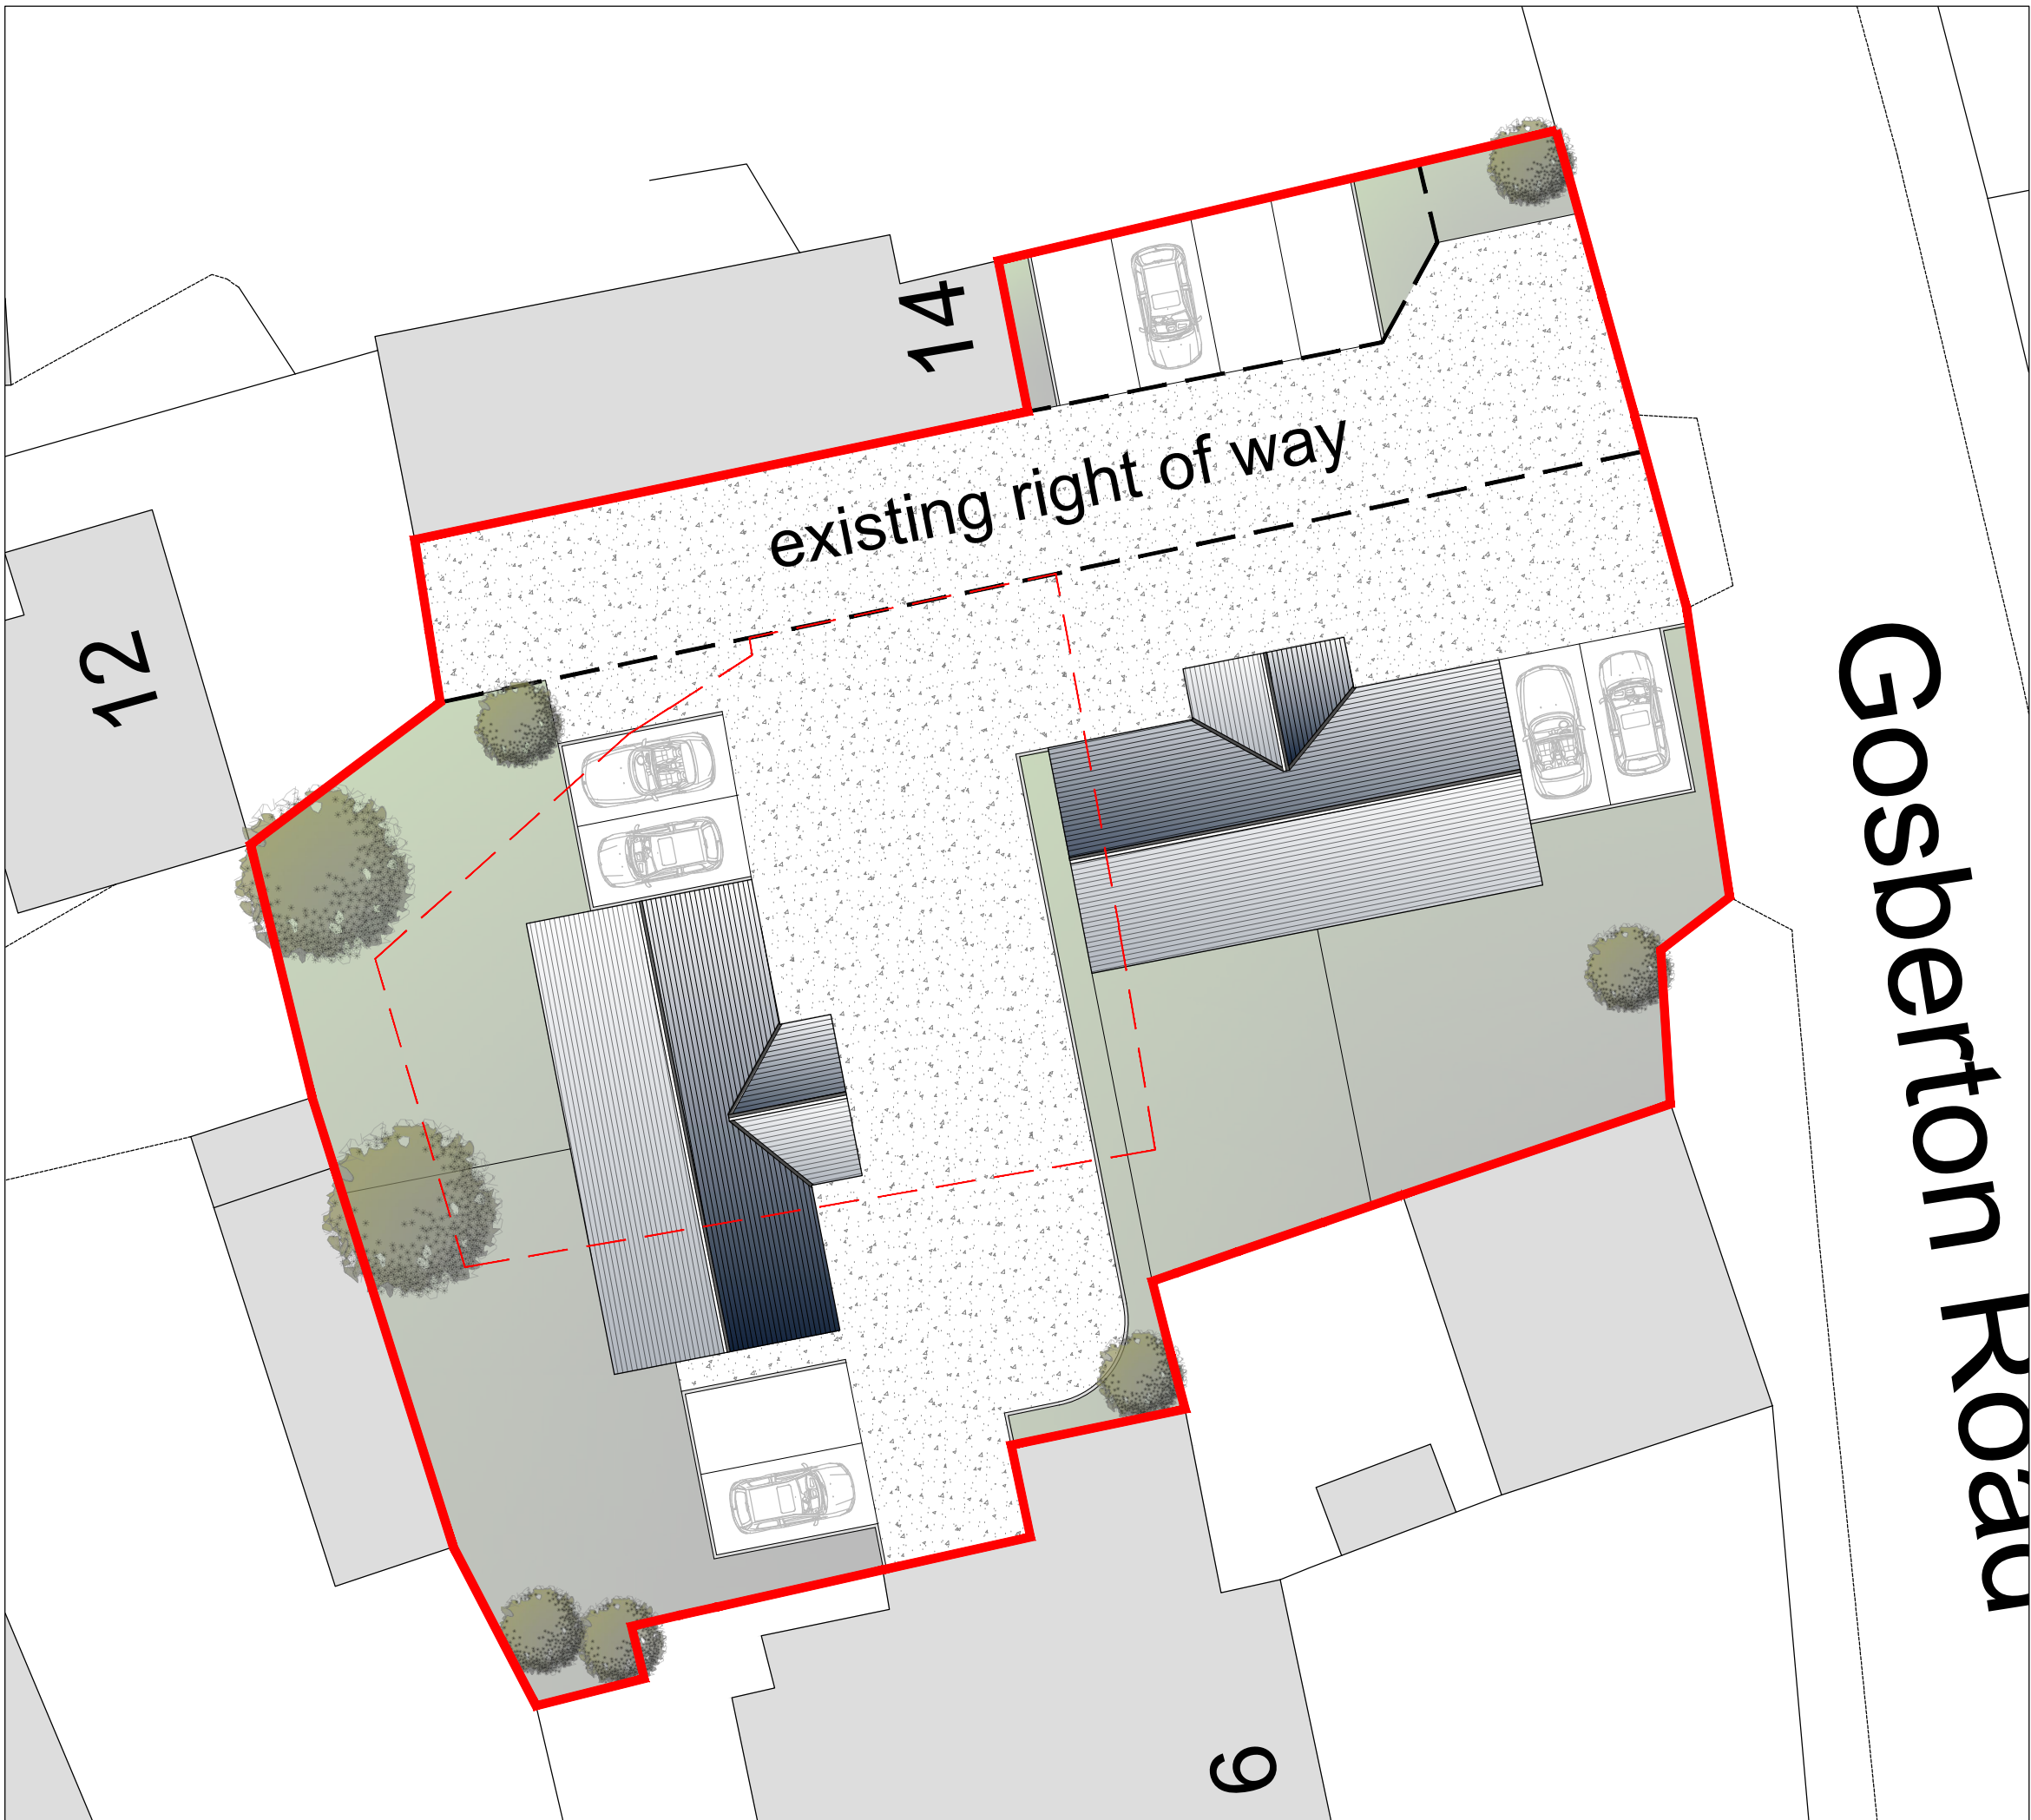

Indicative Block Plan
Scale 1:200

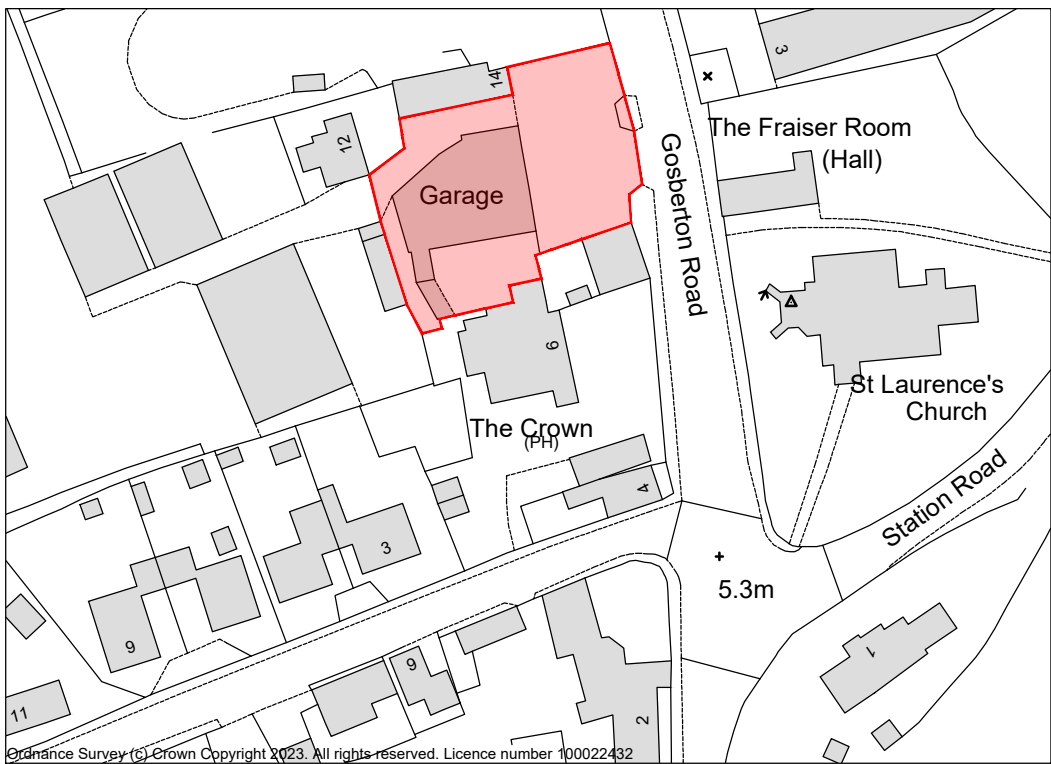

Site Location Plan
Scale 1:1250

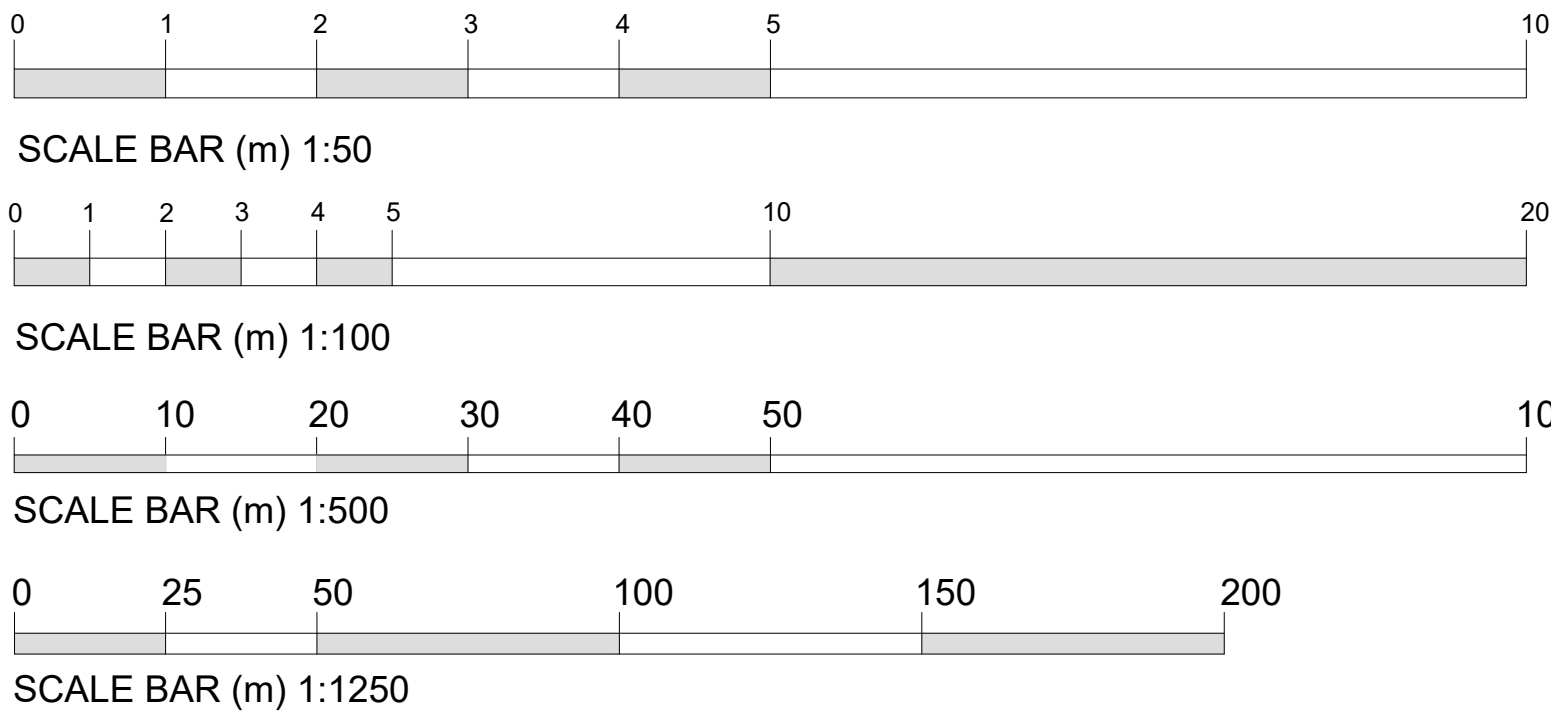

PROJECT:		RESIDENTIAL DEVELOPMENT - 4no. DWELLING	
DRAWING:		INDICATIVE FLOOR PLANS INDICATIVE ELEVATIONS	
SITE LOCATION PLAN INDICATIVE BLOCK PLAN			
SIZE:		A1	
CLIENT:		Mr & Mrs Bates	
DATE:		04/12/23/01A	
DRAWING BY:		JC	
SCALE:		as labelled	
Do Not Scale From This Drawing			

NOTES: THIS DRAWING IS A PRELIMINARY DESIGN AND IS NOT TO BE USED FOR CONSTRUCTION. THE DESIGN HAS BEEN UNDERTAKEN AS FAR AS POSSIBLE TO AVOID RISKS TO HEALTH AND SAFETY OR TO REDUCE AND CONTROL THE EFFECTS OF ANY UNAVOIDABLE RISKS. ANY RELEVANT INFORMATION REGARDING RISKS WHICH ARE NOT ABLE TO BE ELIMINATED WILL BE INCLUDED WITHIN THE PROJECT HEALTH AND SAFETY FILE.