



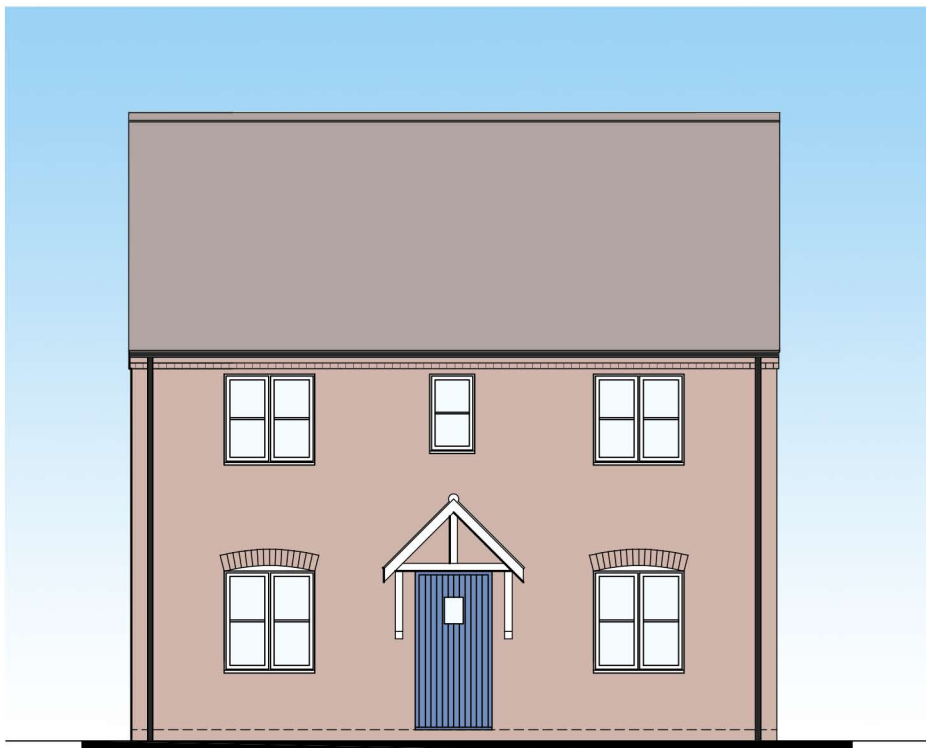


Front Elevation

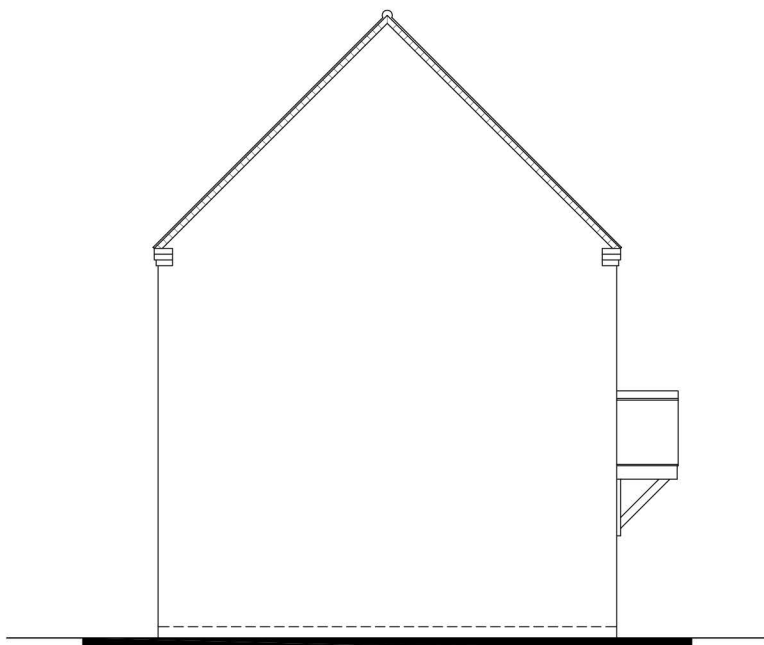


Side Elevation




Rear Elevation

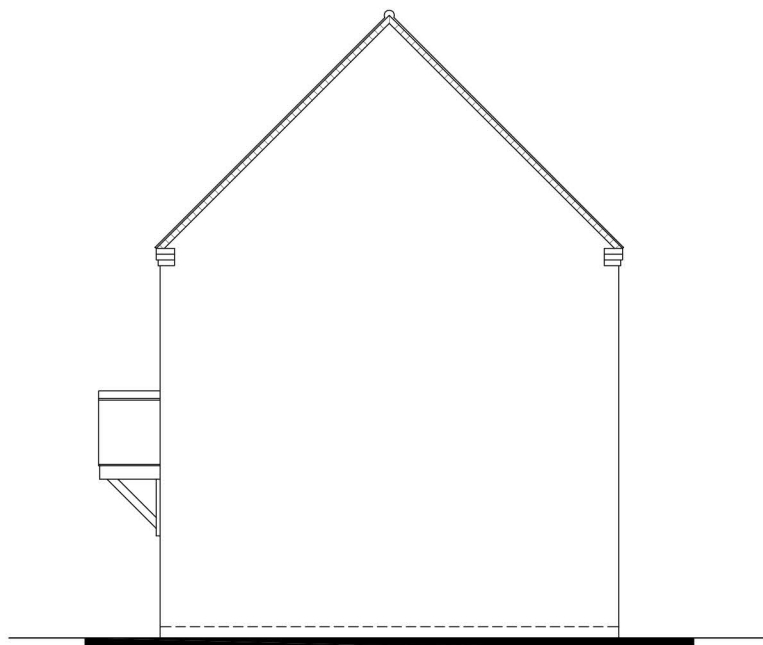


Side Elevation

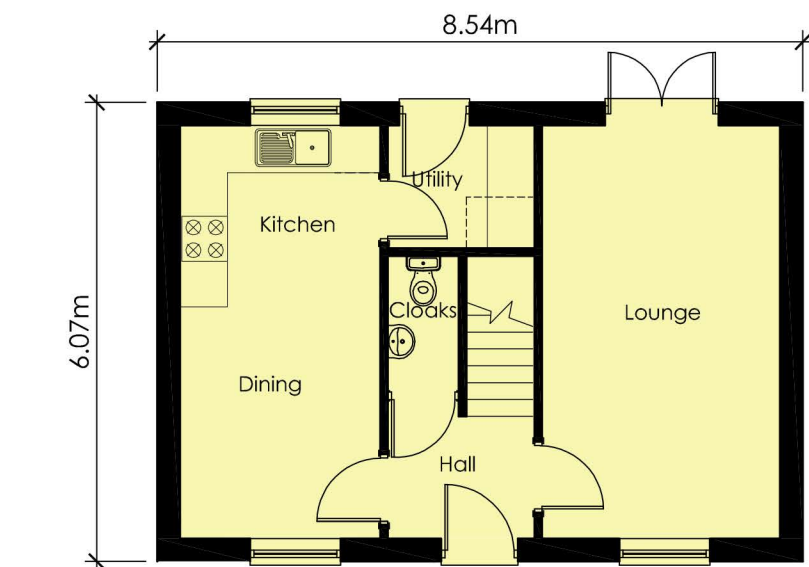

Ground Floor Plan

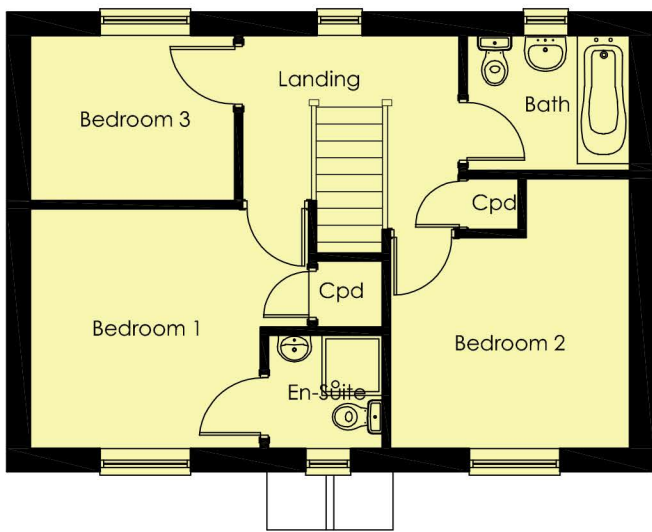

First Floor Plan

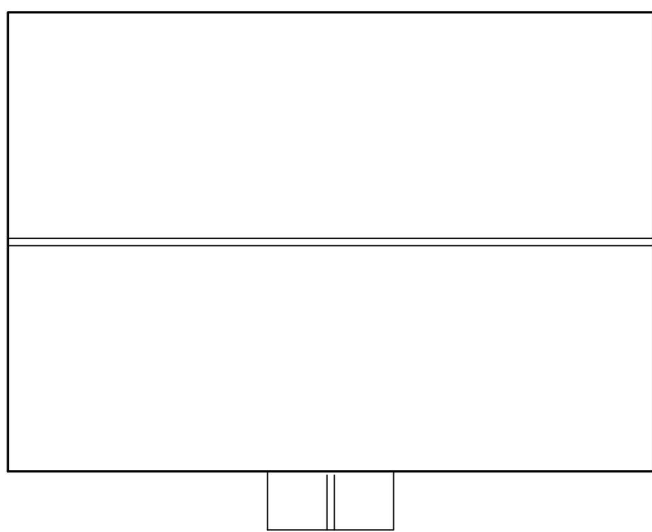

Roof Plan

Do not scale directly from this drawing. All discrepancies are to be brought to the attention of the below office.

The copyright to this drawing is owned by Studio 11 Architecture.



REVISION	DATE	DRAWN	DESCRIPTION
 STUDIO11 architecture THE BOATHOUSE, HARBOUR SQUARE, NENE PARADE, WISBECH, CAMBRIDGESHIRE. PE13 3BH T: 01945 467339 E: design@studio11architecture.co.uk W: www.studio11architecture.co.uk			
CLIENT	Seagate Homes Ltd		
PROJECT	Residential development off Station Road, Surfleet		
DRAWING	Alnwick - Floor Plans & Elevations		
DRAWN BCP	PROJECT DESIGNER KB	PROJECT DIRECTOR KB	
DATE 09.01.2019	SCALE 1:100	PAPER SIZE A2	
DRAWING NUMBER	428.Aln.01		
Working in partnership with Ralph Charman Associates & Eleven Consultants			