





Front Elevation

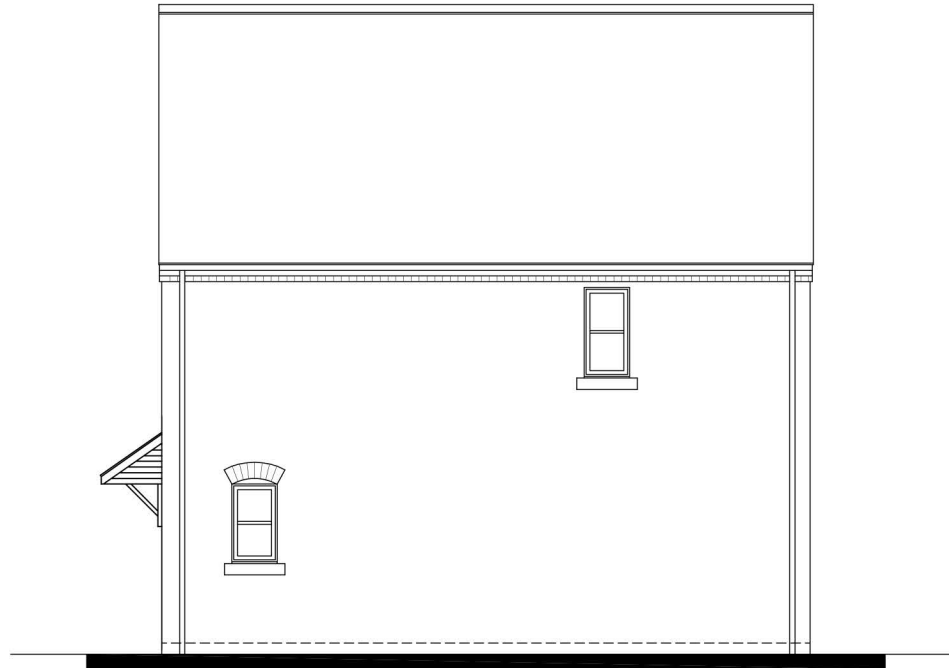


Side Elevation




Rear Elevation

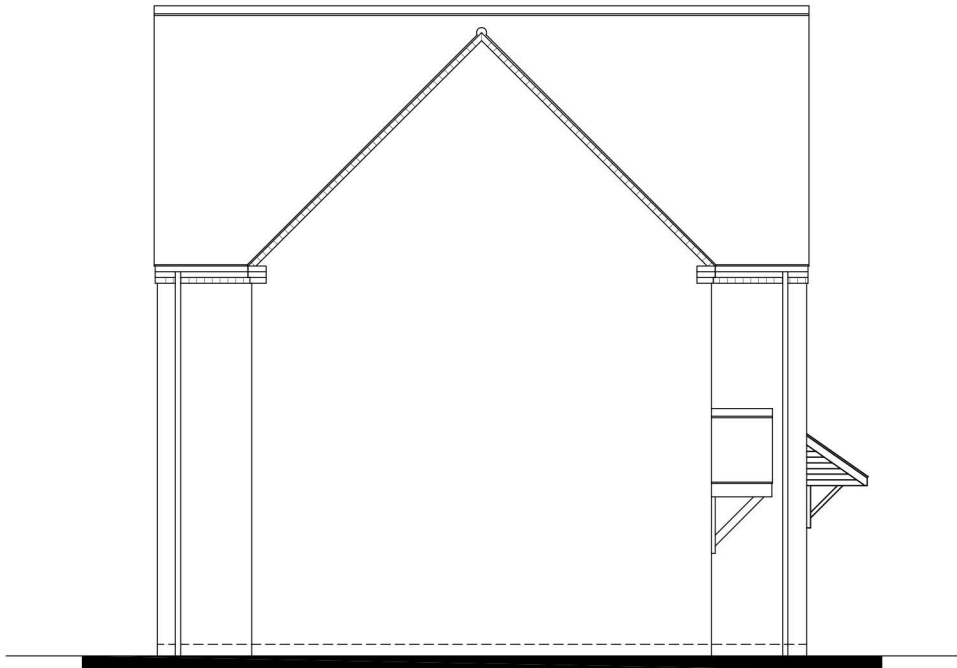


Side Elevation

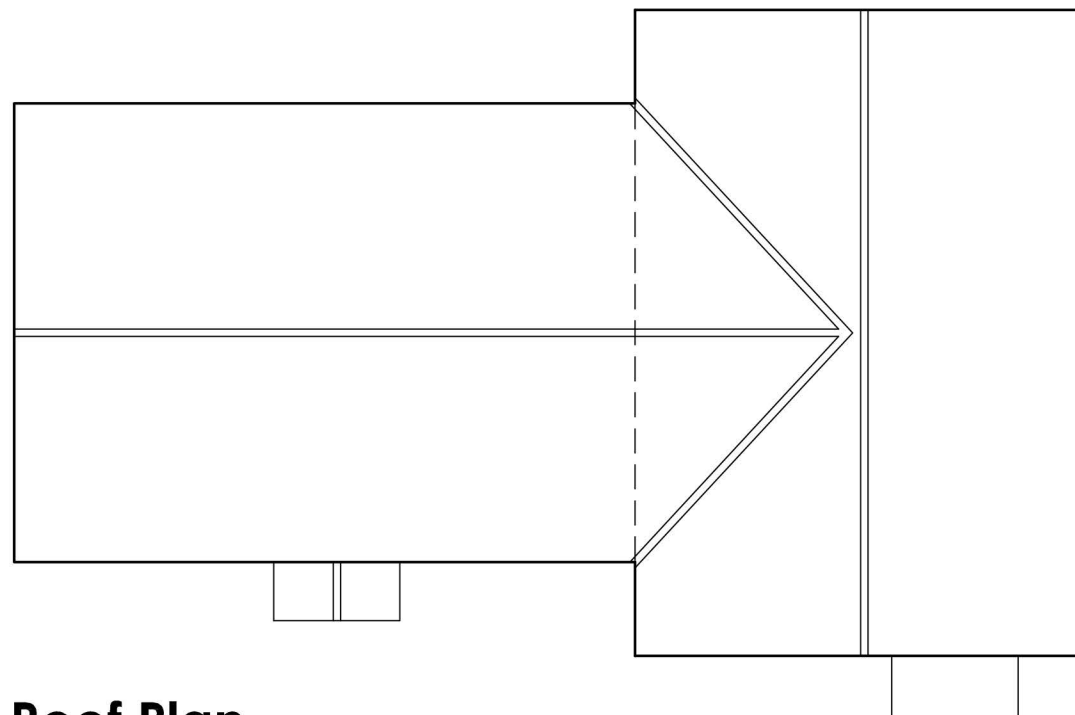

Roof Plan

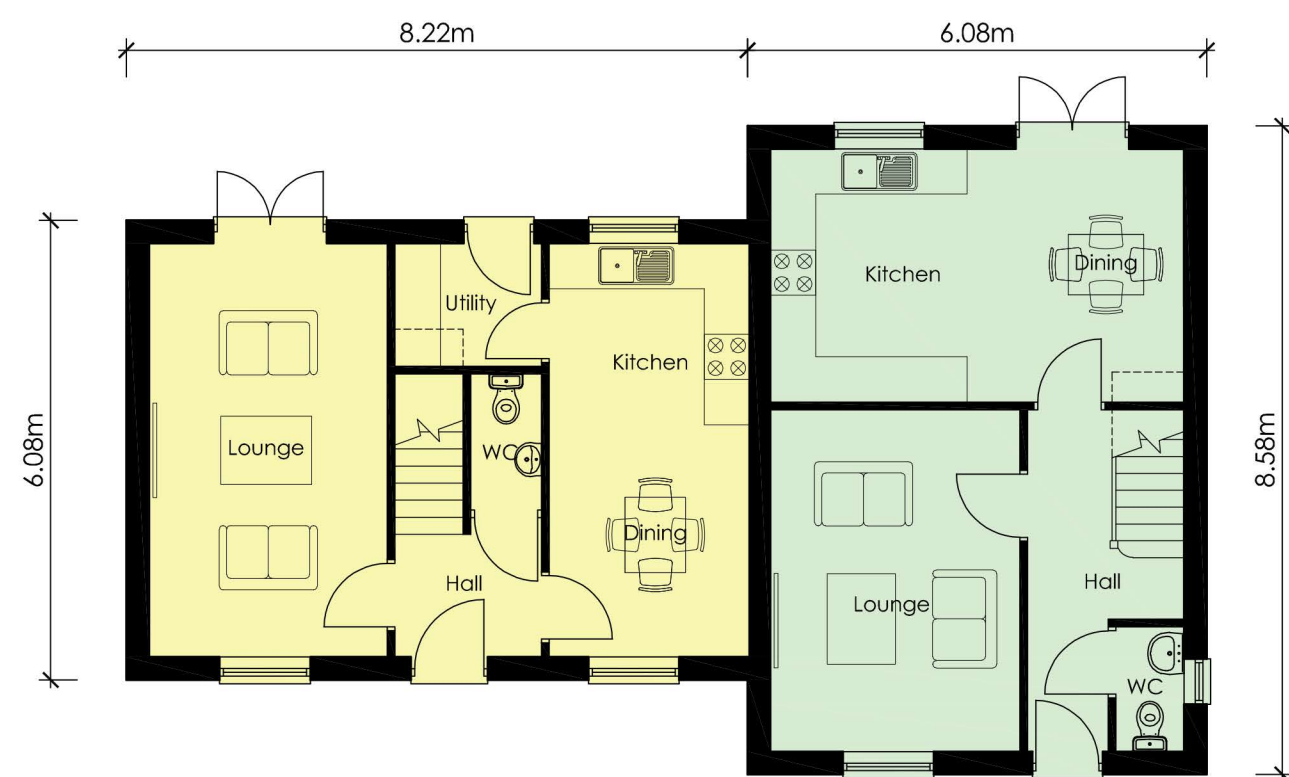

Ground Floor Plan

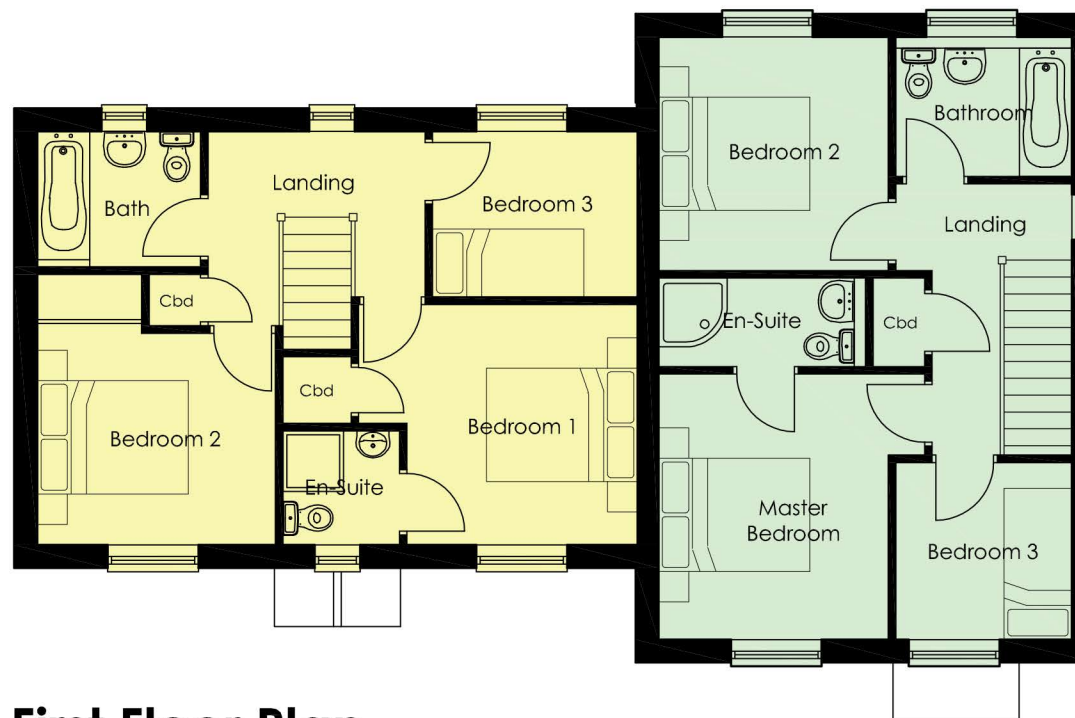

First Floor Plan

A	09.01.2019	BCP	Render removed for brick; Hipped roof amended to a gable roof. Stone Cills added to front elevation and removed from rear. Scale bar added.
REVISION	DATE	DRAWN	DESCRIPTION



THE BOATHOUSE, HARBOUR SQUARE,
NENE PARADE, WISBECH,
CAMBRIDGESHIRE. PE13 3BH

T: 01945 467339
E: design@studio11architecture.co.uk
W: www.studio11architecture.co.uk

CLIENT	Seagate Homes Ltd		
PROJECT	Residential development off Station Road, Surfleet		
DRAWING	Alnwick & Ludlow - Floor Plans & Elevations		
DRAWN EG	PROJECT DESIGNER KB	PROJECT DIRECTOR KB	
DATE 24.04.2018	SCALE 1:100	PAPER SIZE A2	
DRAWING NUMBER	428.Aln&Lud.01		
Working in partnership with Ralph Charman Associates & Eleven Consultants			