





Front Elevation



Side Elevation

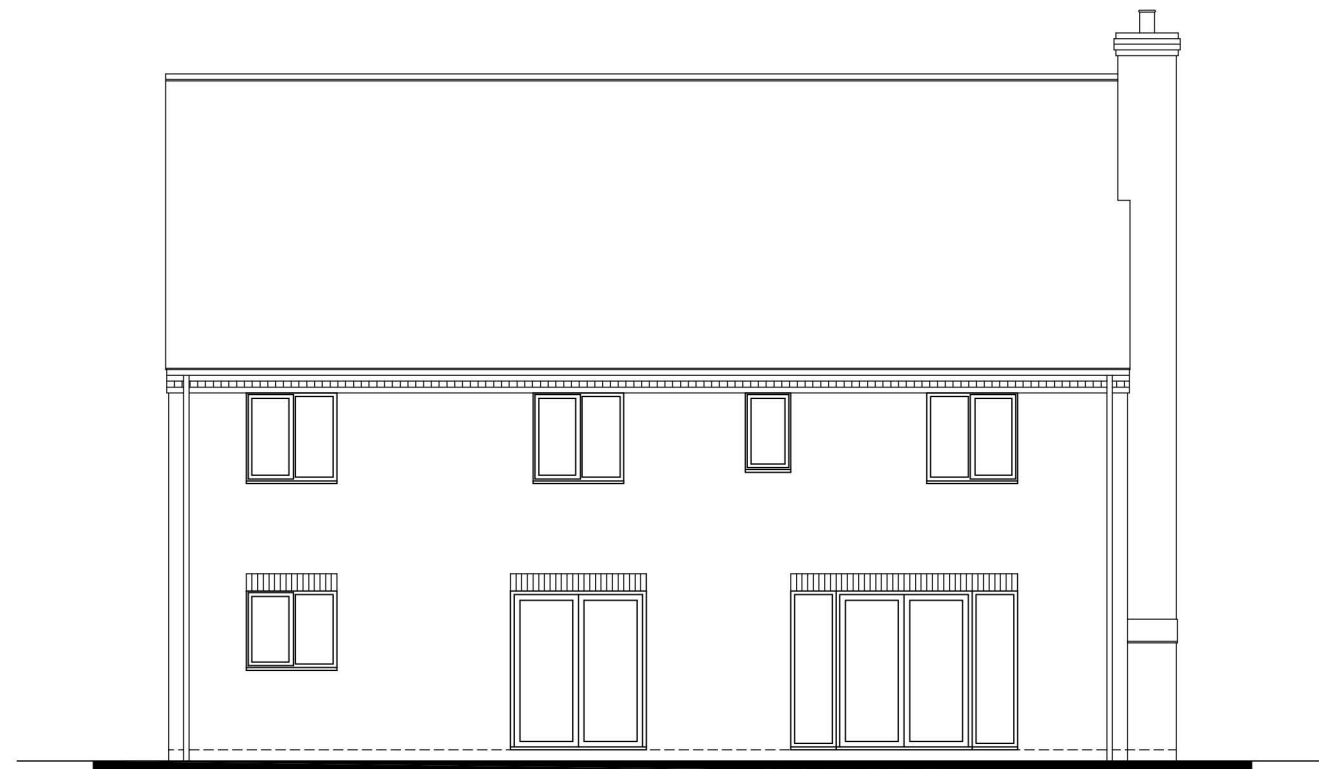

Rear Elevation

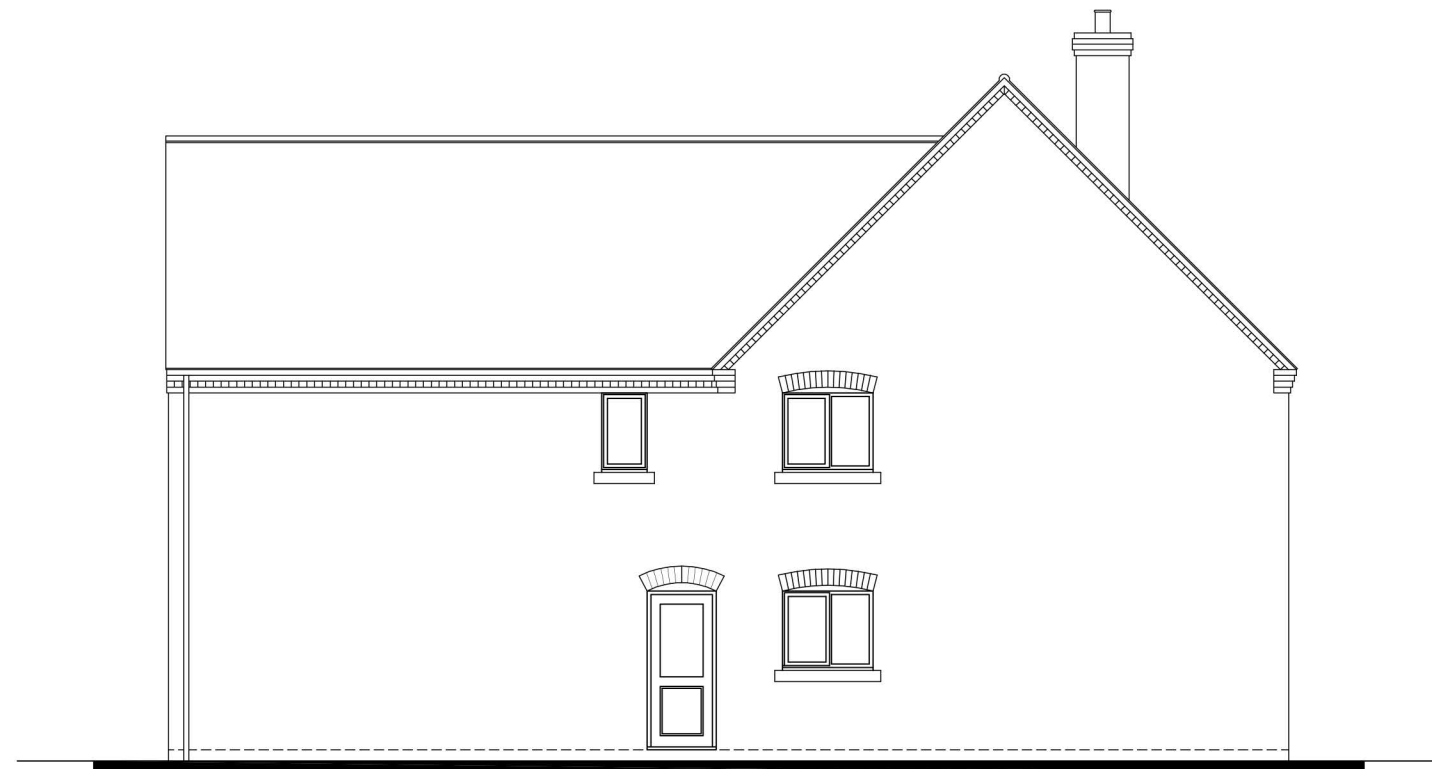


Side Elevation



Ground Floor Plan



First Floor Plan

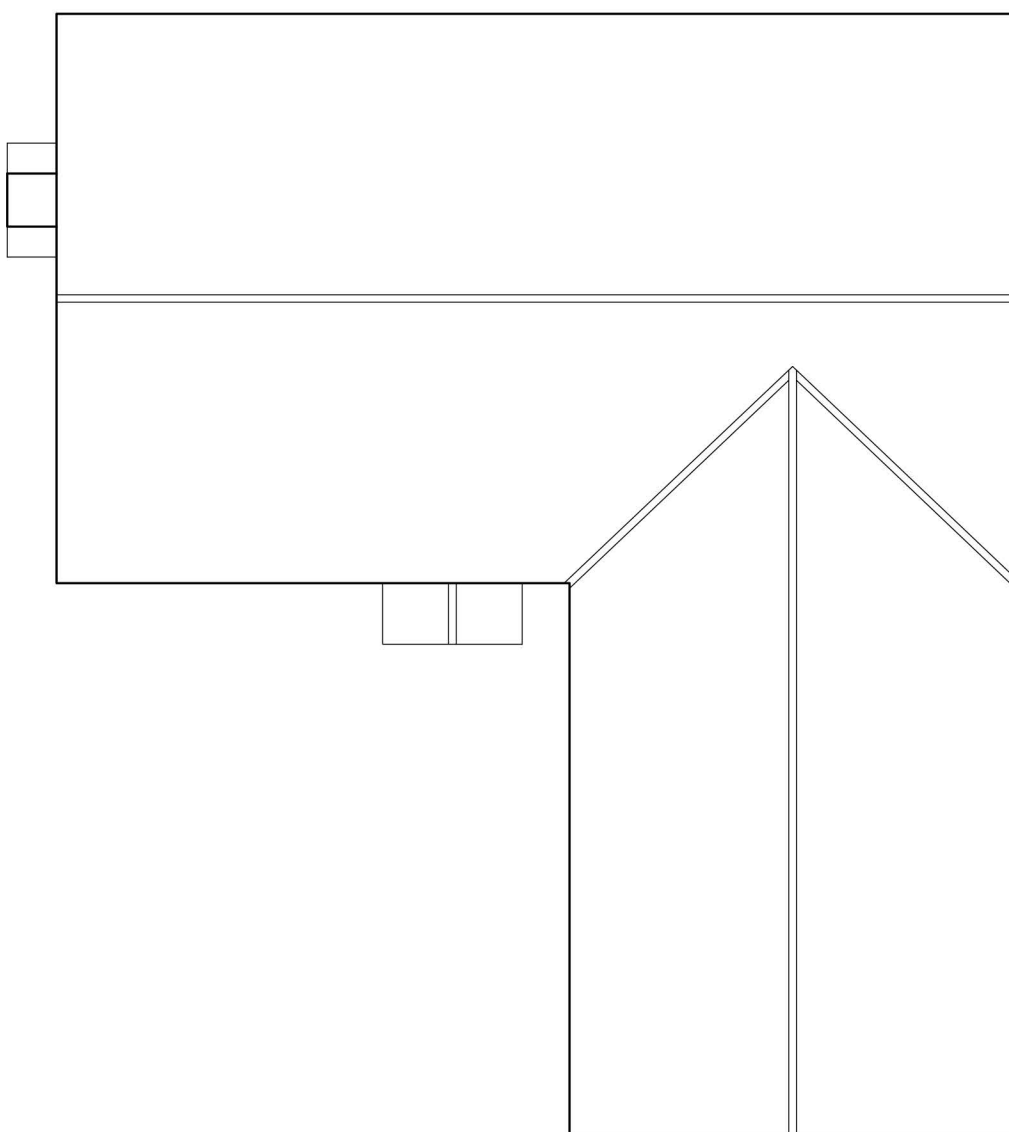

Roof Plan



A	09.01.2019	BCP	A/C moved into Bedroom 3, Brick heads added to elevations and scale bar added.
REVISION	DATE	DRAWN	DESCRIPTION

STUDIO11
architecture
THE BOATHOUSE, HARBOUR SQUARE,
NENE PARADE, WISBECH,
CAMBRIDGESHIRE, PE13 3BH
T: 01945 467339
E: design@studio11architecture.co.uk
W: www.studio11architecture.co.uk

CLIENT Seagate Homes Ltd
PROJECT Residential development off Station Road, Surfleet

DRAWING Lindisfarne - Floor Plans & Elevations

DRAWN BCP	PROJECT DESIGNER KB	PROJECT DIRECTOR KB
DATE 25.04.2018	SCALE 1:100	PAPER SIZE A1

DRAWING NUMBER 428.Lind.01
Working in partnership with Ralph Charman Associates & Eleven Consultants