





Front Elevation

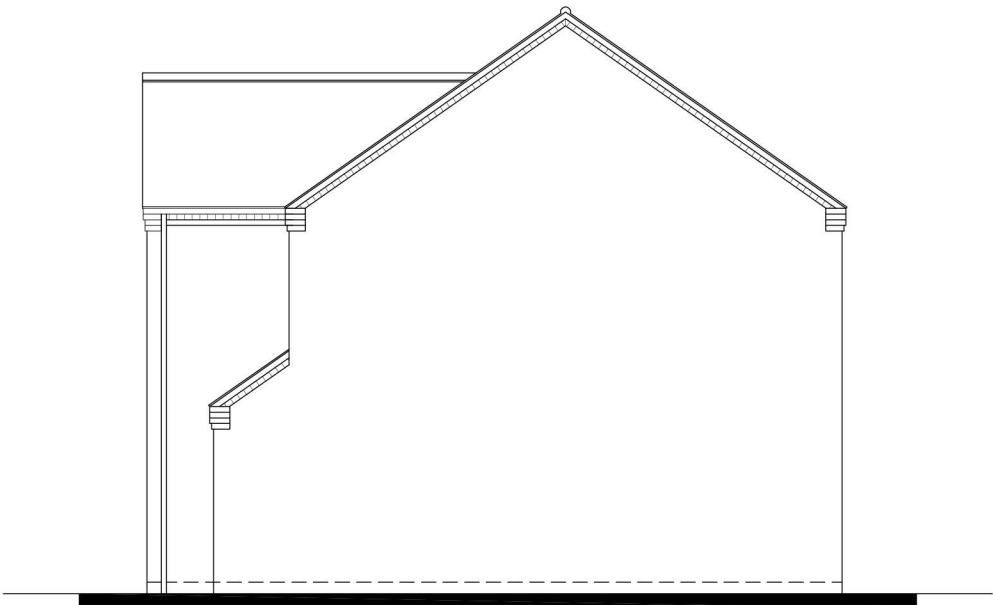

Side Elevation




Rear Elevation

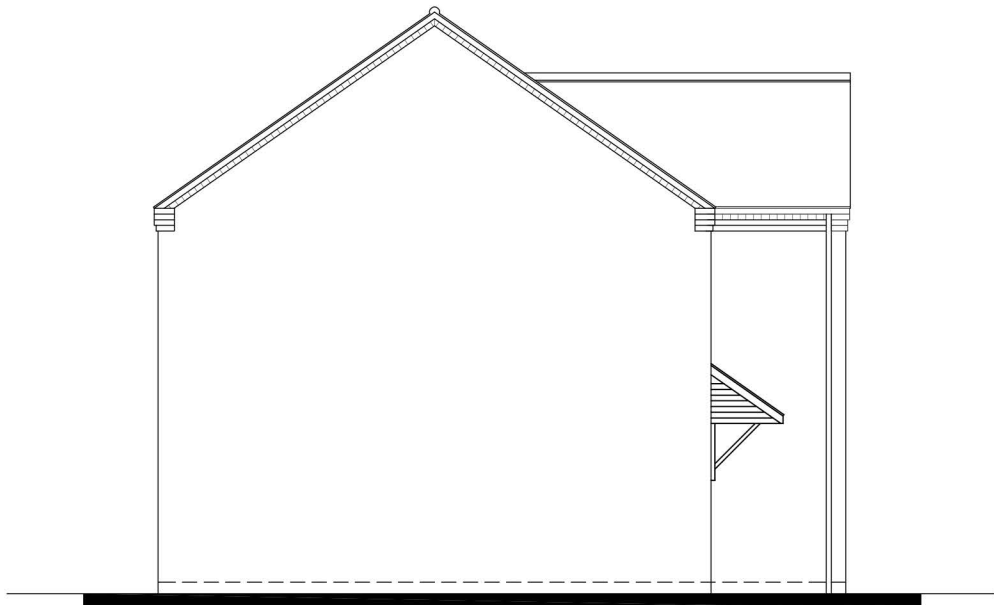


Side Elevation

Do not scale directly from this drawing. All discrepancies are to be brought to the attention of the below office.


The copyright to this drawing is owned by Studio 11 Architecture.

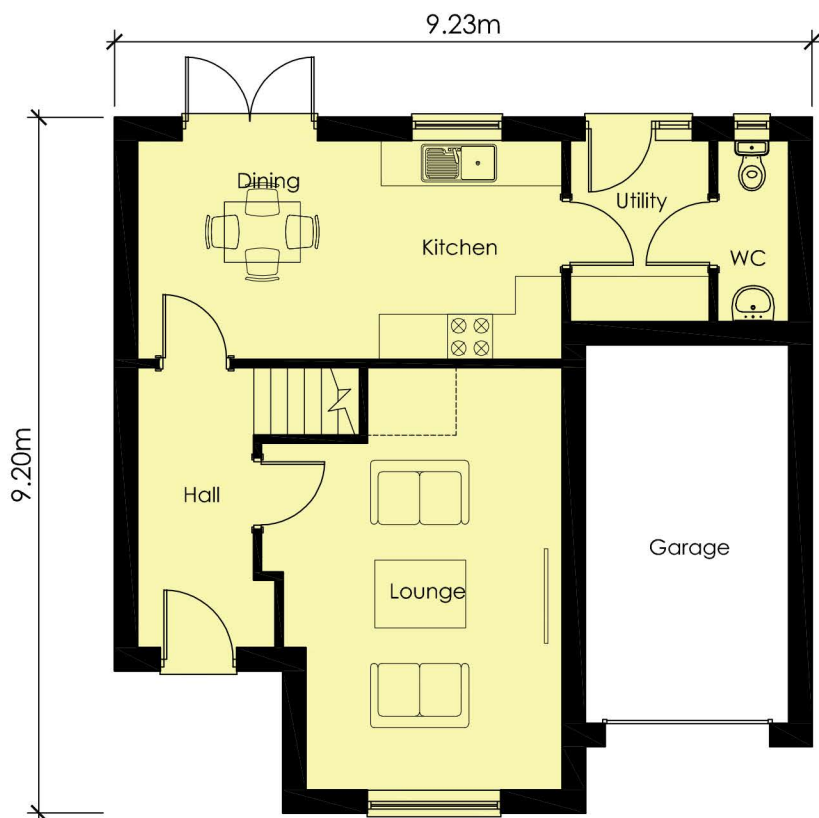

Ground Floor Plan

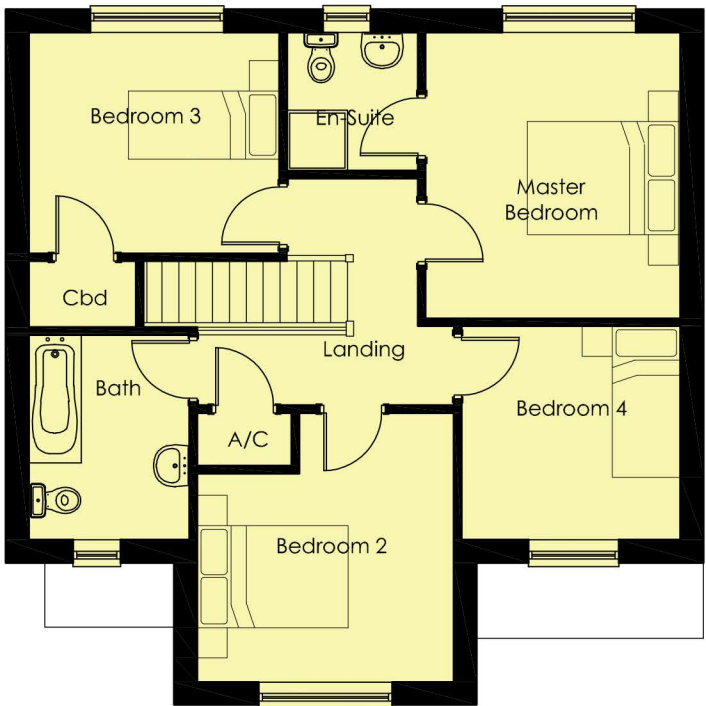

First Floor Plan

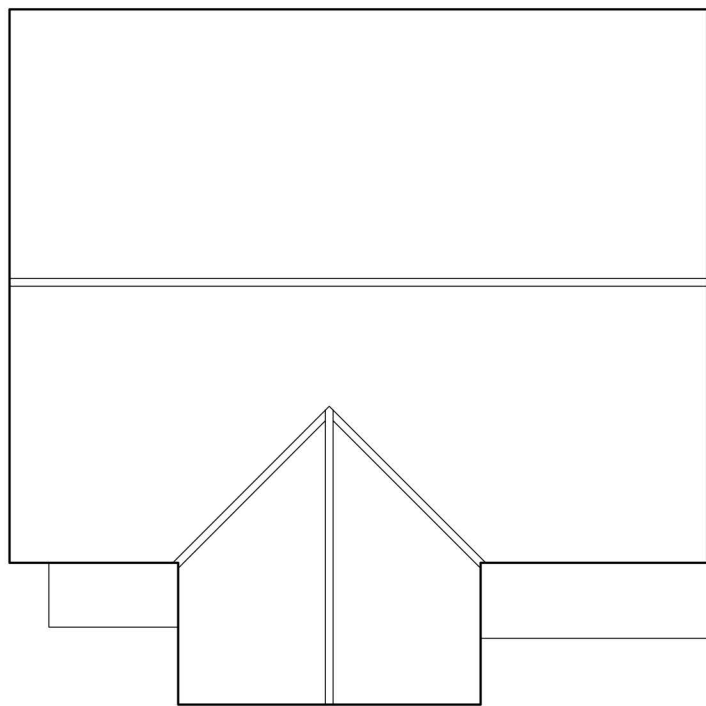

Roof Plan



B	09.01.2019	BCP	Plans and Elevations amended. Scale bar added.
A	09.08.2018	EG	Job number amended.
REVISION	DATE	DRAWN	DESCRIPTION



THE BOATHOUSE, HARBOUR SQUARE,
NENE PARADE, WISBECH,
CAMBRIDGESHIRE. PE13 3BH

T: 01945 467339
E: design@studio11architecture.co.uk
W: www.studio11architecture.co.uk

CLIENT	Seagate Homes Ltd
PROJECT	Residential development off Station Road, Surfleet

DRAWING Lumley - Floor Plans & Elevations

DRAWN EG	PROJECT DESIGNER KB	PROJECT DIRECTOR KB
DATE 24.04.2018	SCALE 1:100	PAPER SIZE A2

DRAWING NUMBER
428.Lum.01

Working in partnership with Ralph Charman Associates & Eleven Consultants