






Front Elevation

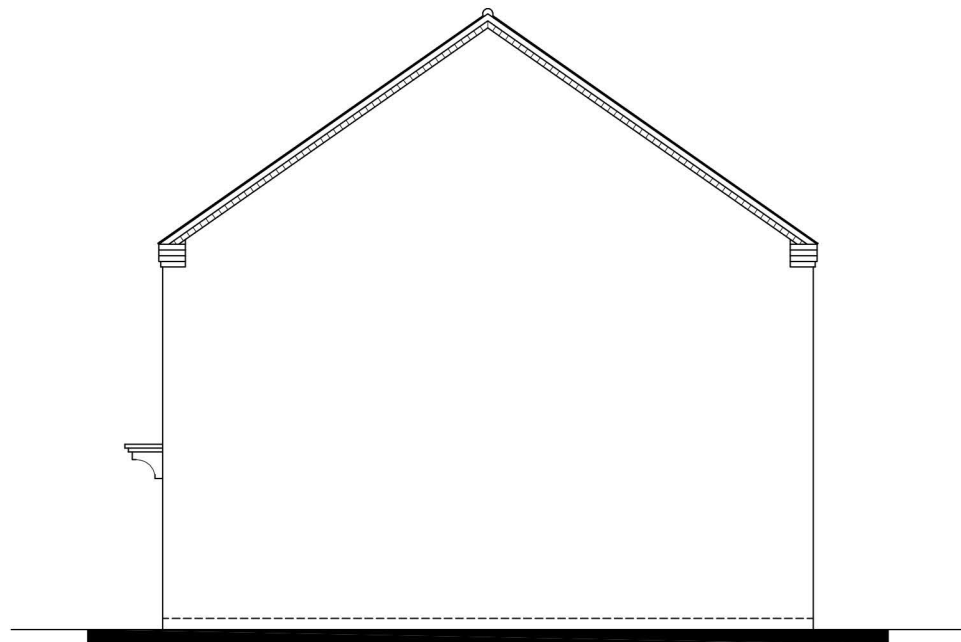


Side Elevation

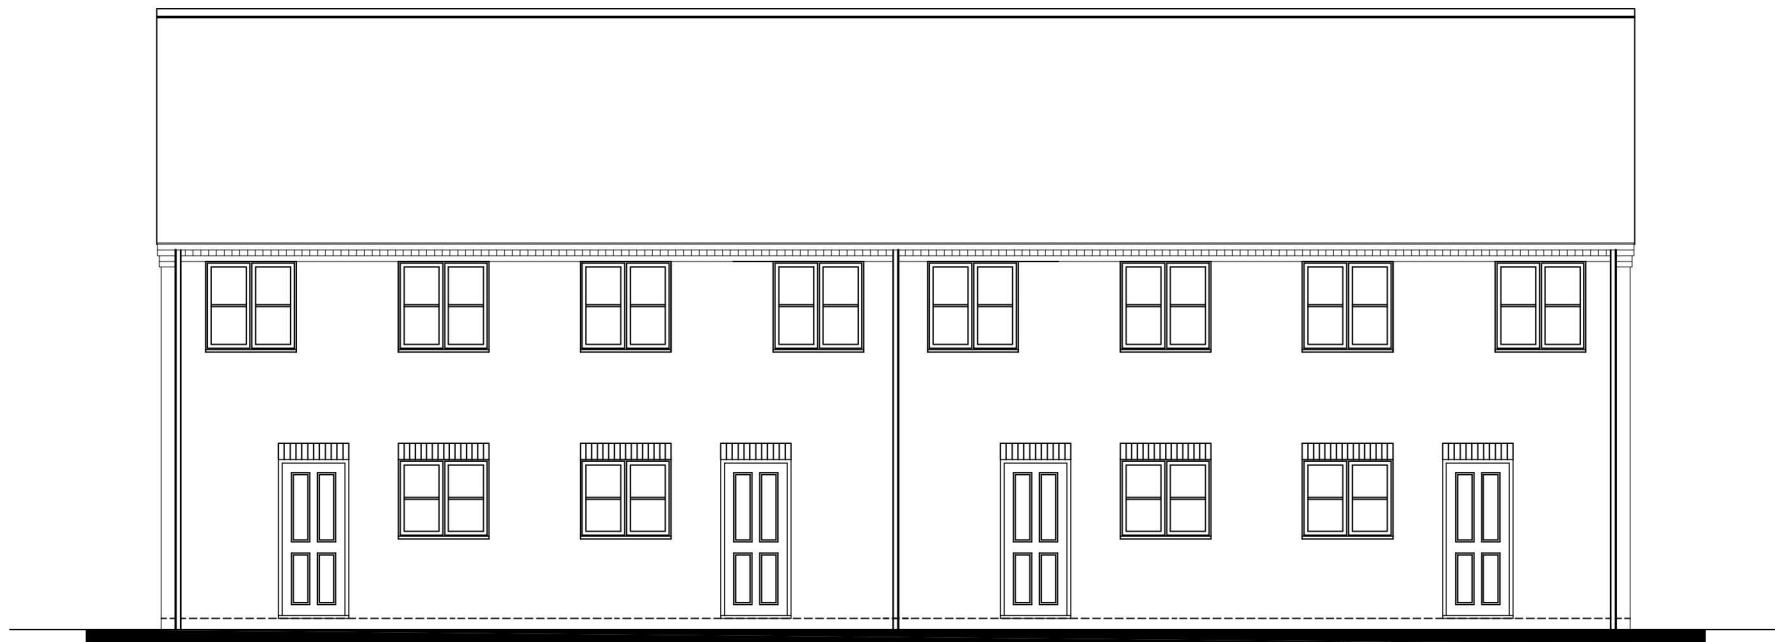


Rear Elevation

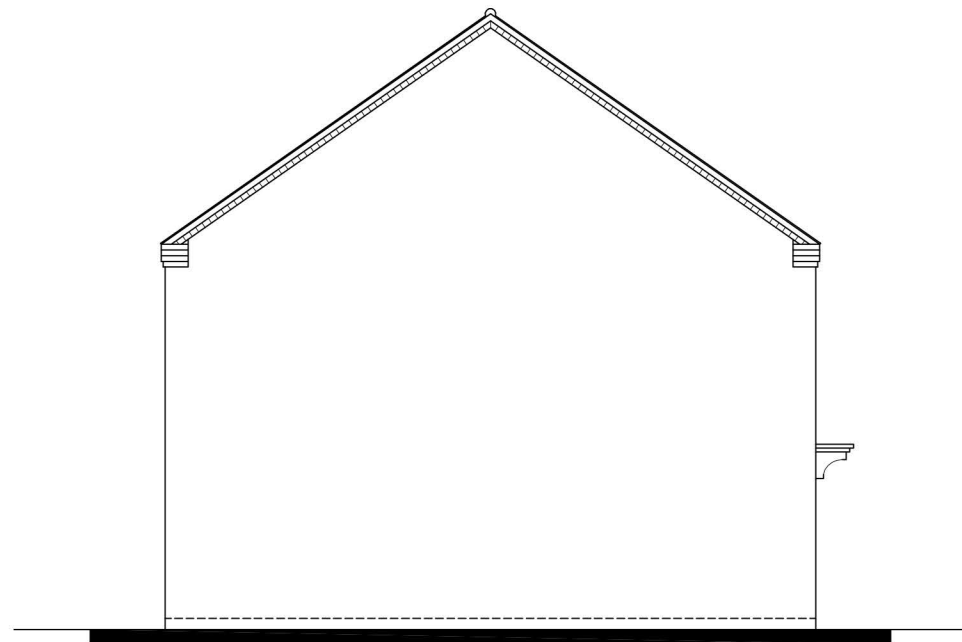


Side Elevation

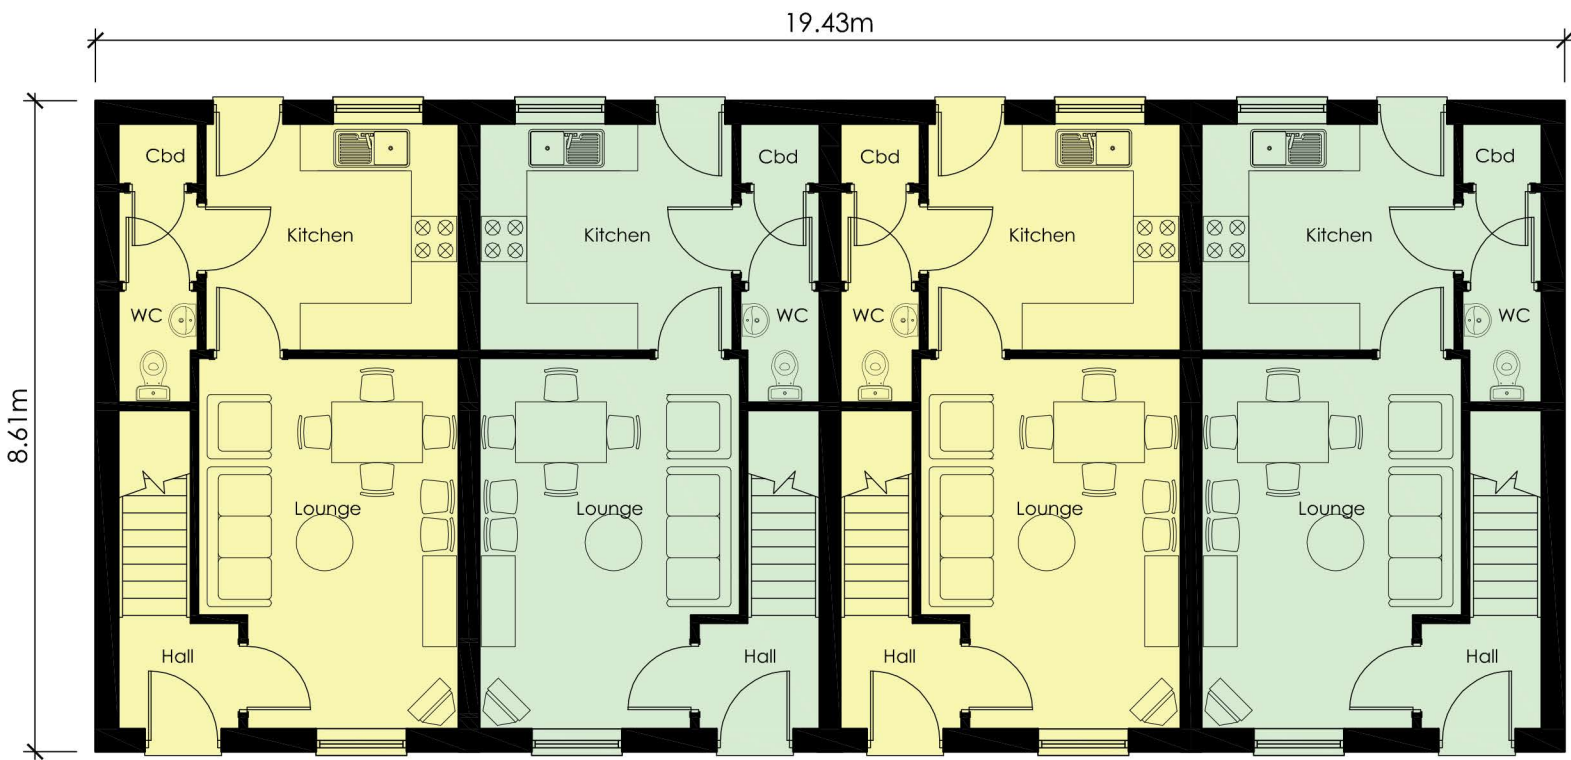

Ground Floor Plan

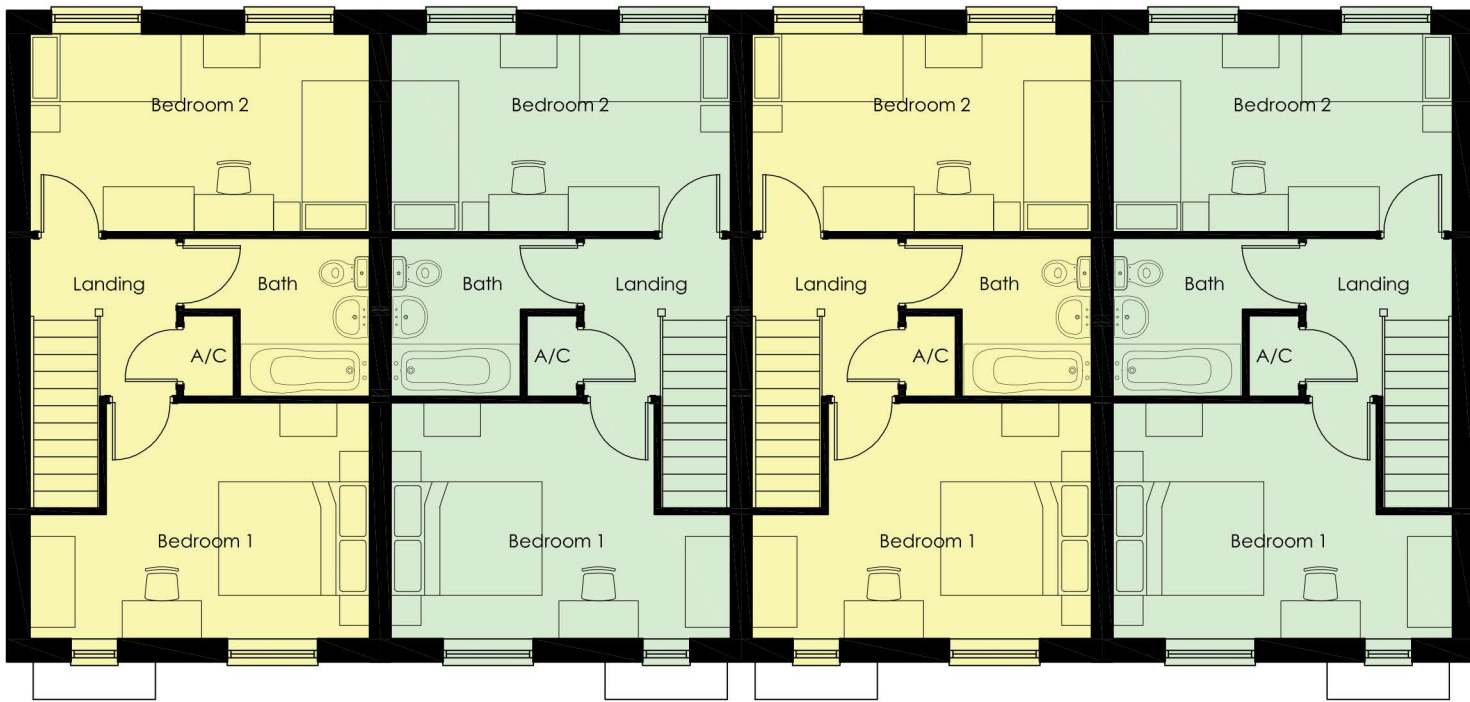

First Floor Plan

 

Roof Plan



REVISION DATE DRAWN DESCRIPTION



STUDIO11
architectu
r e
THE BOATHOUSE, HARBOUR SQUARE,
NENE PARADE, WISBECH,
CAMBRIDGESHIRE, PE13 3BH
T: 01945 467339
E: design@studio11architecture.co.uk
W: www.studio11architecture.co.uk

CLIENT Seagate Homes Ltd

PROJECT Residential development off Station Road, Surfleet

DRAWING Richmond - Floor Plans & Elevations
Plots 18 - 21

DRAWN	PROJECT DESIGNER	PROJECT DIRECTOR
BCP	KB	KB
DATE	SCALE	PAPER SIZE
09.01.2019	1:100	A1

DRAWING NUMBER 428.Rich.01

Working in partnership with Ralph Charman Associates & Eleven Consultants