

Do not scale directly from this drawing. All discrepancies are to be brought to the attention of the below office.

The copyright to this drawing is owned by Studio 11 Architecture.




Front Elevation




Side Elevation




Rear Elevation

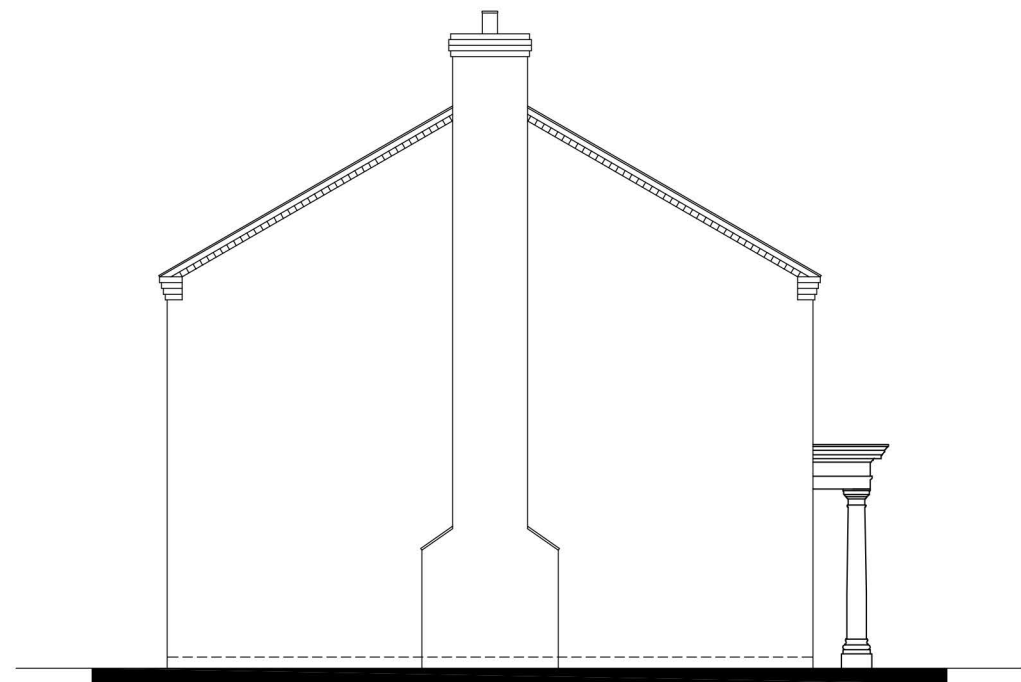

Side Elevation

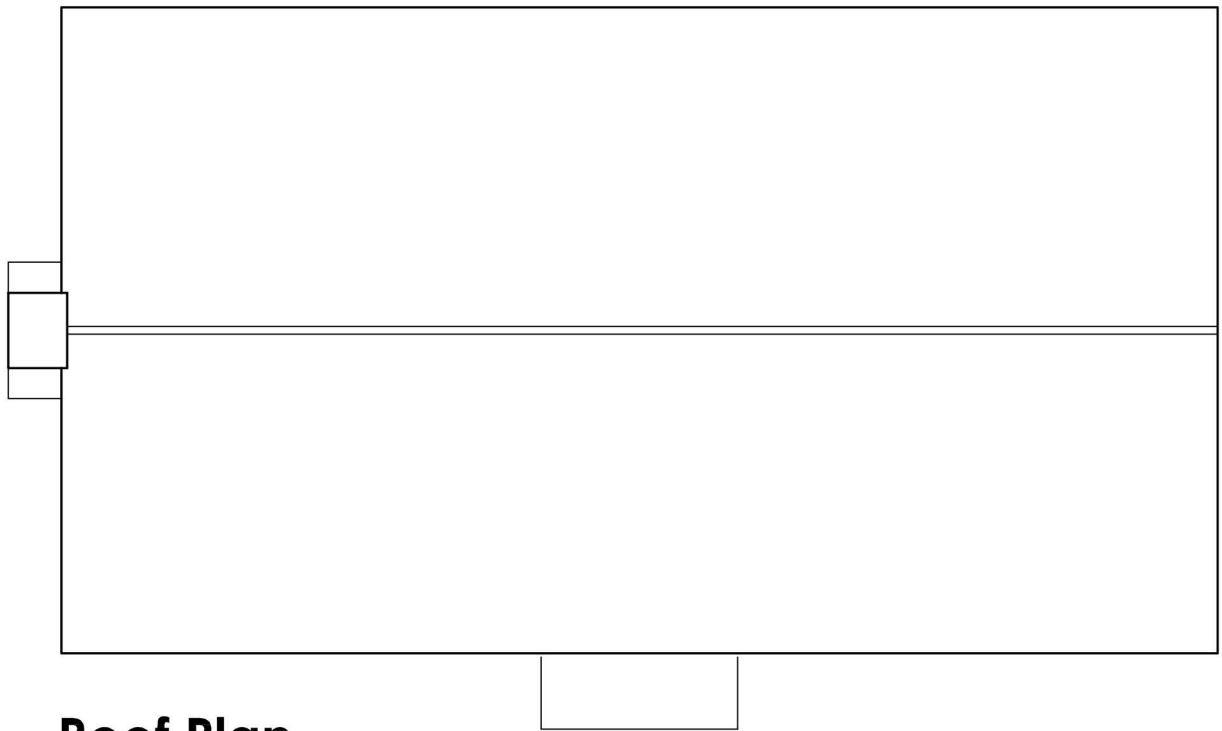

Roof Plan

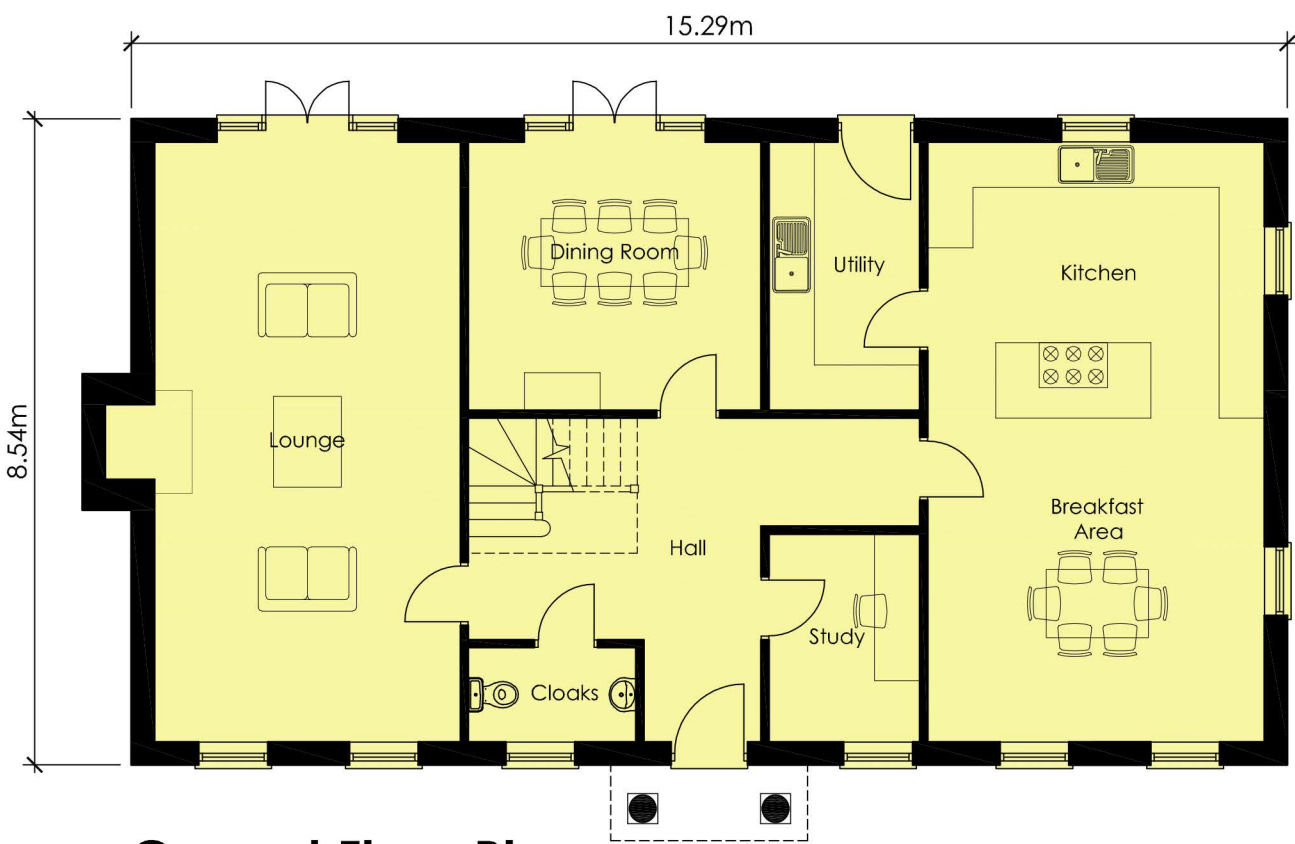

Ground Floor Plan



First Floor Plan

B 09.01.2019 BCP Elevations and Floor Plans amended. Scale bar added.
A 02.05.2018 EG Render on front elevation changed to brick.
REVISION DATE DRAWN DESCRIPTION



THE BOATHOUSE, HARBOUR SQUARE,
NENE PARADE, WISBECH,
CAMBRIDGESHIRE. PE13 3BH

T: 01945 467339
E: design@studio11architecture.co.uk
W: www.studio11architecture.co.uk

CLIENT Seagate Homes Ltd

PROJECT Residential development off Station Road, Surfleet

DRAWING Rochester - Floor Plans & Elevations

DRAWN BCP	PROJECT DESIGNER KB	PROJECT DIRECTOR KB
--------------	------------------------	------------------------

DATE 25.04.2018	SCALE 1:100	PAPER SIZE A2
--------------------	----------------	------------------

DRAWING NUMBER 428.Roc.01

Working in partnership with Ralph Charman Associates & Eleven Consultants