


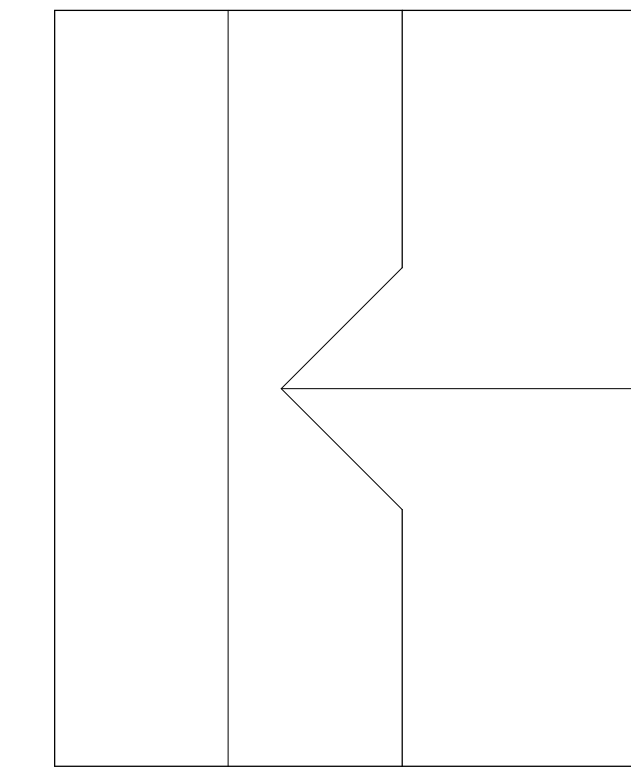
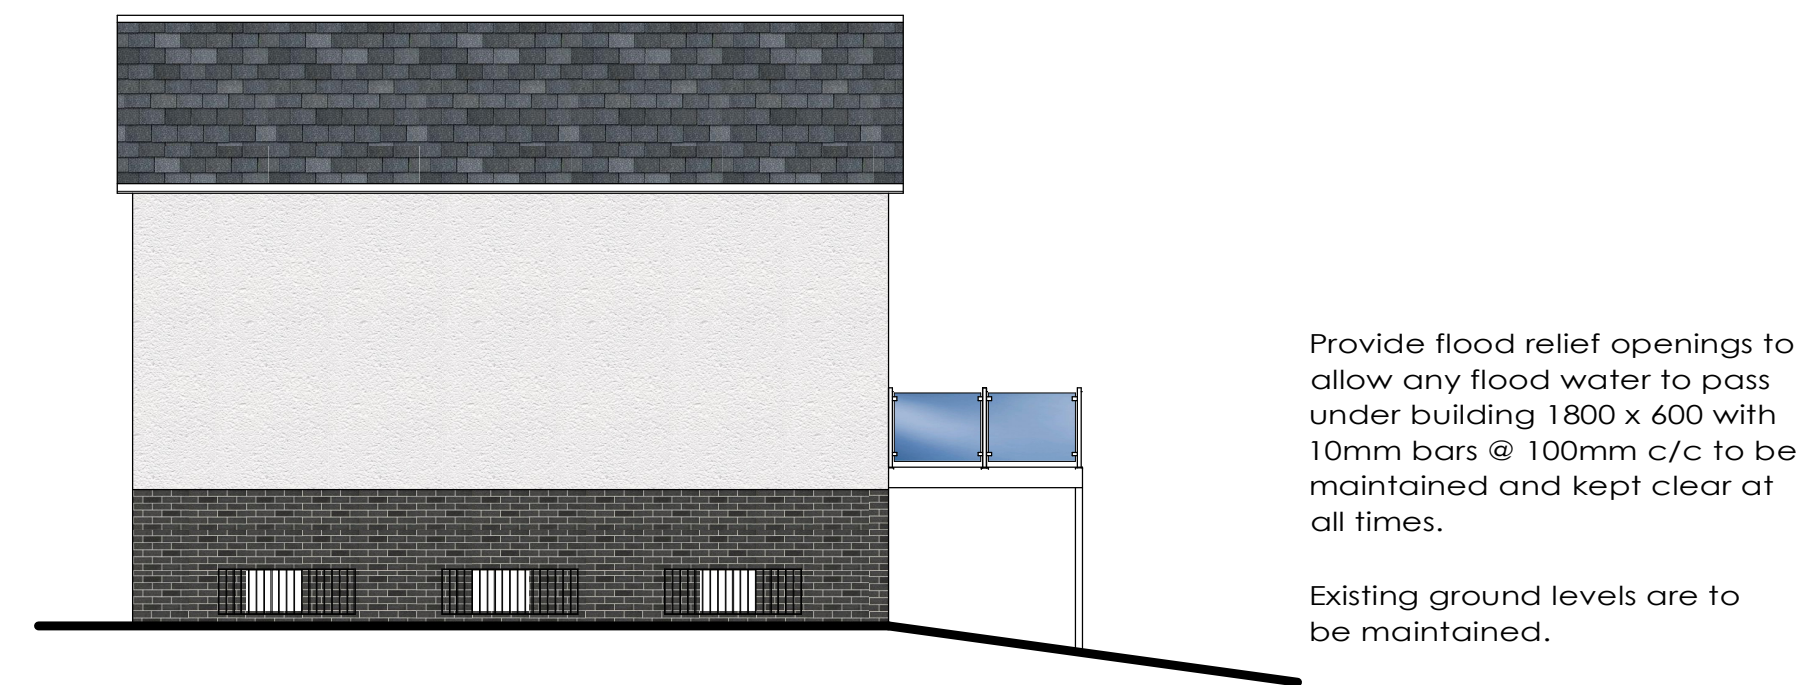


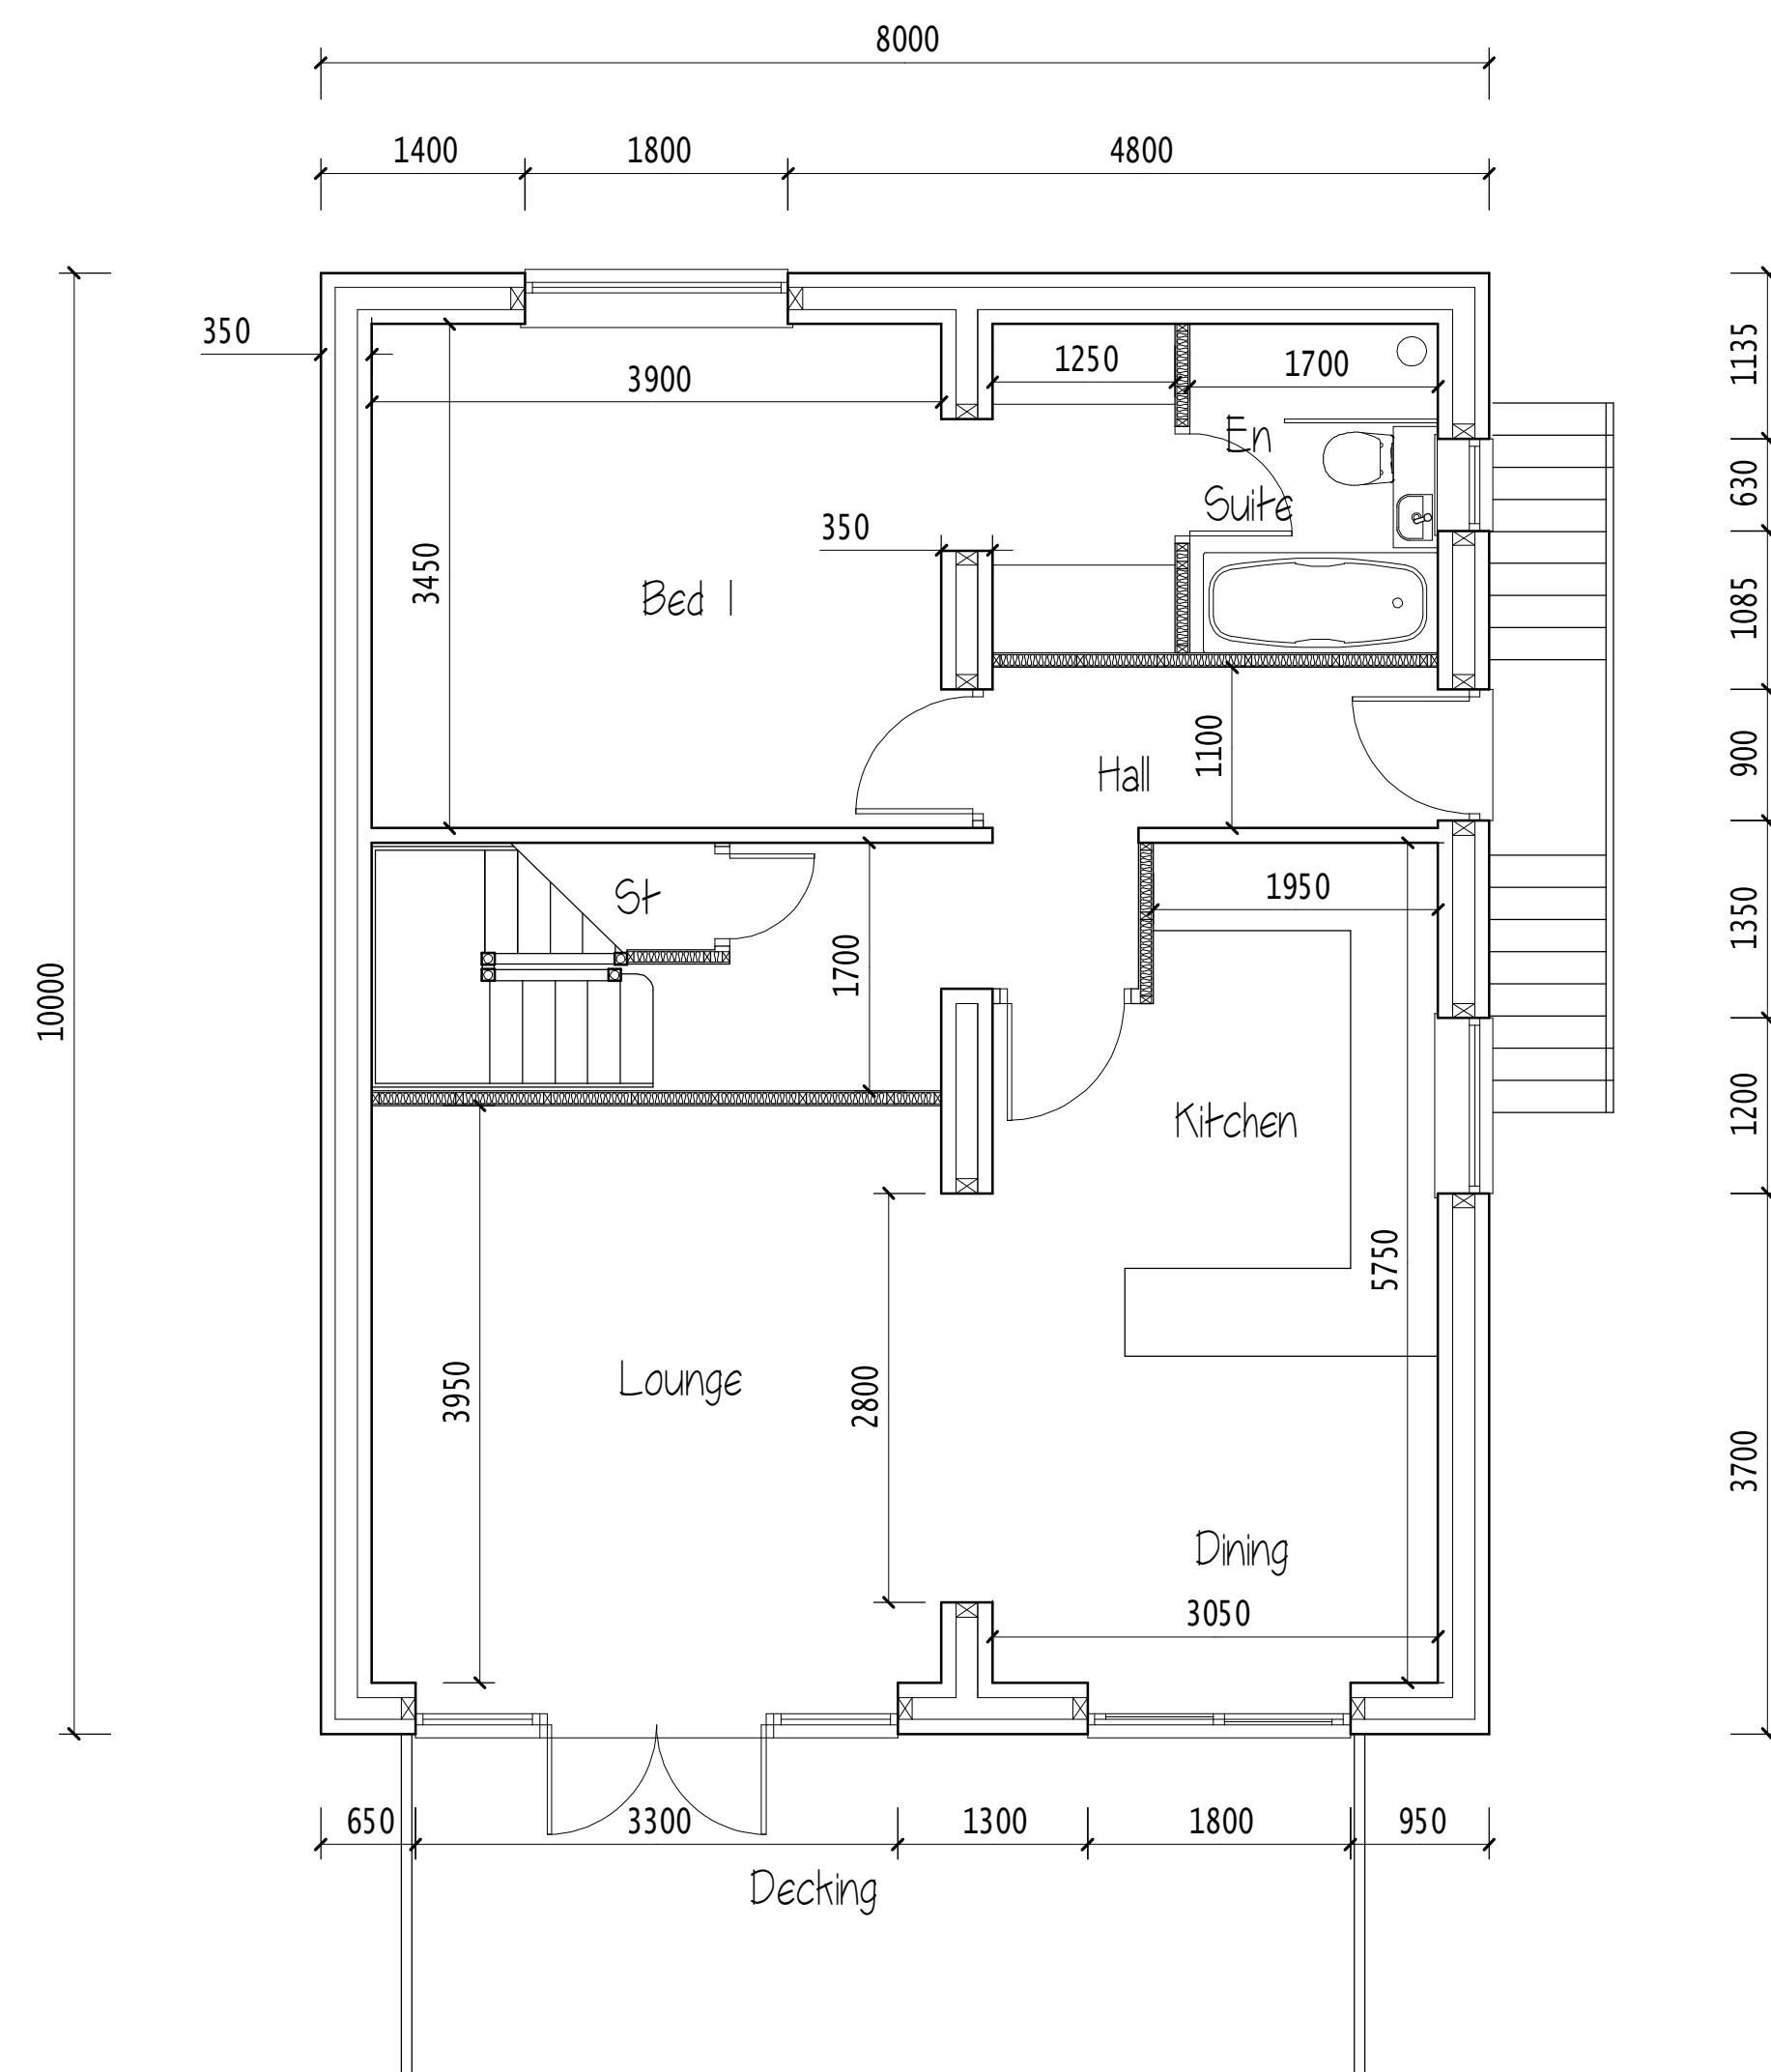


Roof Plan

 

Ground Floor

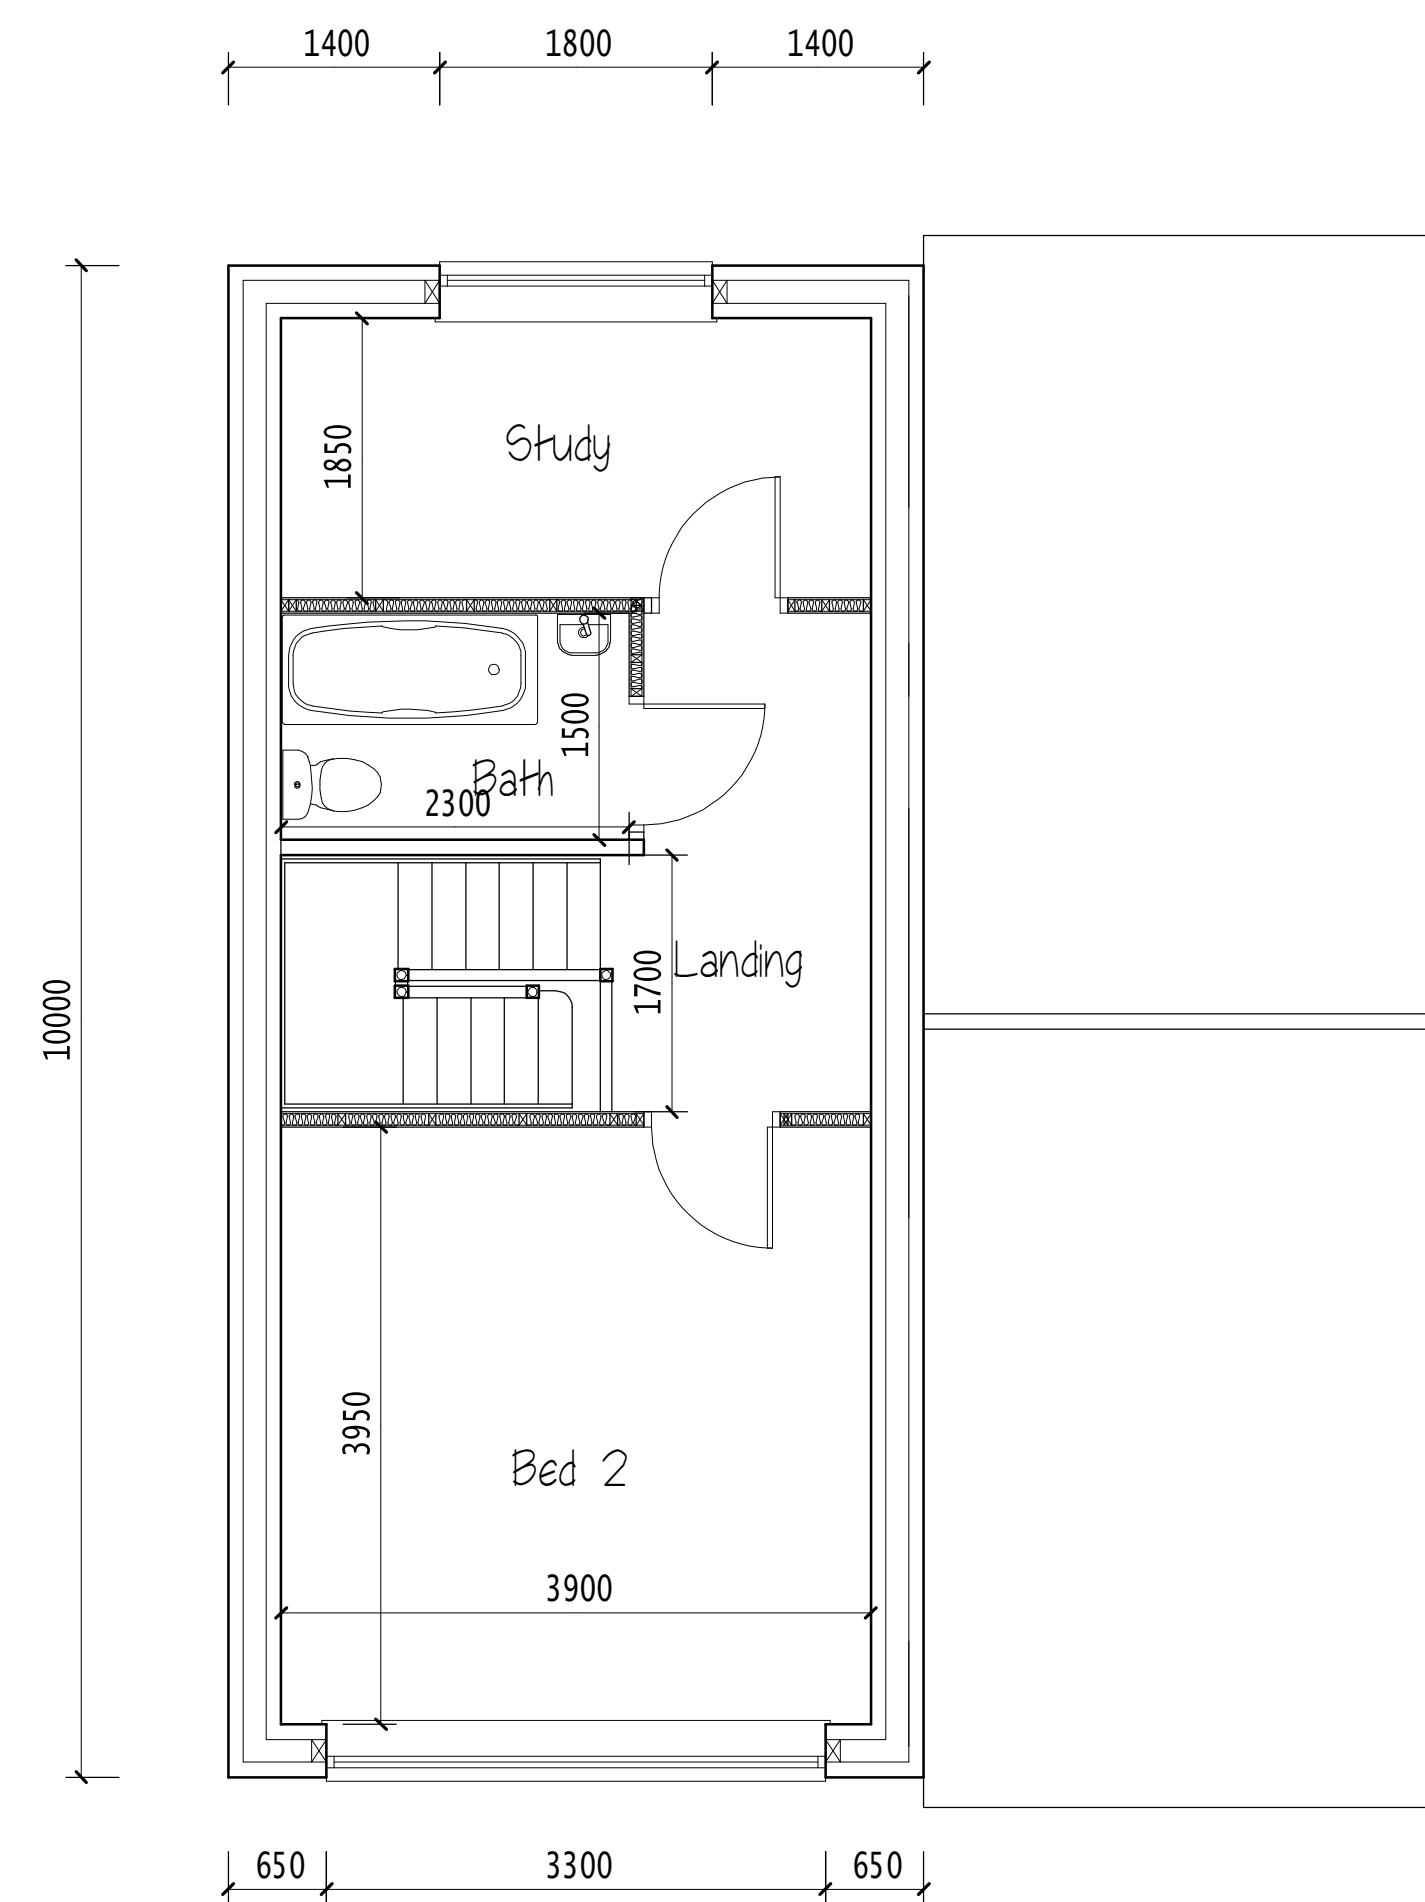

First Floor

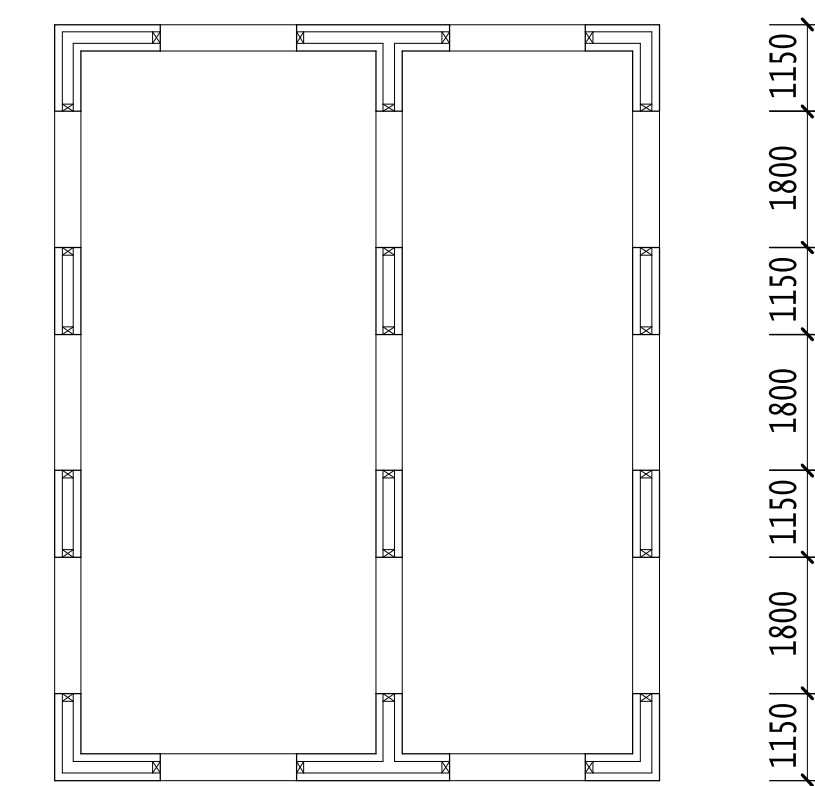

Under Floor Void

Proposed Dwelling
20 The Reservoir
Surfleet Seas End

Mr. & Mrs. Heppenstall

1 : 50 & 1 : 100 @ A1

Drawing No - 1a