



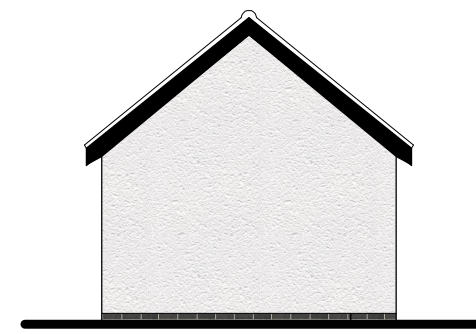

North Elevation

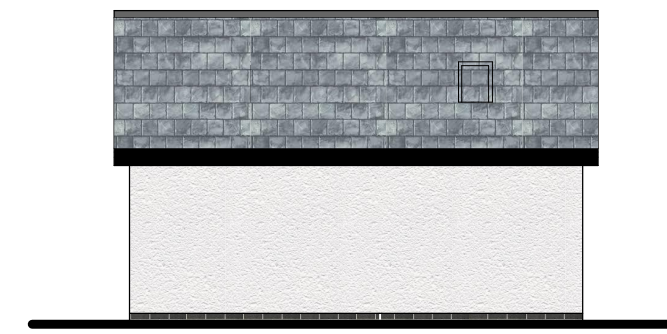


West Elevation




South Elevation




East Elevation

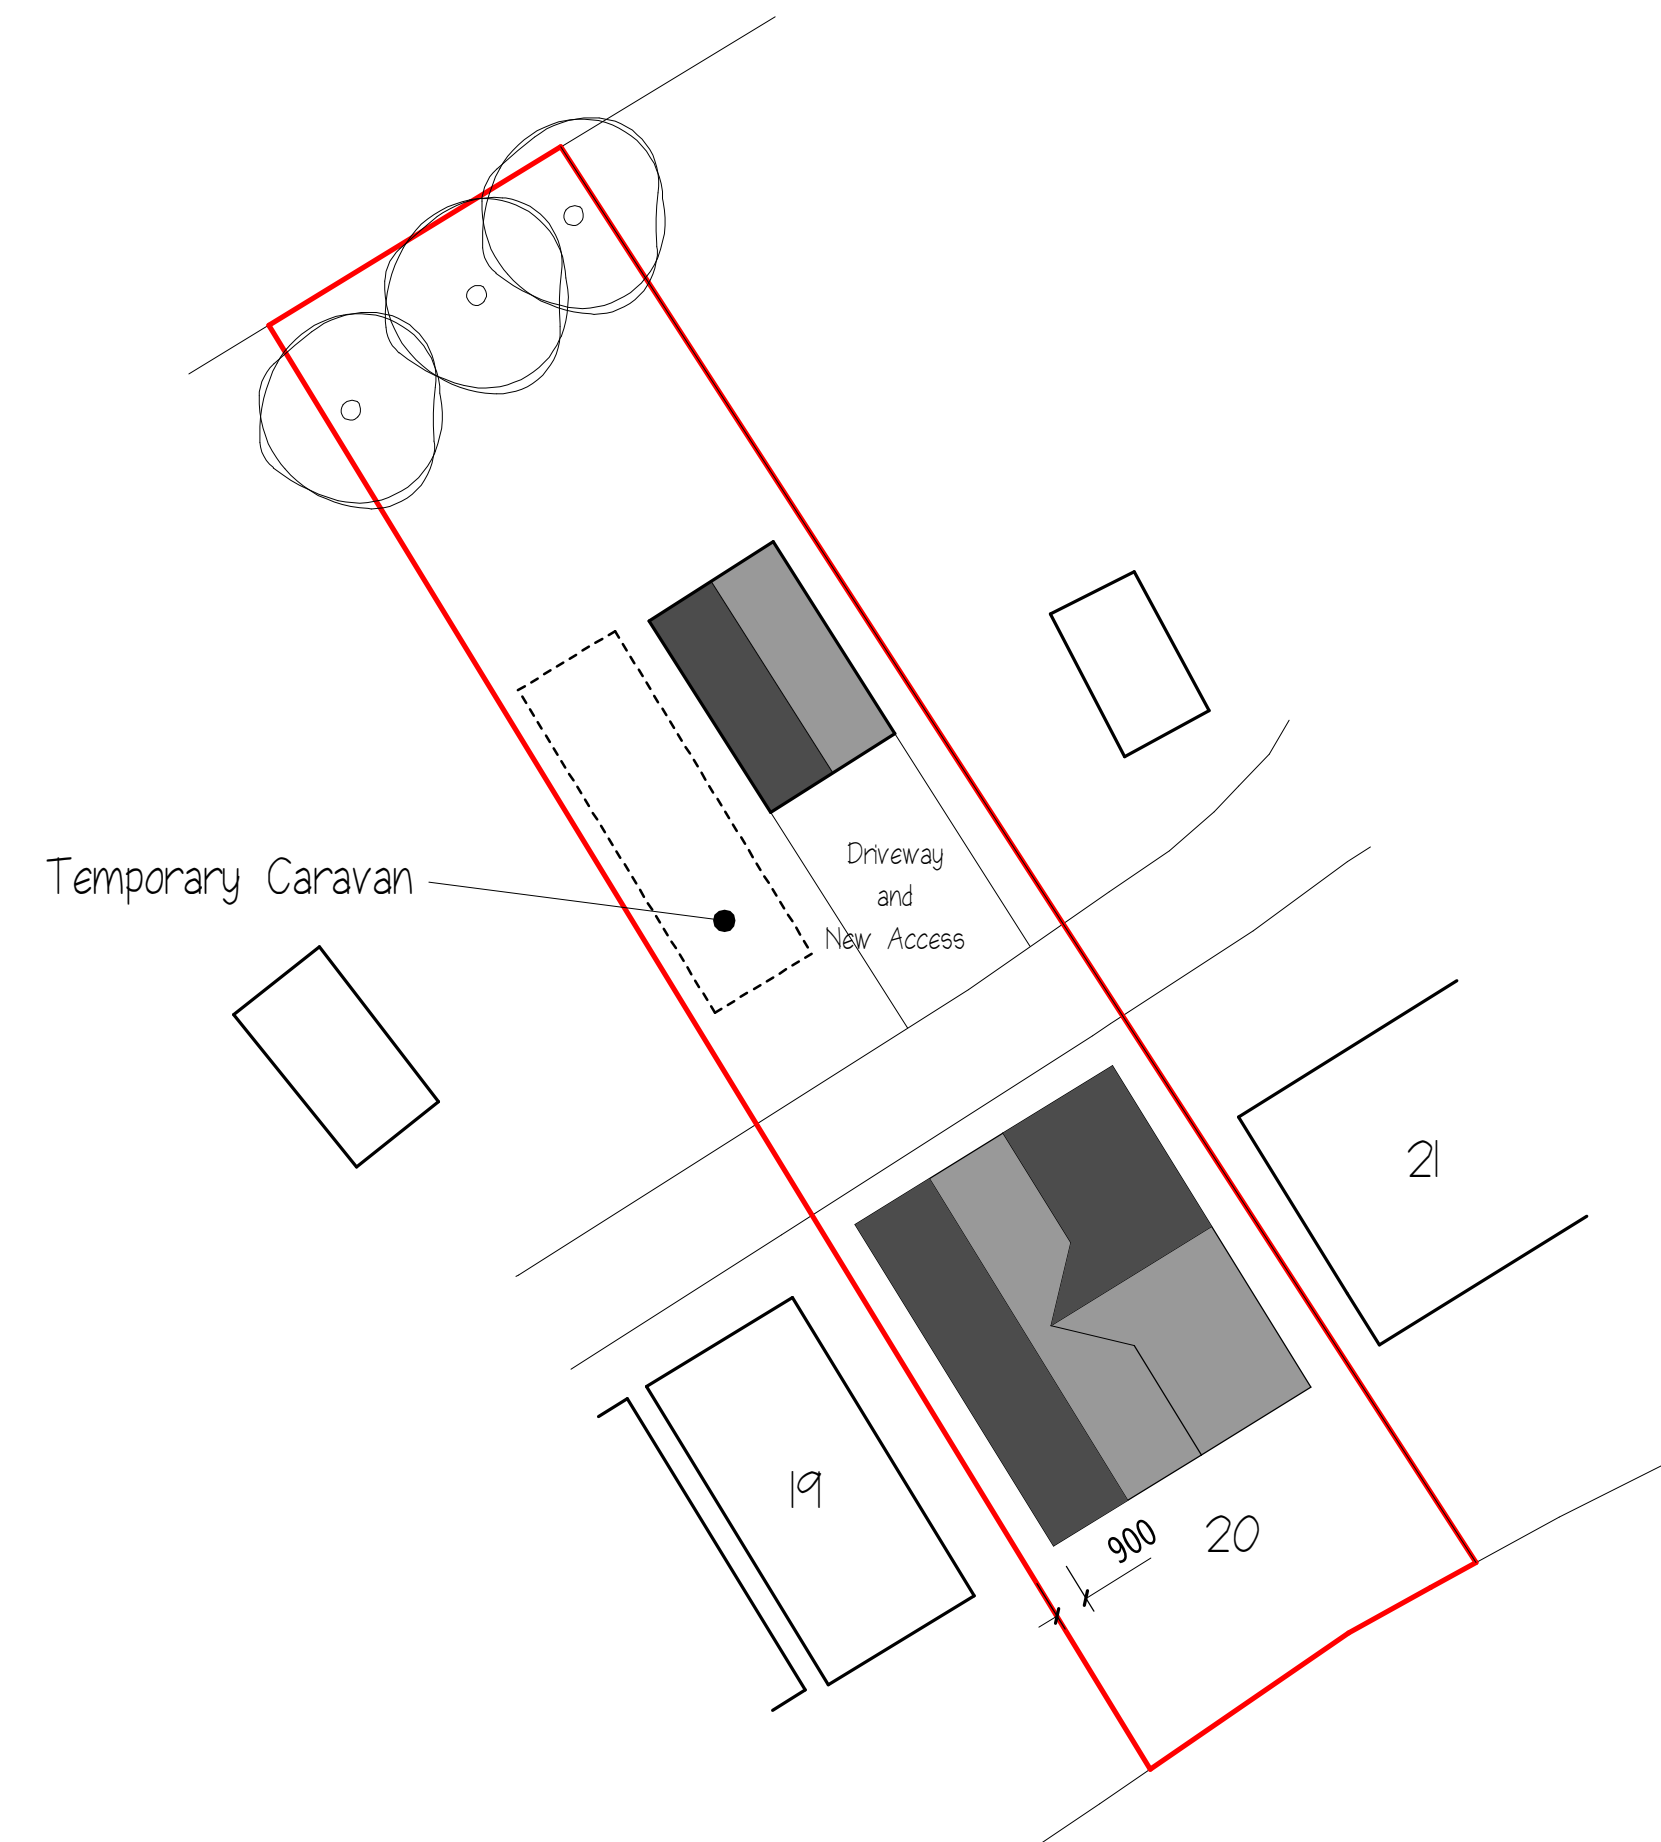

Proposed Site Plan 1: 200 @ A1

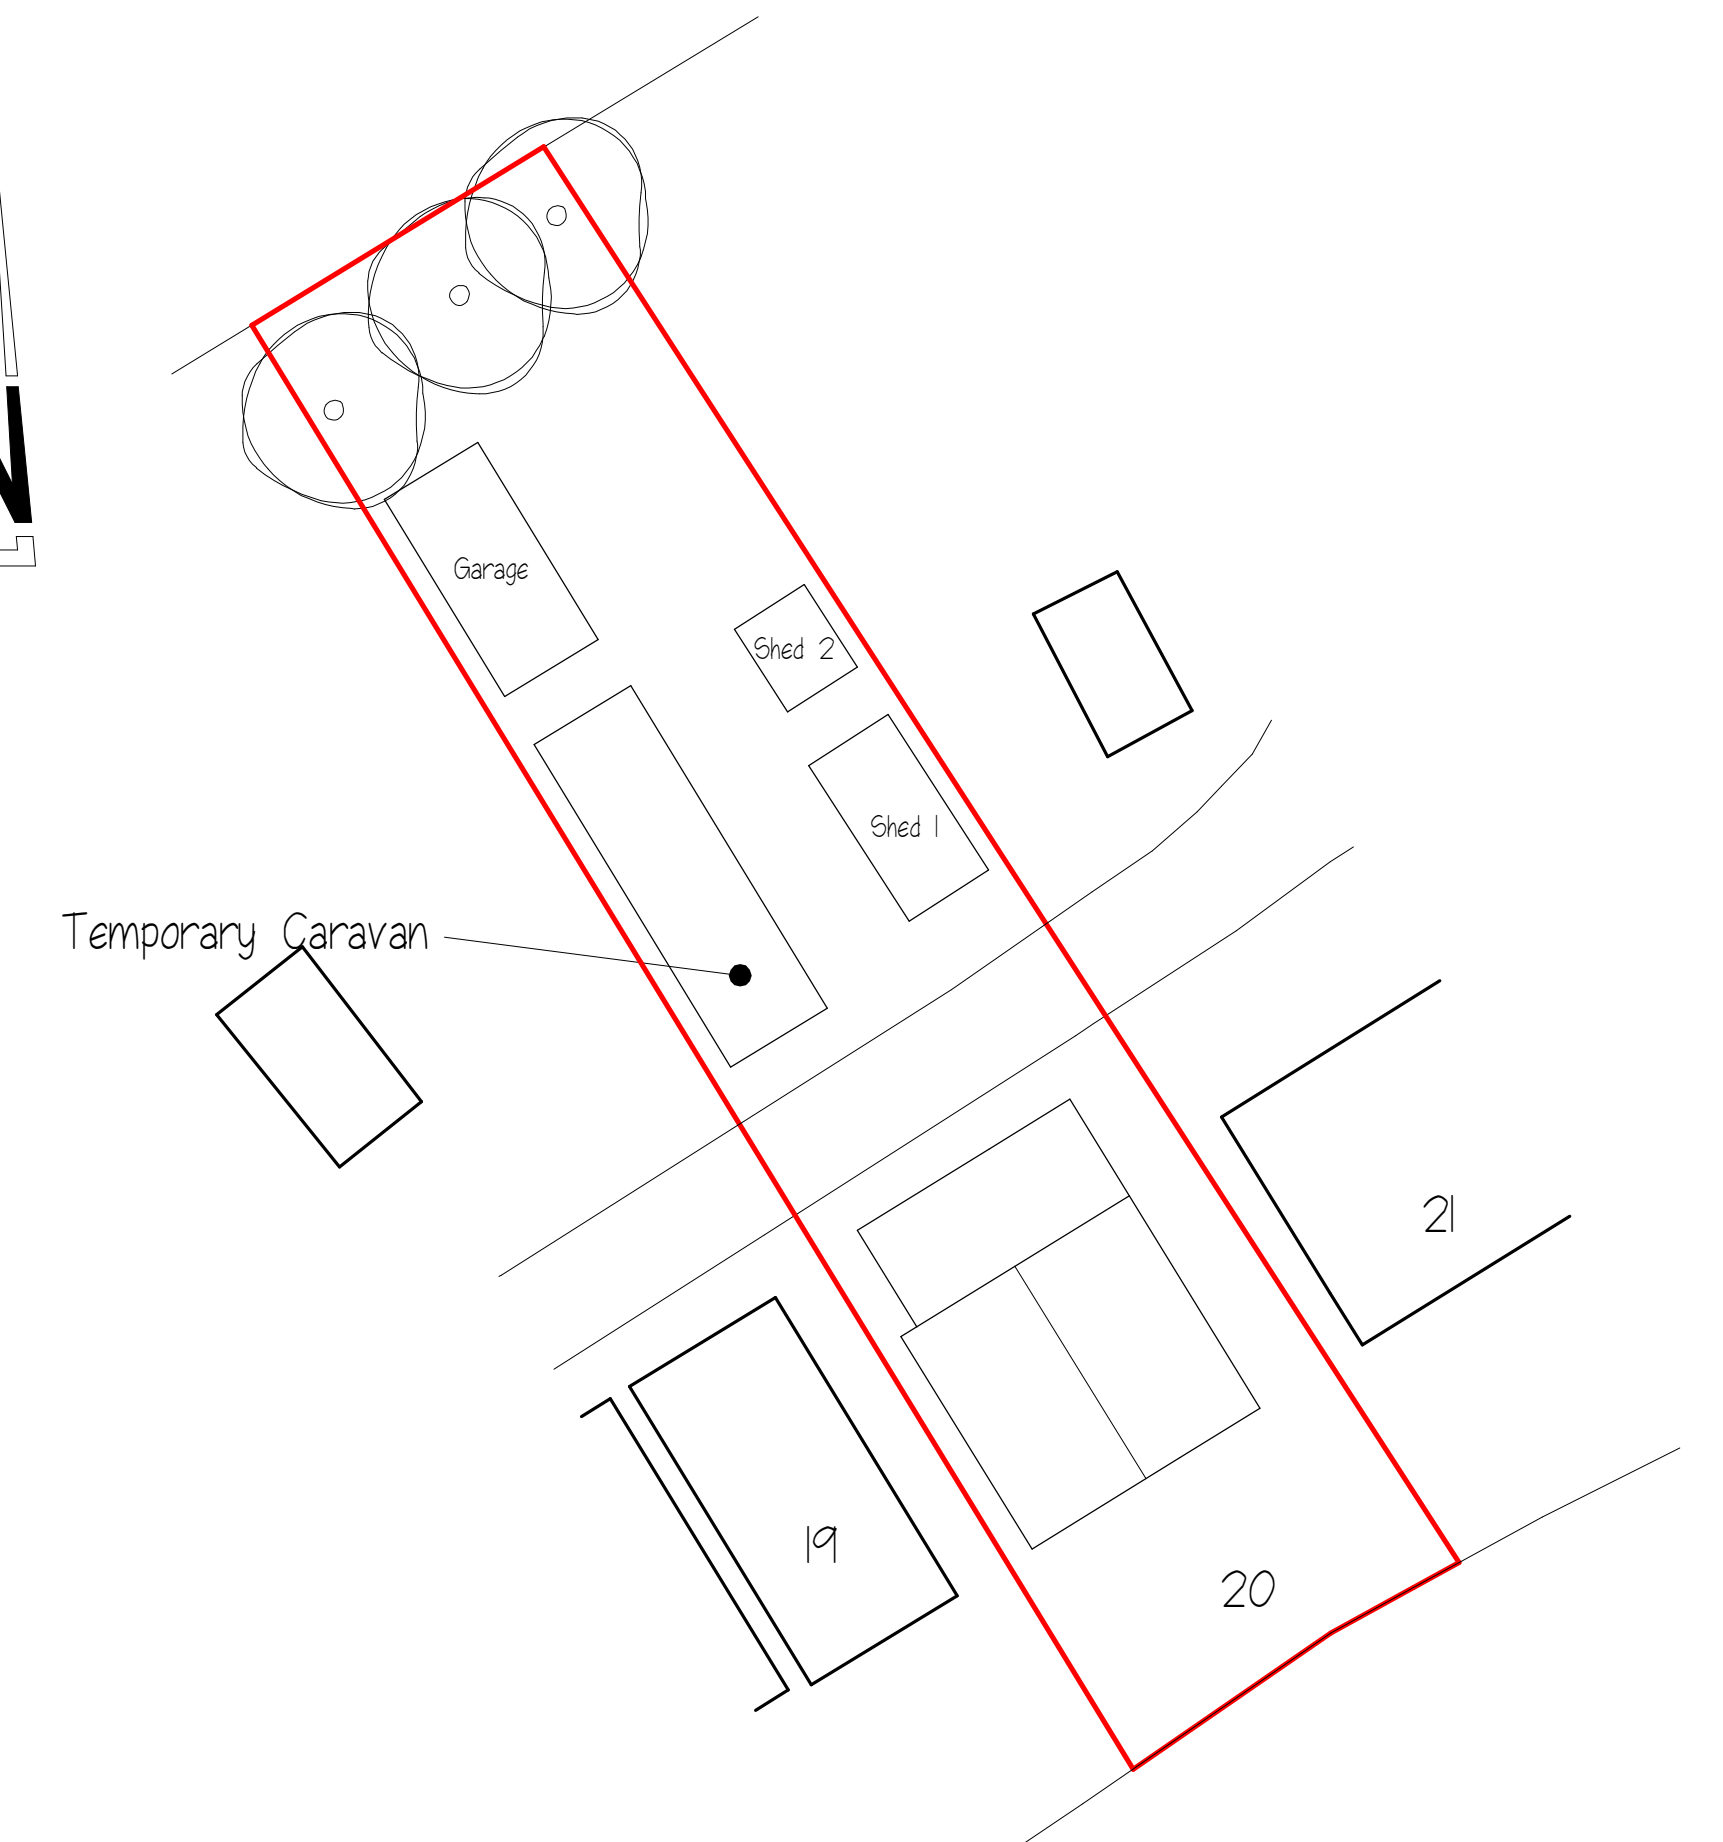

Existing Site Plan 1: 200 @ A1

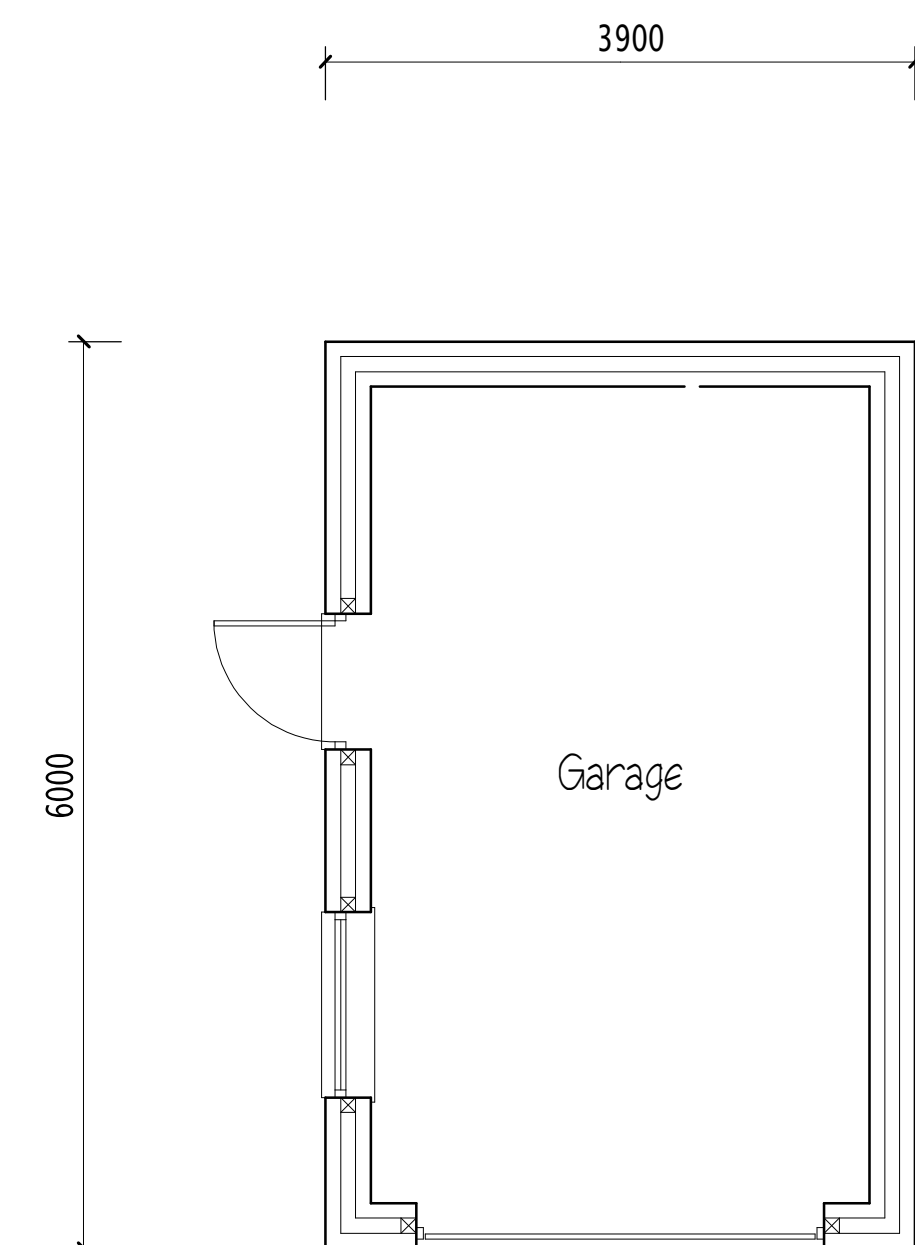

Ground Floor

Proposed Building Footprints

New Dwelling	- 80.00
Garage	- 23.40
Total	- 103.40m²

Existing Building Footprints

Dwelling	- 68.20
Garage	- 17.68
Shed 1	- 12.25
Shed 2	- 5.72
Total	- 103.85m²

Proposed Garage
20 Reservoir Road
Surfleet Reservoir

Mr. & Mrs. Heppenstall

1 : 50 & 1 : 100 @ A1

Drawing No - 2a