



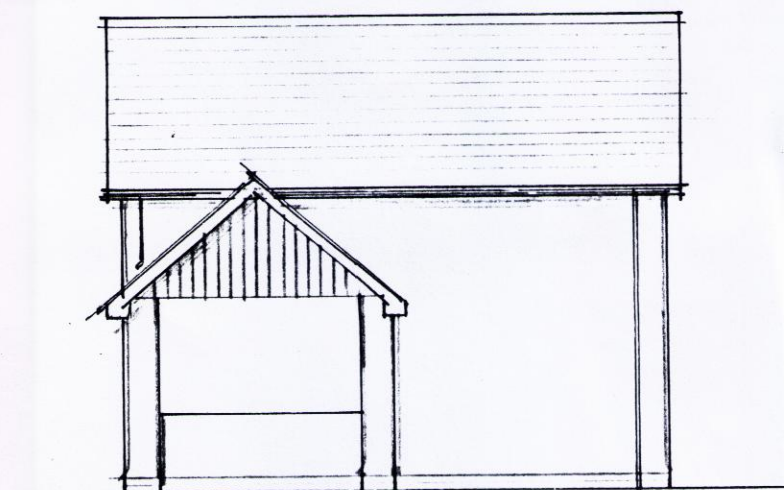


s east

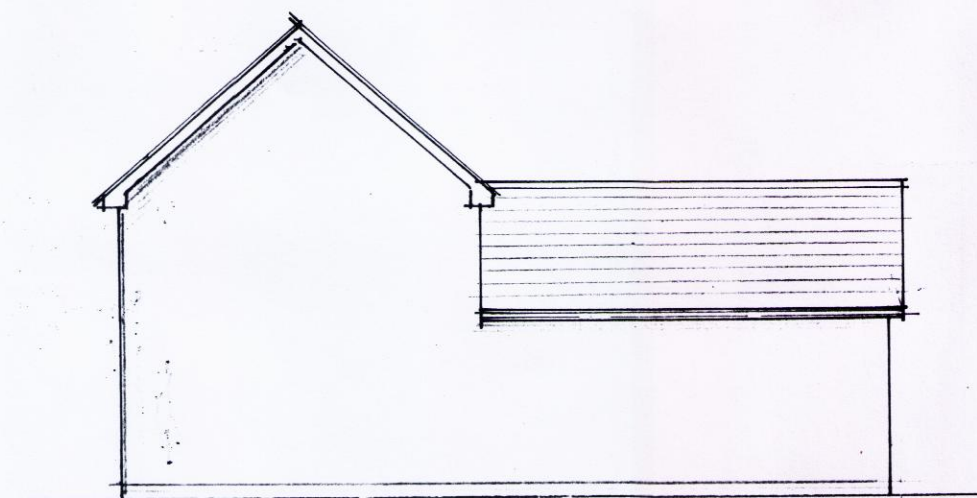



s west




n west

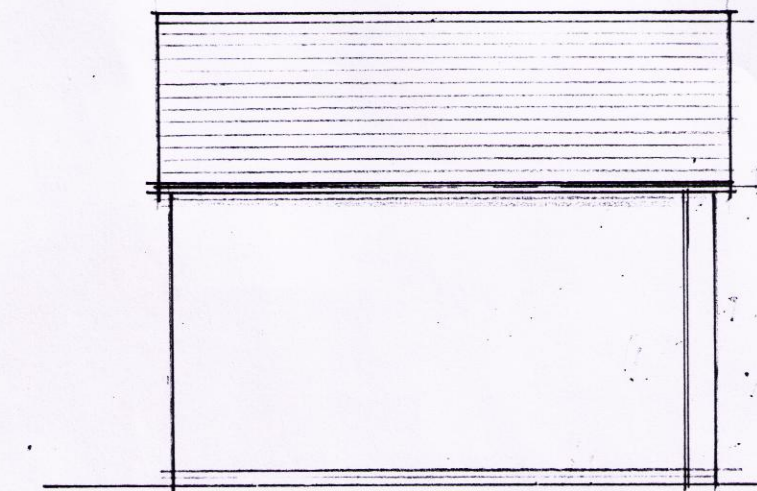

n east

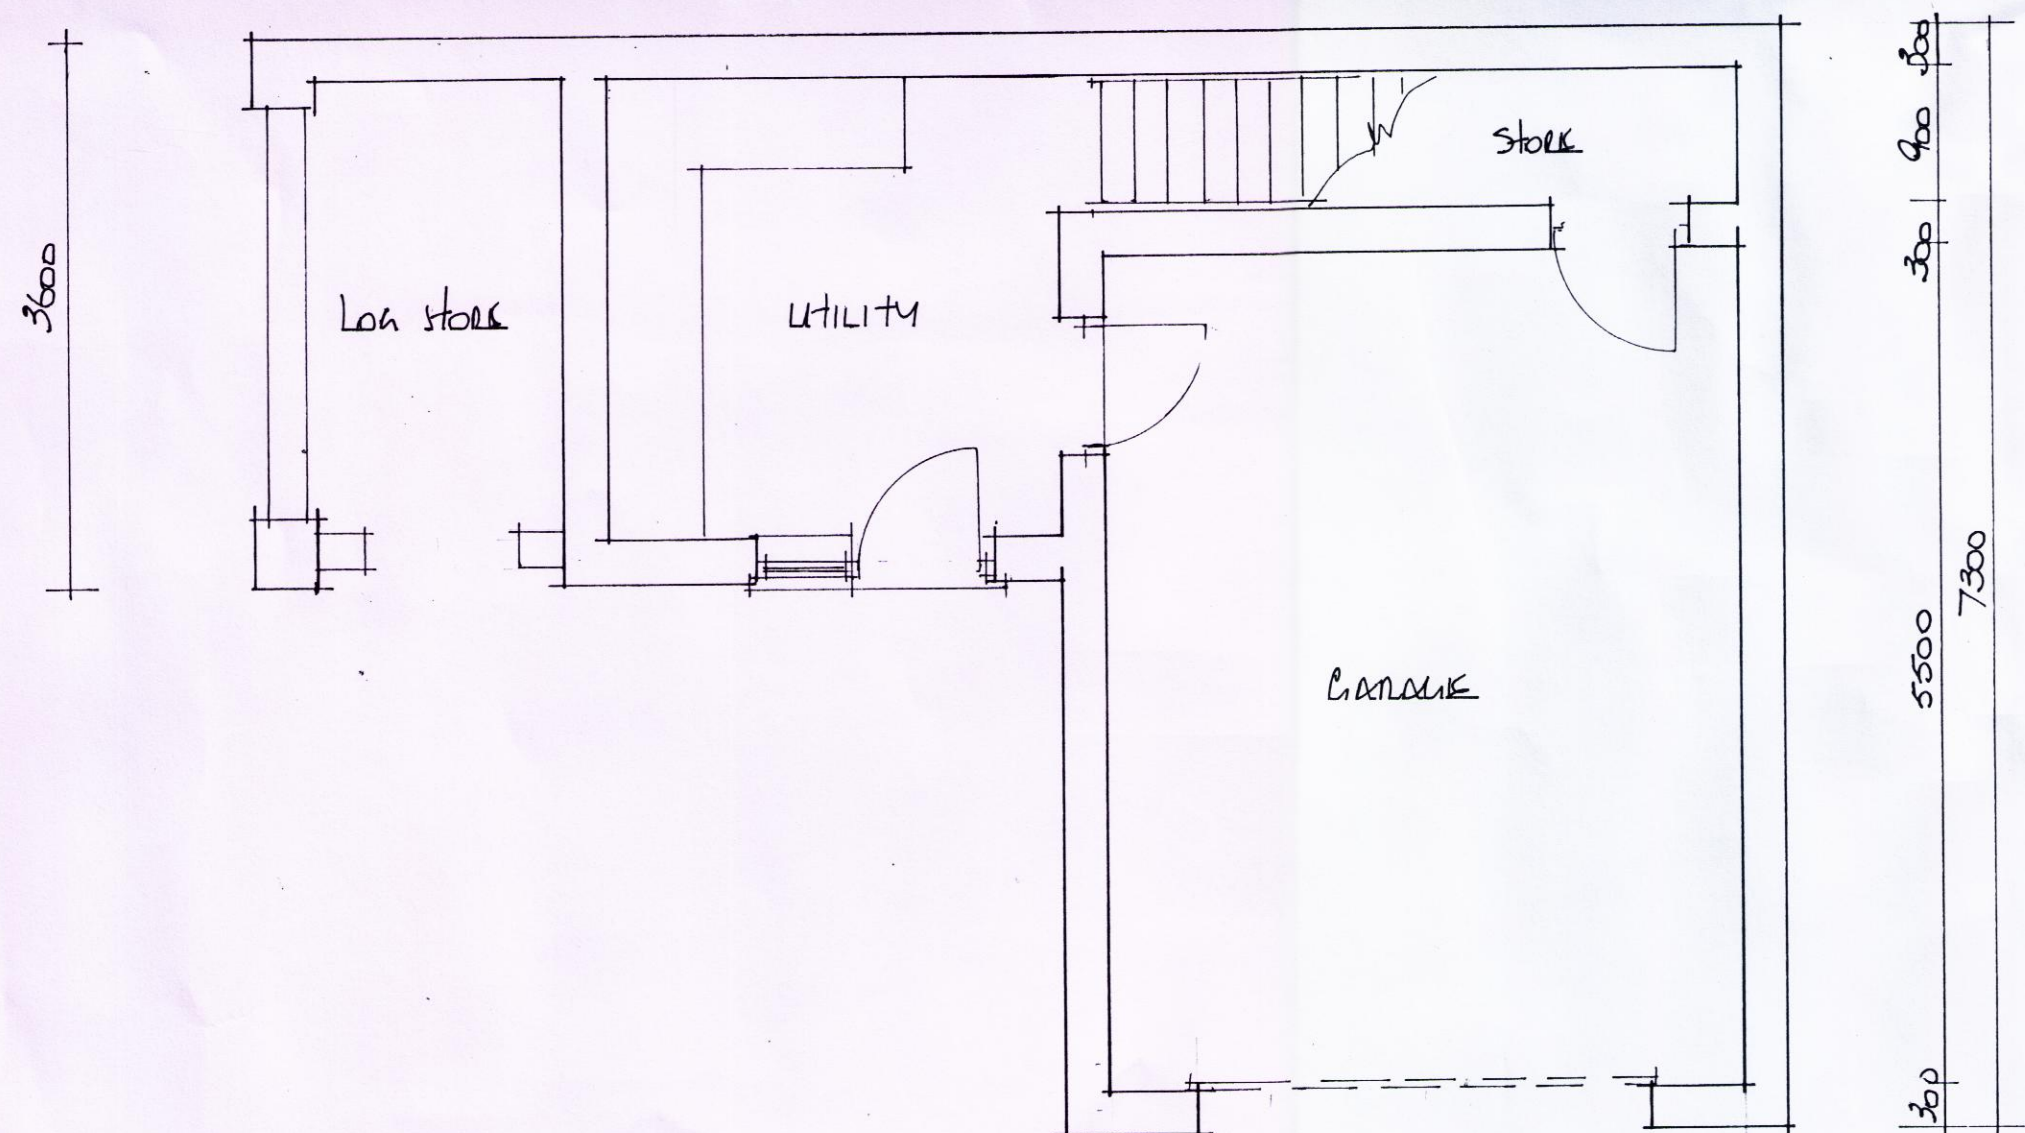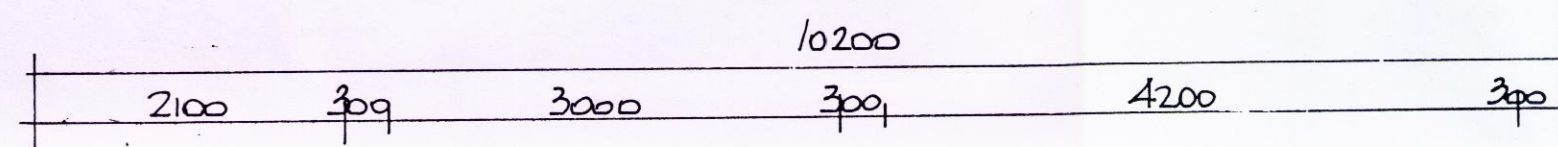

ground floor plan

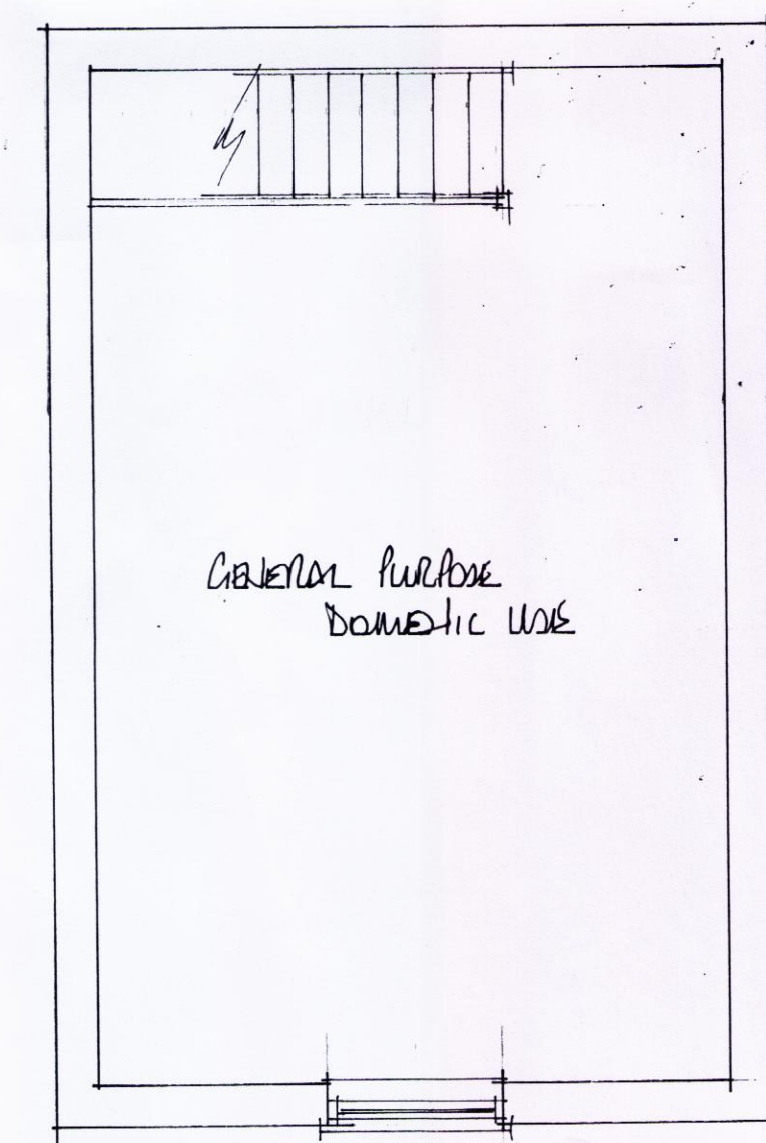

first floor plan

EAST MIDLANDS DESIGN ASSOC.

Architectural Consultants

Willow Lodge
Horseshoe Road
Spalding
Lincs
PE11 3JA

Tel : 01775 767968
E-mail : willowlodge@talktalk.net
Mobile phone : 07710 815044

Client
Mr R Bouchman

Project
Replacement dwelling at
14 The Reservoir
Surfleet
PE11 4DJ

Drawing
Plans and elevations
of garage/utility

Scale
1 : 50 & 1 : 100

Date
October 2019

Dwg No.
REV

1163/02