




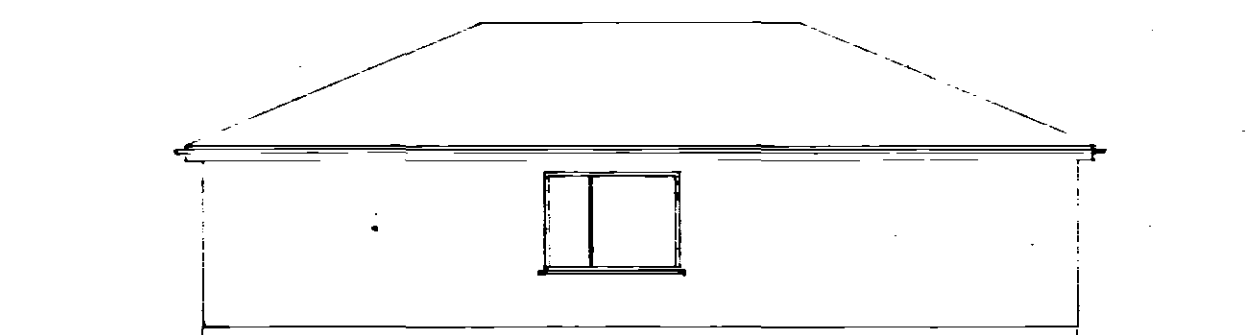


West

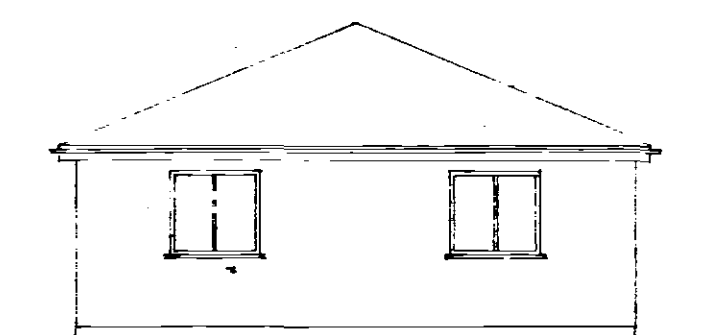


South

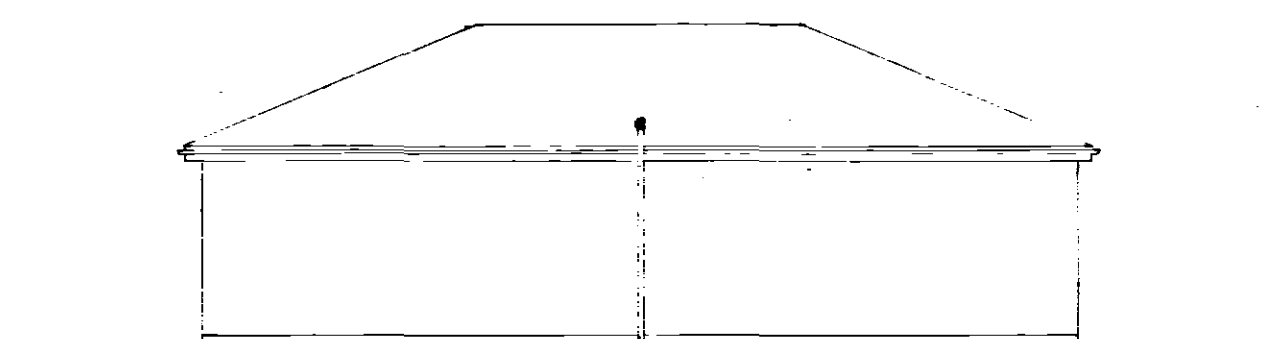


East

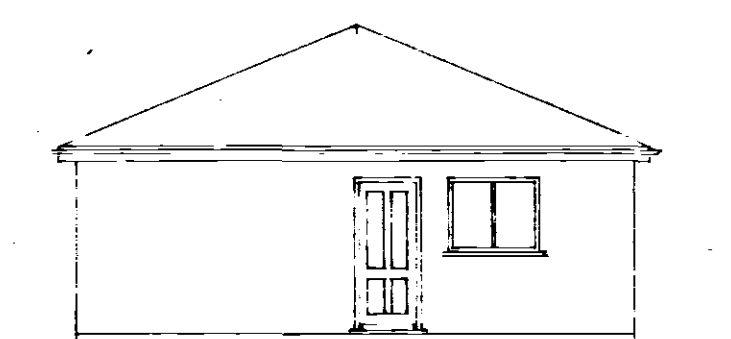


North

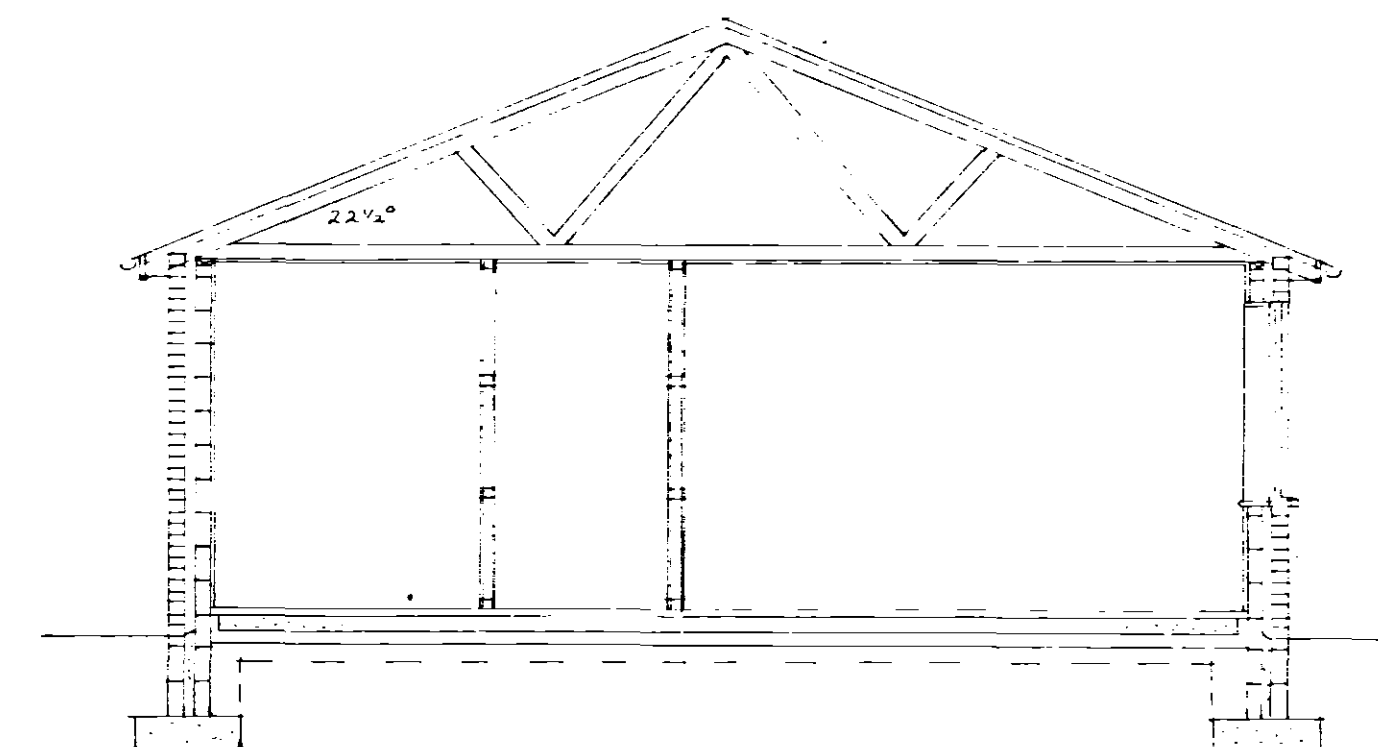


Section

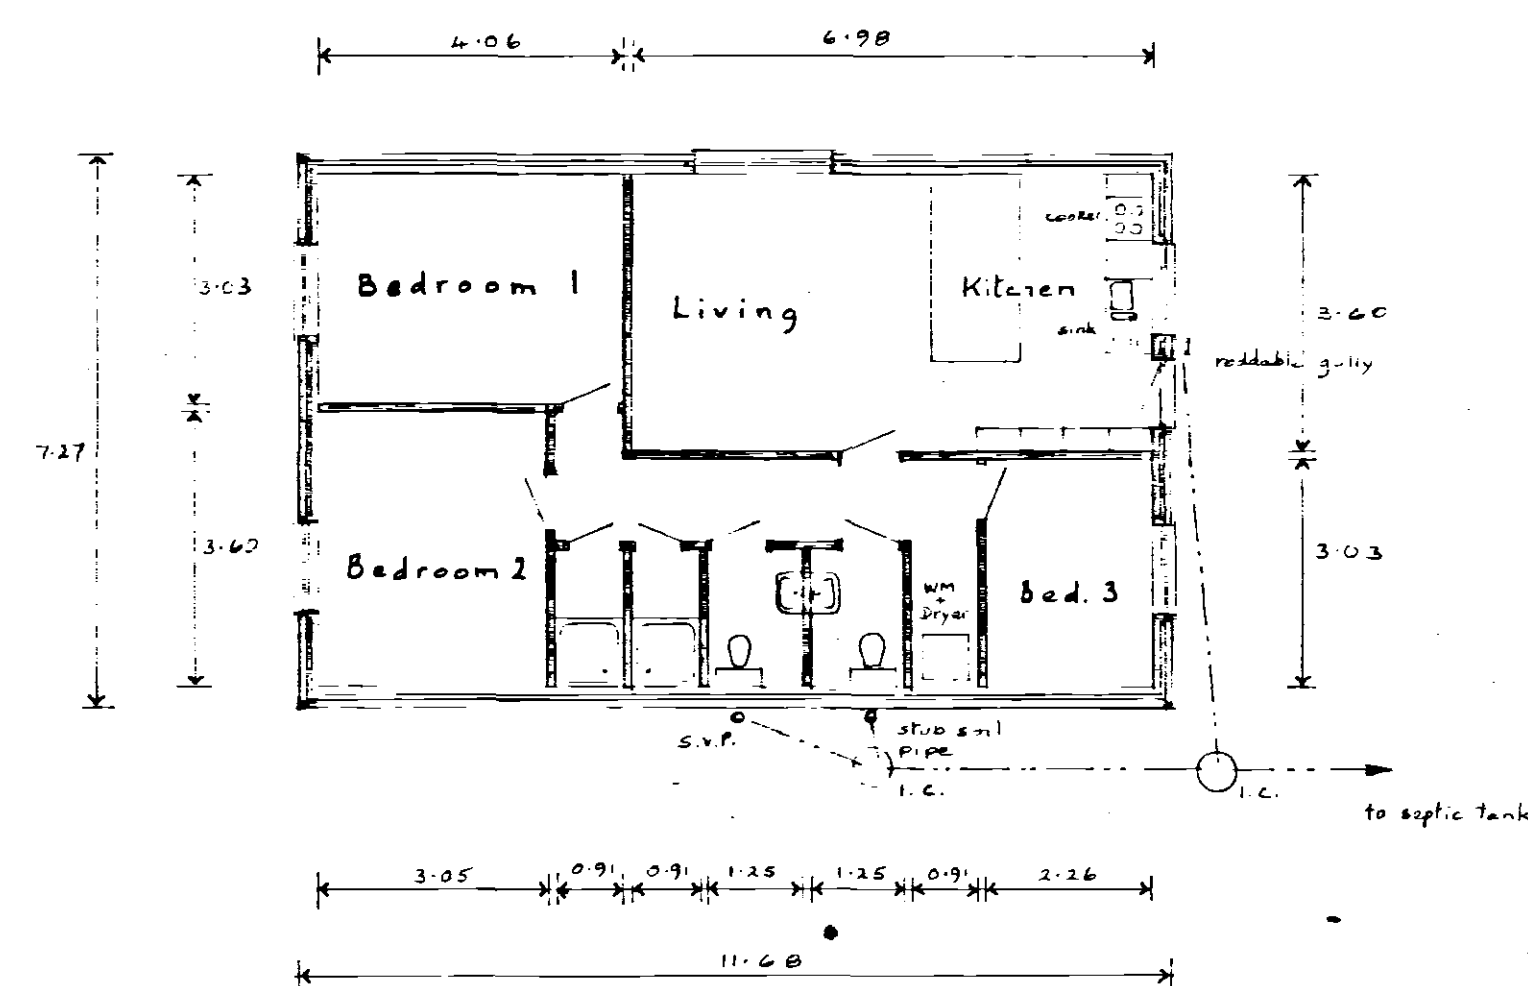

Floor Plan

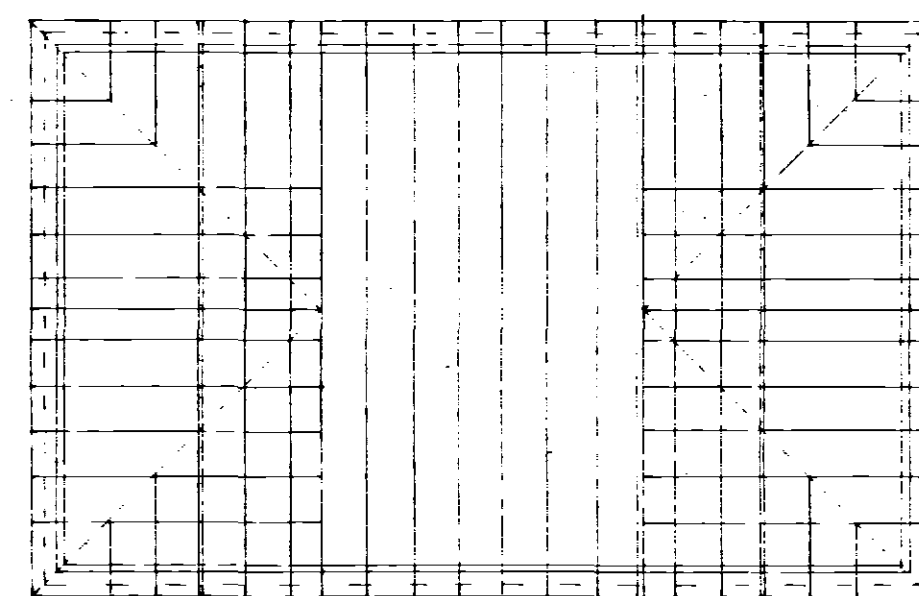

Roof

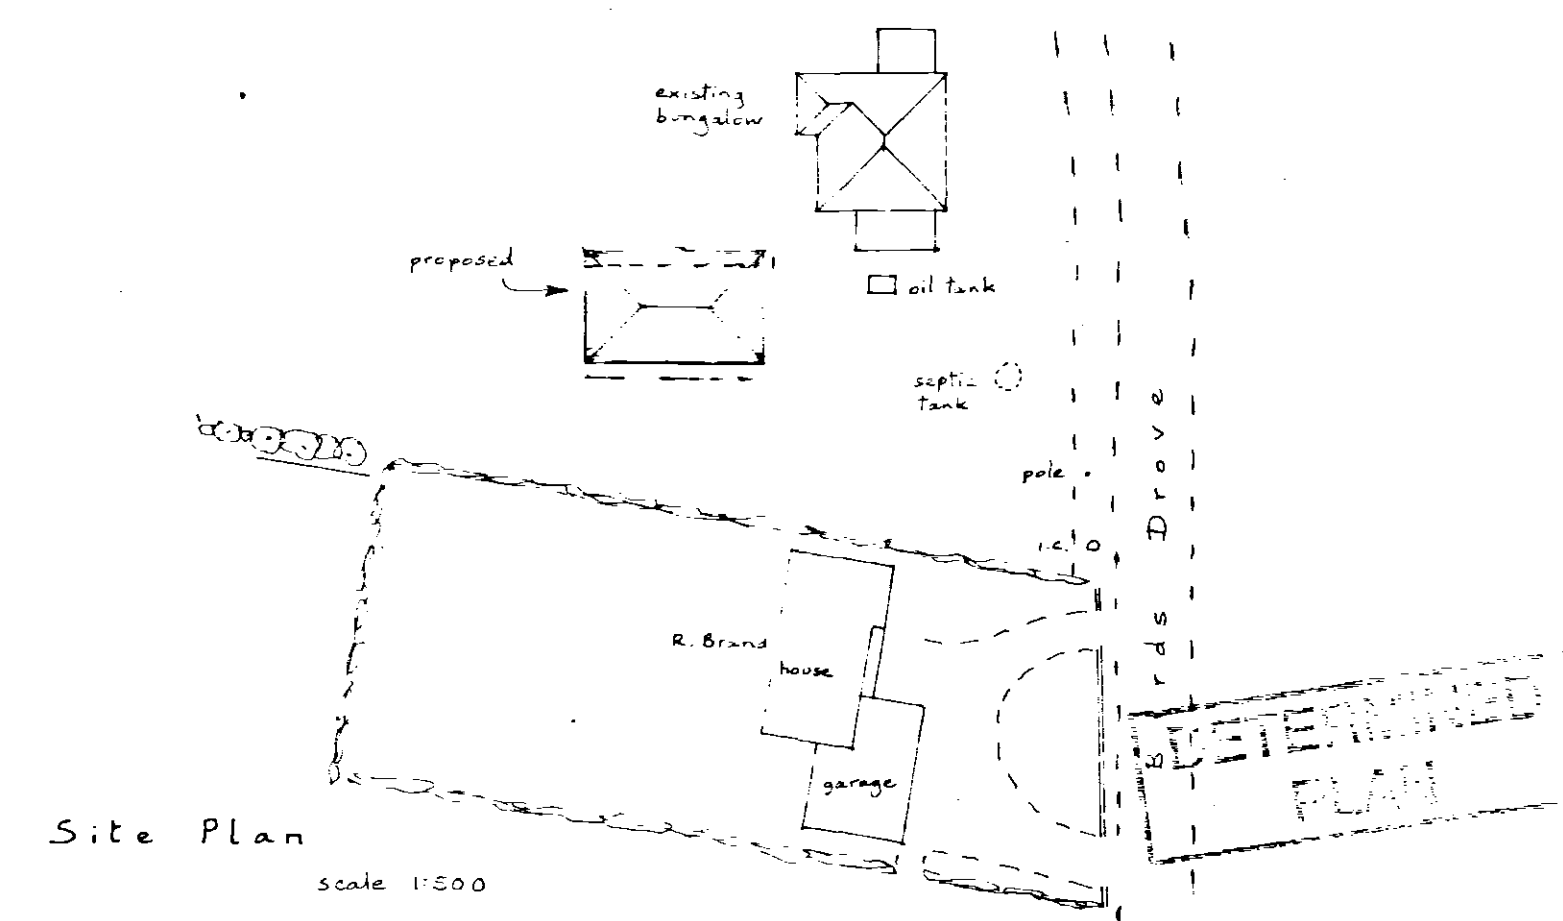

Site Plan

D. E. Brand & Sons Birds Dove, SURFLEET, Accomodation Unit		SHD PLANNING & DEVELOPMENT 19 JAN 2004 Ref: 005604
Written dimensions to be used in preference to scaled and all measurements to be verified by checking on site.	Scale 1:100 & 1:50	A. ROFFE BUILDING DESIGN & PLANS 1, Green Lane, SPALDING, Lincs. PE11 2YB Tel: 01775-723 680 ©
Local Authority Ref. Planning	Drawing No. 231202	
Building Regulations	Date December 2003	