


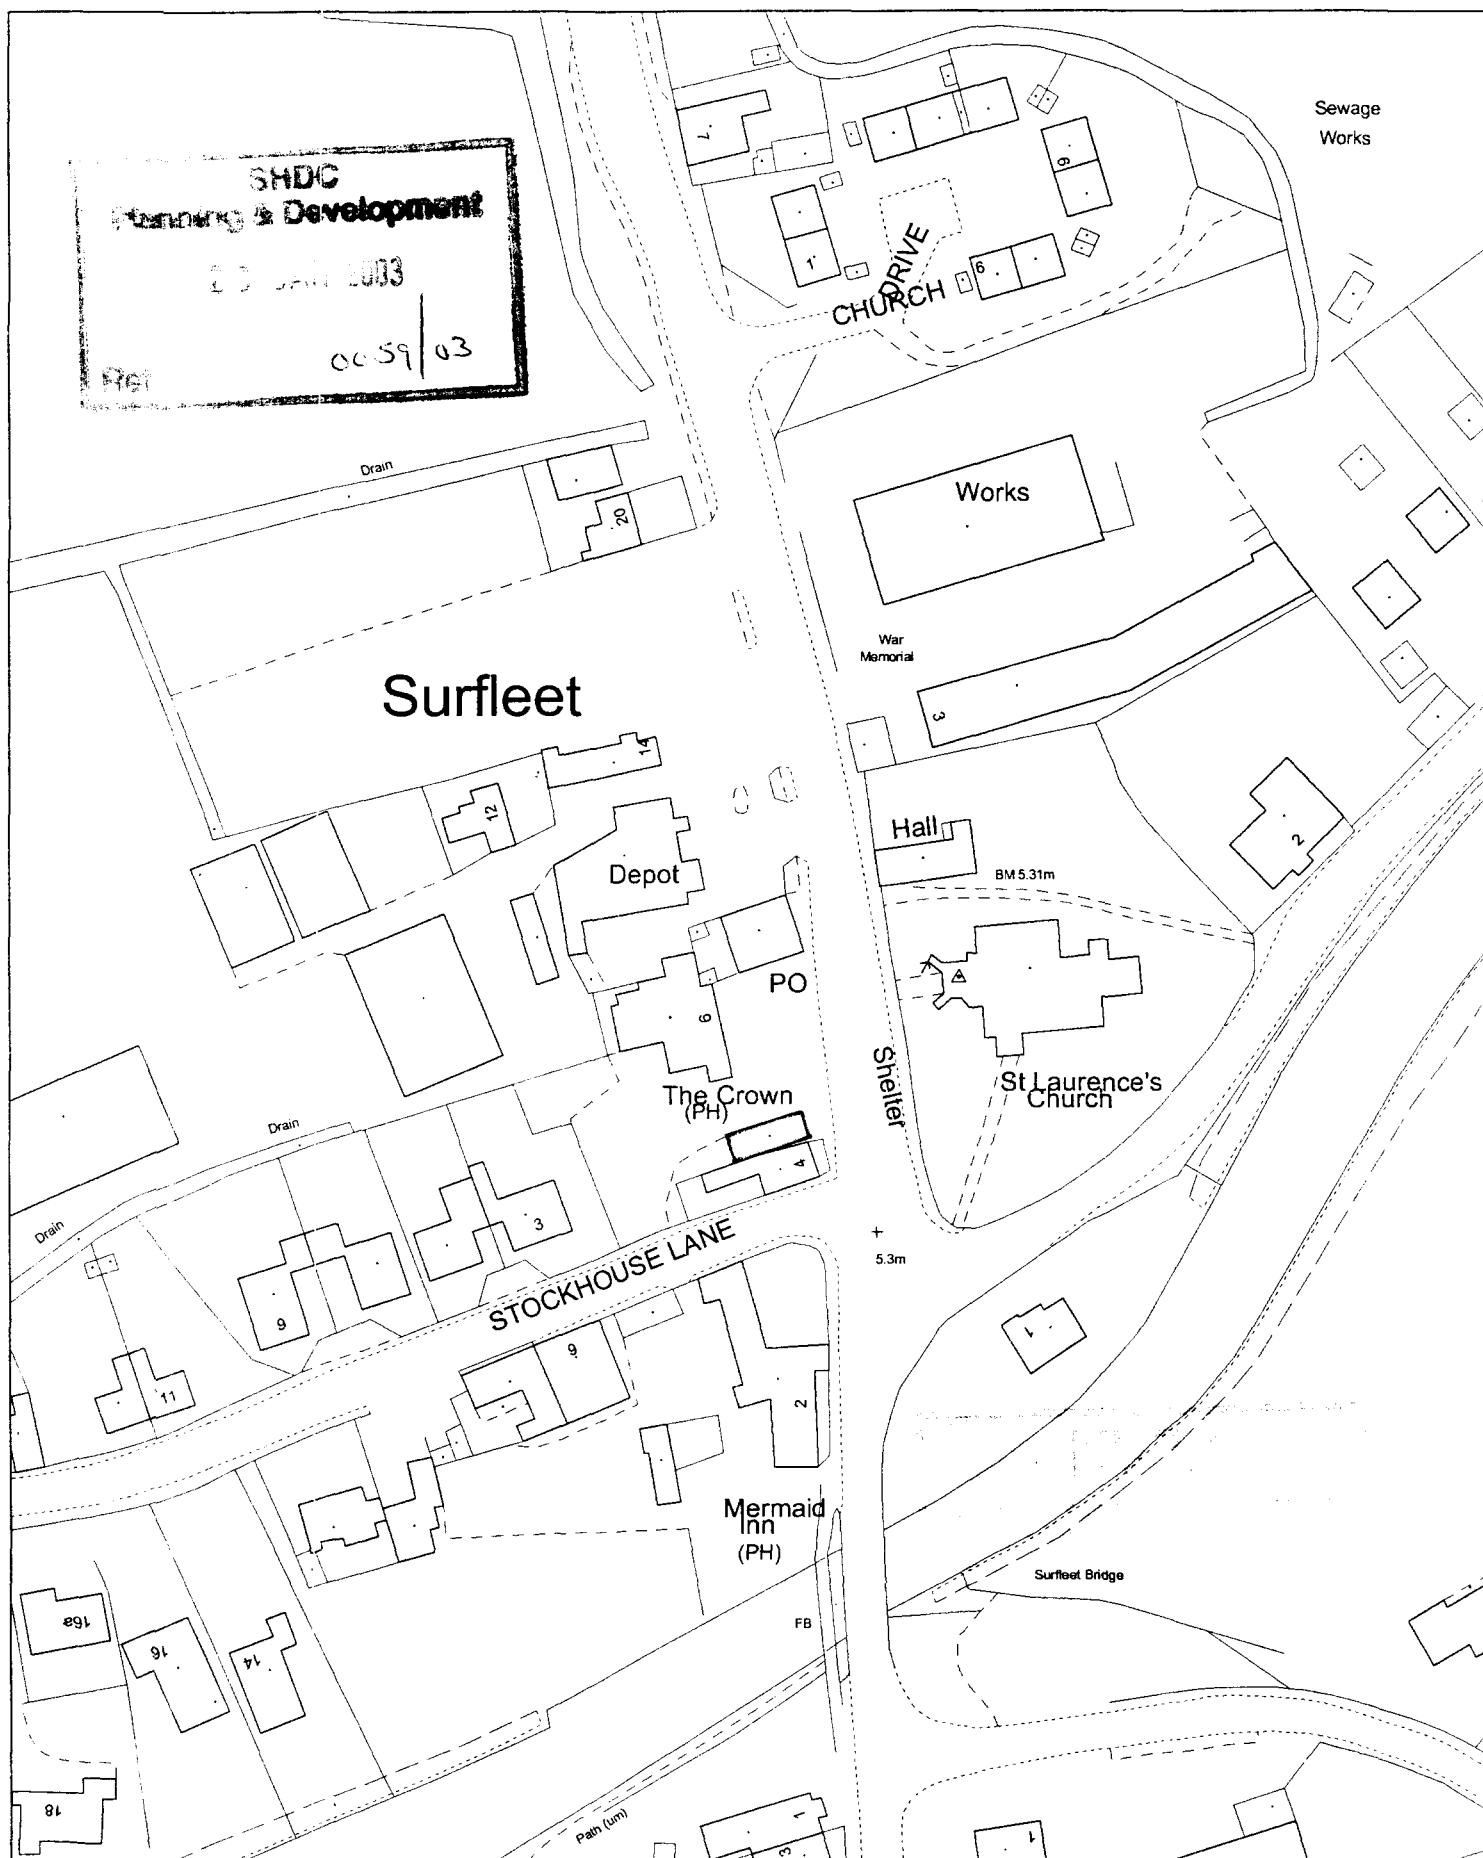


This copy has been produced specifically for the map return scheme purposes only. No further copies may be made.


Scale:  
1:1250

Council Offices, Priory Road, Spalding,  
Lincolnshire PE11 2XE

This map is reproduced from Ordnance Survey material with permission of Ordnance Survey on behalf of Her Majesty's Stationery Office (c) Crown copyright. Unauthorised reproduction infringes Crown copyright and may lead to prosecution or civil proceedings. South Holland District Council LA079413 2002

 

This drawing is copyright and may not be altered, traced, copied, photographed or used for any other purpose other than that for which it is issued without consent of Mark Dennis - Architectural Services. The General Contractor is to check all dimensions on site and report any discrepancies to the Architect.

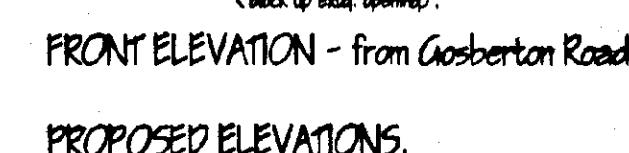

PROJECT TITLE  
PROPOSED CHANGE OF USE AND  
CONVERSION OF EXISTING BARN  
TO CLASS C1.  
THE CROWN INN, GOSBERTON ROAD,  
SURRELEET, SPALDING, Lincs.

DETERMINED  
 PLAN  
 SHDC  
 Planning & Development  
 20 JAN 2003  
 Ref 0050 03

FOR: MRS Z J FOSTER

FLOOR PLANS, ELEVATIONS & BLOCK PLAN.

[illegible]

SCALE  
1:100, 1:50, 1:500

DRAWN MD-2

DATE DEC 02

DRAWING No. 02.022/01