




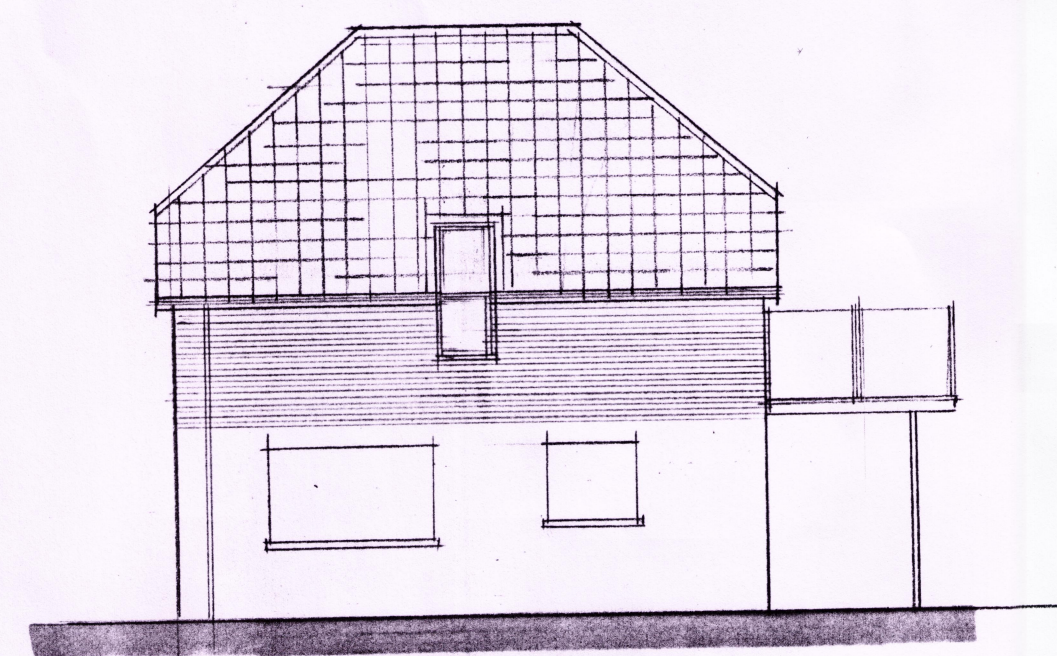


west

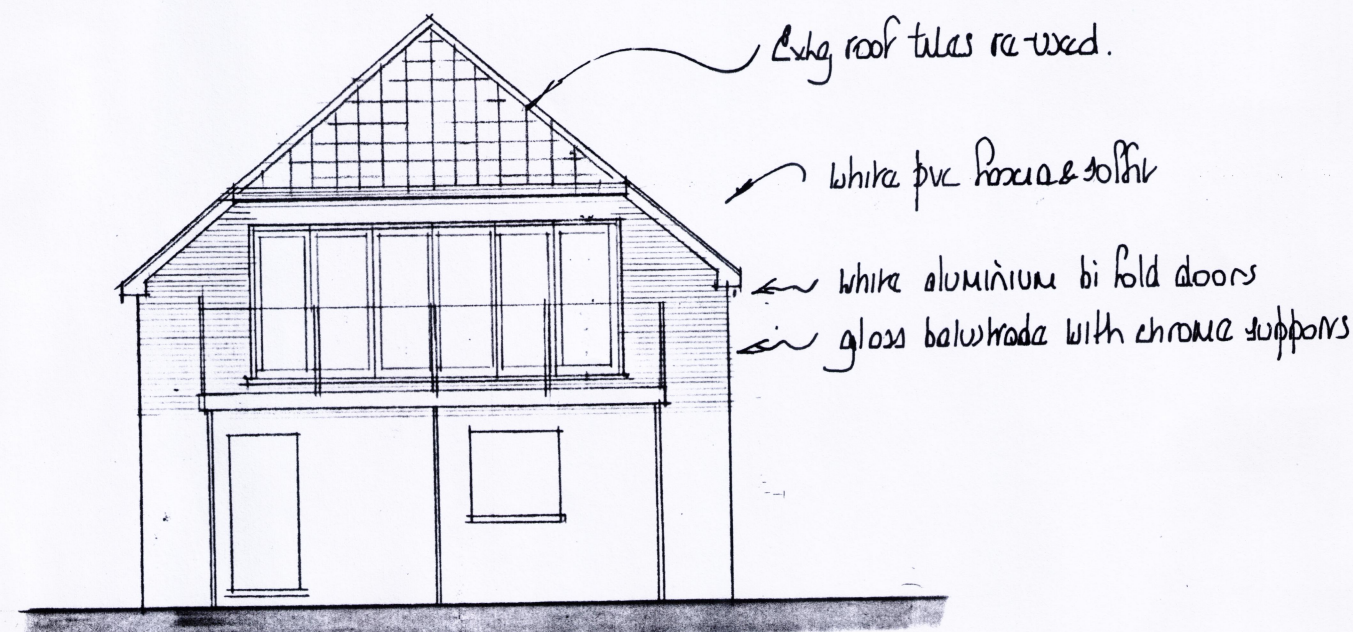


south

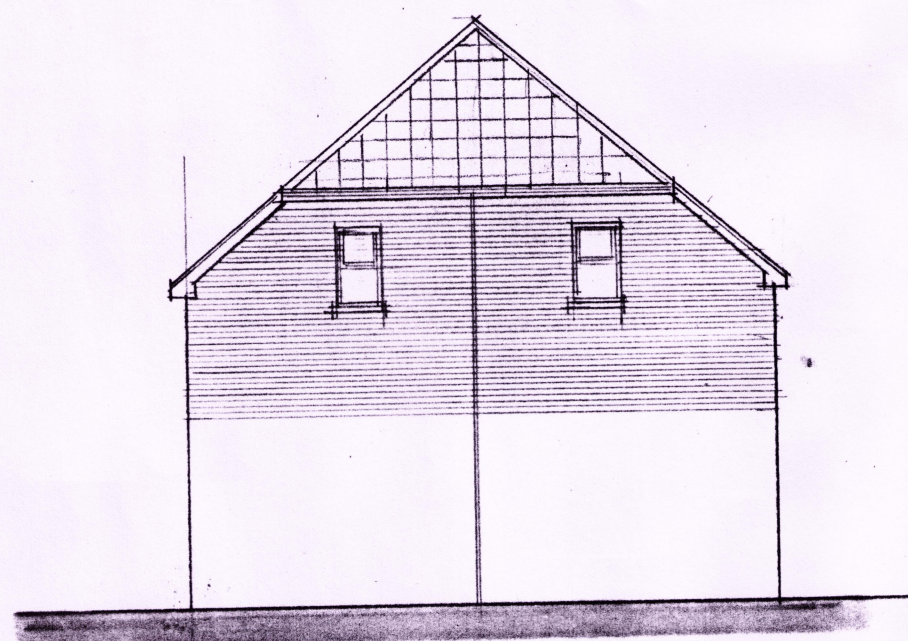


north

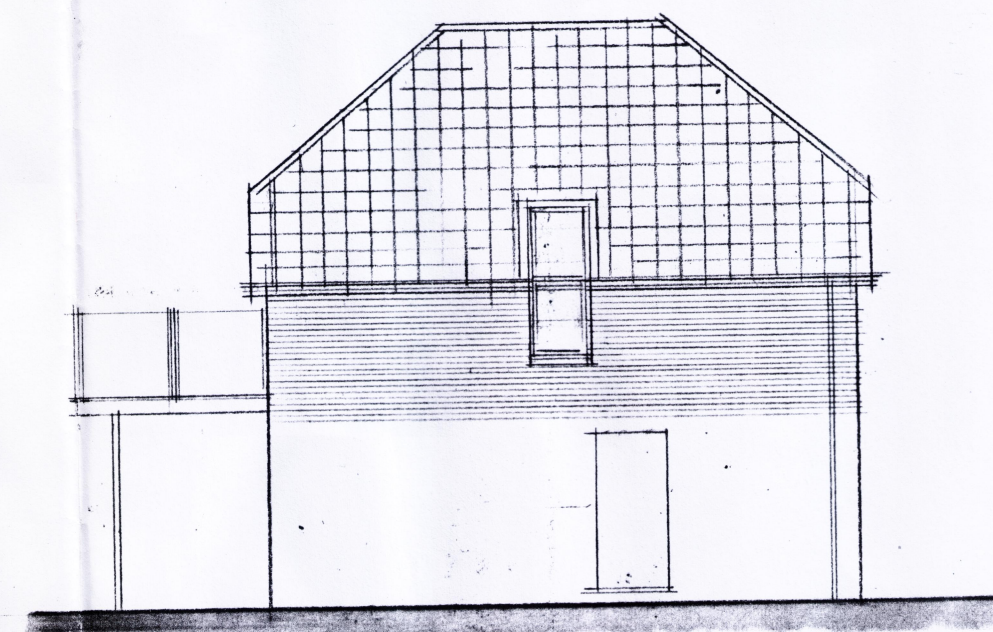


east

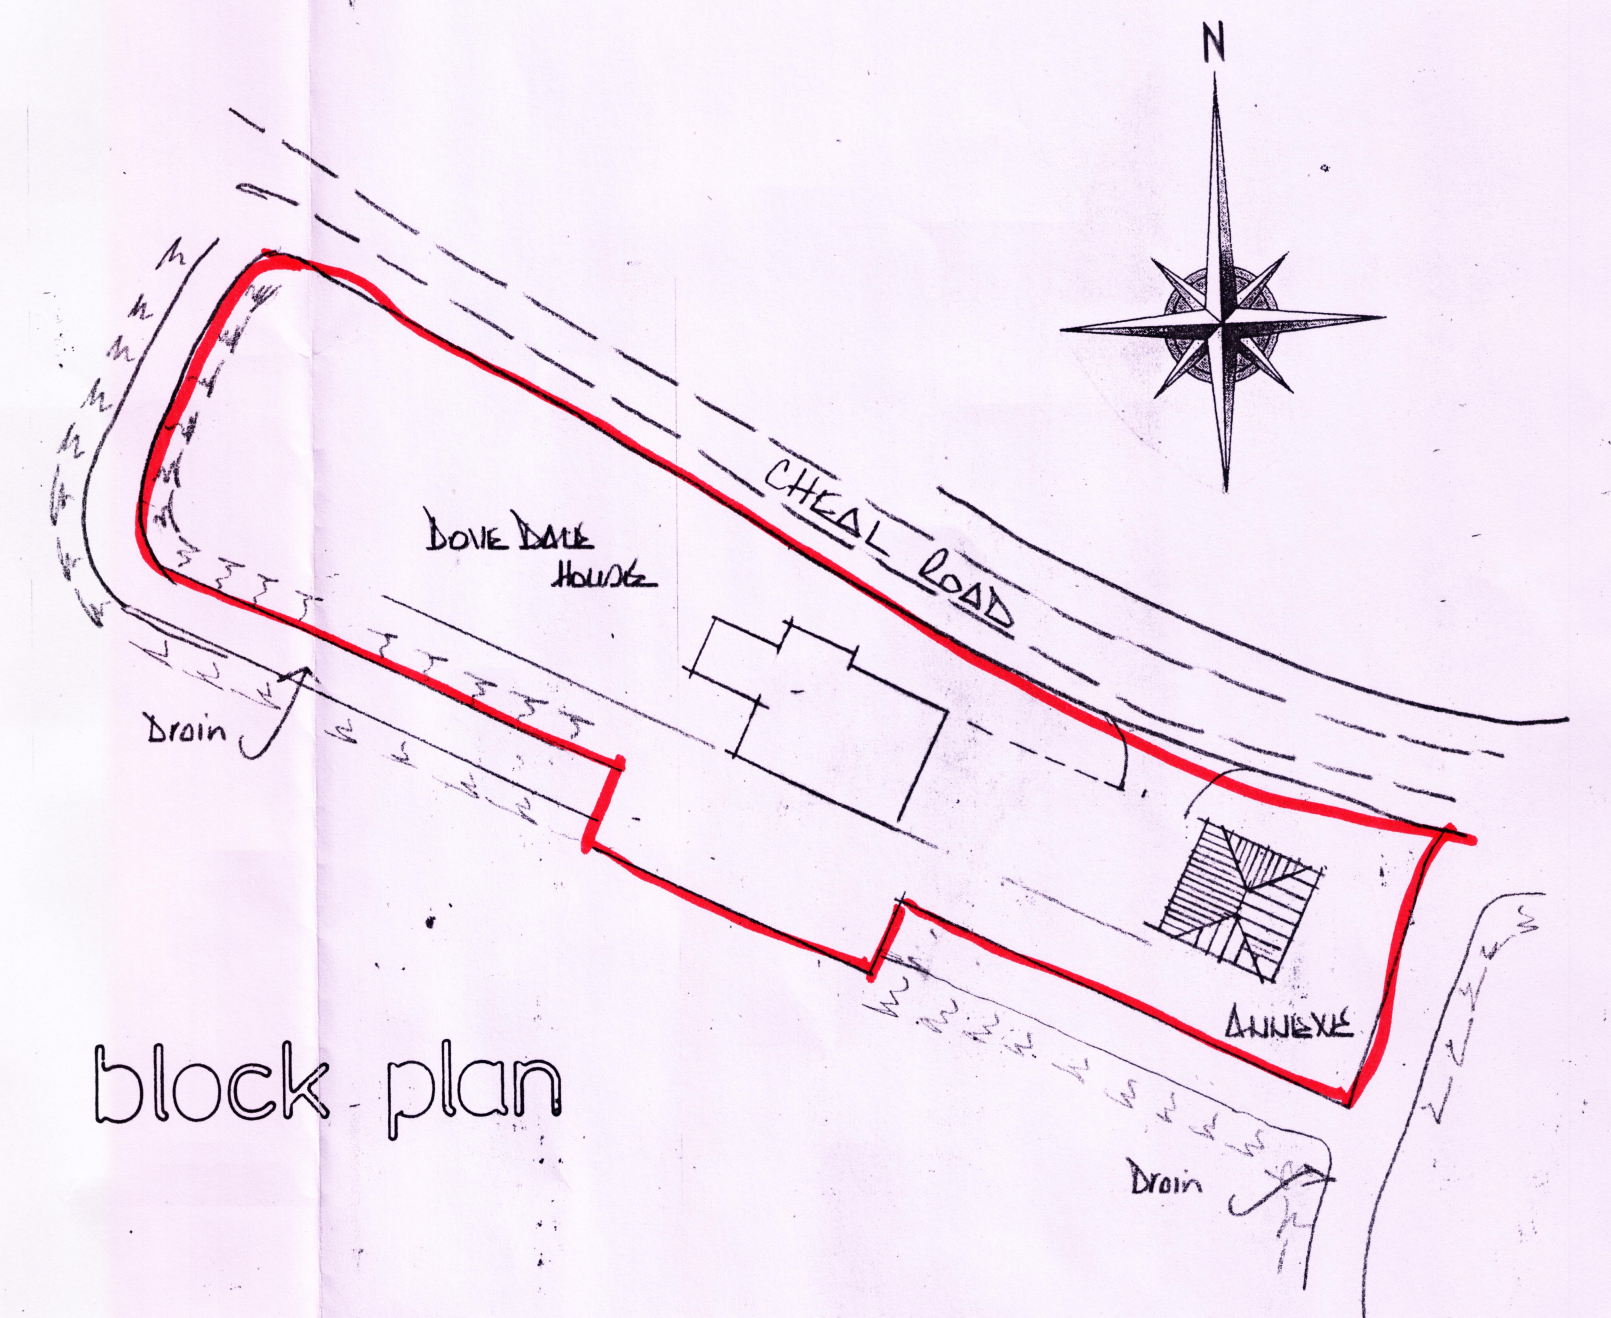

block plan

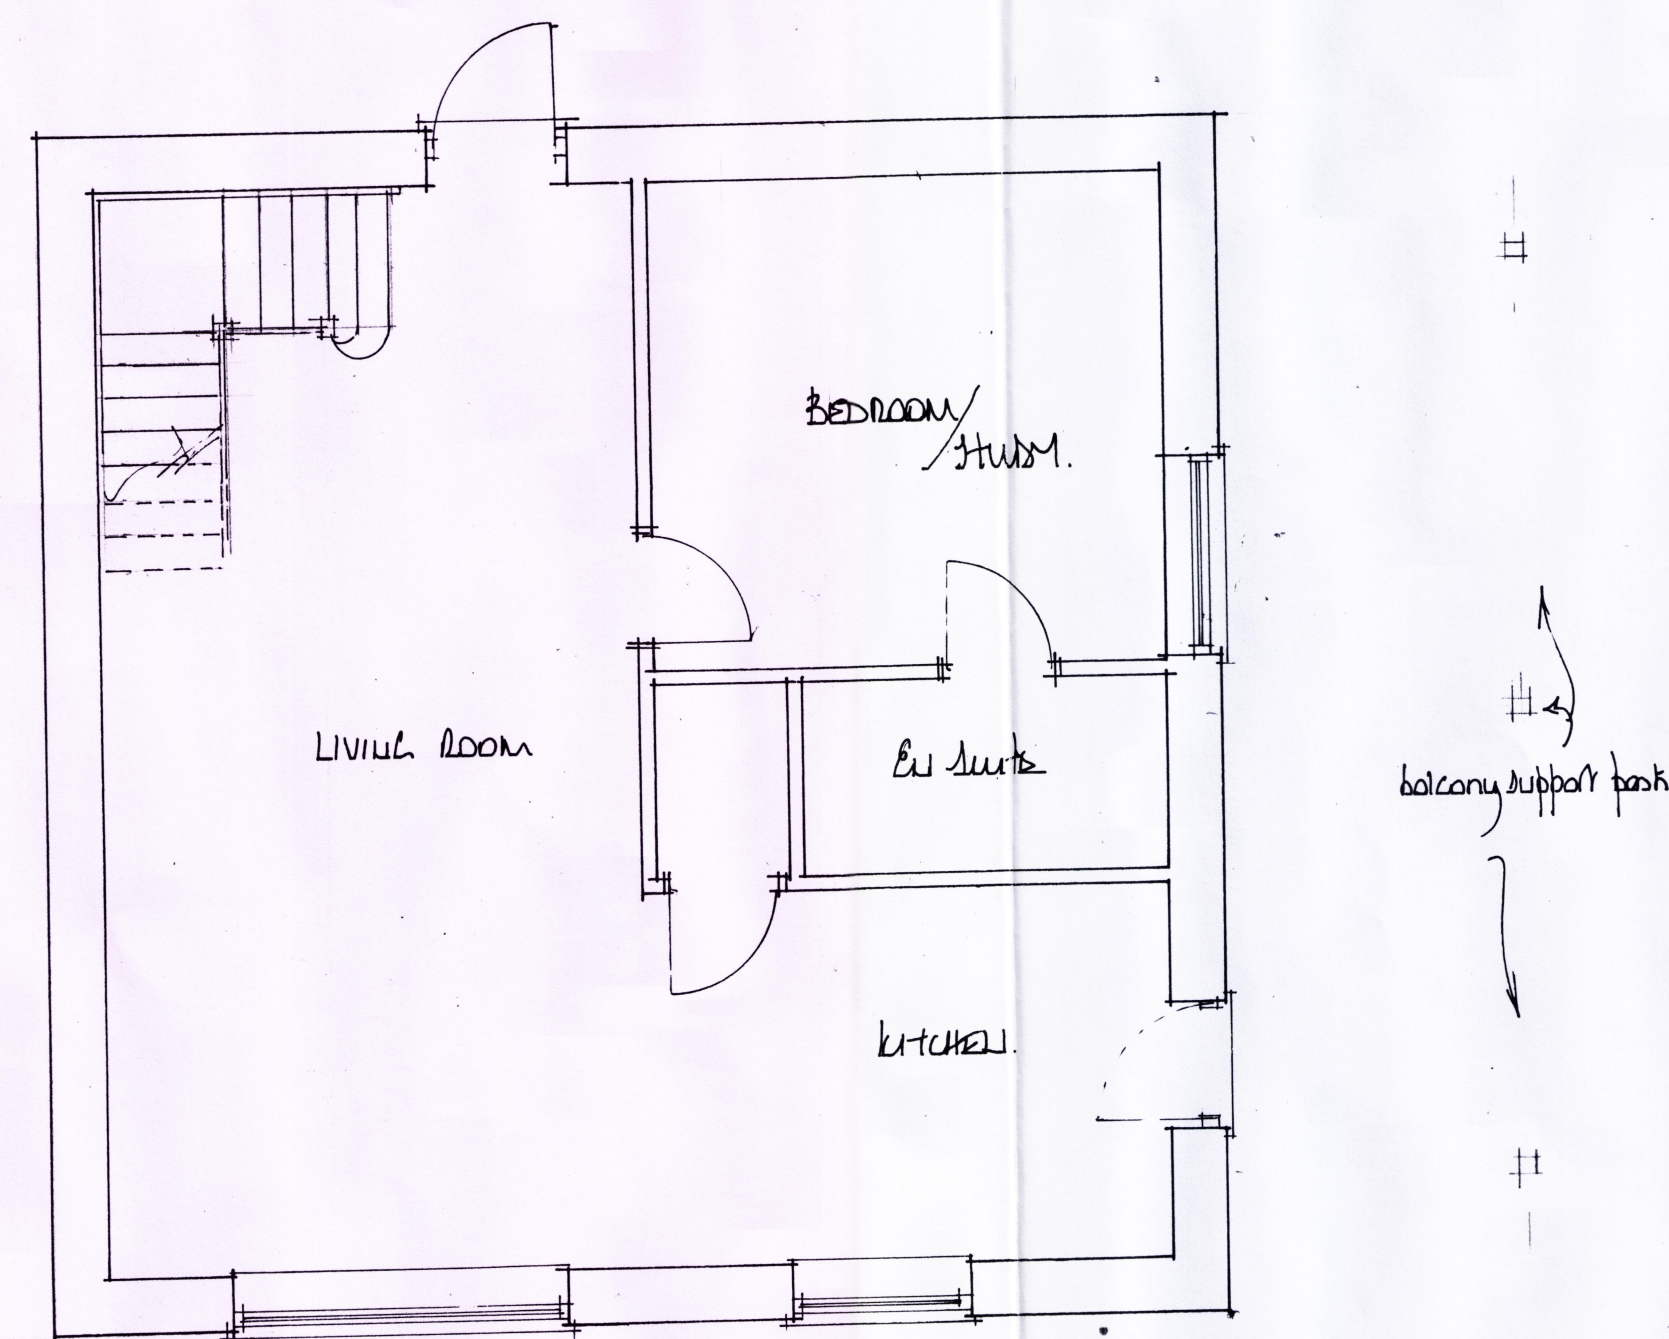

ground floor plan

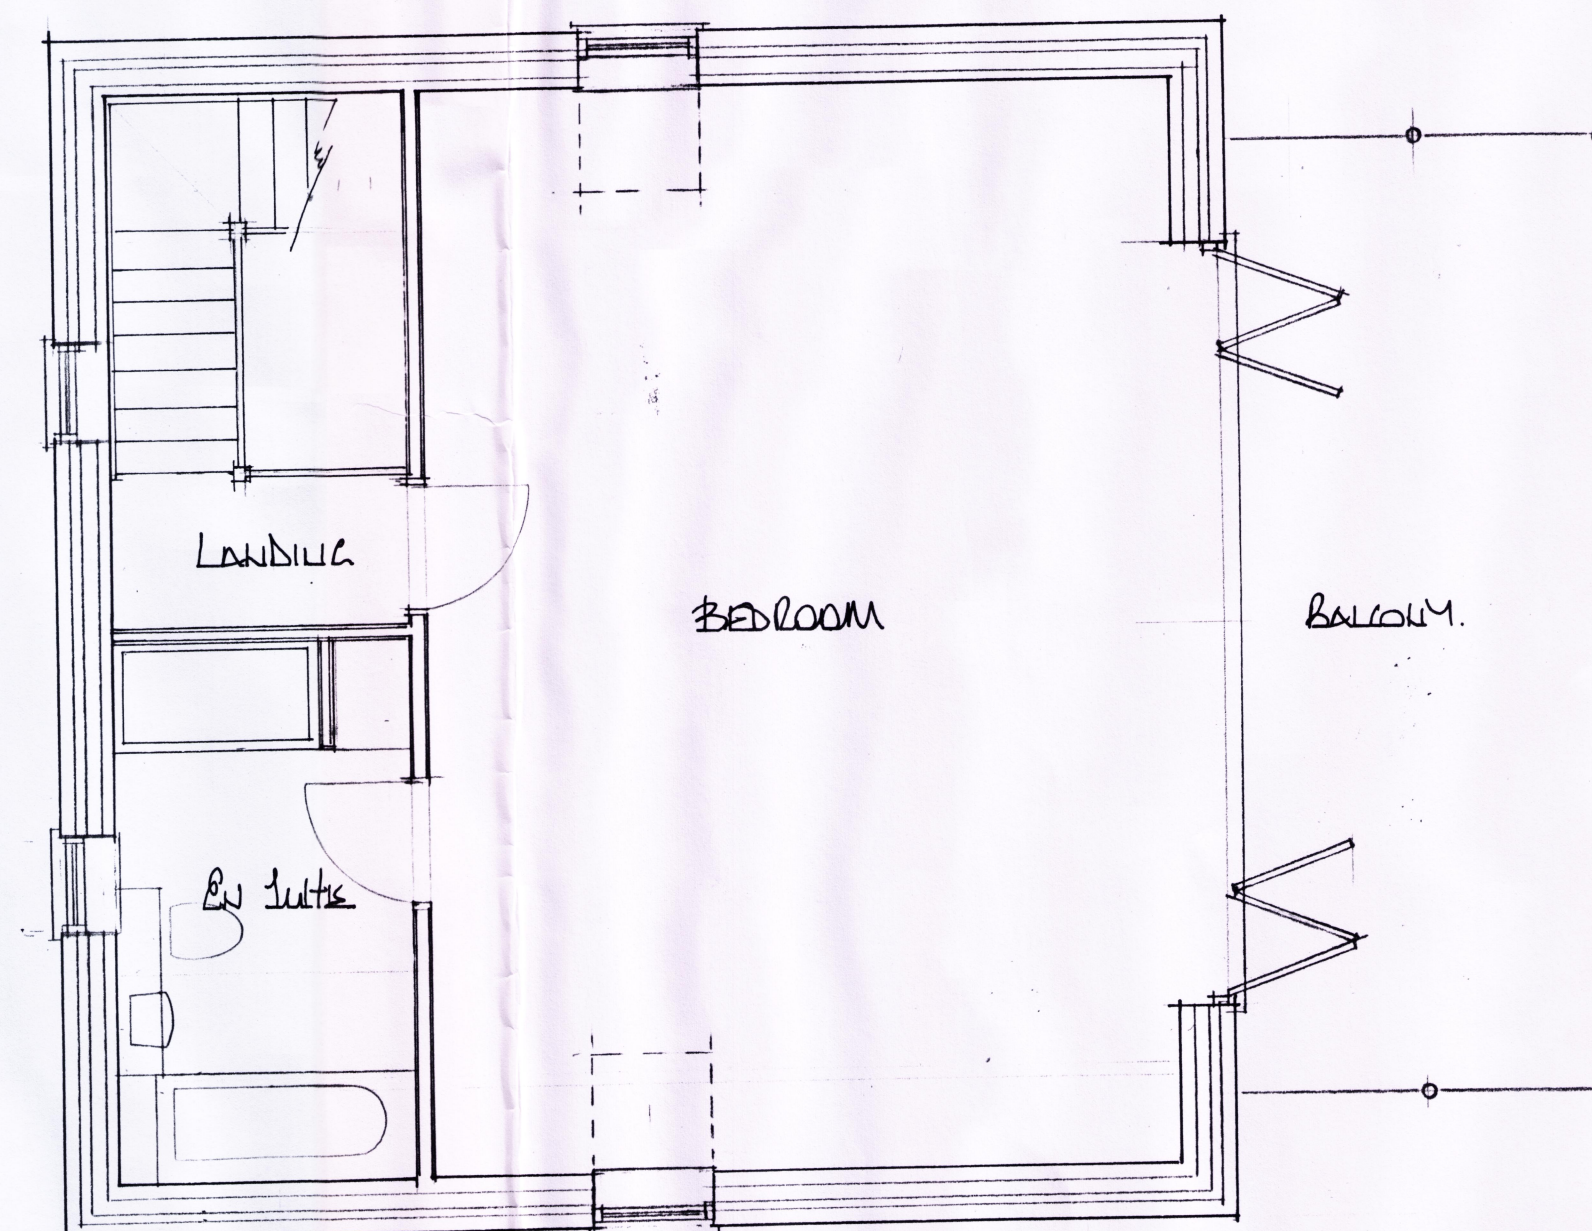

first floor plan

EAST MIDLANDS DESIGN ASSOC.

Architectural Consultants

Willow Lodge
Horseshoe Road
Spalding
Lincs
PE11 3JA

Tel/fax : 01775 767968
Email : willowlodge@talktalk.net
Mobile phone : 07710815044

Client
MIL A BLOCKS

Project
FIRST FLOOR EXTENSION
TO ANNEXE AT
DOVE DALE HOUSE
CHEAL ROAD
GOSBERTON, SPALDING. PE11 4JB.

Drawing
PLANS & ELEVATIONS
AS PROPOSED

Scale
1:50, 1:100 & 1:500

Date
Jan 2022

DWG No. 1193/01

Drawn
AL

Rev