



ELEVATIONS

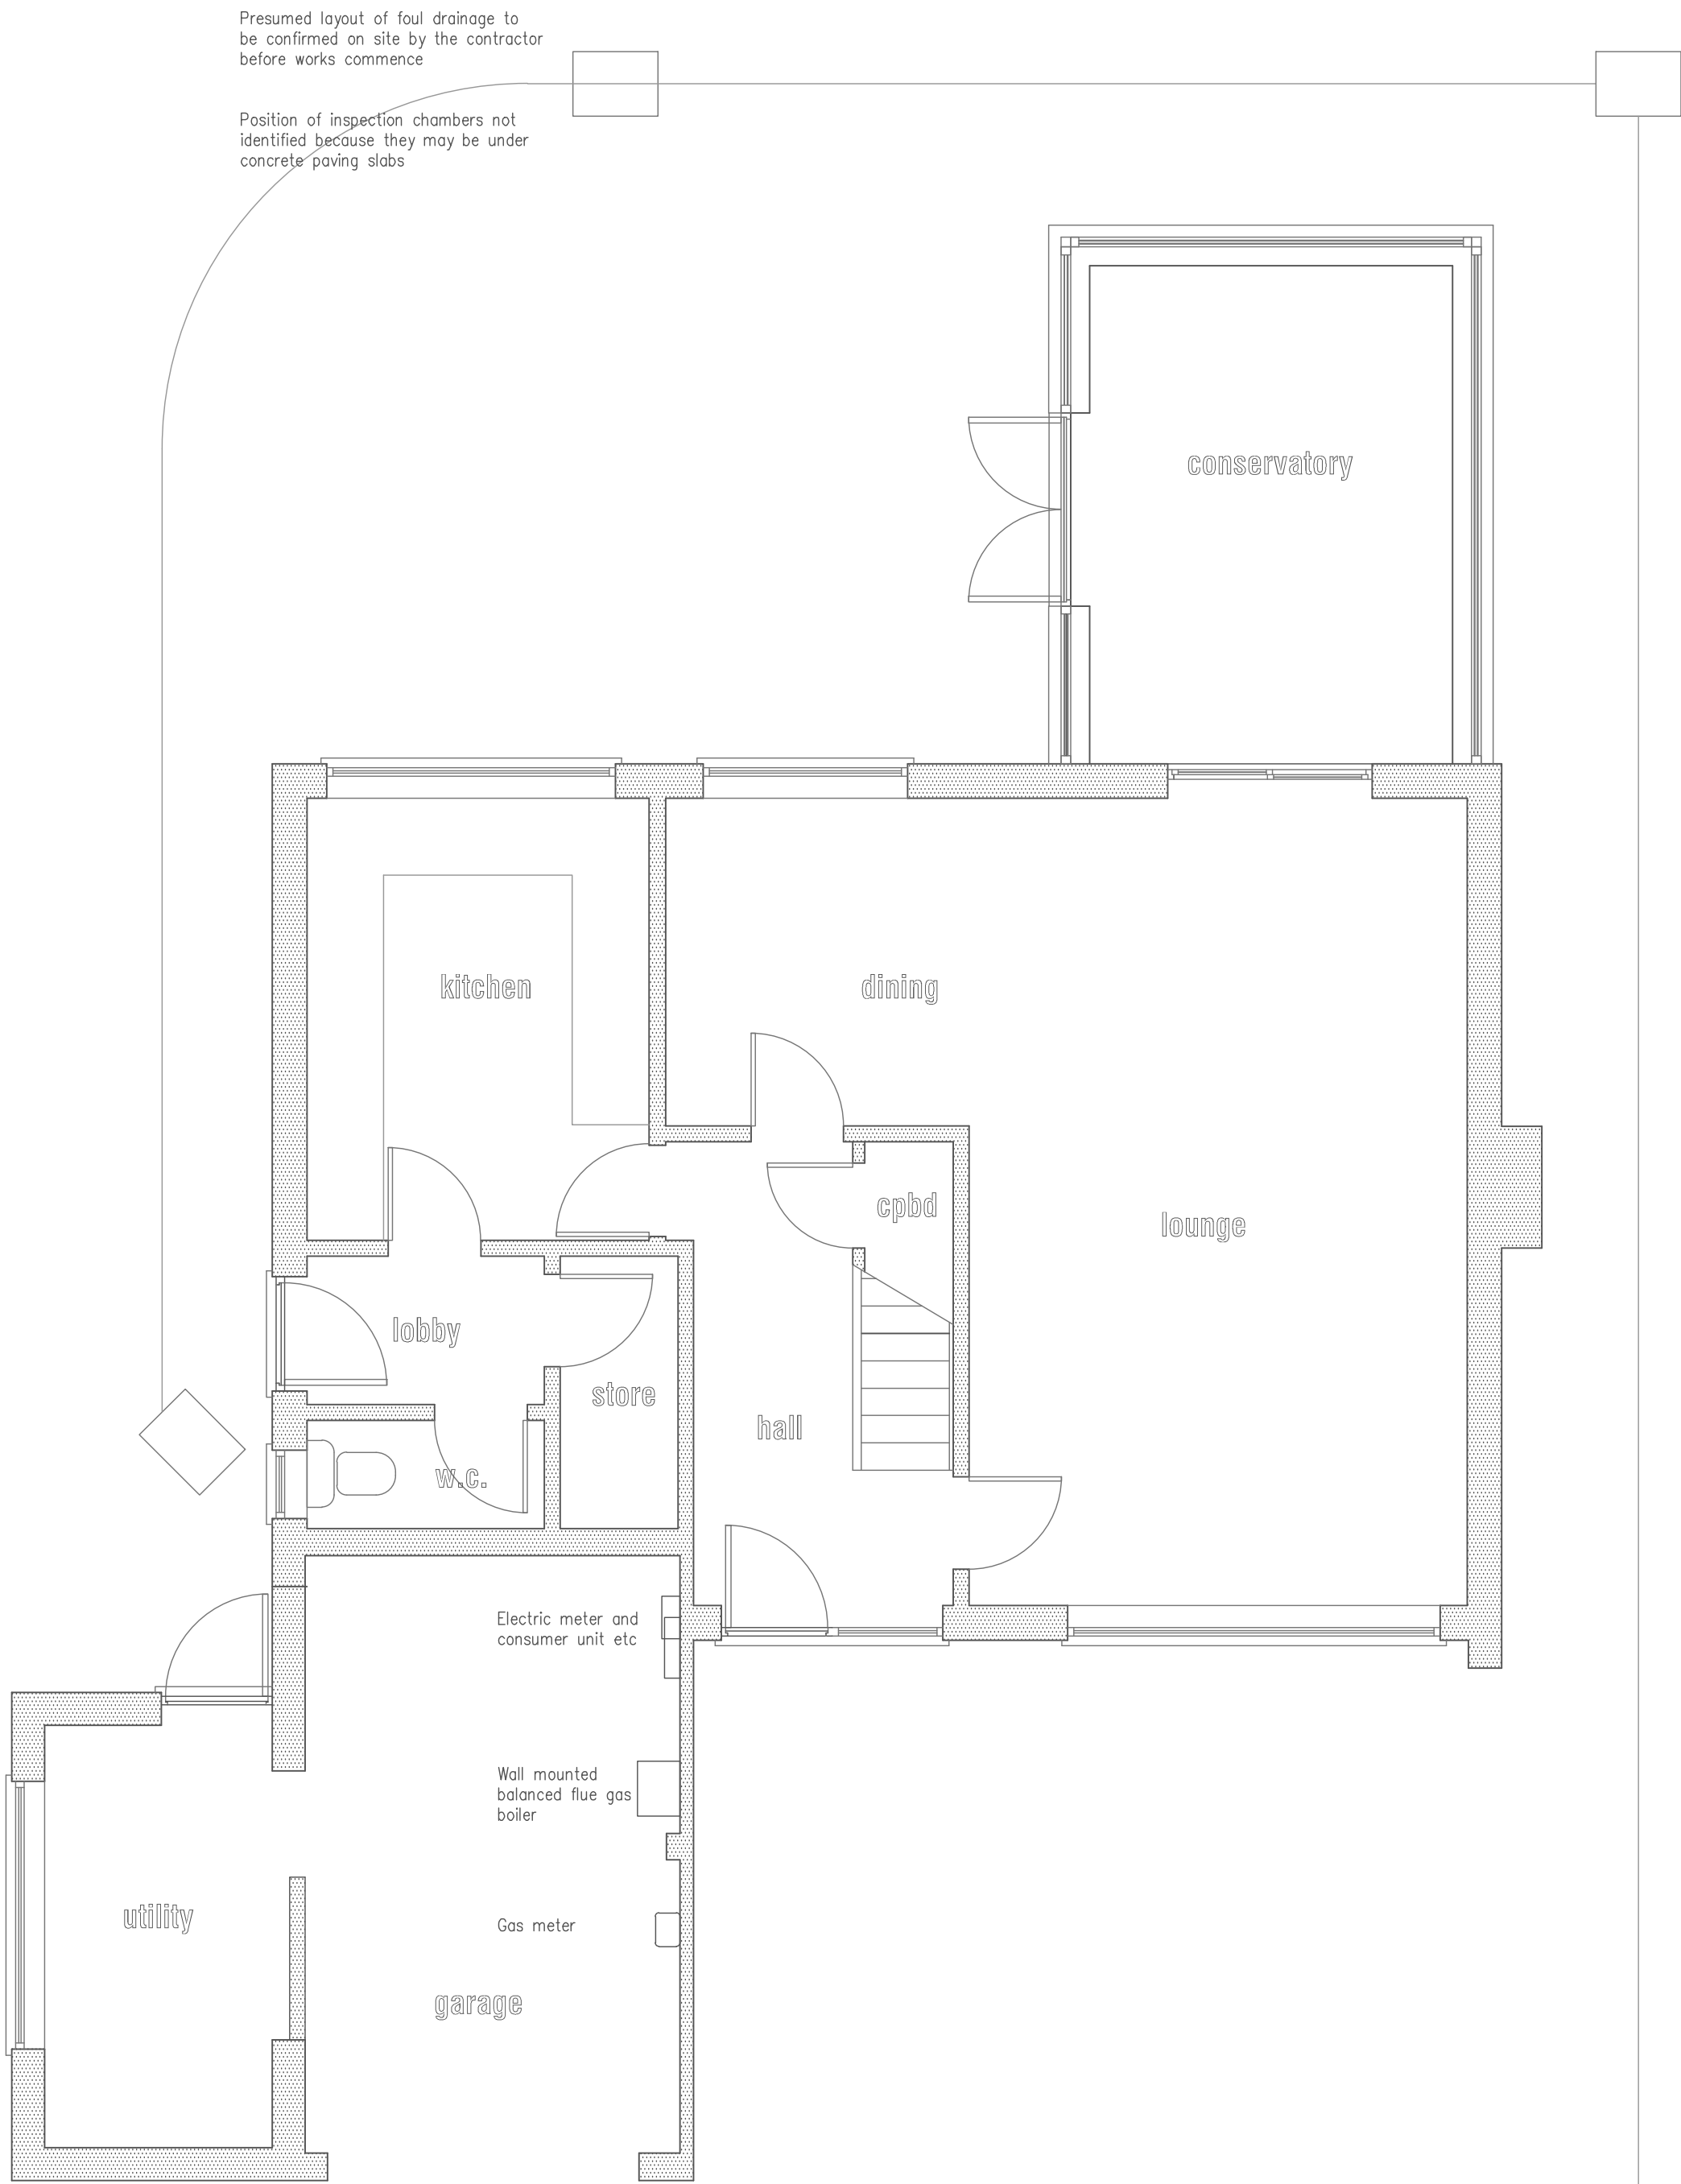

FLOOR PLAN

Scale 1:50

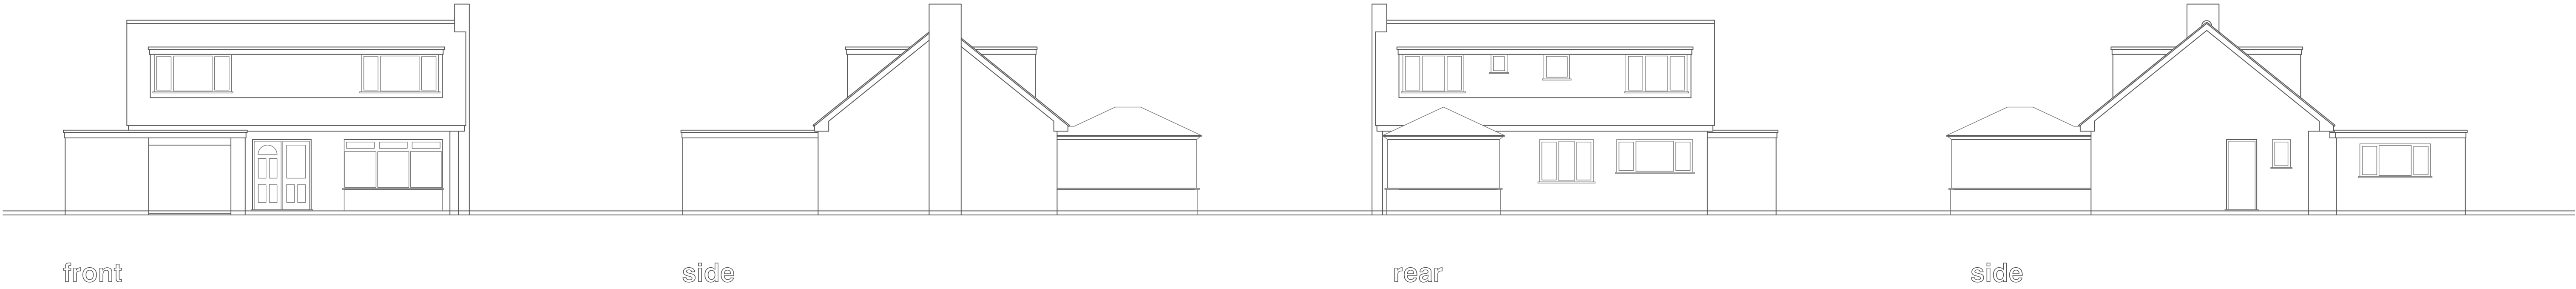

LOCATION PLAN

Scale 1:1250

NOTE:
All dimension to be confirmed on site by the builder before works commence

AMENDMENTS

A

COPYRIGHT PETER S LITHGOW 20.11.16

L. A. Building Design
Architectural Services
55 Hannam Boulevard
Spalding
Lincolnshire PE11 1LB
Telephone: Spalding 01775 711437
E-Mail: peter@peterlithgow.co.uk

Peter S Lithgow MRIOB MCISAT

Member of the Chartered Institute of Building and
Member of the Chartered Institute of Architectural Technologists

project
Proposed Ground Floor Extension
49 Seas End Road, SURFLEET
Lincolnshire, PE11 4DQ

client
Mr and Mrs M Haynes

drawing
EXTENSION TO SIDE and FRONT
General arrangement
Survey Drawing

date	scale(s)
20 November 2016	1:50, 1:100, 1:1250
drawn by	checked
PSL	PSL
job no	drawing no
16/01	01