


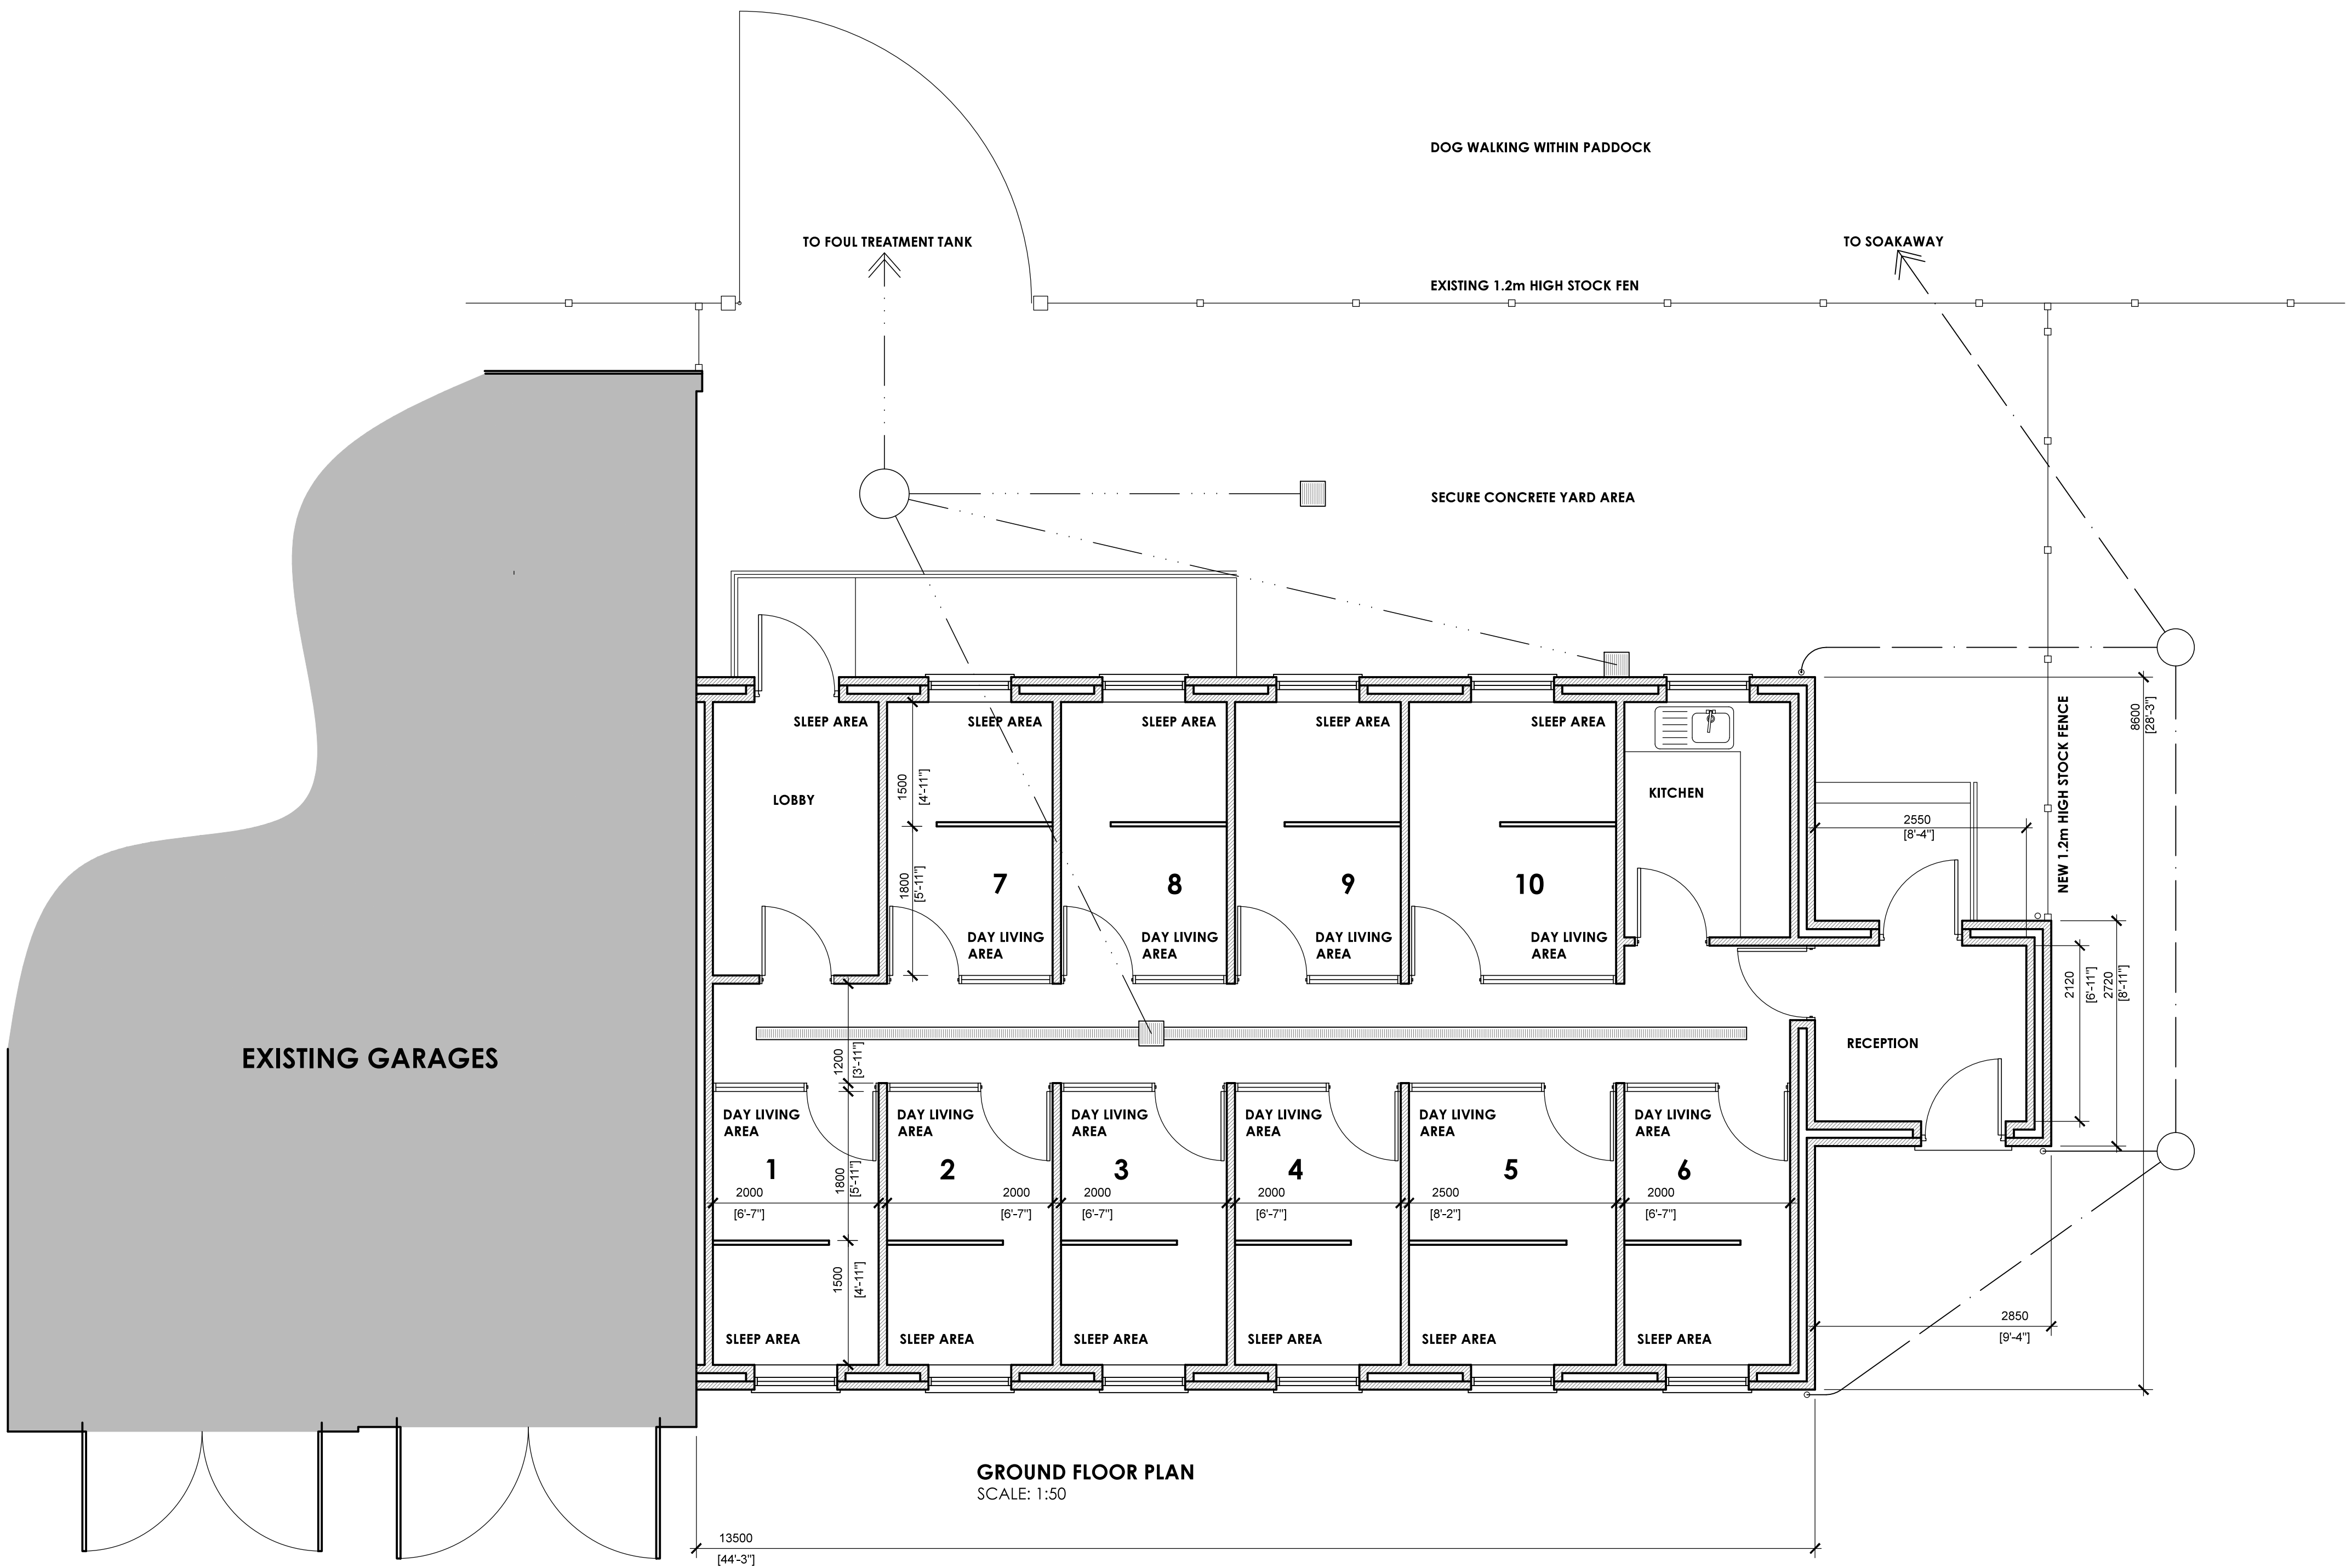

Notes:

This document is the property of Holt Architectural Ltd and may not be reissued, loaned or copied in part or in whole without written permission © 2015

All dimensions are in millimetres unless stated otherwise.

It is recommended that information is not scaled off this drawing.

This drawing should be read in conjunction with all other relevant information, specifications & schedules.

If this drawing is received electronically it is the recipients responsibility to print the document at the correct scale and paper size.

All dimensions to be checked on site prior to commencing work and any discrepancies to be advised immediately.

A	6.2.15	REVISED AS PER CLIENTS COMMENTS
no	date	amendment description

Revisions

Drawing Status: **PLANNING**



HOLT
ARCHITECTURAL
WWW.HOLT-ARCHITECTURAL.CO.UK

Bramble Hedge
Dereham Road
Colnham
Fakenham
Norfolk
NR21 7NQ

Tel: 0844 800 3644
Email: studio@holt-architectural.co.uk

Project Title:
ORCHARD HOUSE
GOSBERTON ROAD
SURFLEET
PE11 4BG

DEMOLITION OF OUT BUILDINGS AND
CONSTRUCTION OF BOARDING KENNELS

Drawing Title:

PROPOSED FLOOR PLAN

Scale:	Date:	Drawn:
AS STATED @ A1	JAN 2015	SLB

Drawing Number: Revision:

15-OH-02 A