




PROPOSED SITE PLAN
SCALE: 1:200

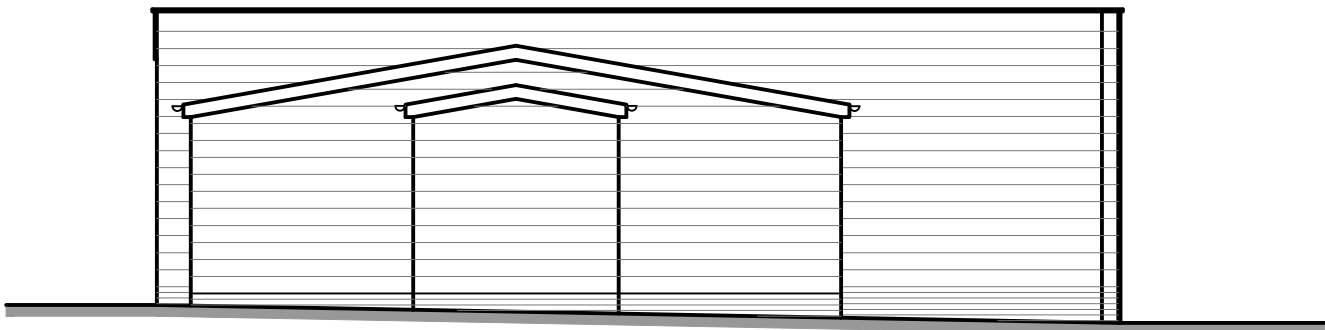

PROPOSED NORTH ELEVATION
SCALE: 1:100



PROPOSED WEST ELEVATION
SCALE: 1:100



PROPOSED SOUTH ELEVATION
SCALE: 1:100

Notes:

This document is the property of Holt Architectural Ltd and may not be reissued, loaned or copied in part or in whole without written permission © 2015

All dimensions are in millimetres unless stated otherwise.

It is recommended that information is not scaled off this drawing.

This drawing should be read in conjunction with all other relevant information, specifications & schedules.

If this drawing is received electronically it is the recipients responsibility to print the document at the correct scale and paper size.

All dimensions to be checked on site prior to commencing work and any discrepancies to be advised immediately.

A	6.2.15	REVISED AS PER CLIENTS COMMENTS
no.	date	amendment description

Revisions

Drawing Status: **PLANNING**



Brambley Hedge
Dereham Road
Cotkins
Fakenham
Norfolk
NR21 7NG
Tel: 0844 800 3644
Email: studio@holt-architectural.co.uk

Project Title:
ORCHARD HOUSE
GOSBERTON ROAD
SURFLEET
PE11 4BG

DEMOLITION OF OUT BUILDINGS AND
CONSTRUCTION OF BOARDING KENNELS

Drawing Title:

PROPOSED SITE PLAN AND ELEVATIONS

Scale:	Date:	Drawn:
AS STATED @ A1	JAN 2015	SLB

Drawing Number:	Revisions:
-----------------	------------

15-OH-03 A