






Front Elevation

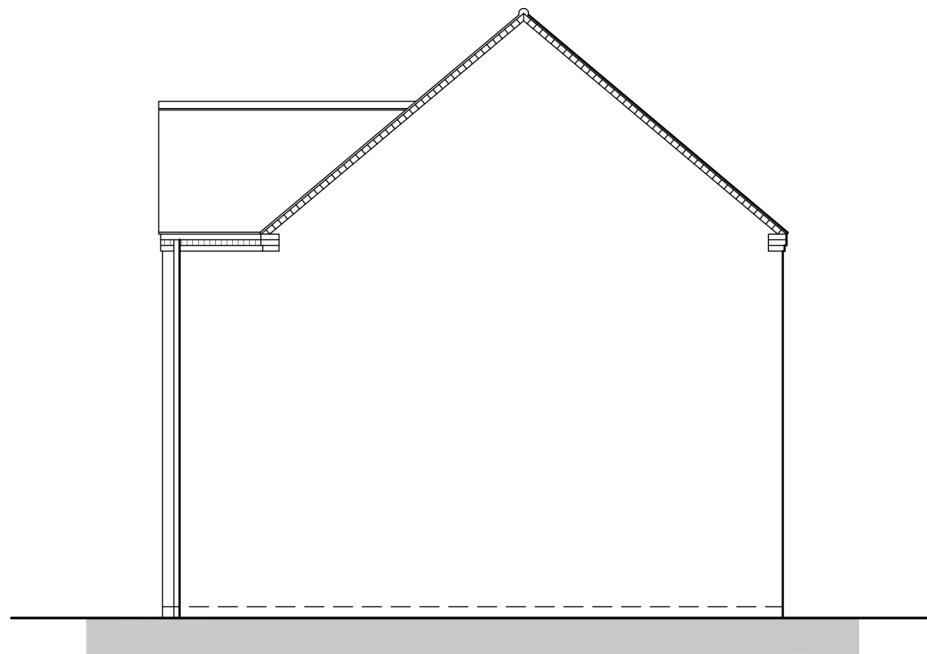


Side Elevation

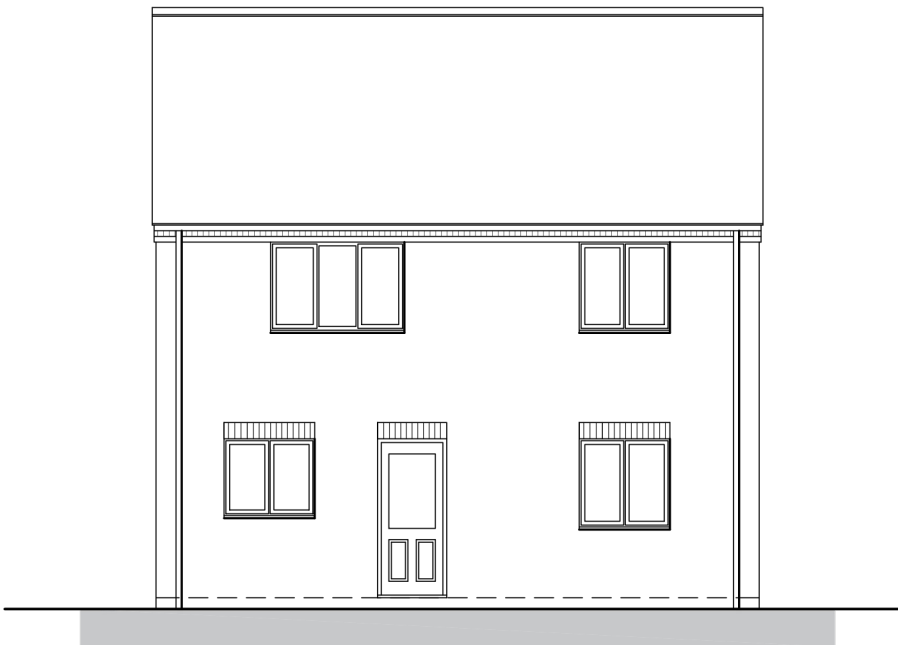


Rear Elevation

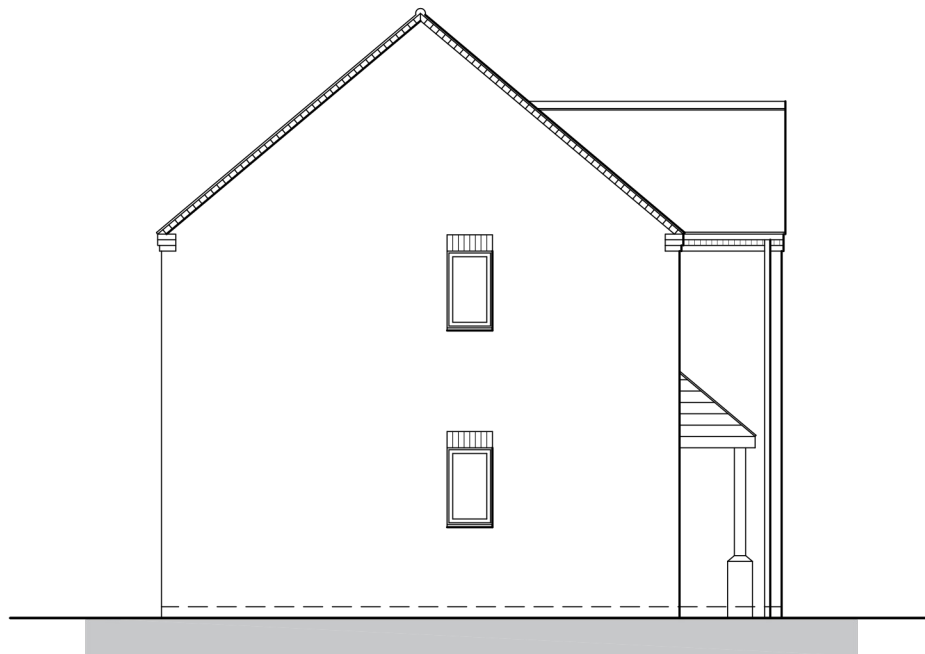


Side Elevation

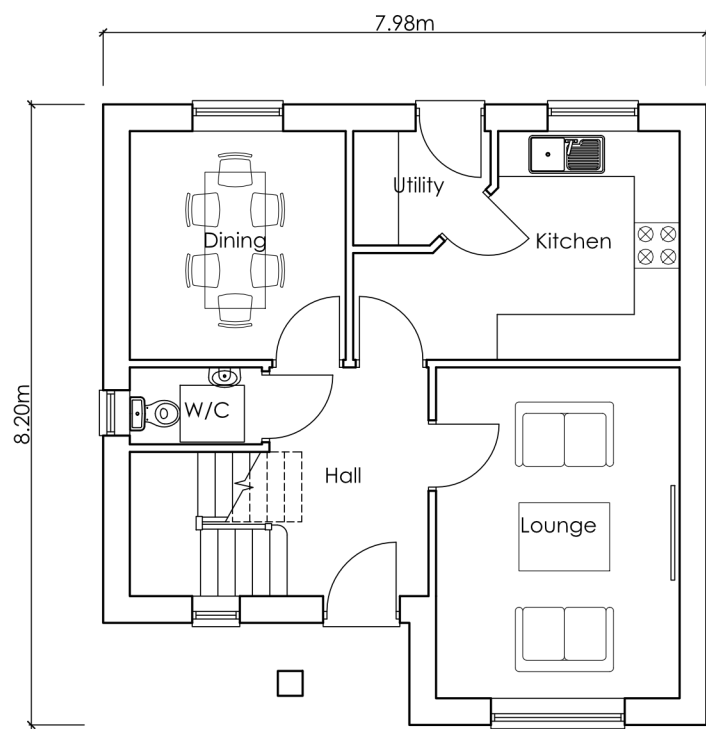

Ground Floor Plan

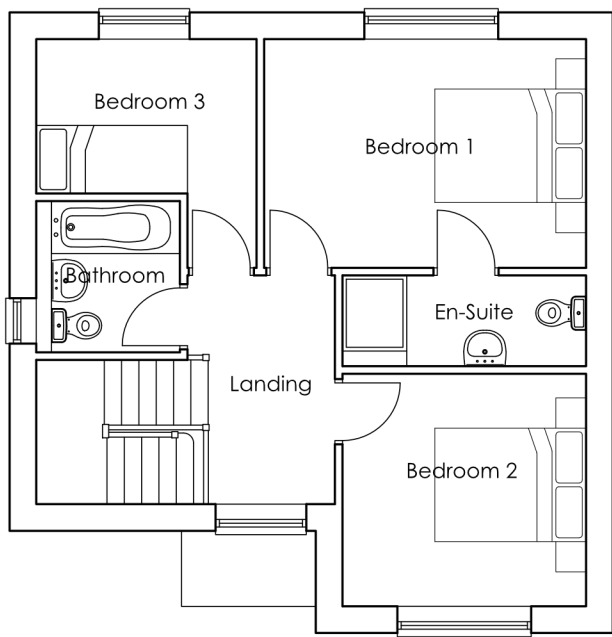

First Floor Plan

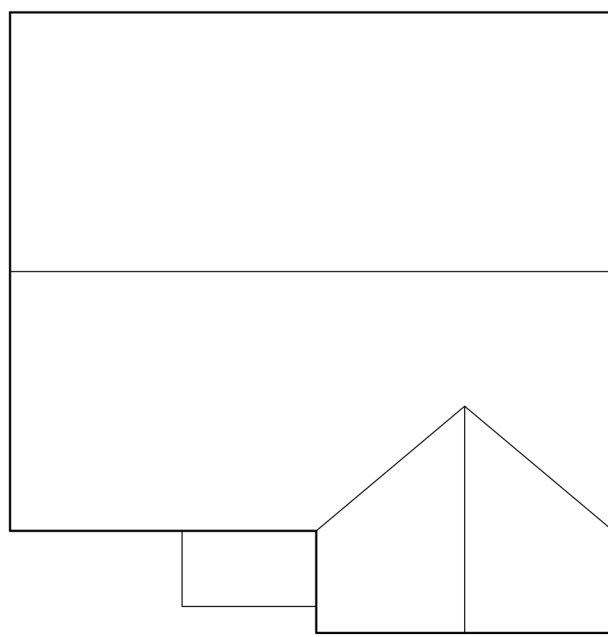

Roof Plan



REVISION		DATE	DRAWN	DESCRIPTION
 STUDIO11 architecture KING'S LYNN INNOVATION CENTRE, INNOVATION DRIVE, KING'S LYNN, PE30 5BY T: 01553 970033 E: design@studio11architecture.co.uk W: www.studio11architecture.co.uk				
CLIENT		Mr I Bates		
PROJECT		Proposed residential development at Station Road, Surfleet		
DRAWING		3 Bedroom Detached - Floor Plans & Elevations Plot 3		
DRAWN EG		PROJECT DESIGNER KB		PROJECT DIRECTOR KB
DATE 06.01.2022		SCALE 1:100		PAPER SIZE A2
DRAWING NUMBER 582.P3.3BD.01				