


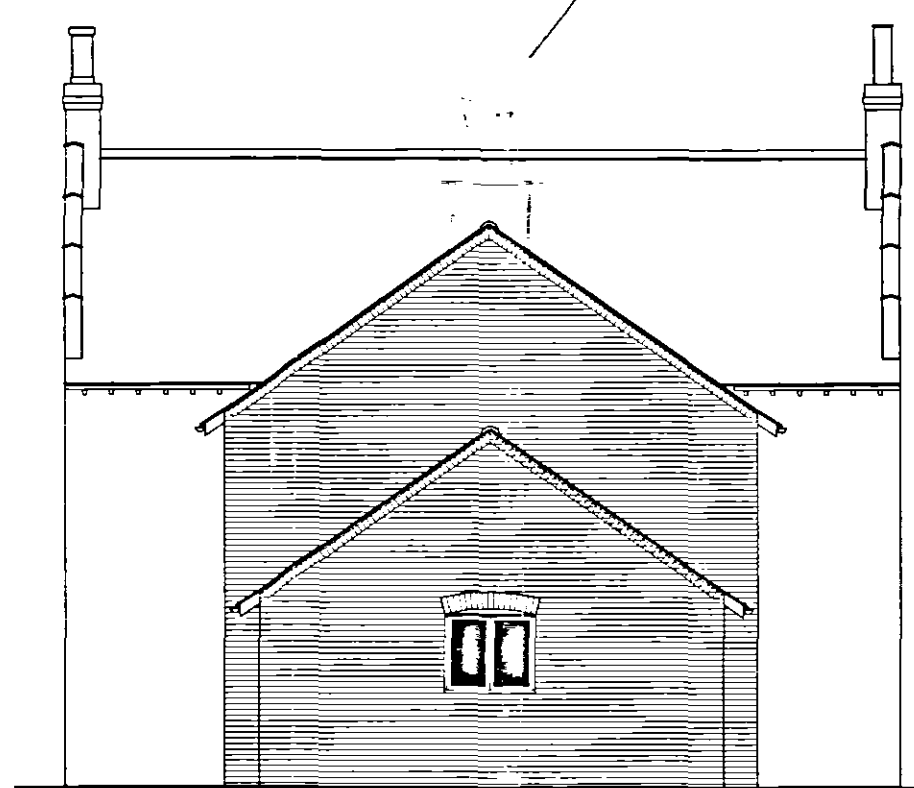


SOUTH - EAST ELEVATION



NORTH - EAST ELEVATION



NORTH - WEST ELEVATION

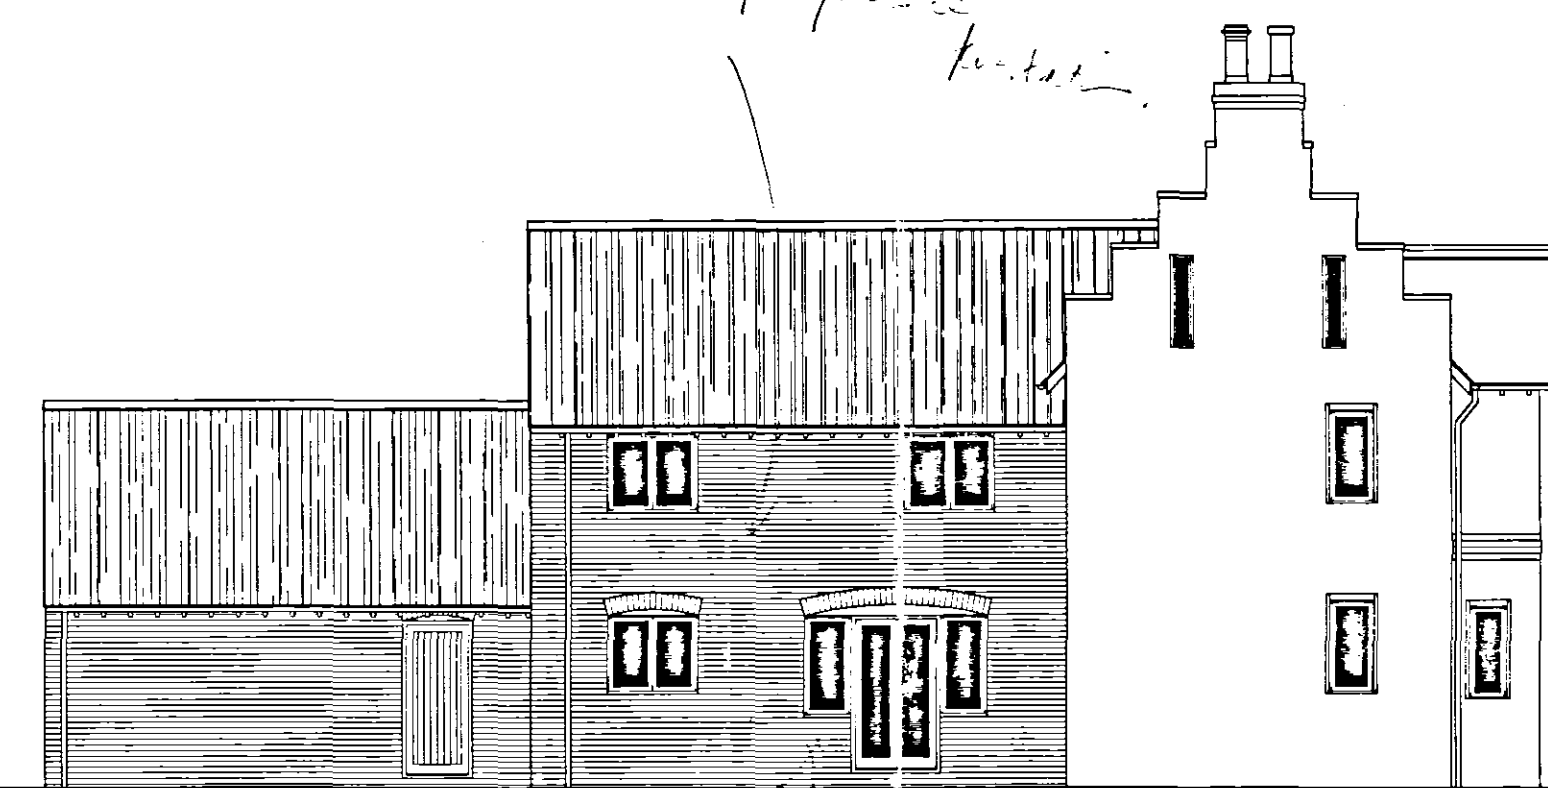


SOUTH - WEST ELEVATION

infuse future foundation


shale

infuse future foundation


X to 2000

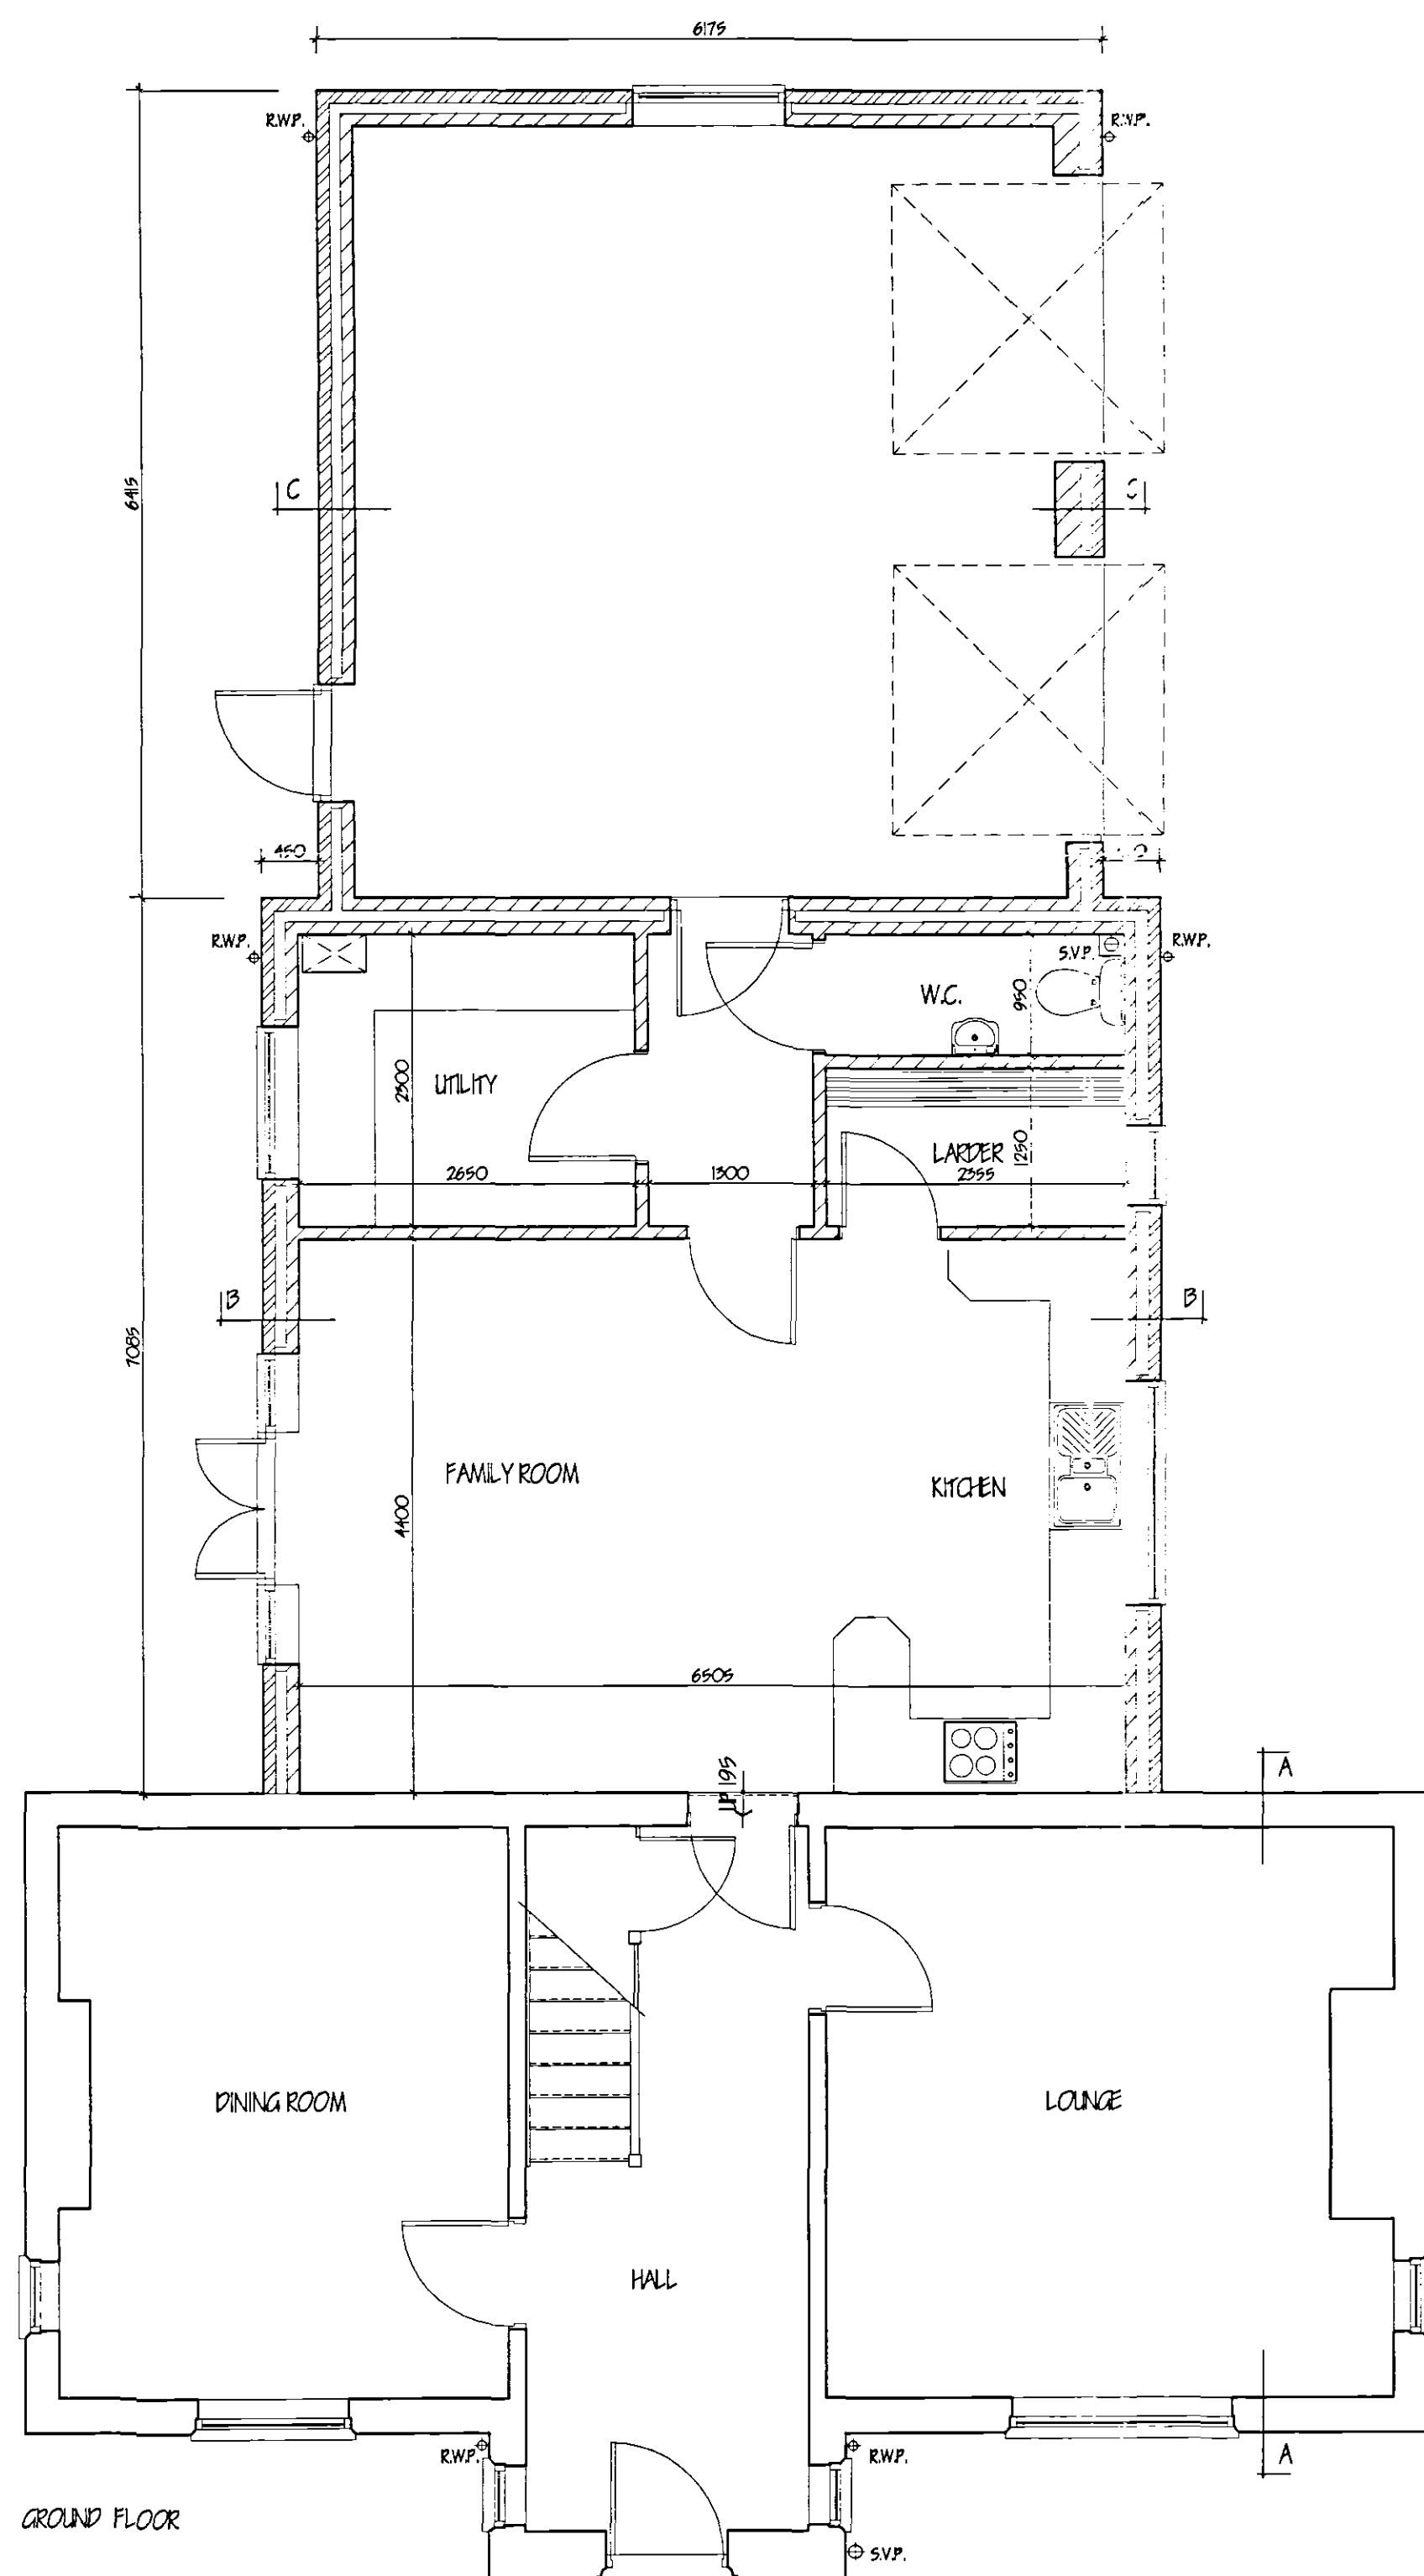

GROUND FLOOR

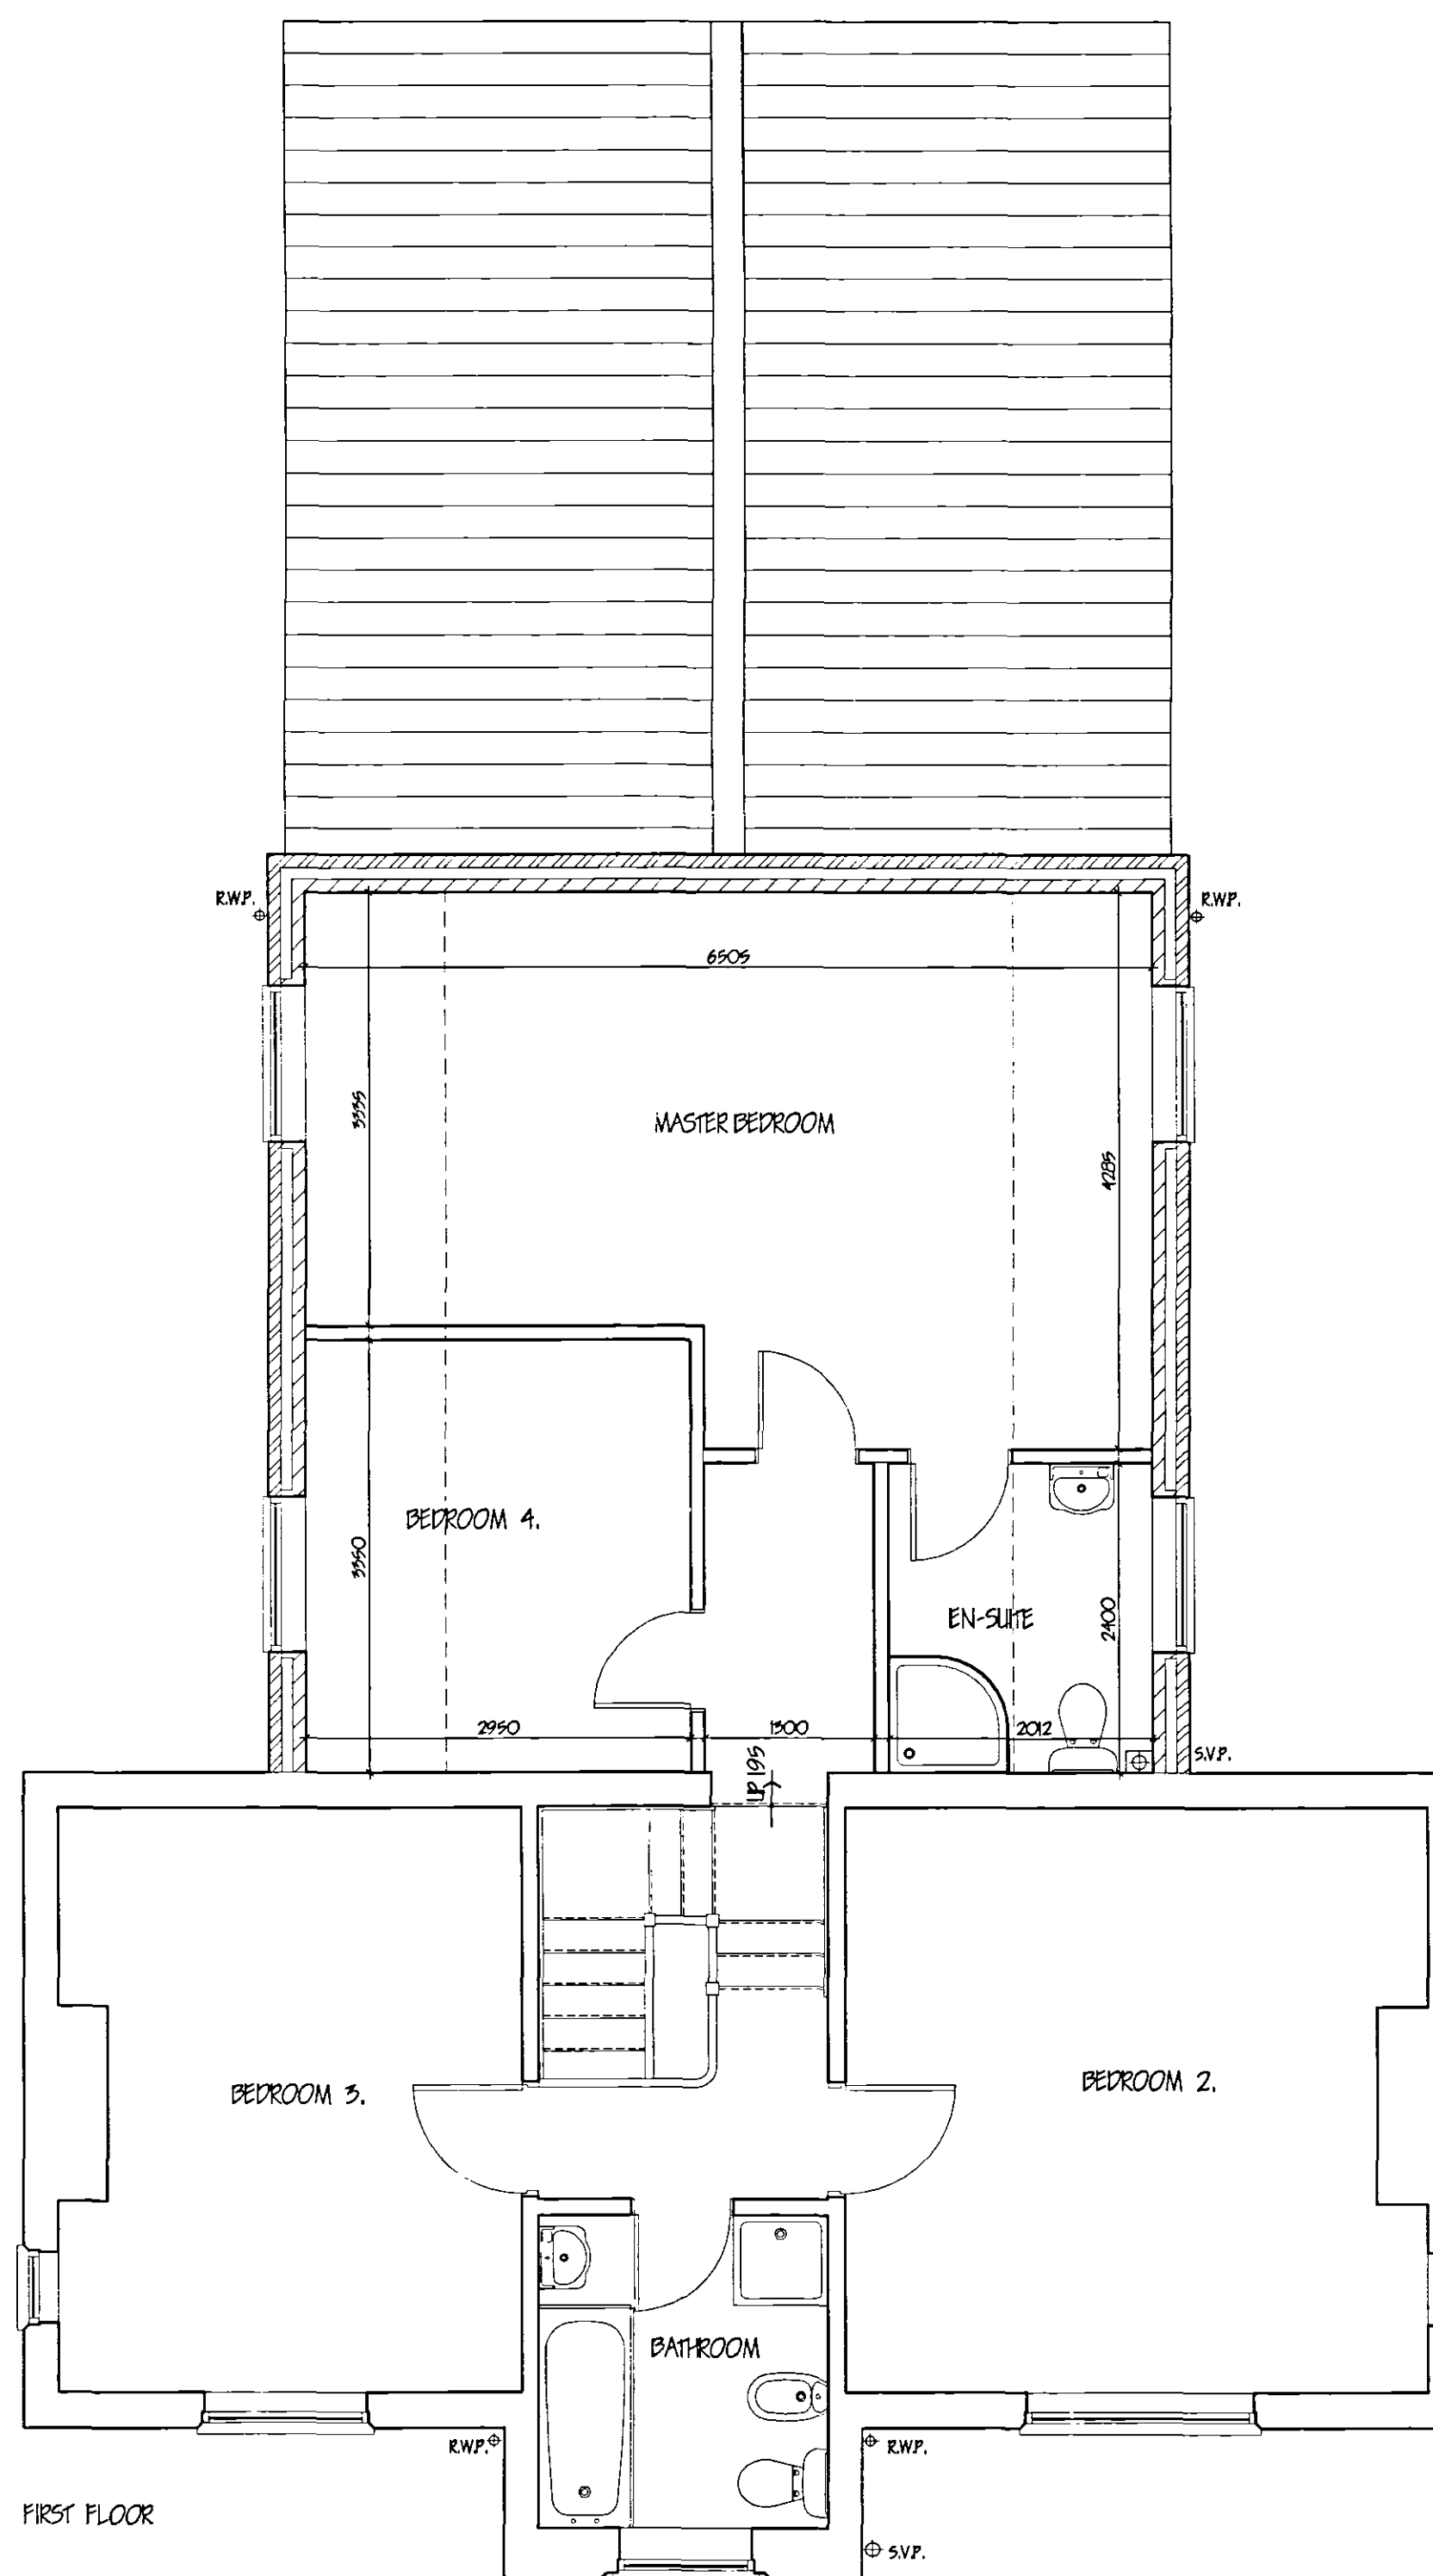


FIRST FLOOR

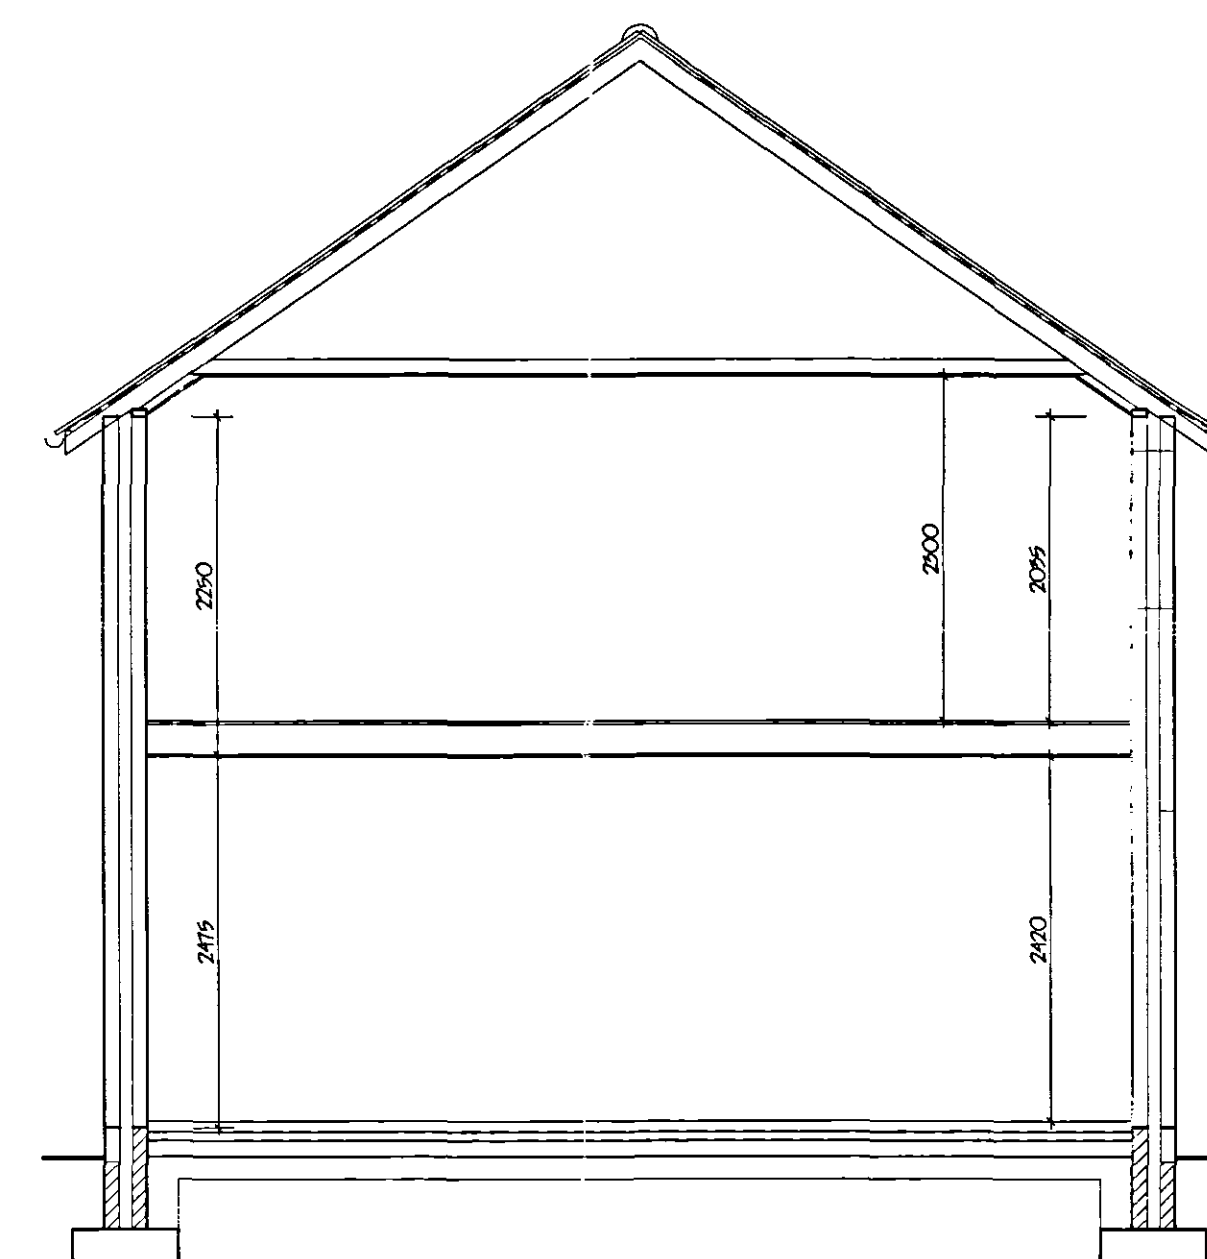

SECTION B - B

SWR
Planning & Development
08 FEB 2005
Ref: 0160105

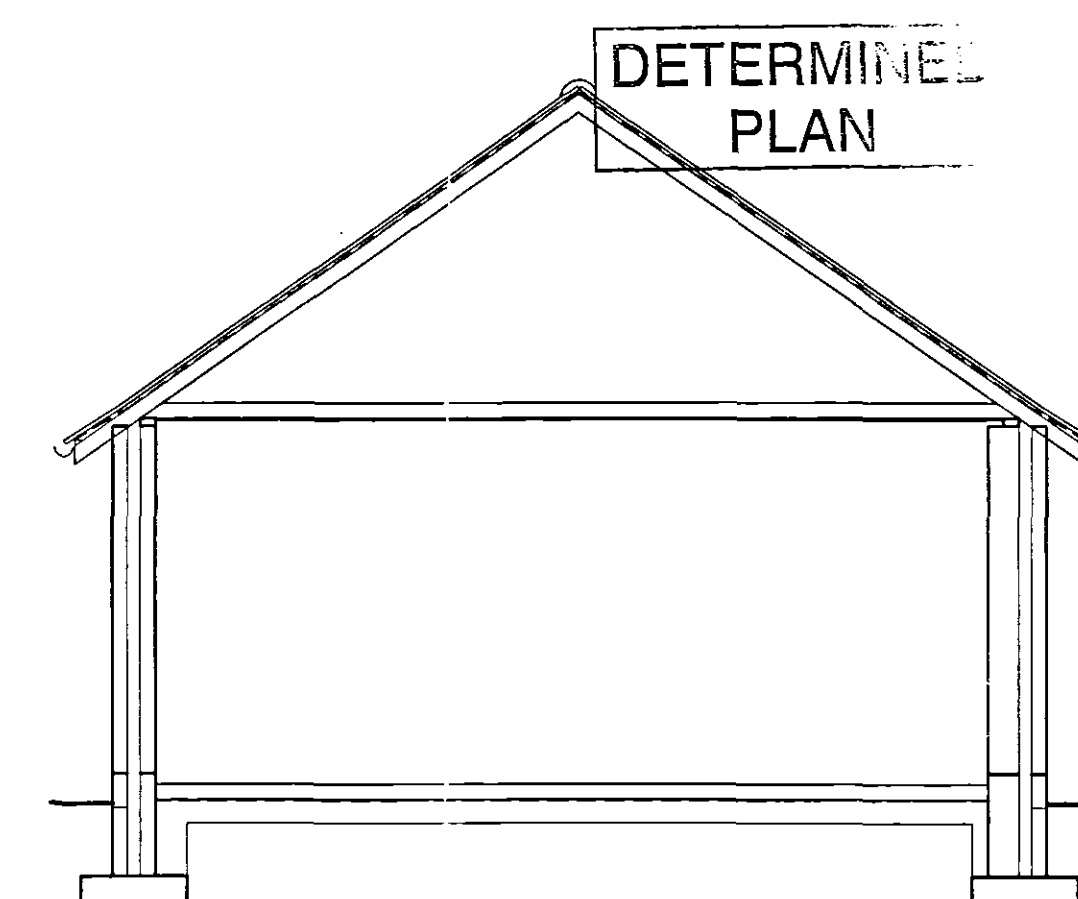

SECTION C - C

DETERMINED
PLAN

LIMITATIONS.
This drawing is limited in the amount of information contained and does not purport to contain a full specification of the works. It is solely for the purpose of obtaining Planning/Building Regulation approval. The drawing must not be used as a contract document alone.
All dimensions shall be taken from site from actual work. Under no circumstances shall measurements be scaled from this drawing for construction or ordering purposes. All given dimensions shall be checked by the Builder/Contractor and will be his responsibility from commencement of site works.
The works will not be supervised or inspected on site by G.R. Merchant or any representative thereof. It is the client or their appointed agents responsibility to control workmanship, substitution of materials, adherence to specification, variations to contract etc.

COPYRIGHT RESERVED.
Copies of this drawing must be made only with the written permission of G. R. Merchant.

STANDARDS.
All materials to be new unless otherwise stated and all components and materials etc. to be used fitted and installed etc. in strict accordance with manufacturers instruction and relevant Code of Practice.
Materials shall conform to appropriate British Standard Specification or BBA Certificate or European Code equivalent.

HEALTH & SAFETY.
The Employer/Client shall ensure that the selected contractor is conversant with and adopts all measures necessary to achieve compliance with Health & Safety legislation for Building Sites and Work Places.
The Employer/Client is advised that should the works need to comply with the Construction Design and Management Regulations an independent Planning Supervisor will be required.

SCOPE OF THE WORKS.
The works shall comprise of all that is shown on the drawing and details. Work that may not be specifically shown but may be reasonably inferred as necessary to carry out the works shall be deemed to be included.

C	CAPACE	JAN '04
B	CLIENT REQUIREMENTS	DEC '04
A	CLIENT REQUIREMENTS	DEC '04
ref	revision	date

G. R. MERCHANT
LENG AMICE FIMO
ARCHITECTURAL, STRUCTURAL
AND LAND DRAINAGE
CONSULTANTS
Unit 4, Wrights Mews
12A Park Road, Holbeach,
Spalding, Lincs. PE12 7EZ
Tel: 01408 428000
Fax: 01408 428744
E-Mail: G. R. Merchant @ Merchant. Fd.
Co. UK

Project
PROPOSED EXTENSION
WOOD FARM
SURFLEET SEAS END
SPALDING Lincs.

Client
MR B. NAYLOR

Drawing
PROPOSED
PLANS / SECTIONS / ELEVATIONS

Job Ref. 961-04	Drawing No. 02-C
Date NOV. '04	Drawn J.C.

Scales
1:50 1:100

DO NOT SCALE FROM THIS DRAWING
This drawing is copyright and may not be altered, copied, photocopied or used for any other purpose other than that for which it is issued.
The General Contractor is to check all dimensions on site and report any discrepancies to the architect.
All details shown on this drawing including transfer one are based upon typical site conditions and are not to be used as a guide. No responsibility can be accepted for abnormal conditions which may be discovered during construction unless reported to the architect in the design instructions prior to the start of construction. Site soil surveys are recommended in respect of foundations to establish specific site conditions before foundation work is undertaken.