




PROPOSED ELEVATIONS

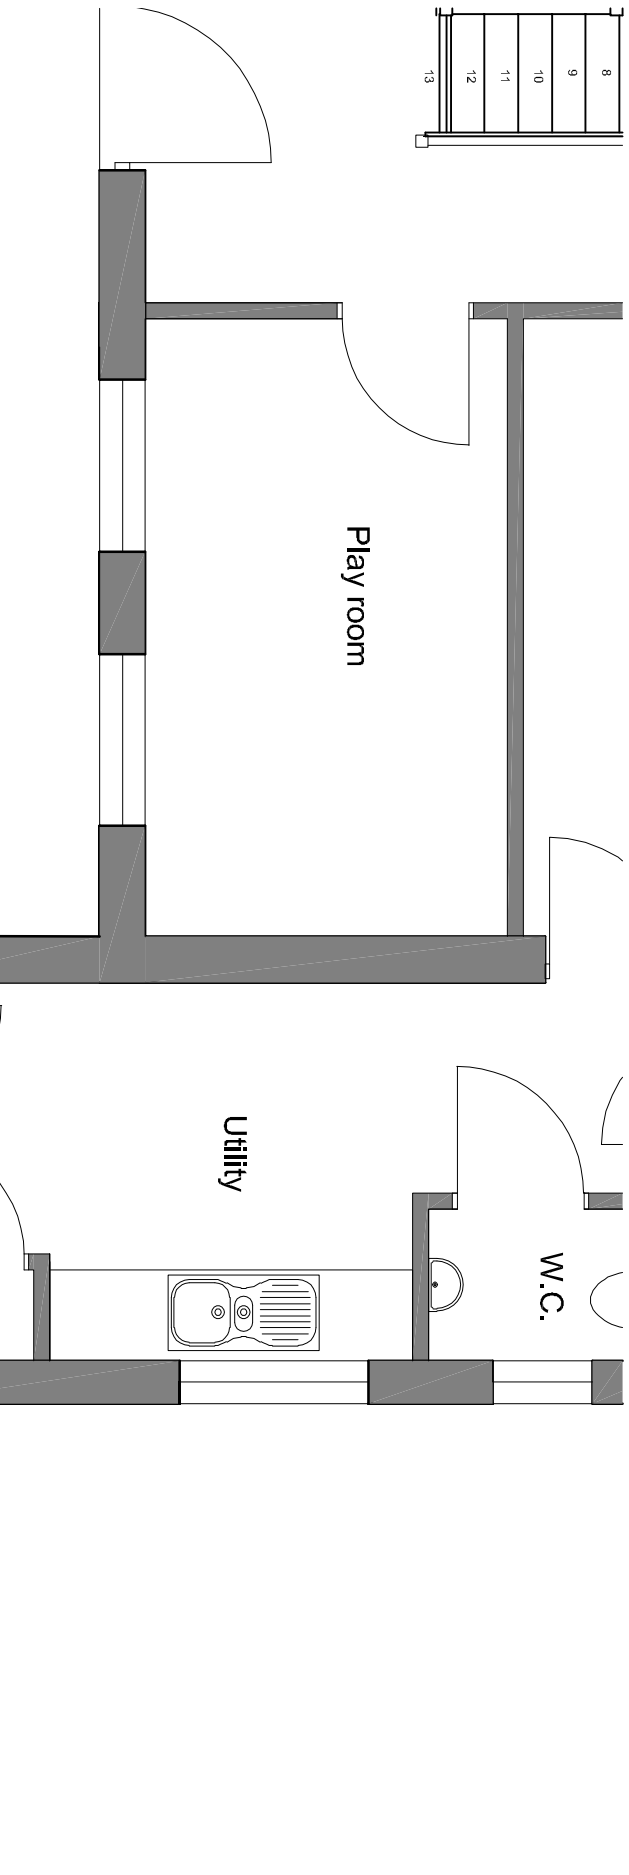

LOCATION PLAN

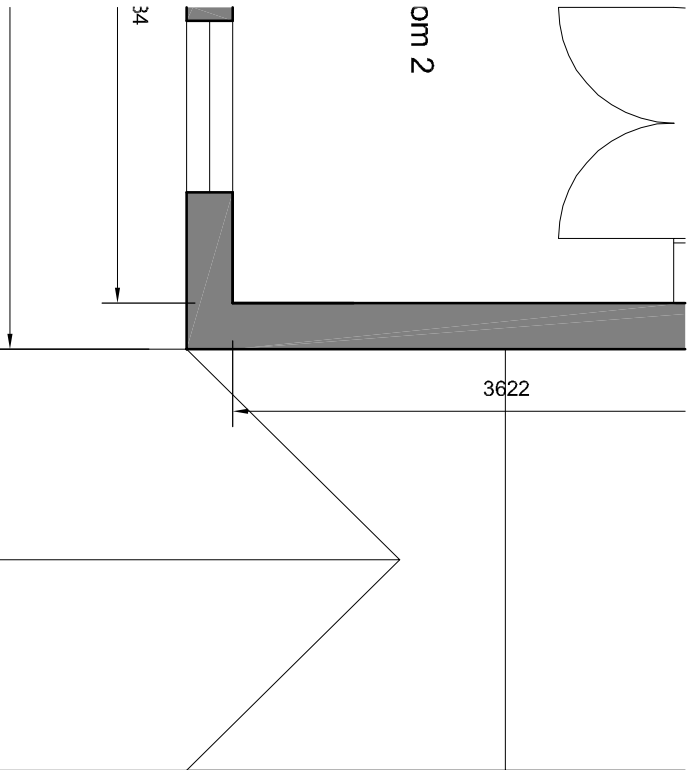

PROPOSED BLOCK PLAN

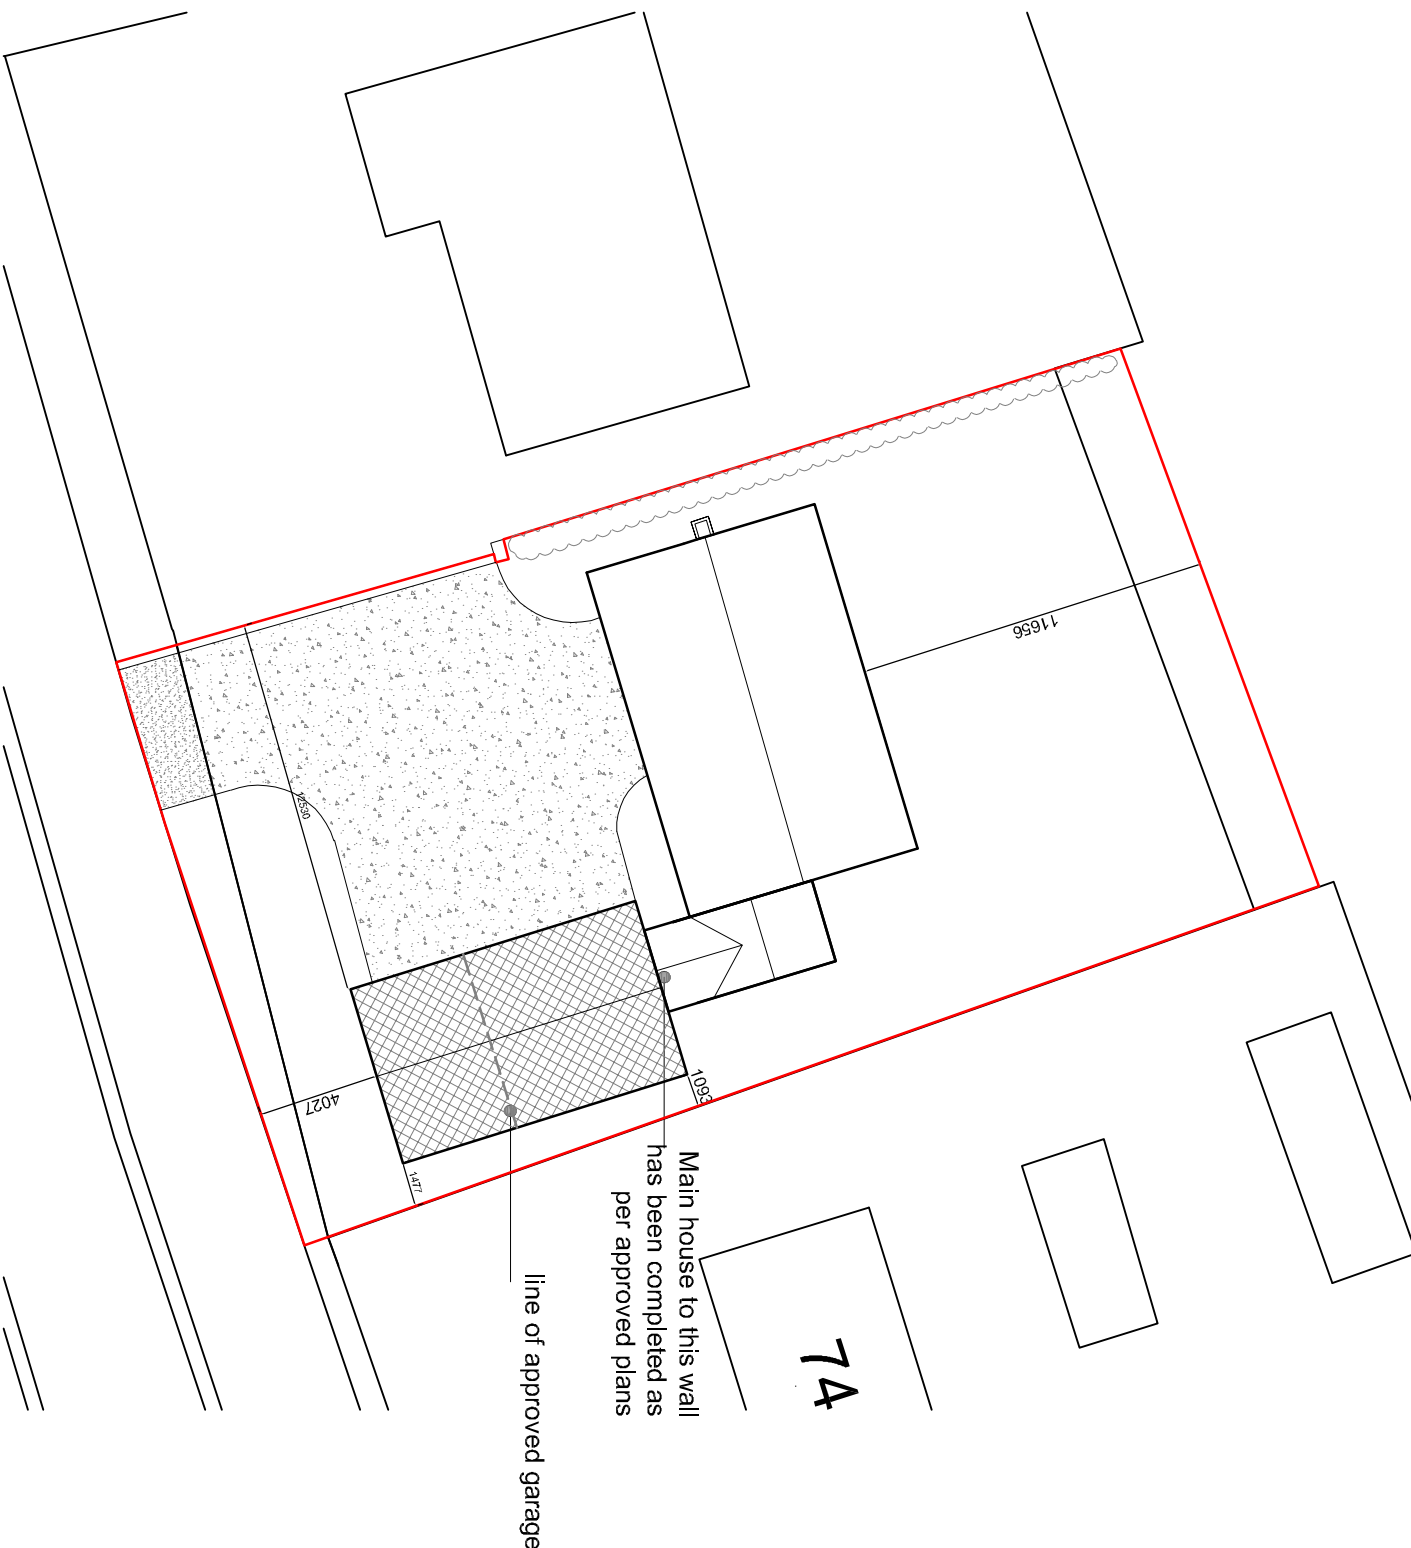

PROPOSED GROUND FLOOR PLAN

PROPOSED FIRST FLOOR PLAN

Revised	Date	Drawn	Description
Client	Mr & Mrs Huntsman		
Project	Amended Garage @ 72 RESERVOIR ROAD, SURFLEET		
Drawing	Planning (Amendment to garage)		
Scale	1:50, 1:100	Drawn	AWM checked
Scale	1:200, 1:1250 @ A1	Drawn	TAC
Date	06/02/2024		
Drawn by	24/651/PA/002		

Trower A Kemp (TAK) Ltd, 14 Old Fenille Road, Spalding, Lincs, PE12 6DD
01406 580027
taco@tackarchitects.co.uk
www.tackarchitects.co.uk