



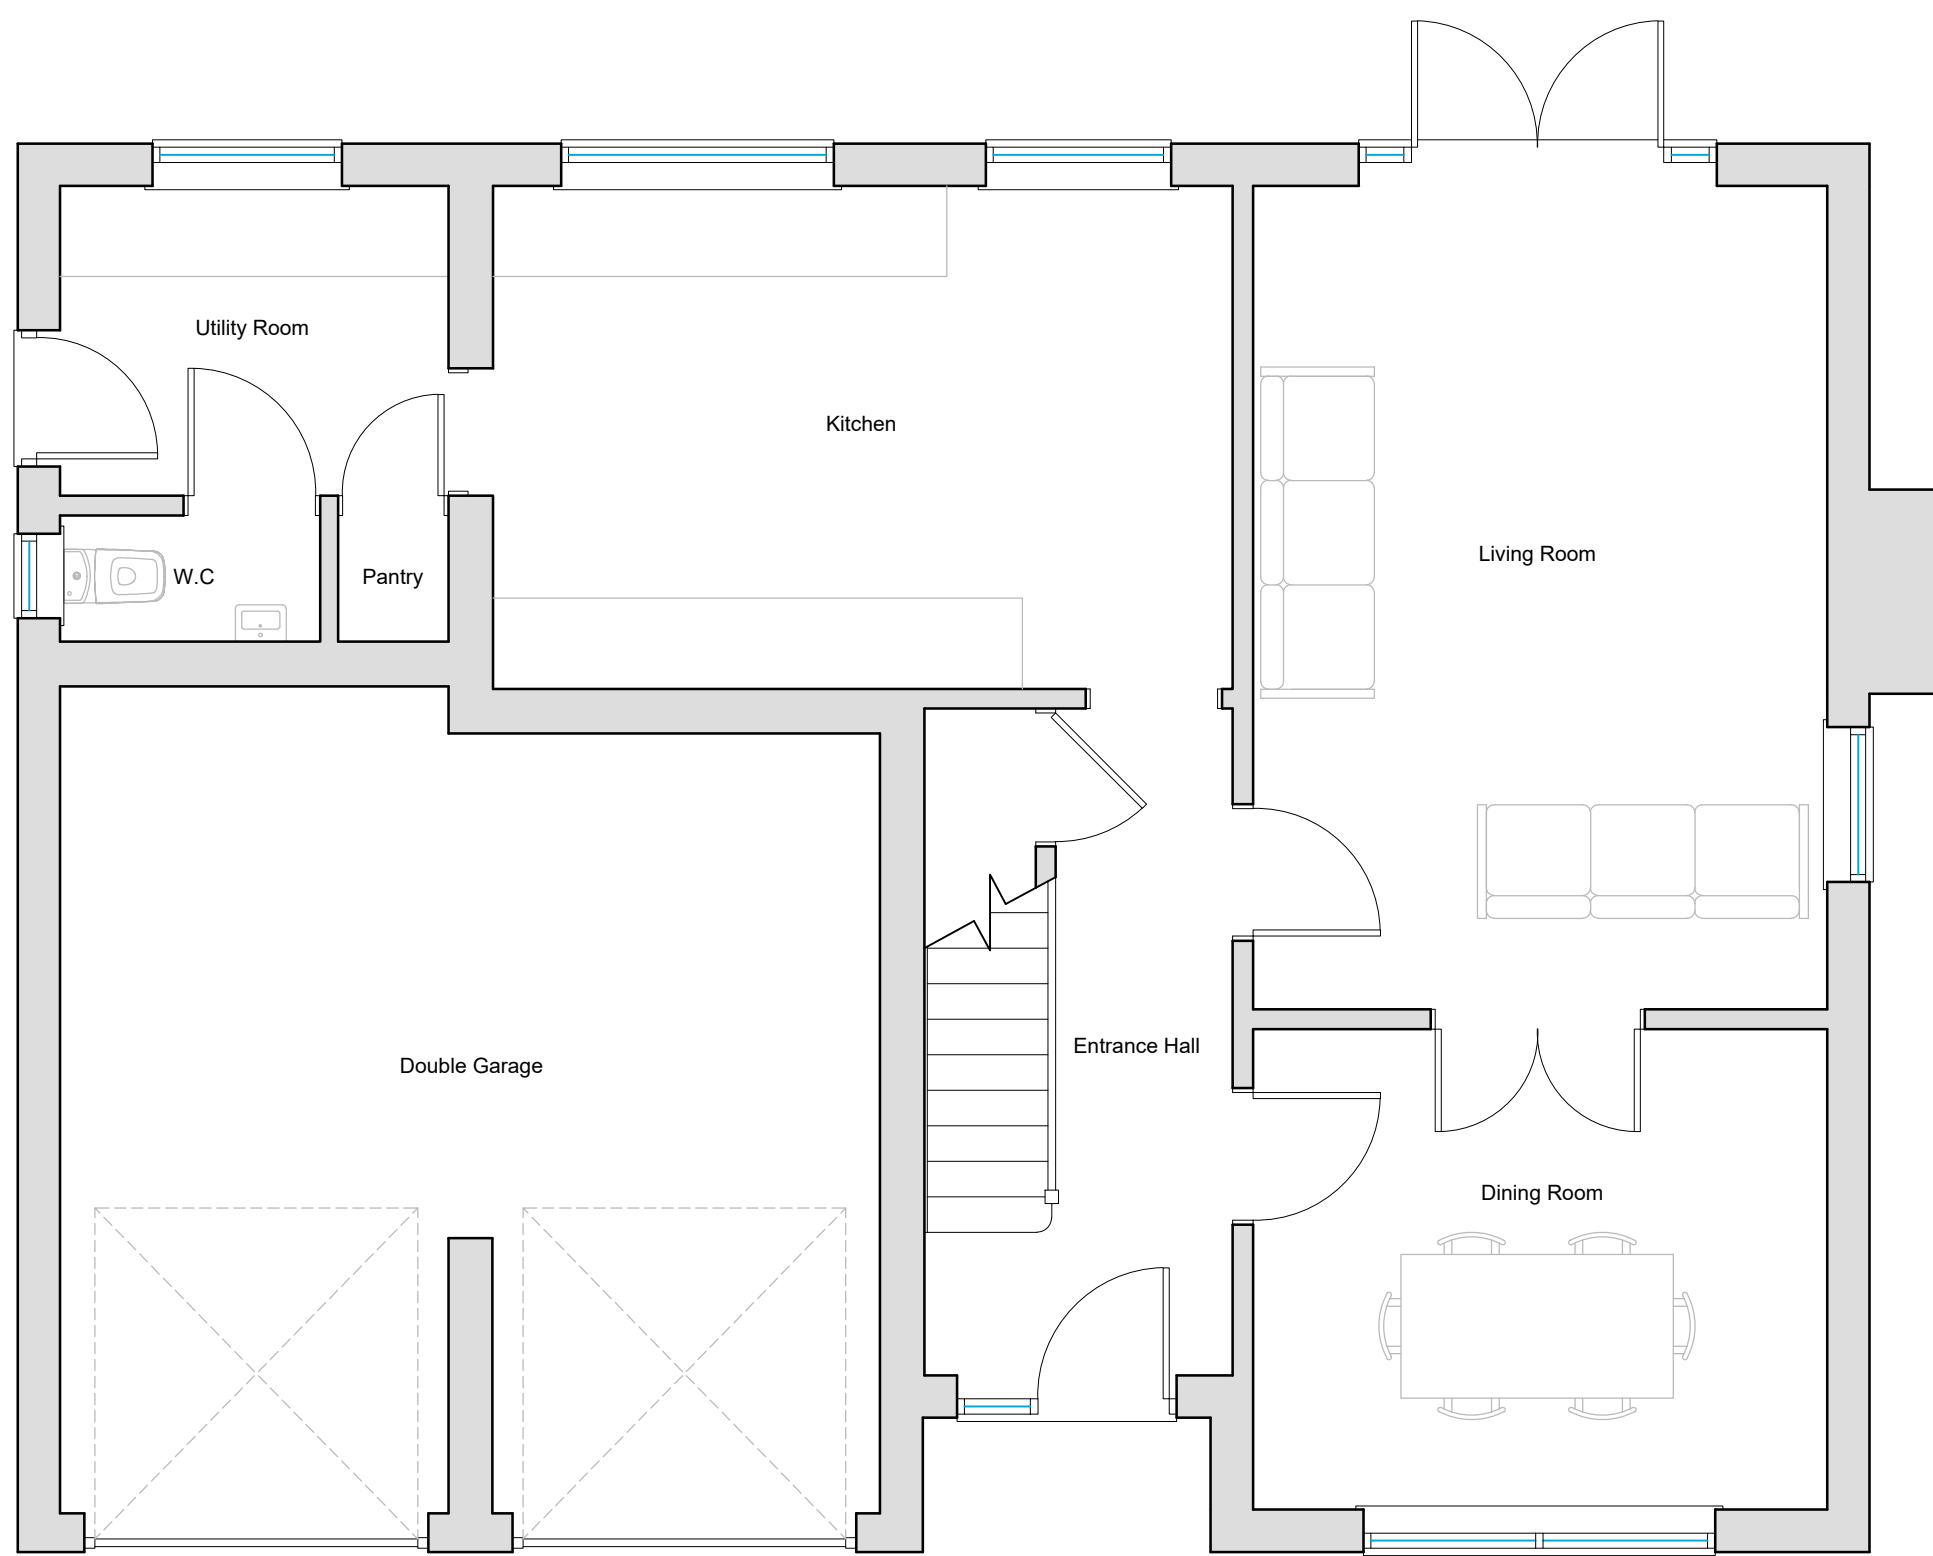

Existing Ground Floor Plan
Scale 1:50

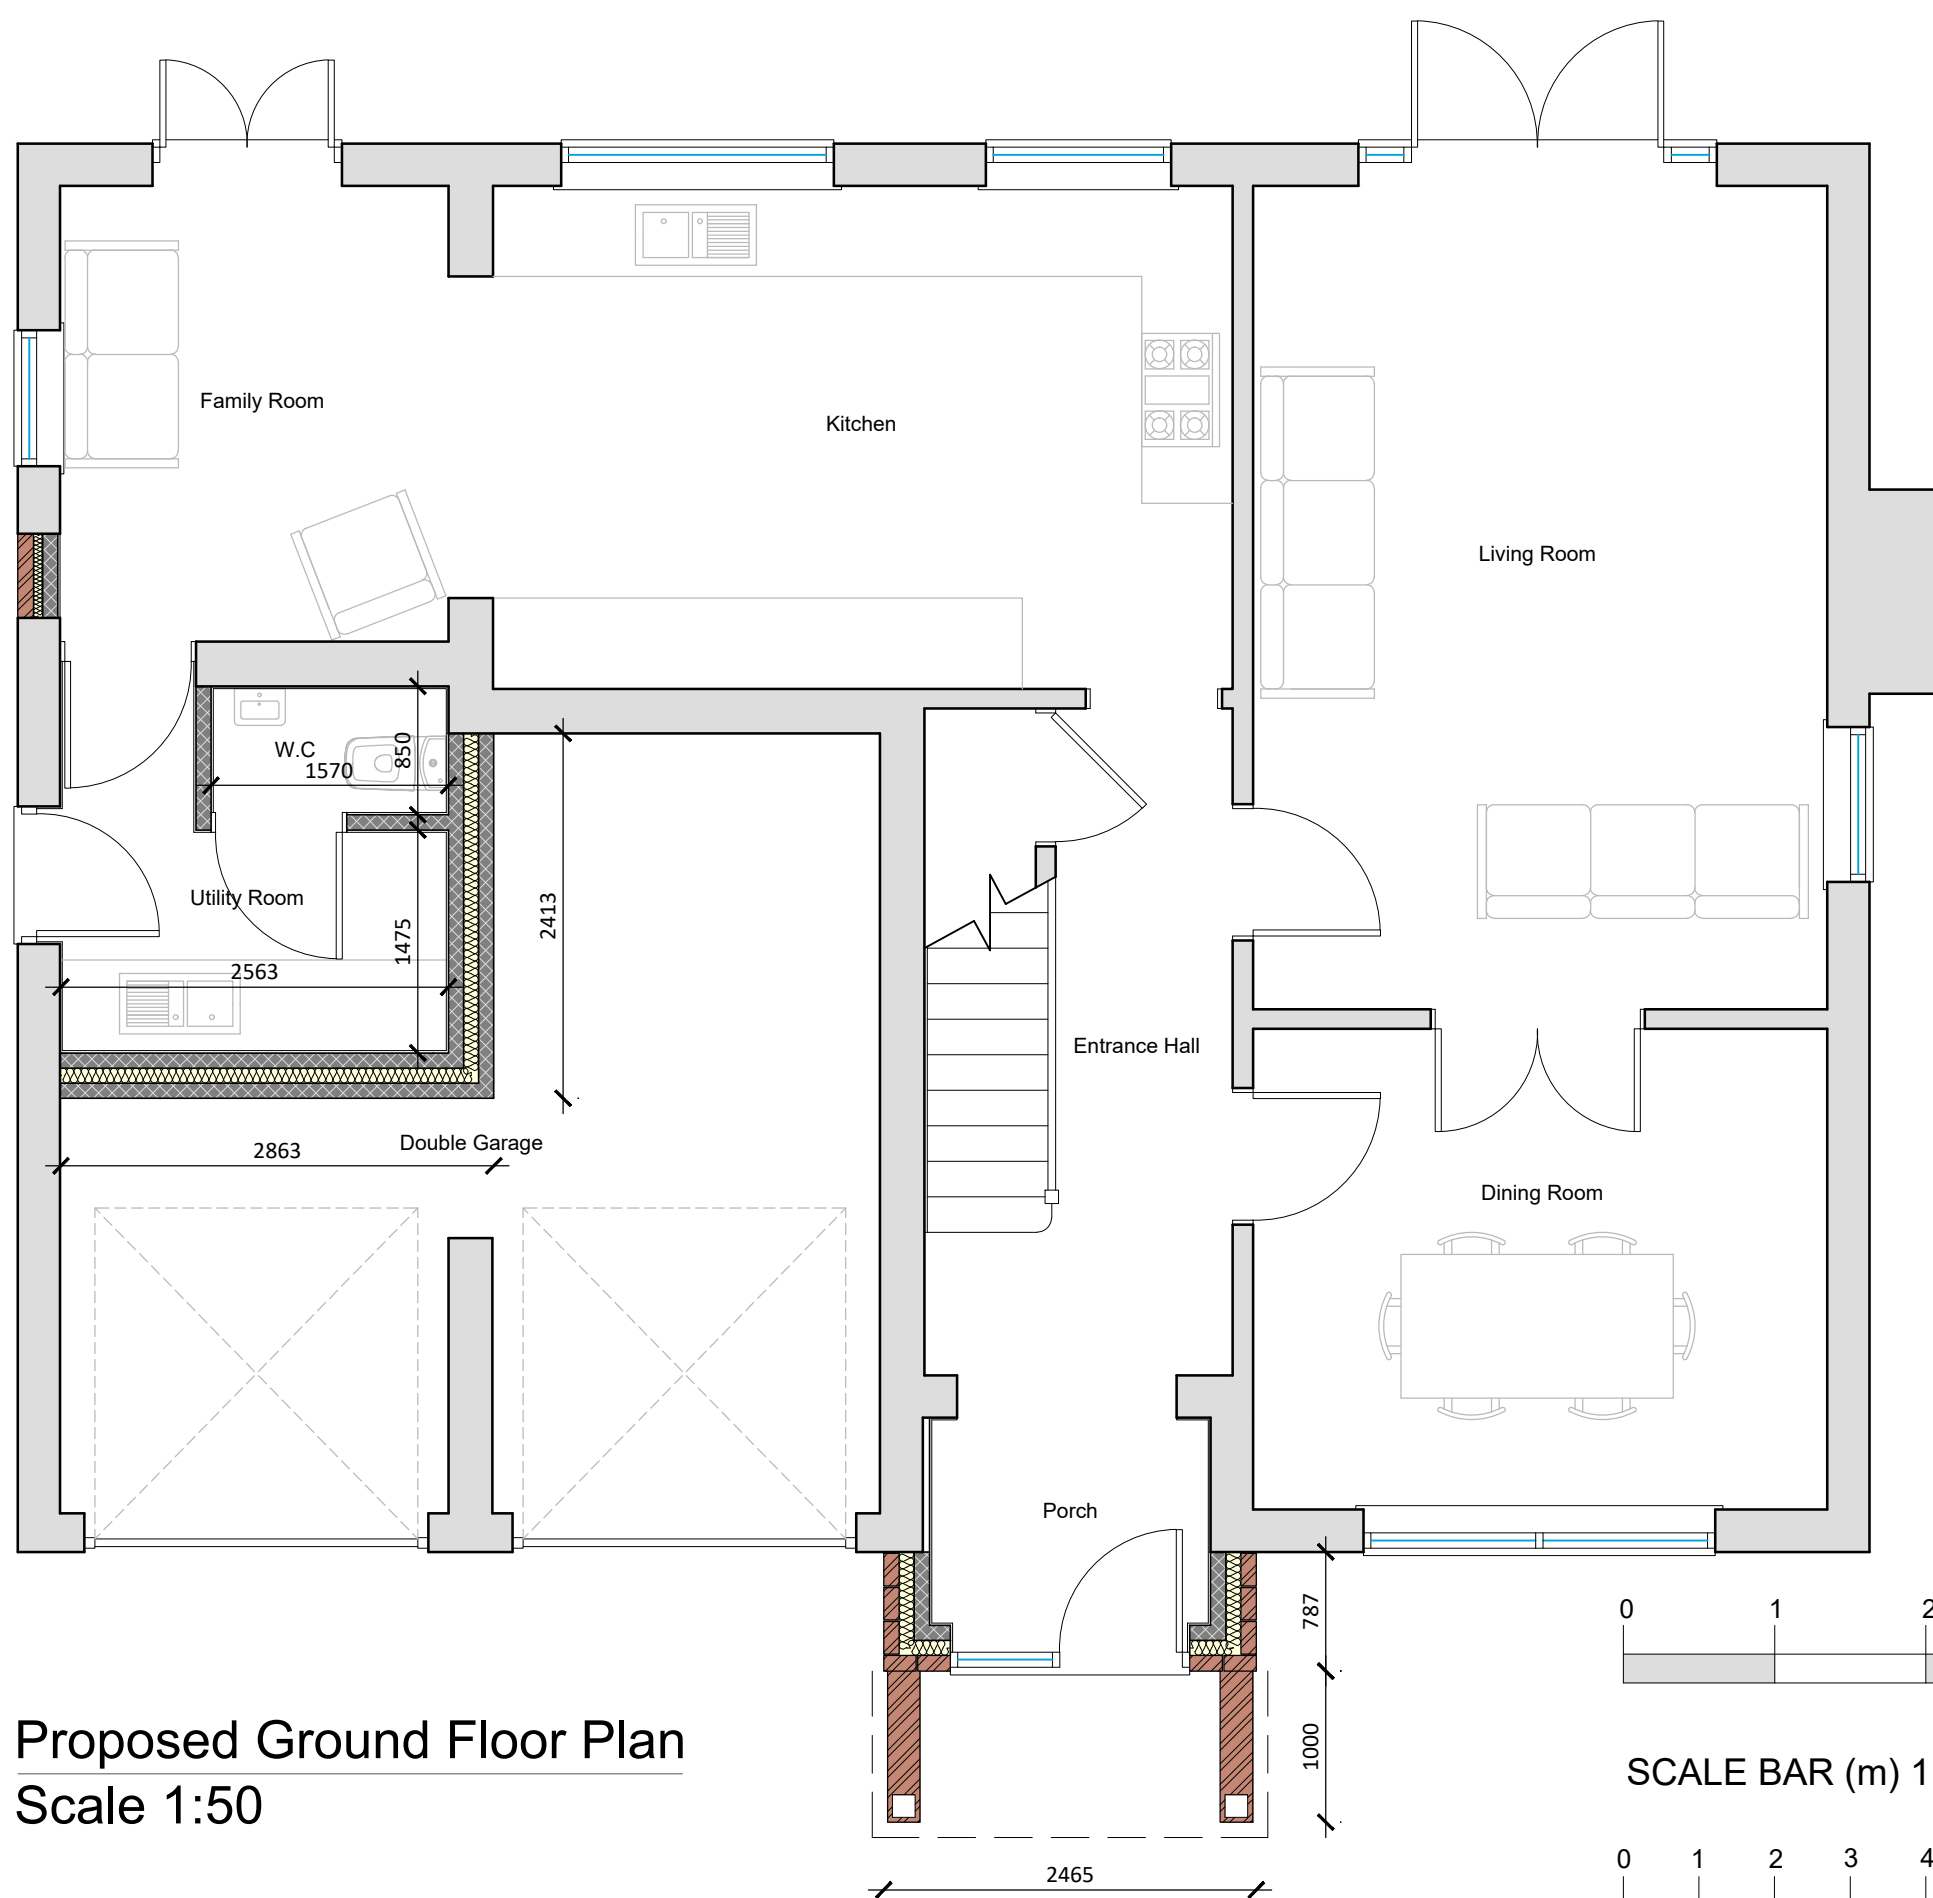

Proposed Ground Floor Plan
Scale 1:50



Existing Front (W) Elevation
Scale 1:100




Existing Side (S) Elevation
Scale 1:100



Existing Side (S) Elevation
Scale 1:100



Proposed Front (W) Elevation
Scale 1:100

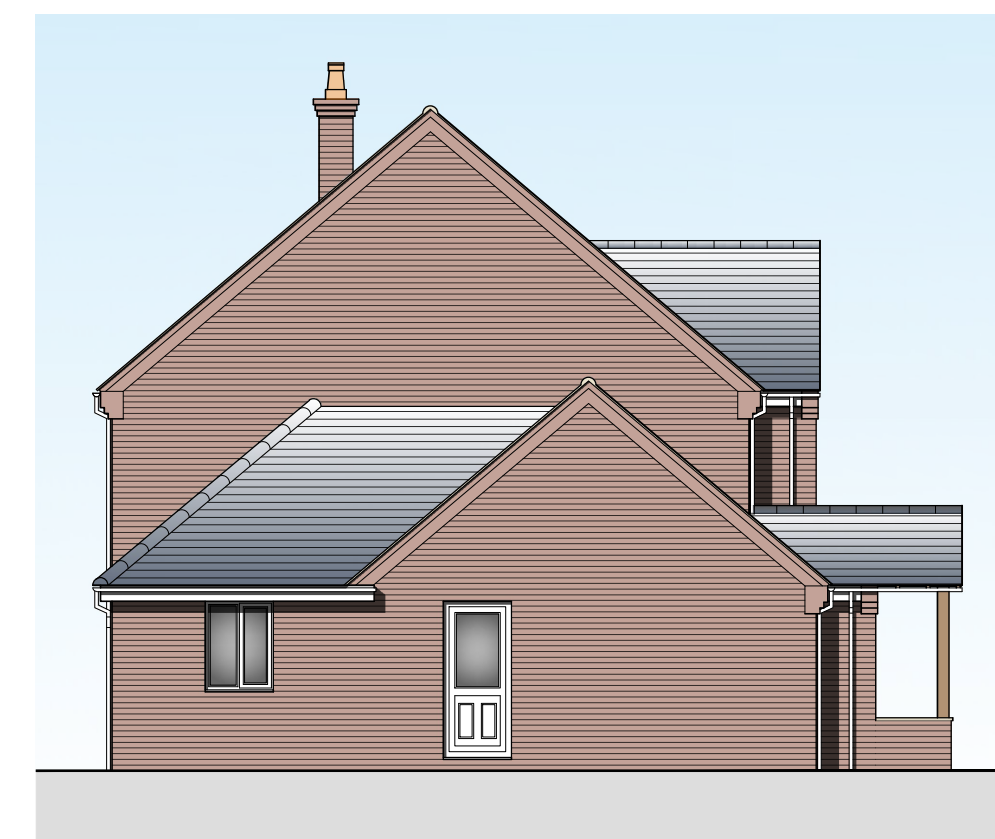


Proposed Side (S) Elevation
Scale 1:100




Proposed Side (S) Elevation
Scale 1:100




Site Location Plan
Scale 1:1250

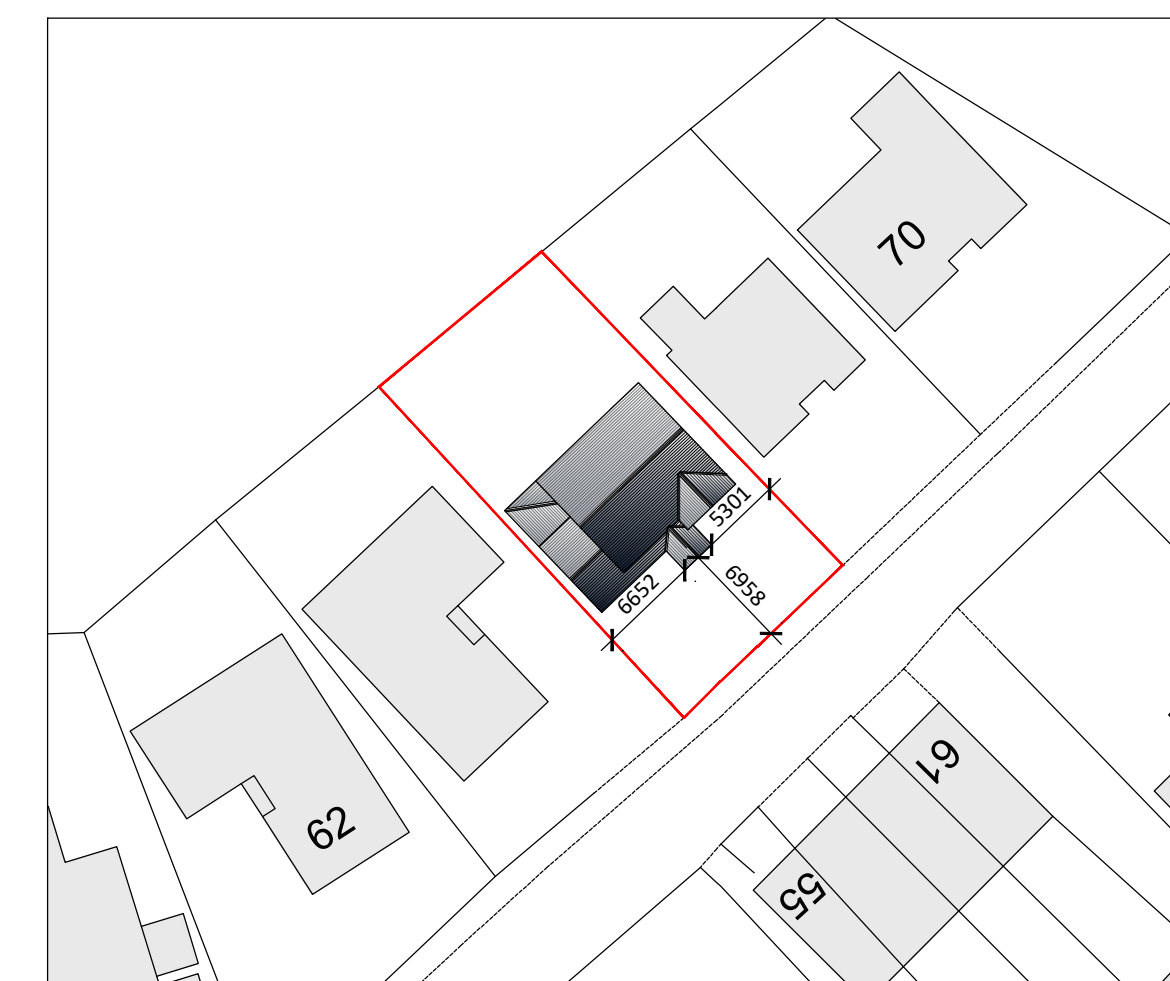

Proposed Block Plan
Scale 1:500

 

SCALE BAR (m) 1:50

 

SCALE BAR (m) 1:100



SCALE BAR (m) 1:500



SCALE BAR (m) 1:1250

REV.	DESCRIPTION	DATE
A	Alterations to scheme	Feb 2022
1	Ground floor front extension	Feb 2022

PROJECT:	GROUND FLOOR FRONT EXTENSION
DRAWING:	EXISTING & PROPOSED FLOOR PLANS BLOCK PLAN EXISTING & PROPOSED ELEVATIONS SITE LOCATION PLAN
SIZE:	A1
CLIENT:	Mr & Mrs C. Champion
DATE:	11/02/2022
APPROVED:	CT
Do Not Scale From This Drawing	SCALE: as labelled
DRAWN BY:	JC
SHEET:	0326/22/01A

NOTES: THIS DRAWING IS THE PROPERTY OF JC ARCHITECTURAL CONSULTANT. NO UNAUTHORIZED COPYING OR REPRODUCTION IN ANY FORM IS PERMITTED WITHOUT OBTAINING PRIOR WRITTEN PERMISSION FROM JC ARCHITECTURAL CONSULTANT. JC ARCHITECTURAL CONSULTANT RESERVES THE RIGHT TO WITHDRAW THIS INFORMATION AT ANY TIME. ALL DIMENSIONS ARE TO BE CONFIRMED ON SITE BY CONTRACTOR. ANY DISCREPANCIES ARE TO BE REPORTED TO JC ARCHITECTURAL CONSULTANT IMMEDIATELY. THE DESIGN HAS BEEN UNDERTAKEN AS FAR AS POSSIBLE TO AVOID RISKS TO HEALTH AND SAFETY OR TO REDUCE AND CONTROL THE EFFECTS OF ANY UNAVOIDABLE RISKS. ANY RELEVANT INFORMATION REGARDING RISKS WHICH ARE NOT ABLE TO BE ELIMINATED WILL BE INCLUDED WITHIN THE PROJECT HEALTH AND SAFETY FILE.