

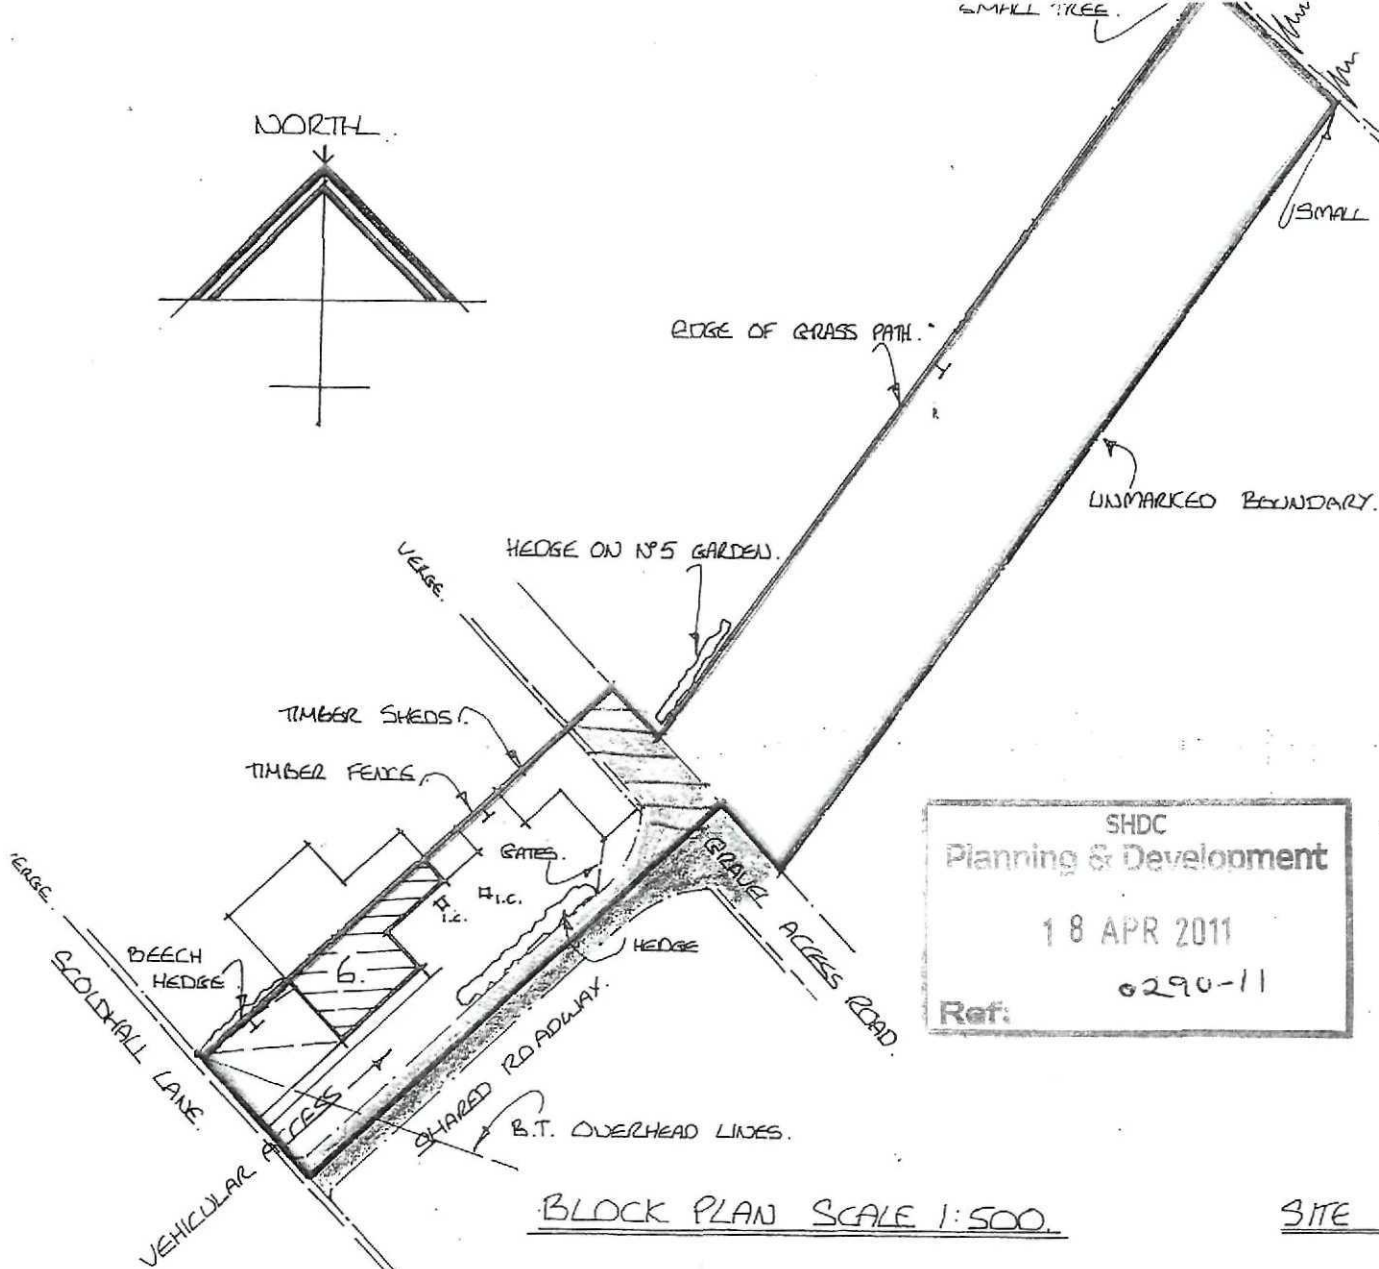


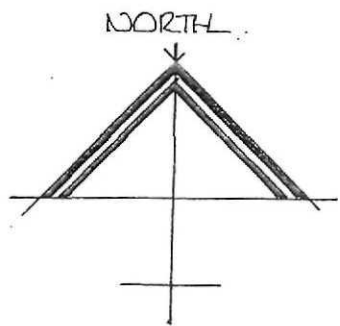

BLOCK PLAN SCALE 1:500.

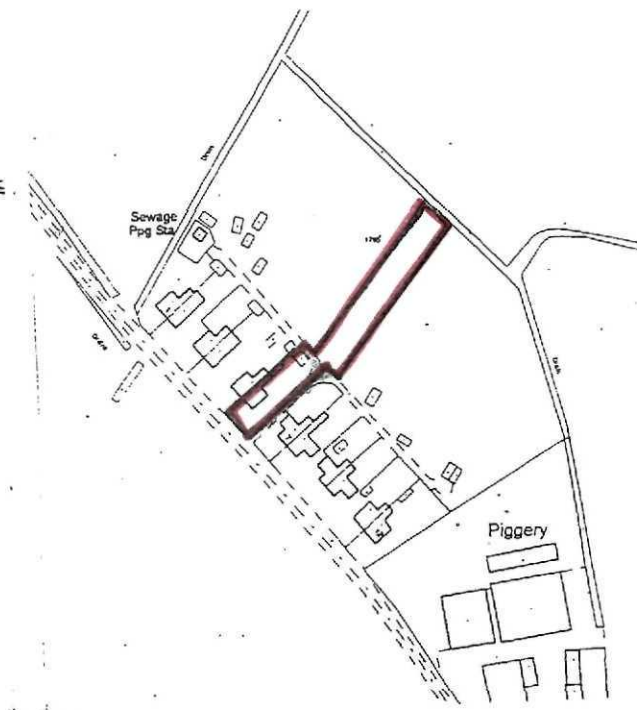

LOCATION PLAN SCALE 1:2500.

LOCATION PLAN REPRODUCED FROM THE
2000 ORDNANCE SURVEY SOUTH HOLLAND
DISTRICT MAP WITH PERMISSION OF THE
CONTROLLER OF HER MAJESTY'S STATIONERY
OFFICE. CROWN COPYRIGHT RESERVED.
O.S. SHEET N° T.F. 2629-2729.
O.S. LICENCE N° L.A. 079413.

SITE AREA = 1128 m² or thereabouts.


SHDC
Planning & Development
18 APR 2011
6290-11
Ref:



HOUSING AND PLANNING
SERVICES
MRS SALLY WALTHAM
BA(Hons) F.C.I.H.
Director of Housing and
Planning Services
Tel: (01775) 761161


PROJECT
SALE OF COUNCIL HOUSE.
N° 6. SCOLDHALL LANE, SURFLEET.
MR. F.A. & MRS F.O. GAMMON,

DATE	SCALE	JOB No.
FEBRUARY 2000	1:500 / 1:2500	R.T.B.
DRAWN	DRAWING No.	3313.
Bruckfield.		

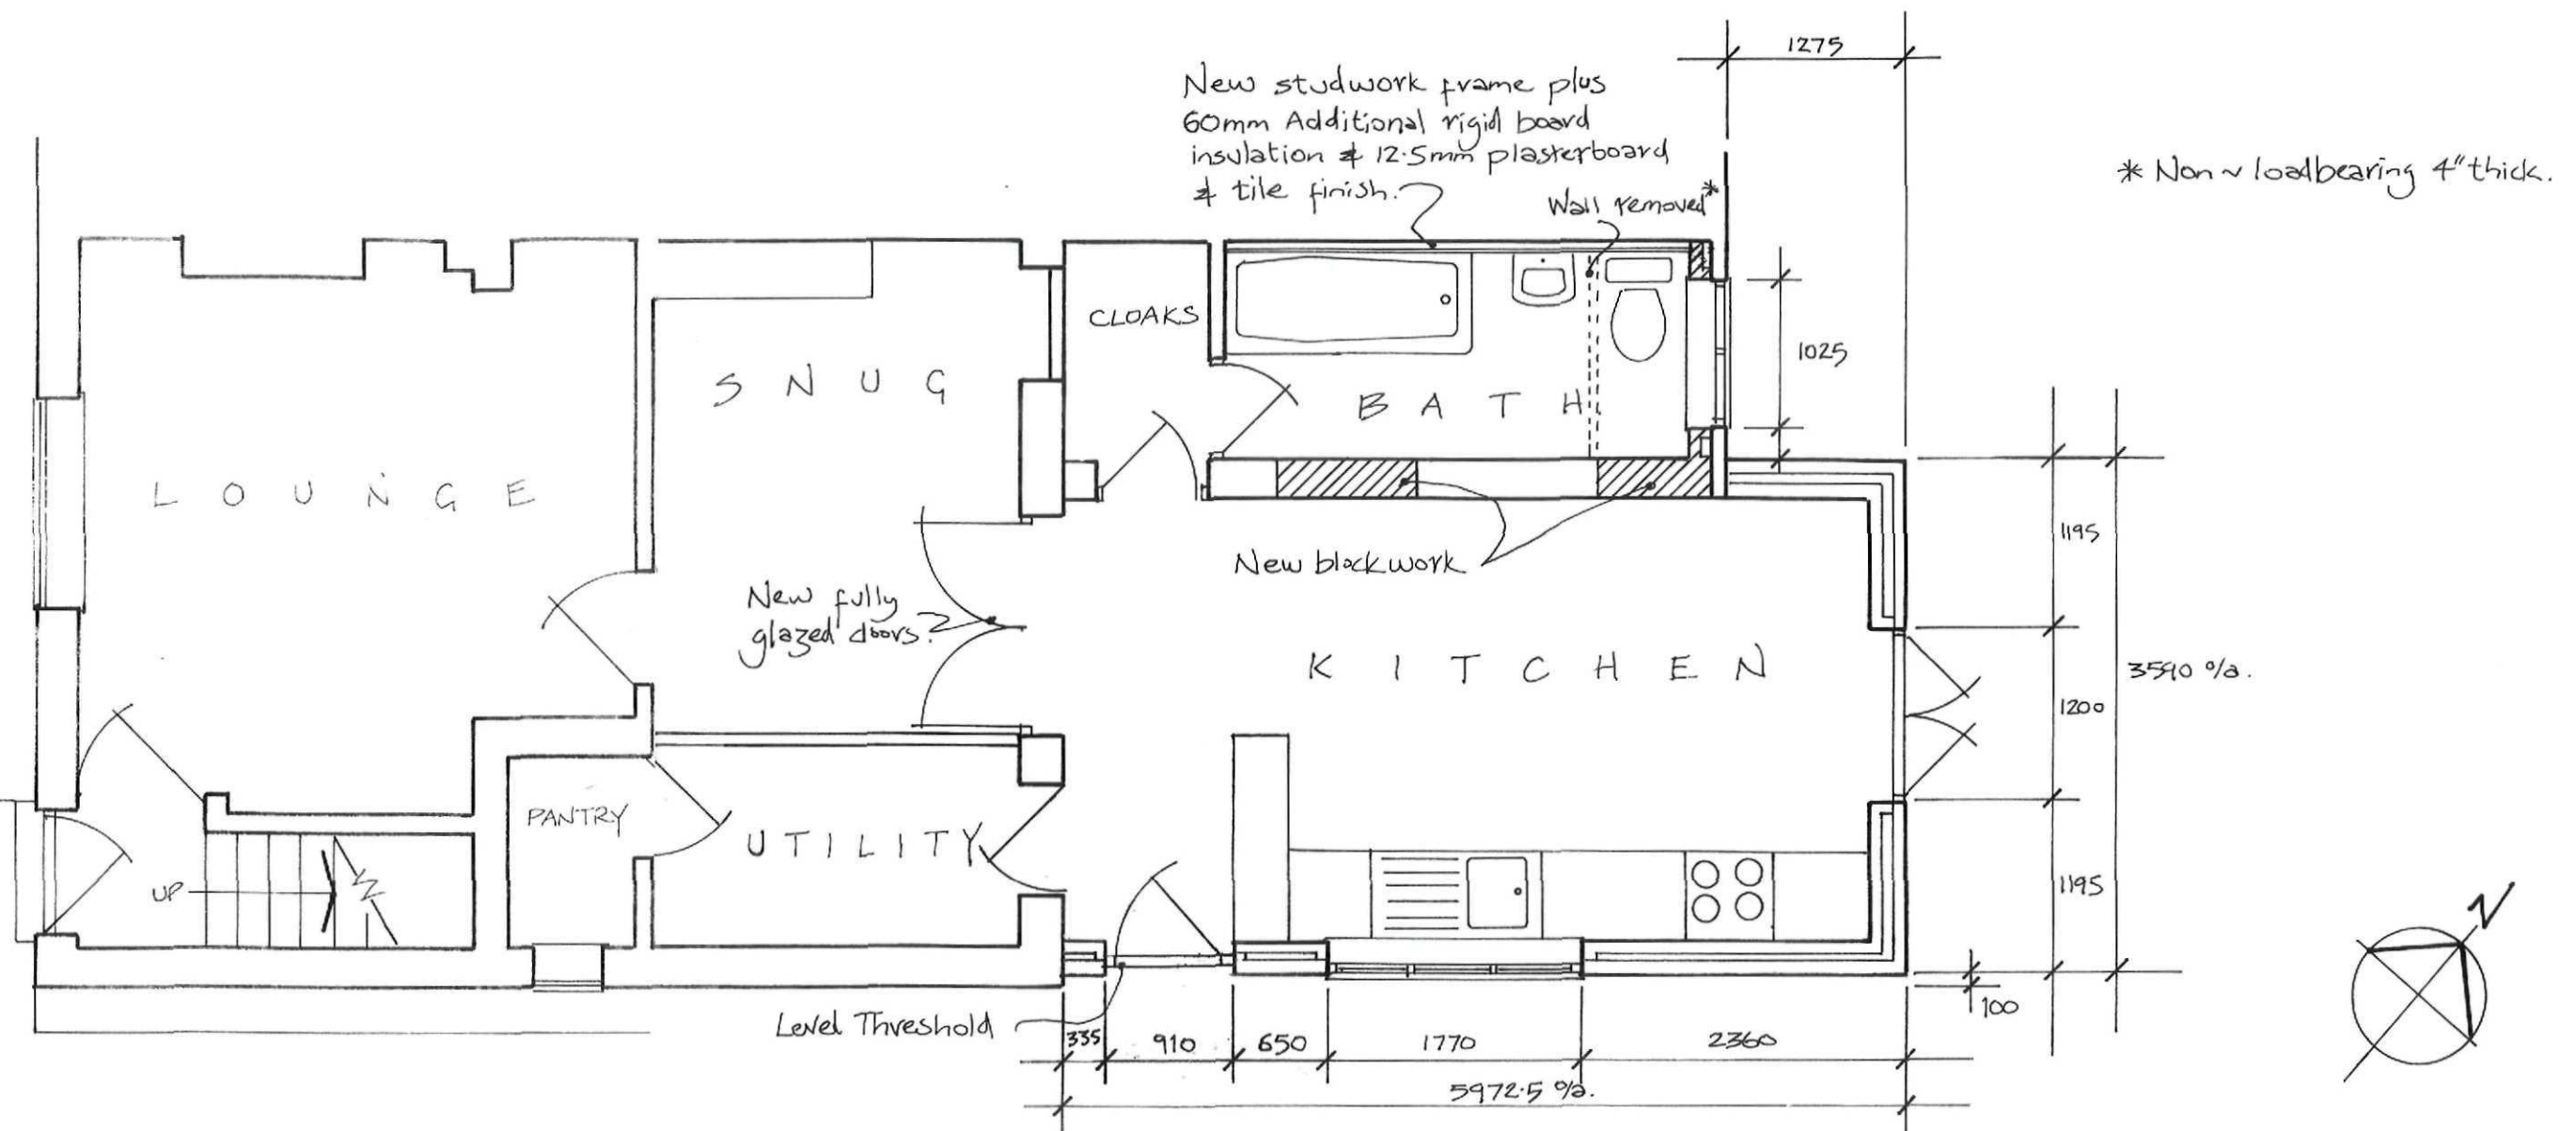

GROUND FLOOR AS PROPOSED


1:50.

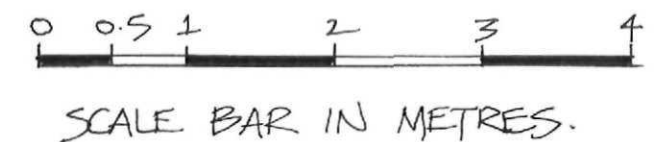


PROPOSED EXTENSION TO N°6 SCOLDHALL LANE. SURFLEET.
SPALDING. LINCOLNSHIRE. PEN 4BJ.

SHDC Planning & Development
18 APR 2011
Ref: 0290-11


KEY.

 

NEW BLOCKWORK

 


NEW STUDWALL.

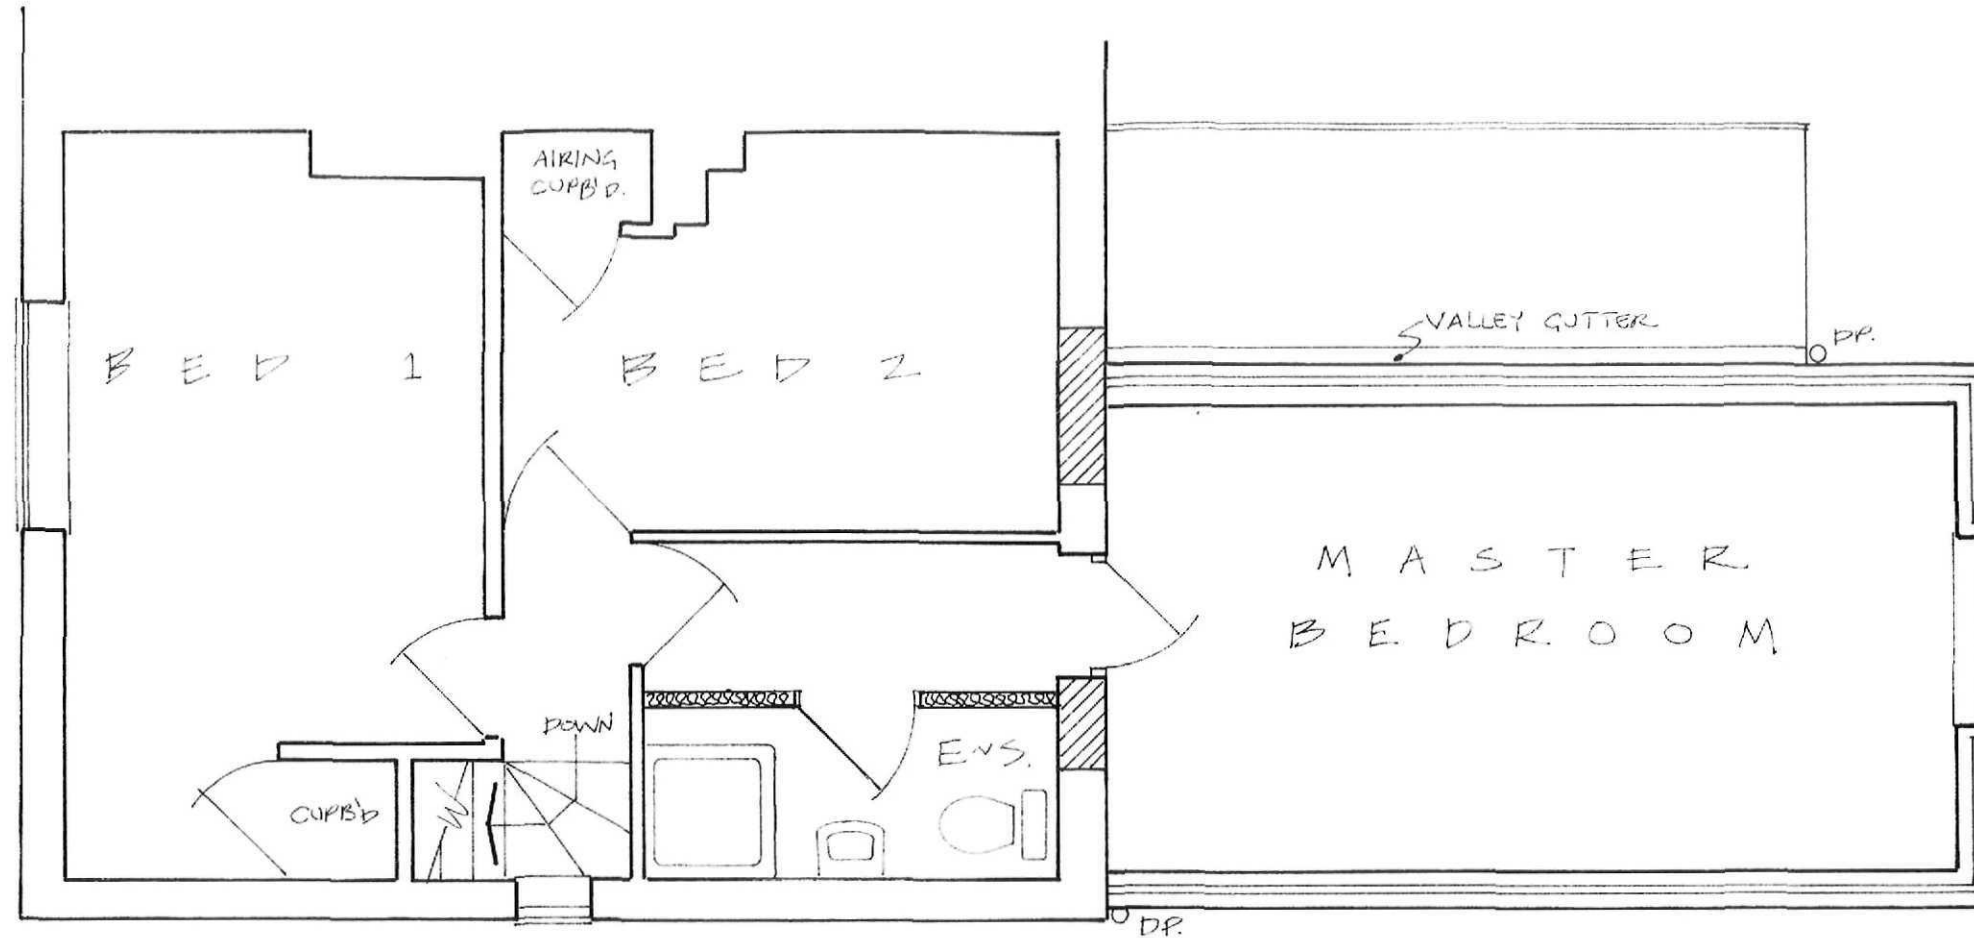

FIRST FLOOR AS PROPOSED

1:50.

 

SCALE BAR IN METRES.

PROPOSED EXTENSION TO N^o. 6 SCOLDHALL LANE • SURFLEET •
SPALDING • LINCOLNSHIRE • PE11 4BJ.

SHDC	
Planning & Development	
18 APR 2011	
Ref:	0290-11




SIDE ELEVATION AS PROPOSED.

1:50.

PROPOSED EXTENSION TO No. 6 SCOLDHALL LANE · SURFLEET.
SPALDING · LINCOLNSHIRE · PE11 4BJ.



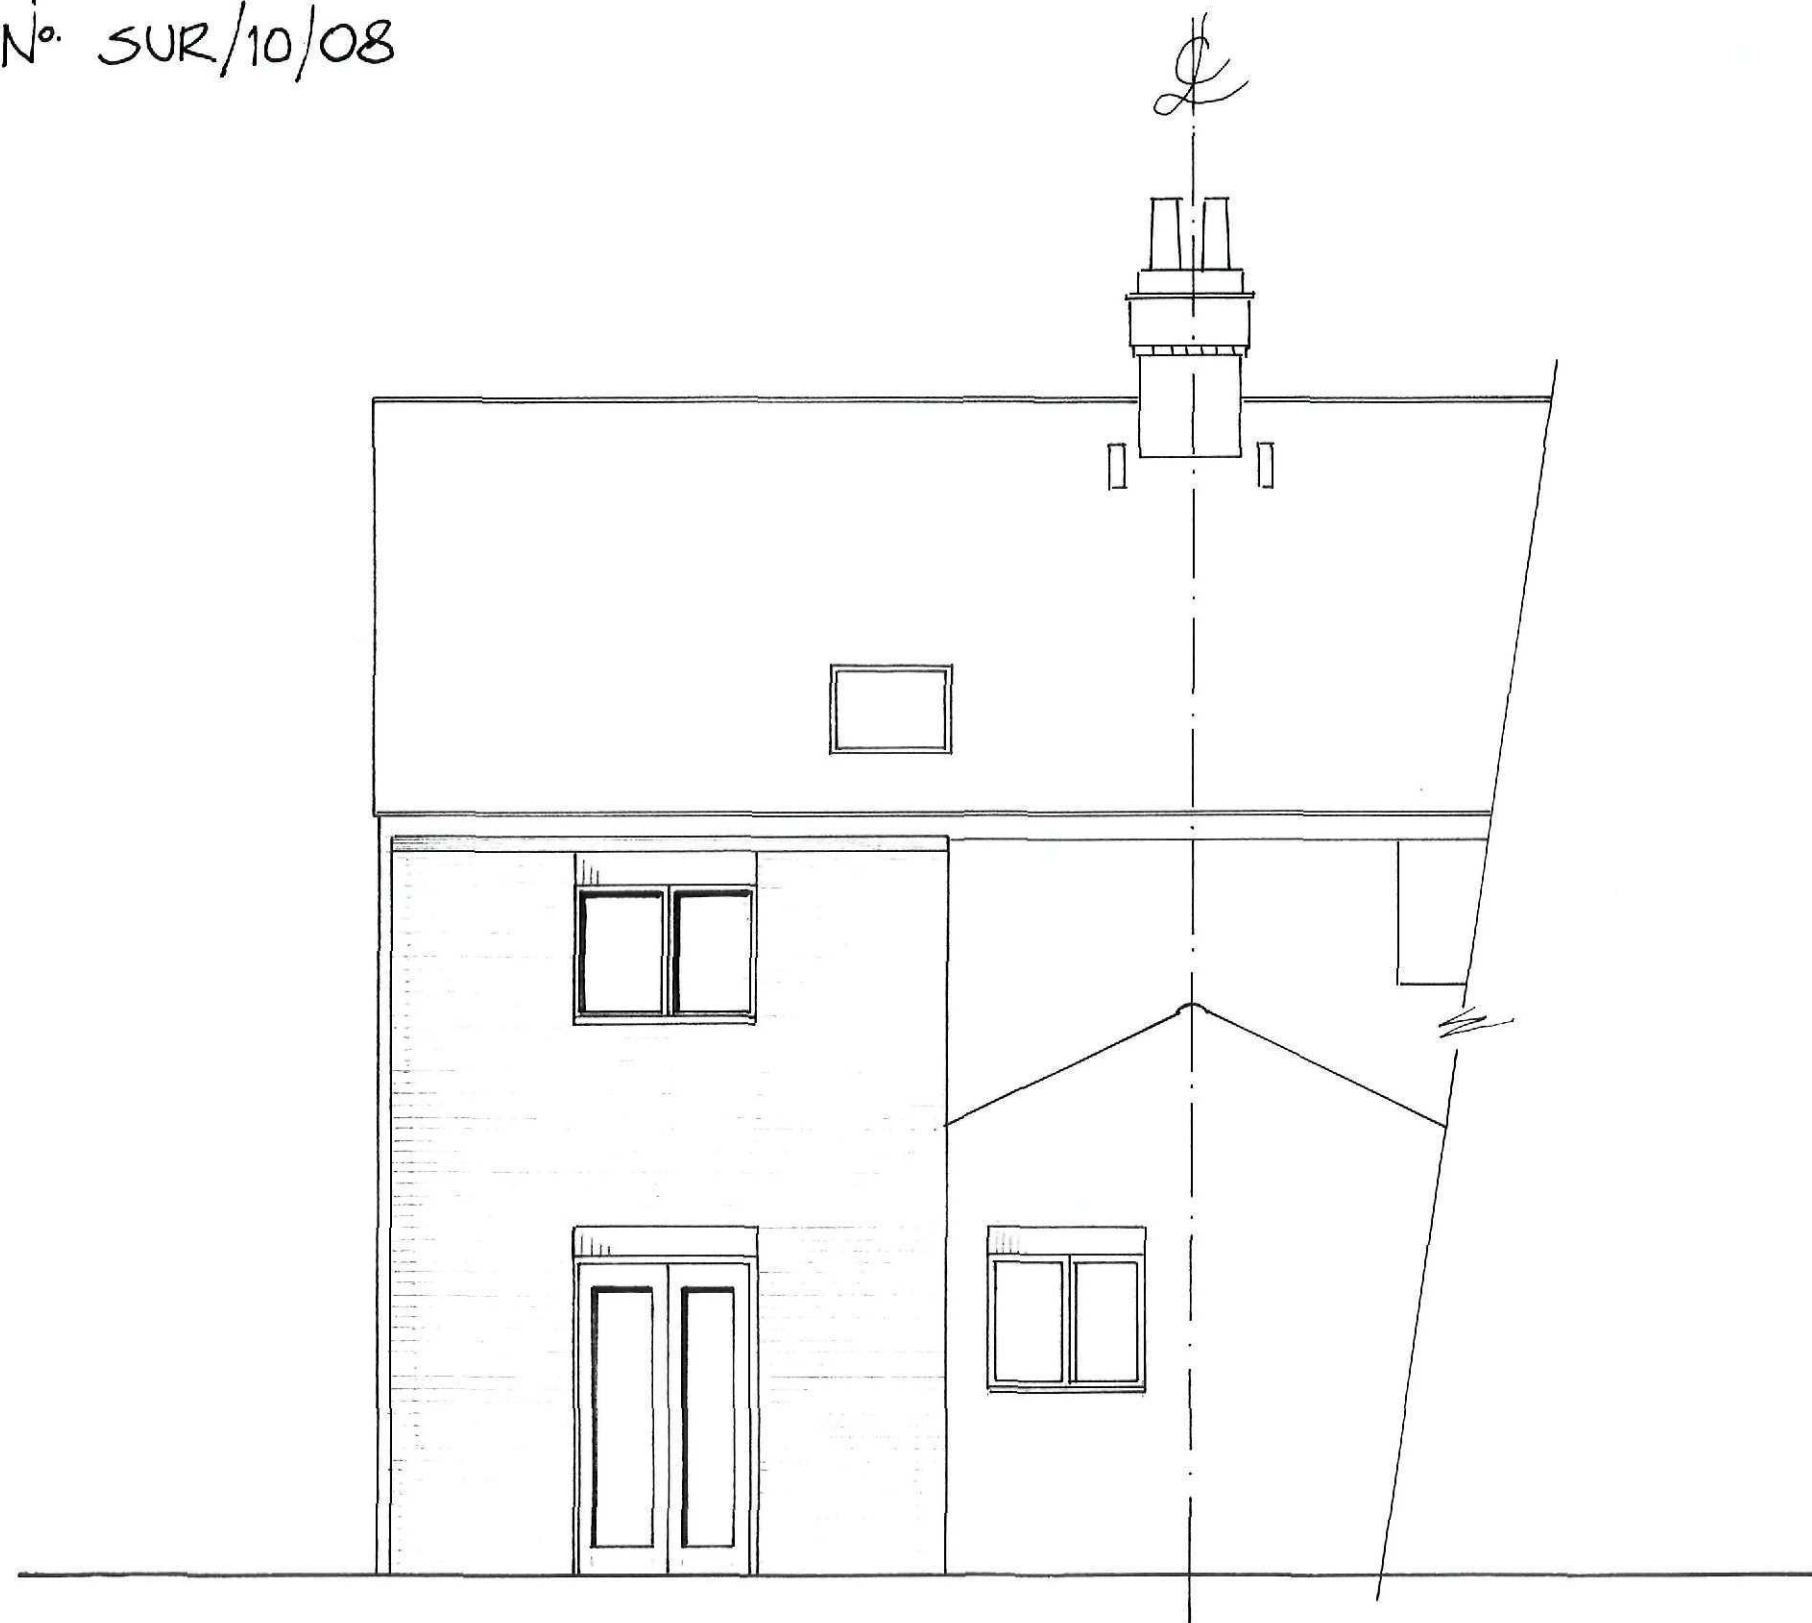

NB Elevation shown without downpipes for clarity.

New Rooflight to be 780x980mm Skyview Energy 600 by Jeld-Wen UK.



SCALE BAR IN METRES.

REAR ELEVATION AS PROPOSED


1:50.

PROPOSED EXTENSION TO No. 6 SCOLDHALL LANE. SURFLEET.
SPALDING. LINCOLNSHIRE. PE11 4BJ.



DRAWING N^o. SUR/10/01



JB/6th OCT. '10.

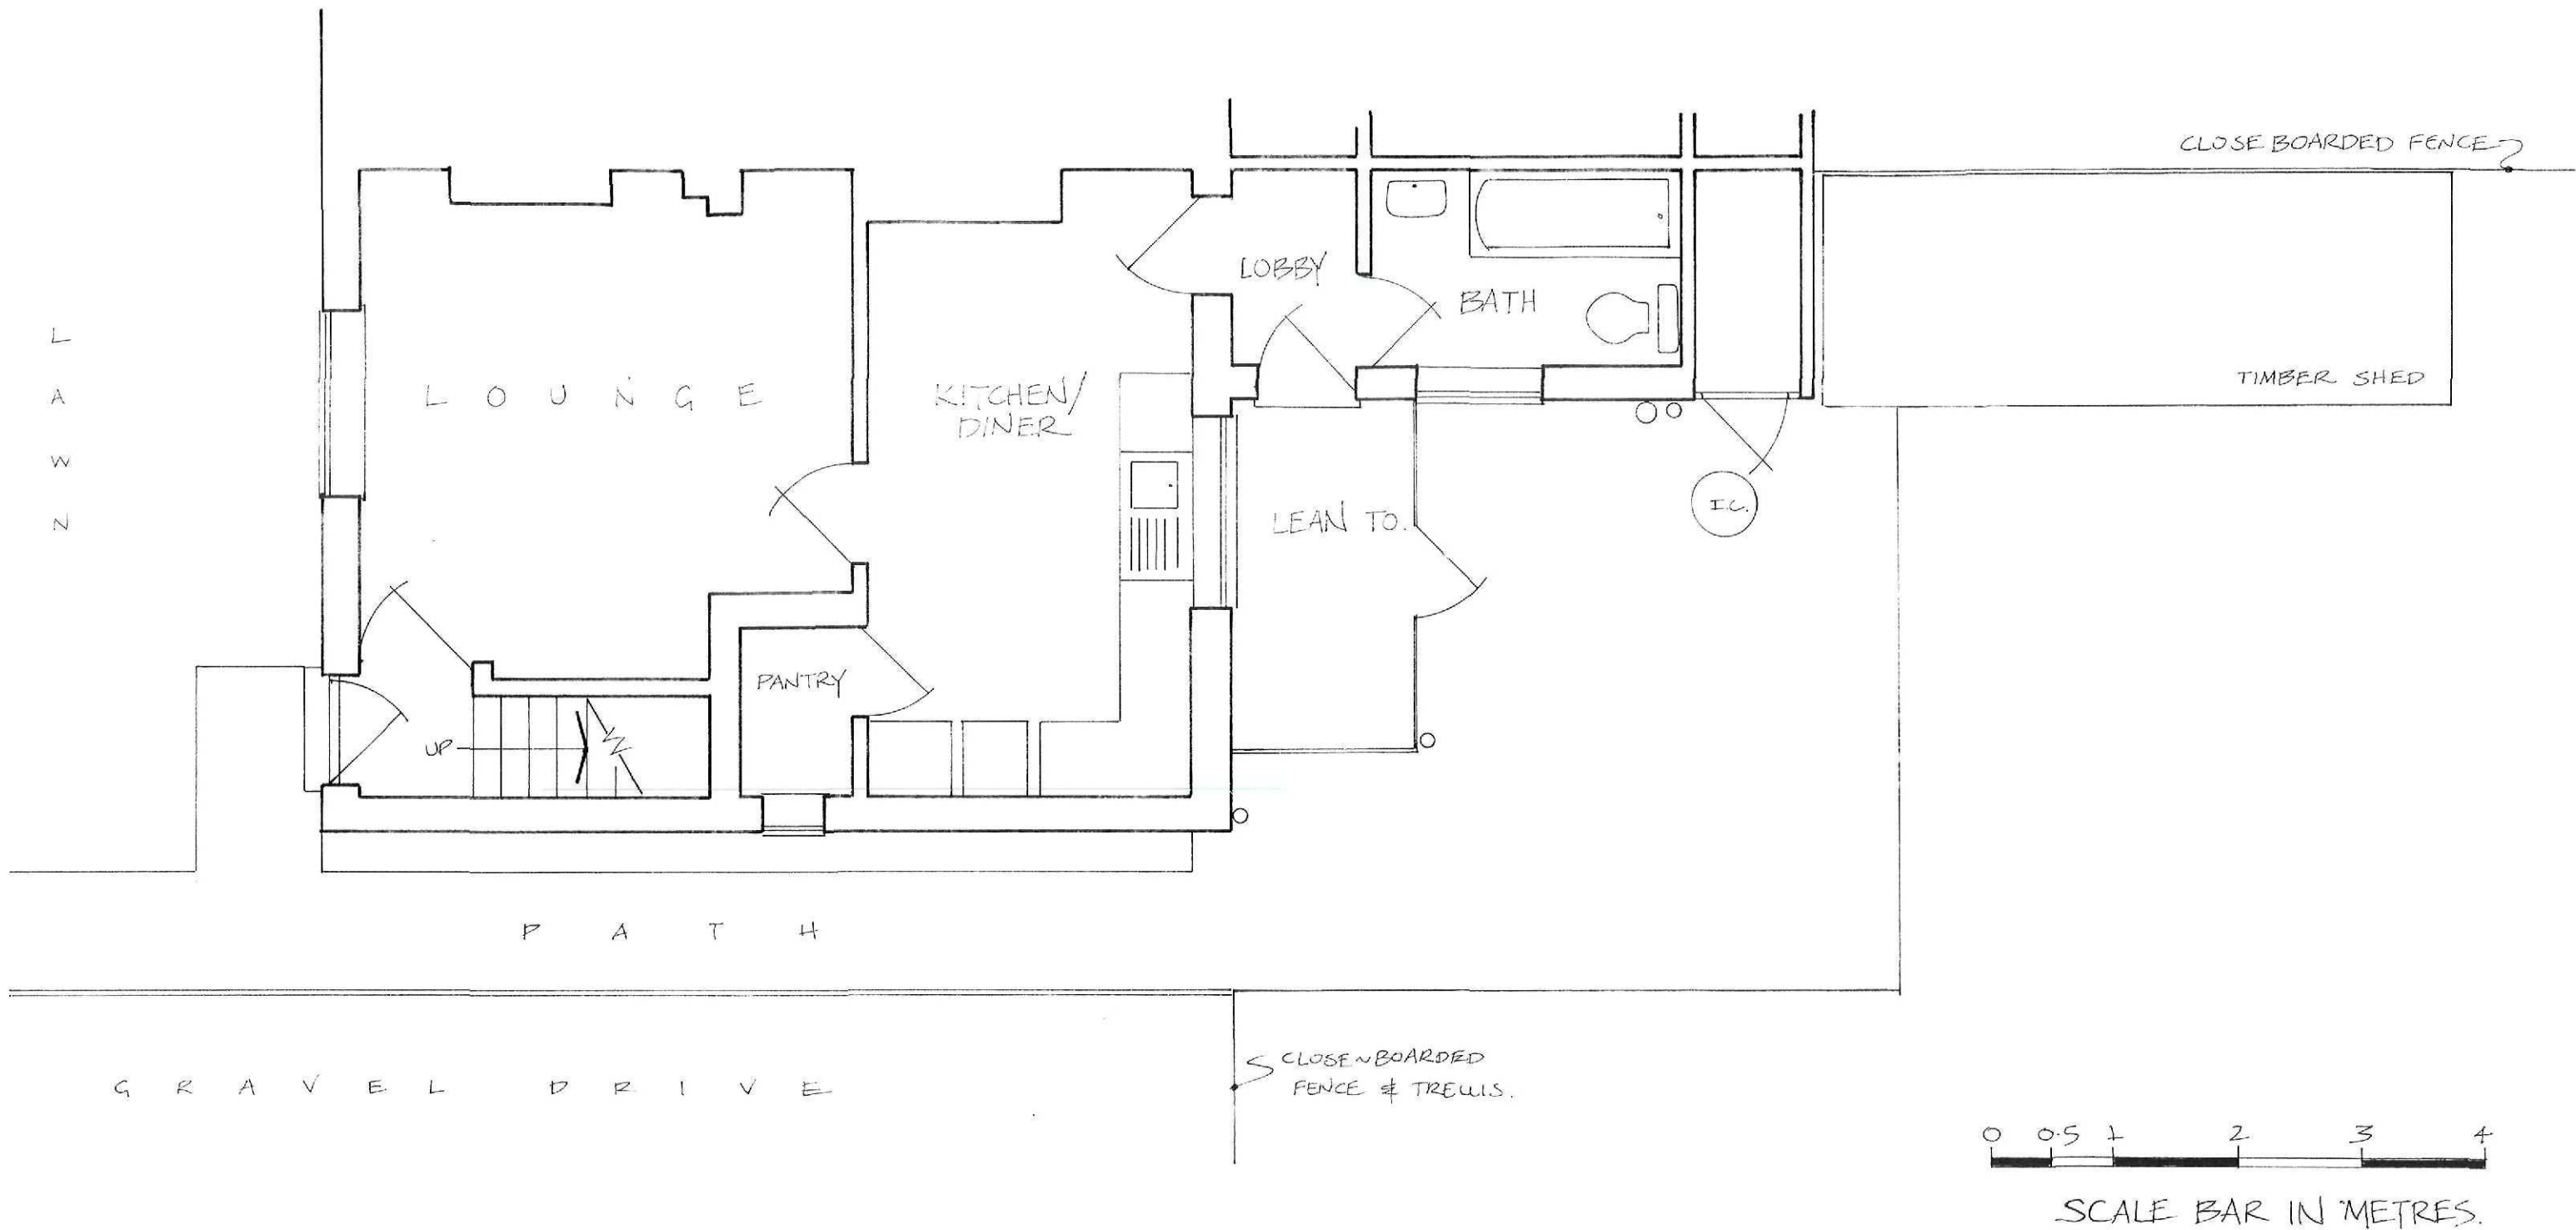

GROUND FLOOR PLAN AS EXISTING
N^o. 6 SCOLDHALL LANE • SURFLEET • SPALDING • LINCOLNSHIRE • PE11 4BJ.

1:50.

SHDC
Planning & Development
18 APR 2011
Ref: 0290-11

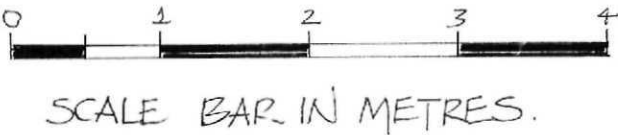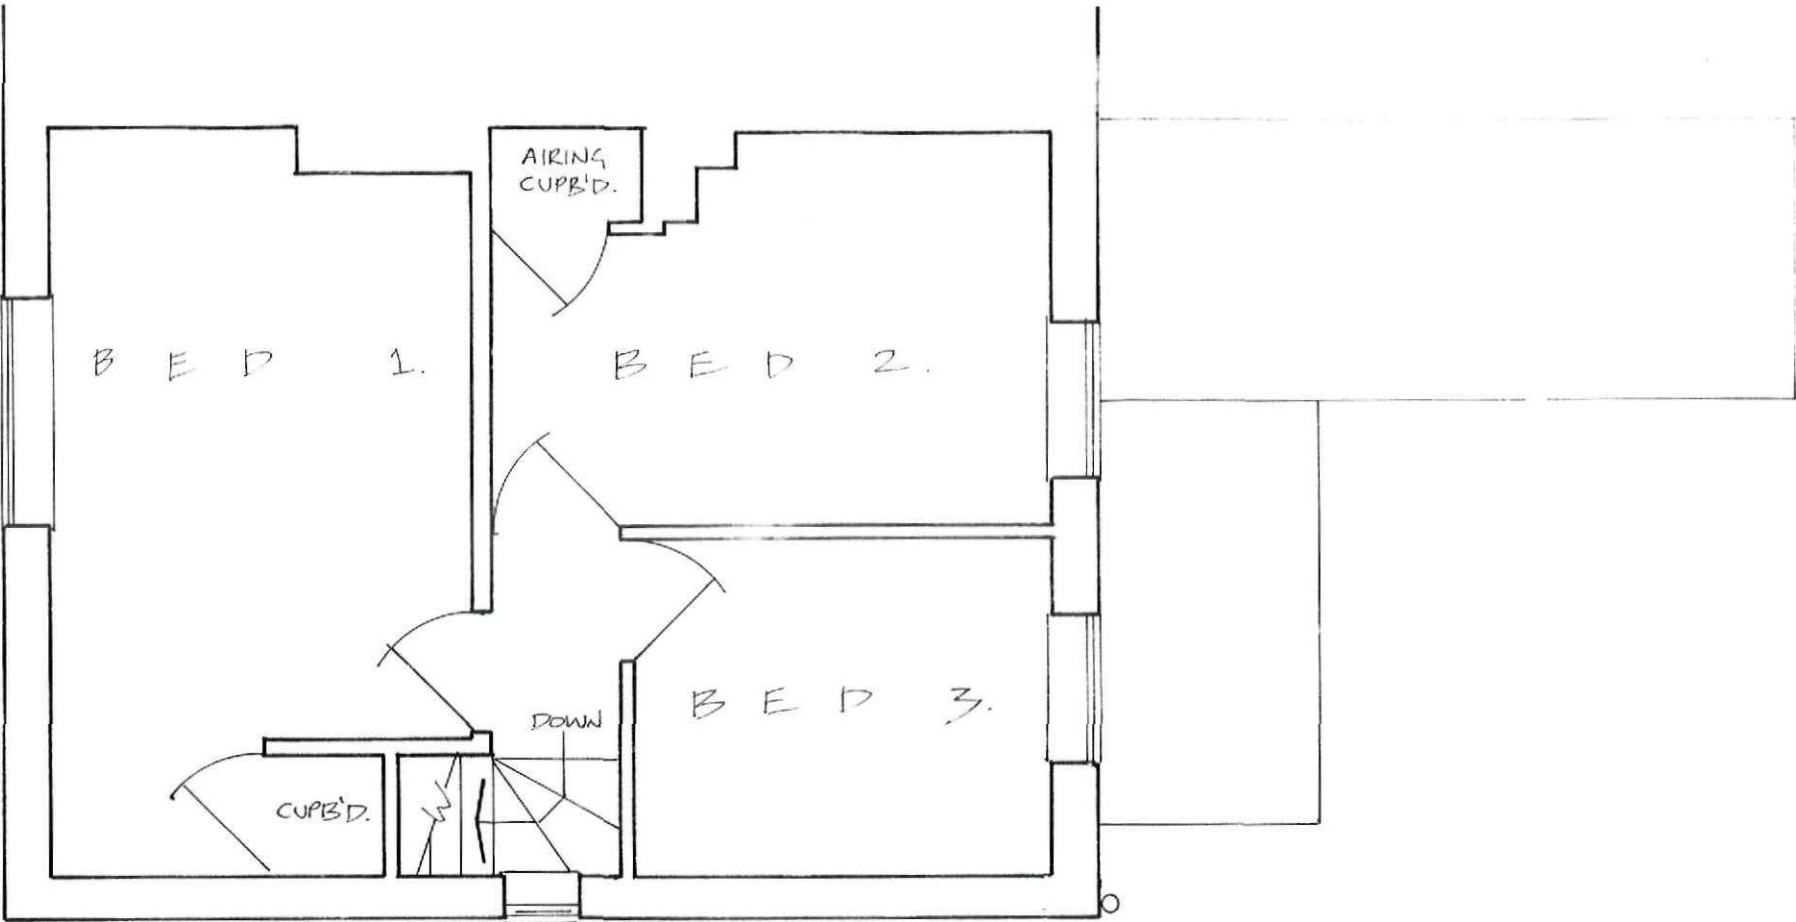

FIRST FLOOR AS EXISTING
N° 6 SCOLDHALL LANE · SURFLEET · SPALDING · LINCOLNSHIRE · PE11 4BJ.

1:50.



SIDE ELEVATION AS EXISTING


1:50.

PROPOSED EXTENSION TO No. 6 SCOLDHALL LANE · SURFLEET ·
SPALDING · LINCOLNSHIRE · PE11 4BJ.



DRAWING No. SUR/10/04

JB/1st APR. '11.

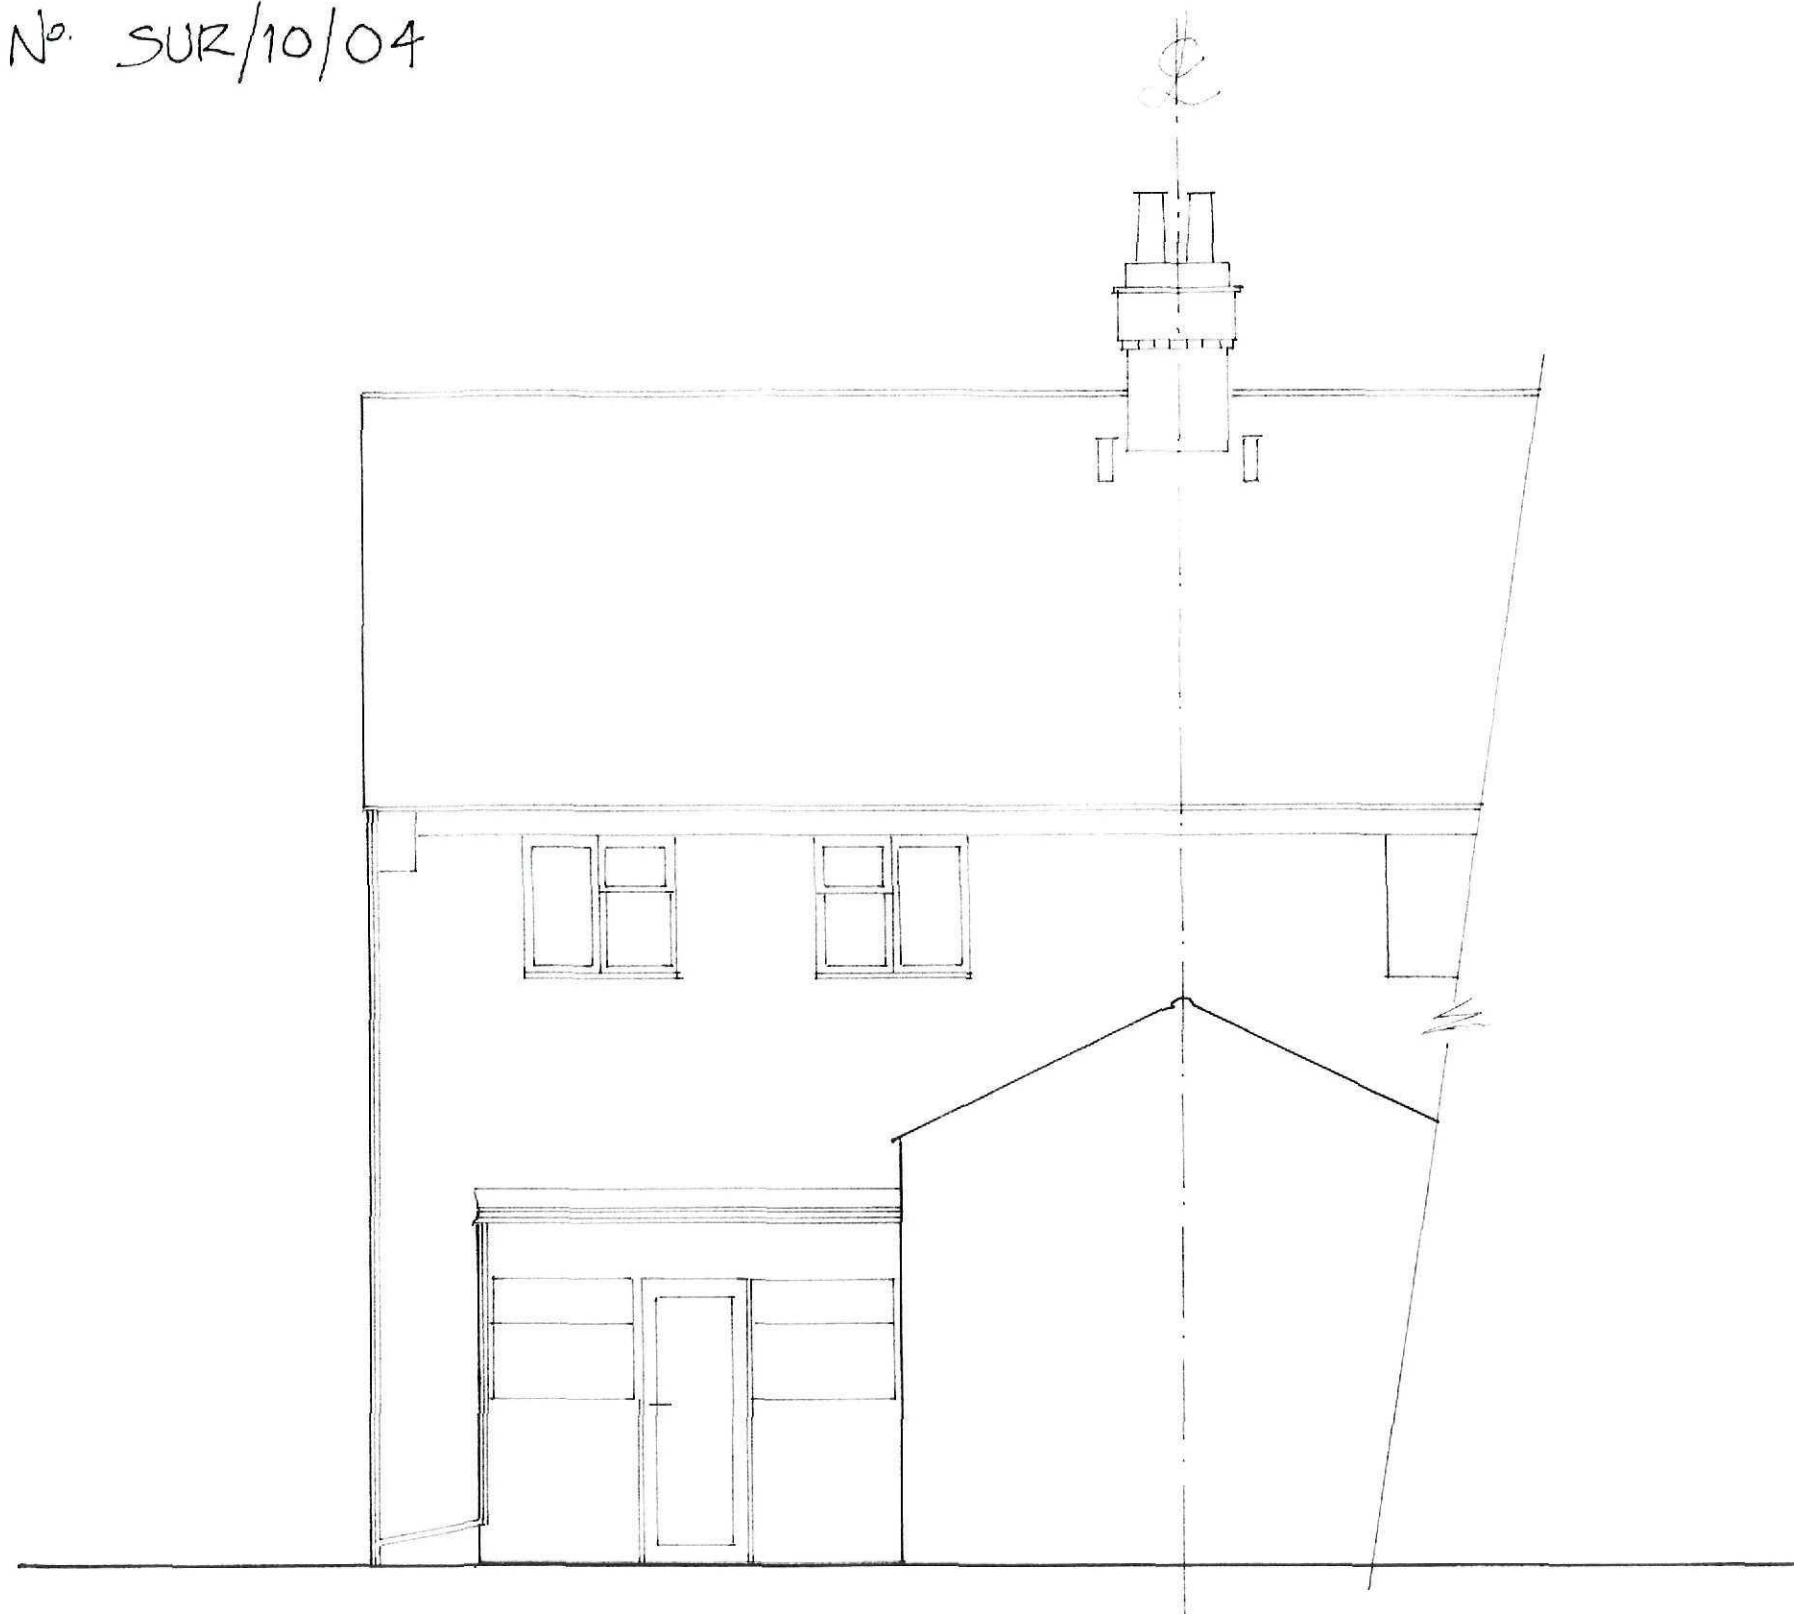

REAR ELEVATION AS EXISTING

1:50.

PROPOSED EXTENSION TO N^o.6 SCOLDHALL LANE. SURFLEET.
SPALDING. LINCOLNSHIRE. PE11 4BJ.

