




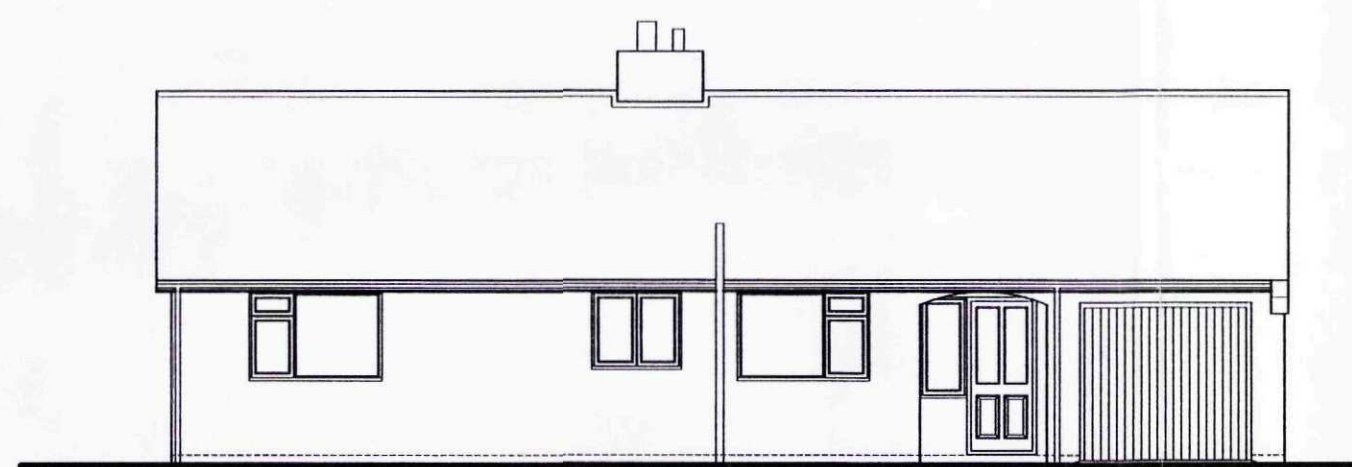


FRONT ELEVATION - FROM SEAS END ROAD

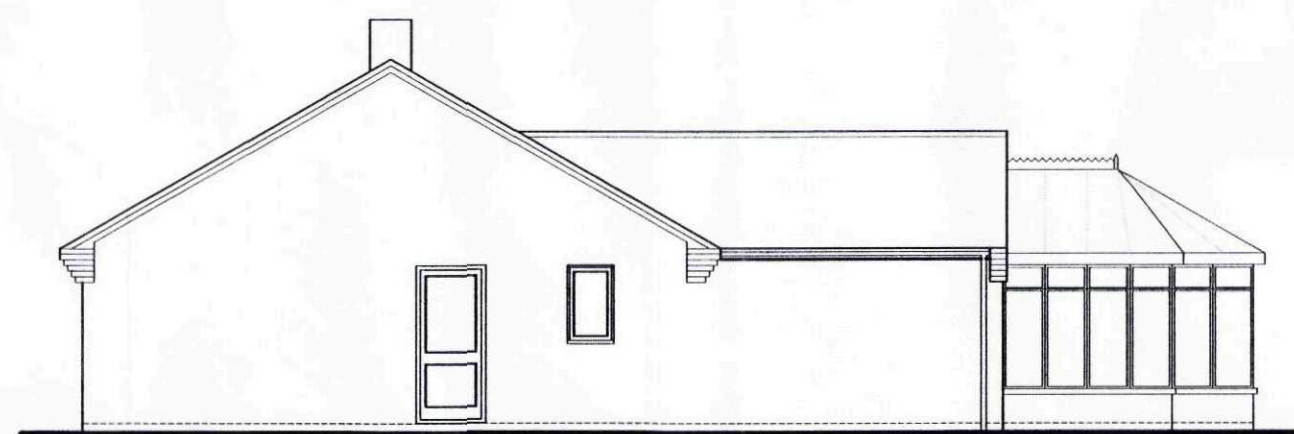


SIDE ELEVATION

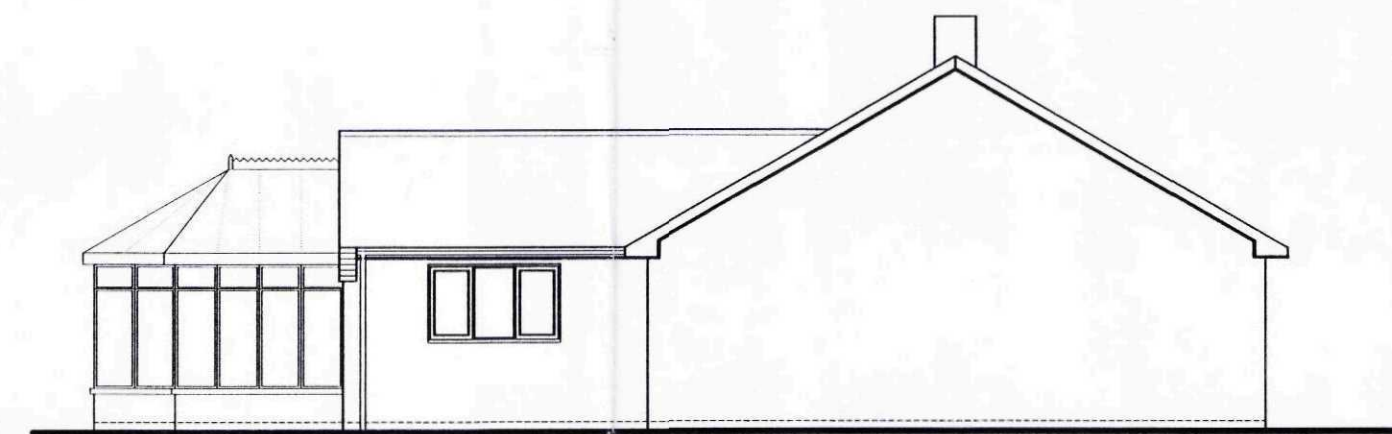

SIDE ELEVATION

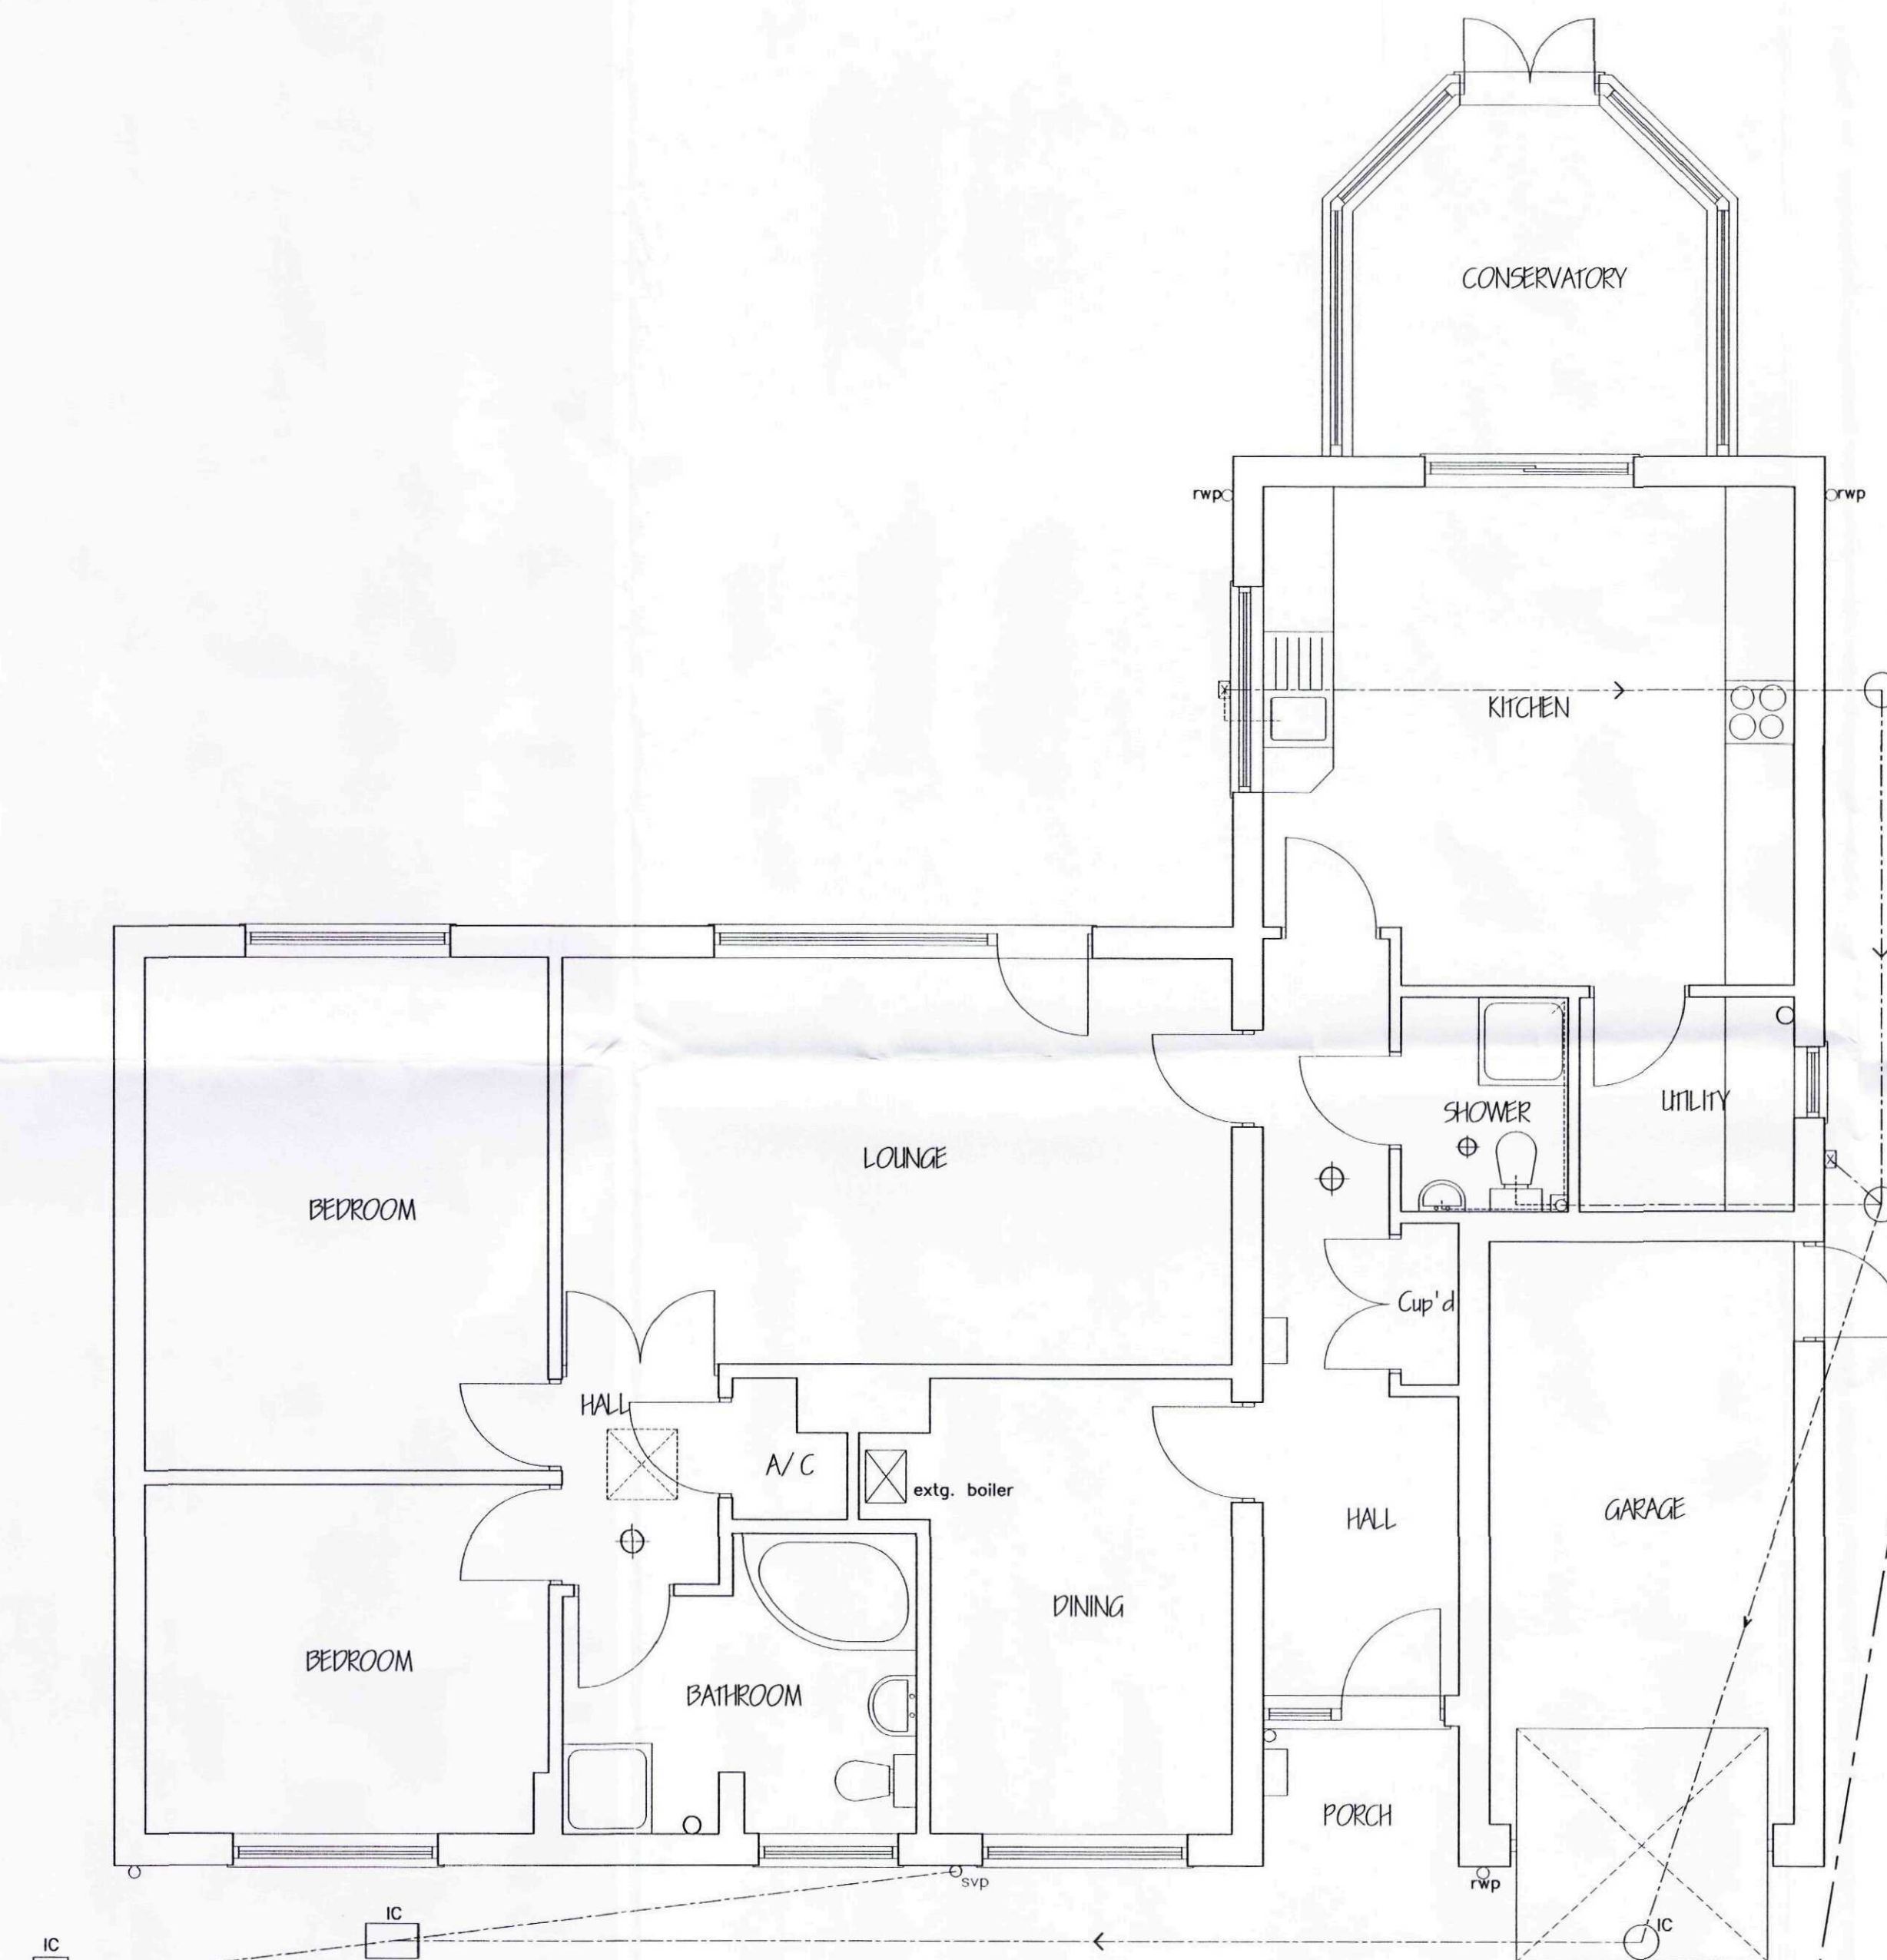

FLOOR LAYOUT.

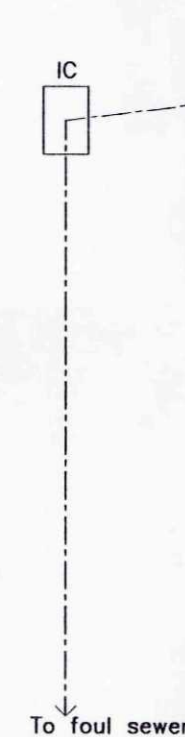

To foul sewer


BOUNDARY



Ordnance Survey (c) Crown Copyright 2010. All rights reserved. Licence number 100020449

LOCATION PLAN.

1:2500

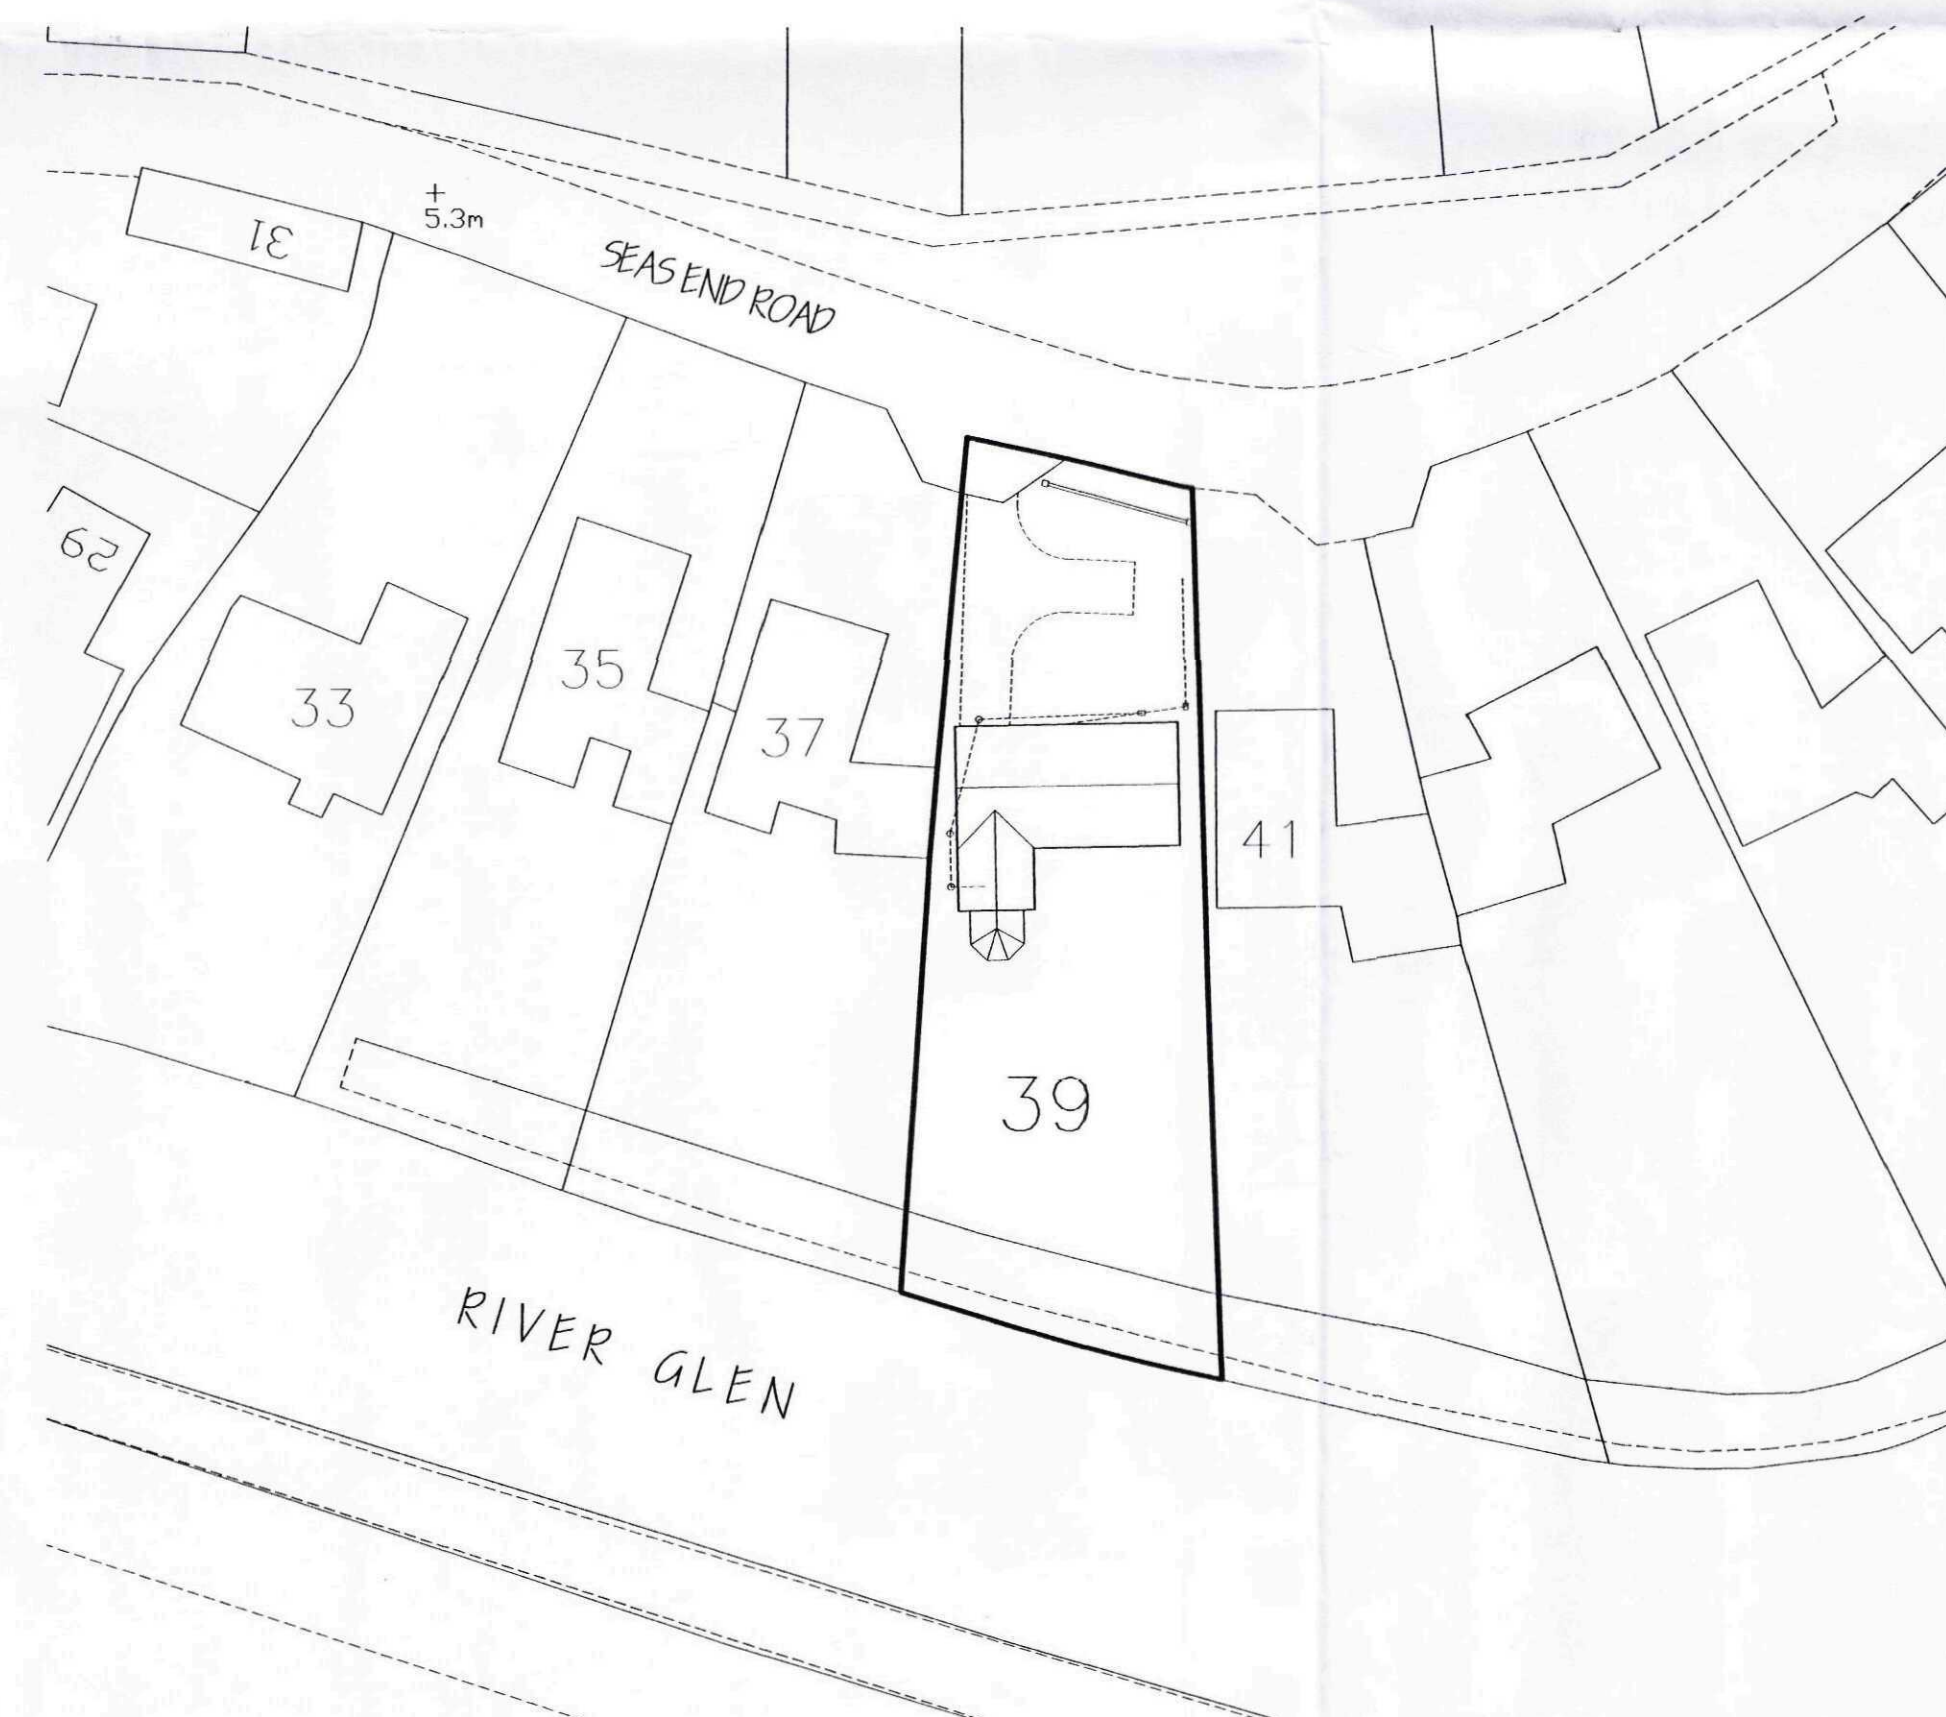

SITE LAYOUT PLAN.

1:500



ref. revision date

G. R. MERCHANT LTD.
I. ENG AMICE FIWO
**ARCHITECTURAL, STRUCTURAL
AND LAND DRAINAGE
CONSULTANTS**
4 Wrights Mews
12A Park Road, Holbeach,
Spalding, Lincs. PE12 7EE
Tel: 01406 490800
Fax: 01406 425744
E-Mail: grmerchant@btconnect.com

Project
EXTENSION & ALTERATIONS.
59 SEAS END ROAD.
SURFLEET.
SPALDING, LINC'S. PE11 4DQ.

Client
MR. & MRS. J. DOBLE.

Drawing
FLOOR PLANS & ELEVATIONS - EXISTING.
LOCATION & SITE LAYOUT PLANS.

Job Ref.
2087-10.

Drawing No.
01.

Date
MARCH 2010.


Drawn
GRM.

Scales
1/50, 1/100, [unless otherwise stated]



DO NOT SCALE FROM THIS DRAWING
This drawing is copyright and may not be altered, copied, photographed or used for any other purpose other than that for which it is issued. The General Contractor is to check all dimensions on site and report any discrepancies to the Architect. All details shown on this drawing including foundations are based upon typical site conditions related to the area. No responsibility can be accepted for abnormal conditions which may be discovered during construction unless reported to the Architect and then design alterations may be considered. Site and surveys are not guaranteed in respect of boundaries to establish specific site conditions before foundation work is undertaken. This drawing is limited to the extent of a structural calculation and does not purport to provide a full specification of the work. It is solely for the purpose of obtaining Planning Building Regulation approval. This drawing must not be used as a contract document alone. The work will not be accepted or licensed on site by G.R. Merchant or any representative thereof. It is the client or their appointed agents responsibility to ensure compliance with all relevant regulations, standards, specifications, codes of practice and building codes. All materials to be used unless otherwise stated and all components and materials etc. to be used fixed and installed etc. in strict accordance with manufacturers instructions and relevant codes of practice. Materials shall conform to appropriate British standard specifications or BSIA certificates or European code equivalent. The Employer / Client shall ensure that the selected contractor is conversant with and adopts all measures necessary to achieve compliance with Health and Safety legislation for building sites and work places. The Employer / Client is advised that should the work used to comply with the Construction Design and Management Regulations an independent Planning Supervisor will be required. The written and complete of all that is shown on the drawing and details. Work that may not specifically be shown but may be reasonably inferred as necessary to carry out the work shall be deemed to be included. It is the client / Employer responsibility to be aware of the Party Wall etc. Act 1999 when building in close proximity to adjoining neighbours boundaries.



Remove garage door & frame
& install bay window

 

Re-position existing window

  

LOCATION PLAN.

1:2500



1:500

ref:	revision	date
------	----------	------

C. B. MERCHANT LTD 

G. R. MERCHANT LTD.
I.ENG AMICE FIWO

**ARCHITECTURAL, STRUCTURAL
AND LAND DRAINAGE
CONSULTANTS**

4 Wrights Mews
12A Park Road, Holbeach,
Spalding, Lincs. PE12 7EE
Tel: 01406 490800
Fax: 01406 425744
E-Mail: gr.merchant@btconnect.com

Project

EXTENSION & ALTERATIONS,
39 SEAS END ROAD,
SURFLEET,
SPALDING, LINC'S, PEIL 4DQ.

Client
MR. & MRS. J. DOUBLE.

Drawing

FLOOR PLANS & ELEVATIONS - PROPOSED
LOCATION & SITE LAYOUT PLANS.

Job Ref.	Drawing No.
2087-10.	02.

Date	Drawn
MARCH 2010.	GRM.

Scales
1/50, 1/100, [unless otherwise stated]

DO NOT SCALE FROM THIS DRAWING

This drawing is copyright and may not be altered, traced, photographed or used for any other purpose other than that for which it is issued. The General Contractor is to check all dimensions on site and report any discrepancies to the Architect. All dimensions are to be taken from the finished ground level.

report any discrepancies to the Architect. All details shown on this drawing including foundations based upon typical site conditions related to the area. No responsibility can be accepted for above conditions which may be discovered during construction unless reported to the Architect so that

design amendments may be considered. Site soil surveys are recommended in respect of foundation to establish specific site conditions before foundation work is undertaken. This drawing is limited in amount of information contained and does not amount to a complete full specification of the work.

amount of information contained and does not purport to contain a full specification of the works, solely for the purpose of obtaining Planning / Building Regulation approval. This drawing must not be used as a contract document since the works will not be supervised or inspected on site by G

Merchant or any representative thereof. It is the client or their appointed agents responsibility to control workmanship, substitution of materials, adherence to specification, variations to contract etc.

materials to be new unless otherwise stated and all components and materials etc. to be used fit and installed etc. in strict accordance with manufacturers instruction and relevant code of practice. Materials shall conform to appropriate British standard specification or BBA certificate or European

Materials shall conform to appropriate British standard specification or BSA certificate or European code equivalent. The Employer / Client shall ensure that the selected contractor is conversant with and adopts all measures necessary to achieve compliance with Health and Safety legislation for

Building sites and Work places. The Employer / Client is advised that should the works need to comply with the Construction Design and Management Regulations an Independent Planning Supervisor will be required. The reader shall consider all that he/she knows on the duration and the

Work that may not specifically be shown but may be reasonably inferred as necessary to carry out the works shall be deemed to be included. It is the plot / land owners responsibility to be aware of the

Party Wall etc. Act 1996, when building in close proximity to adjoining neighbors boundaries.