


South Elevation (1:100)

West Elevation


North Elevation

East Elevation

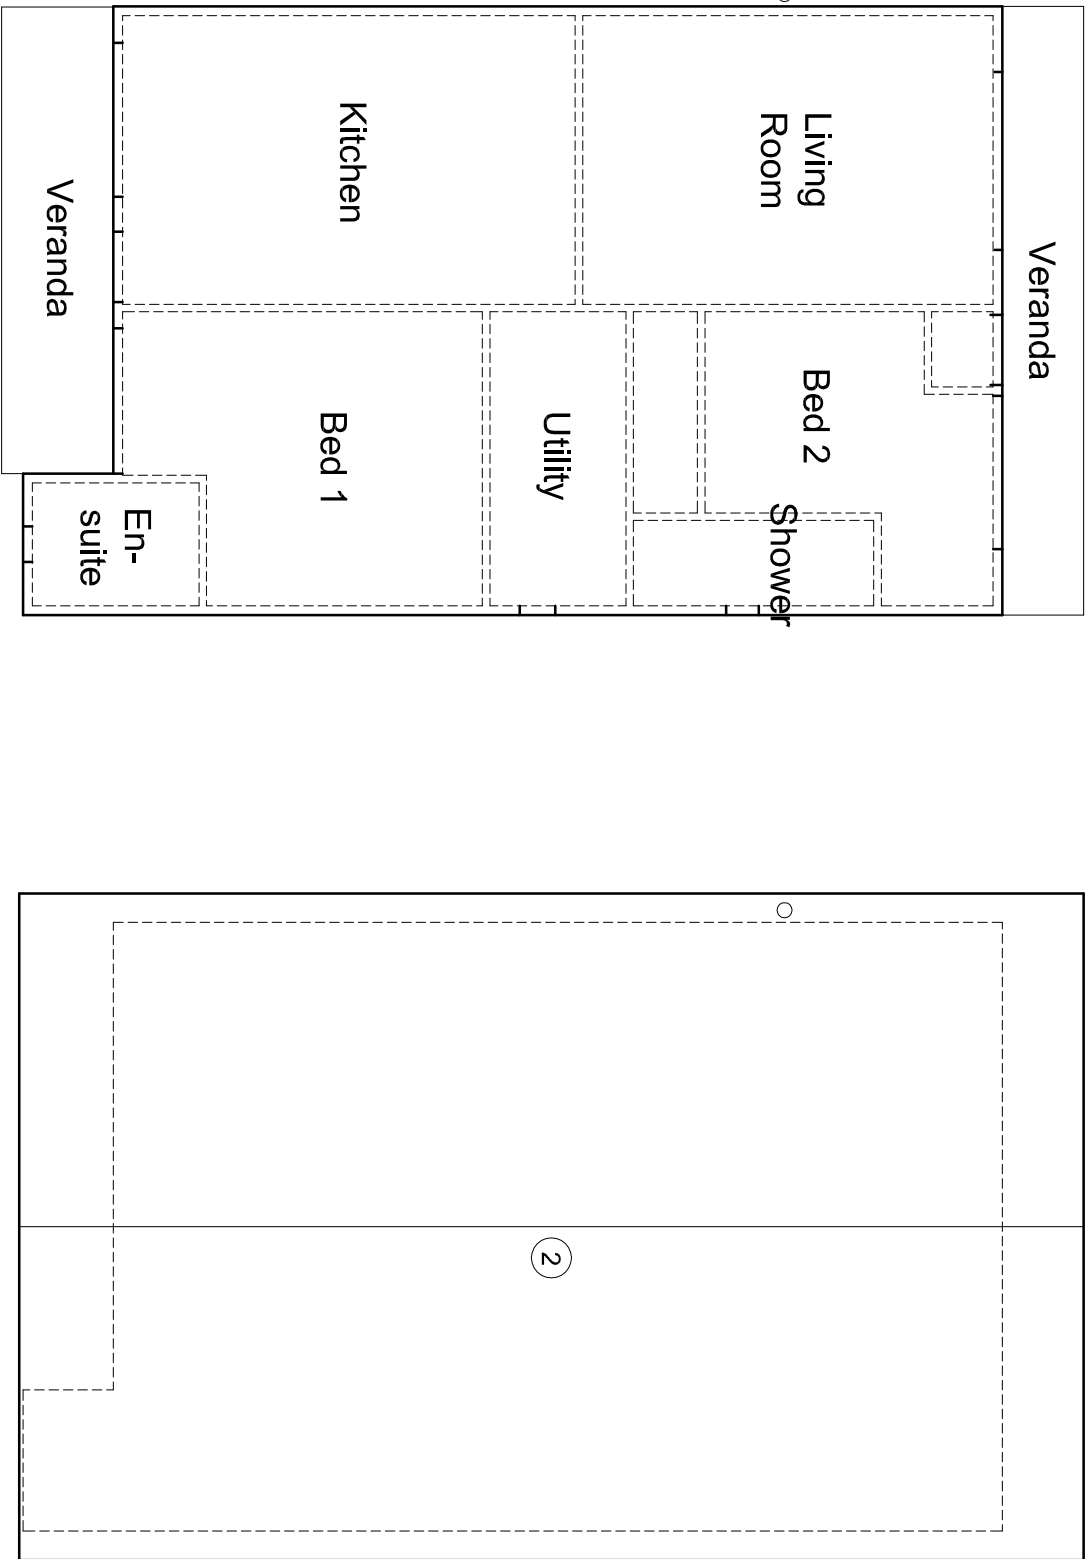

Ground Floor Plan (1:100)

Roof Plan (1:100)

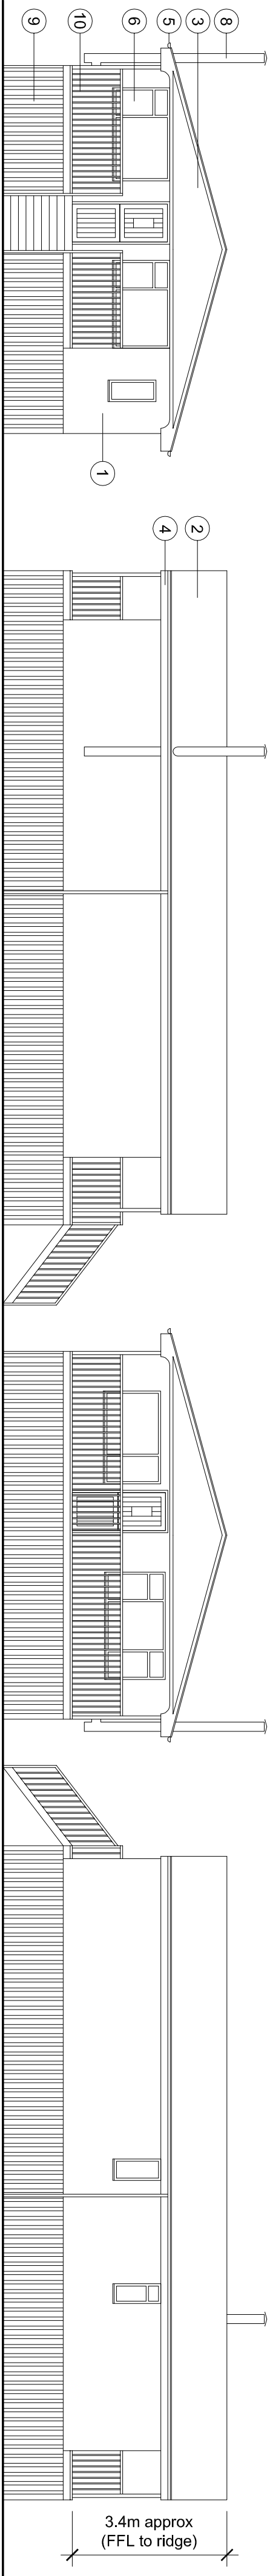


South Elevation (1:100)

West Elevation


North Elevation

East Elevation

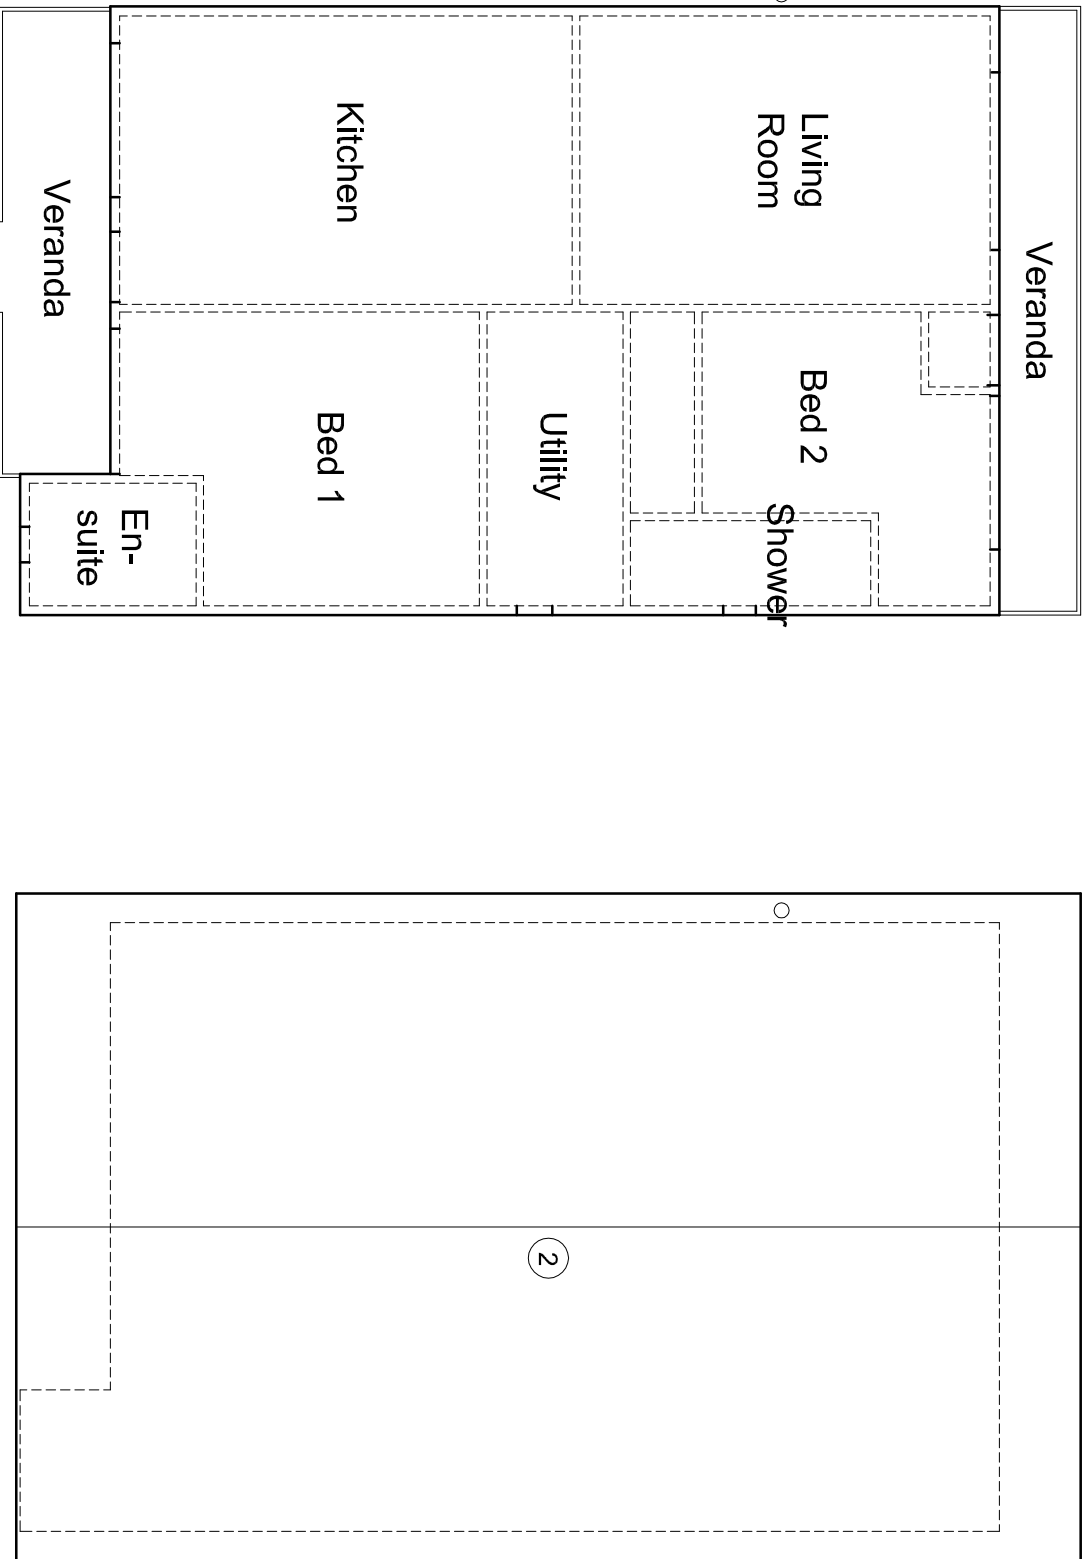


Ground Floor Plan (1:100)


Roof Plan (1:100)

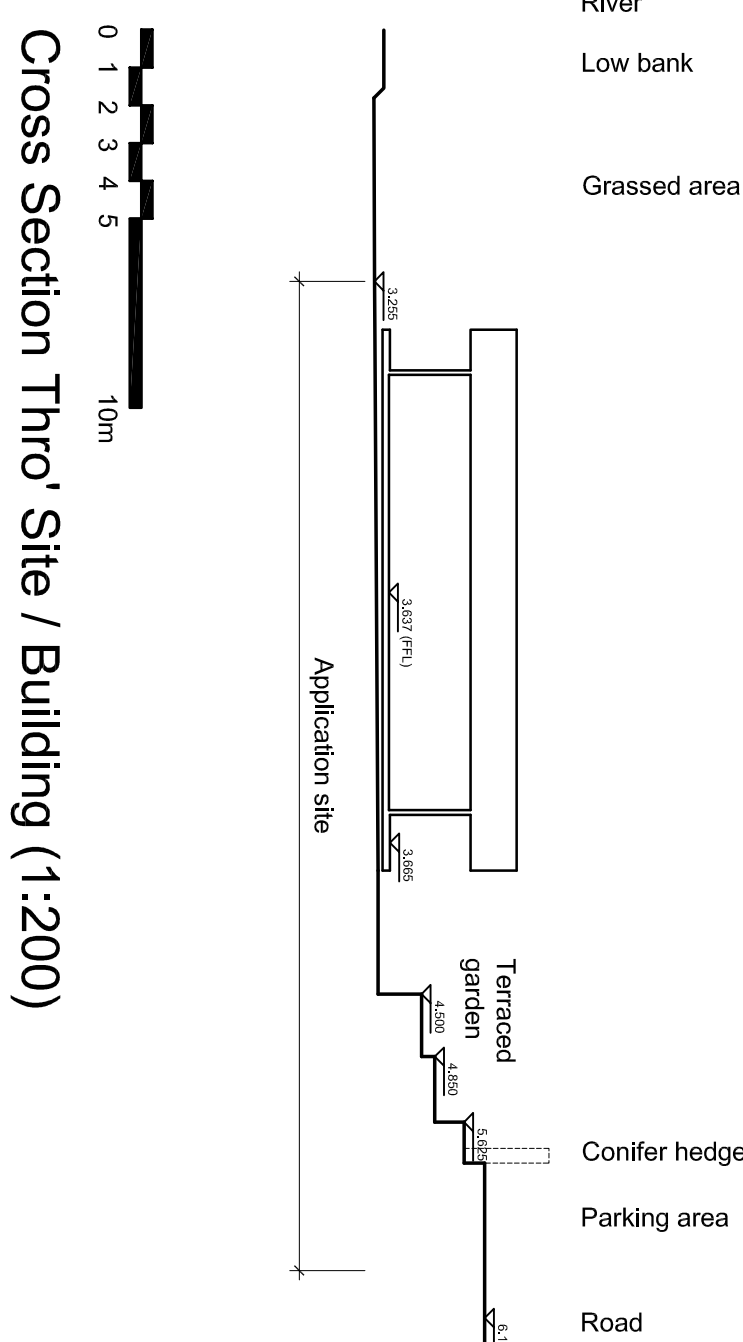


Cross Section Thro' Site / Building (1:200)

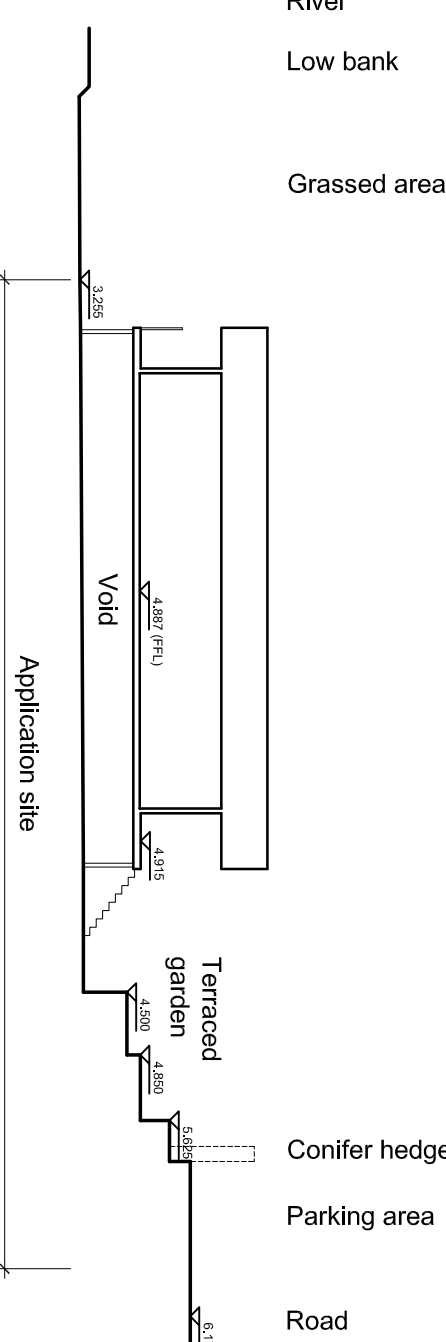

Cross Section Thro' Site / Building (1:200)

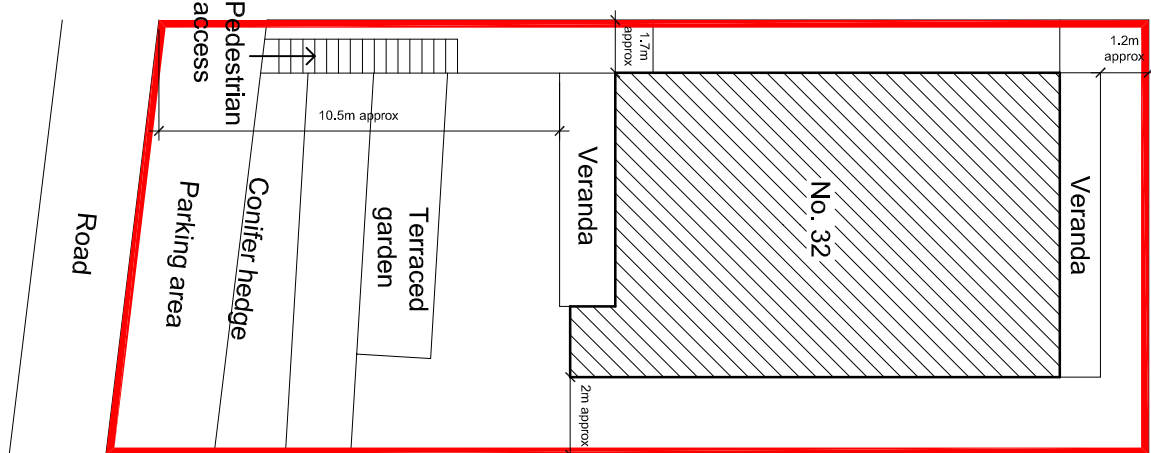

Site Plan (1:200)

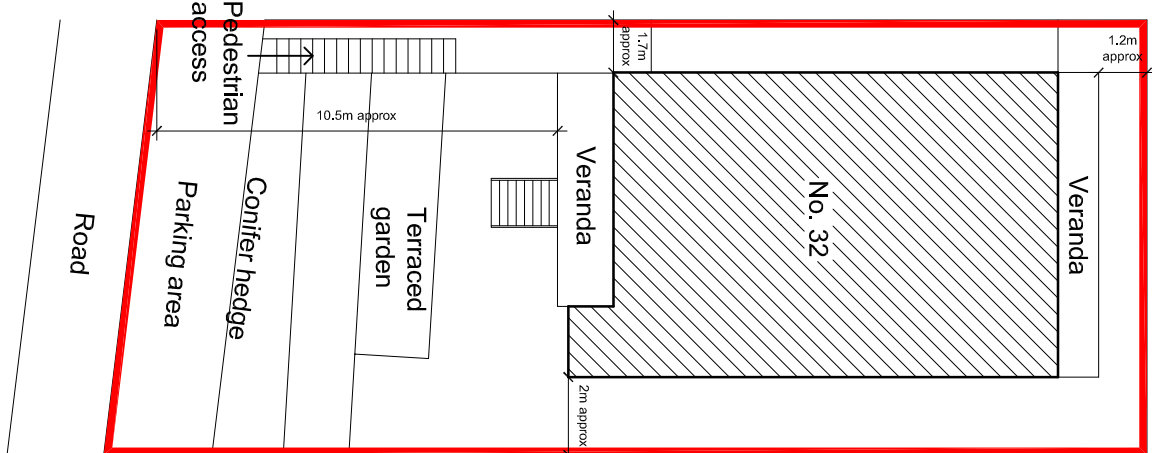

Site Plan (1:200)

All drawings to be worked on site by Nils Contract before the start of any other drawings or work is submitted either on their own behalf or that of sub-contractors.

This drawing is to be used as a reference only and is not to be used for any other purpose without the written consent of the Architect.

Report any discrepancies to the Contract Administrator at once.

The drawing is to be used as a reference only and is not to be used for any other purpose without the written consent of the Architect.

Andrew M Wright Ltd Registered in England & Wales No. 0202024 Registered Office: 22 Church Street, London, SE1 1LH, UK. PE 12 TL.

LEGEND:

Legend to materials:-

1 = Render

2 = Slate effect roofing

3 = Timber effect cladding

4 = Upvc fascias / soffits

5 = Plastic gutters / downpipes

6 = Upvc windows

7 = Timber doors


8 = Metal flue

9 = Hit and miss timber boarding

10 = Timber balustrade / guarding

DO NOT SCALE

Existing

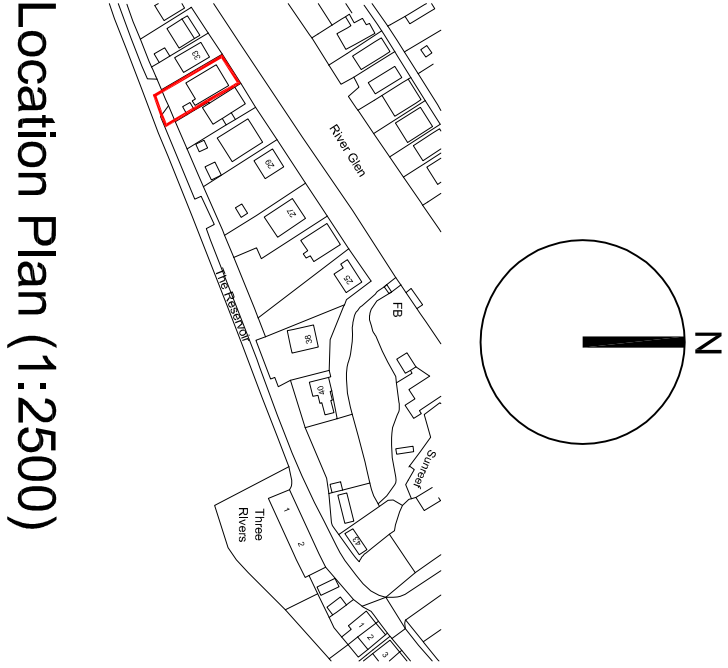

Location Plan (1:2500)

PI	24.03.21	Planning Issue	AMW / AMW
DI	23.03.21	Final Issue	AMW / AMW
Revision:	Date:	Description:	Dwr: CHK

ANDREW M WRIGHT LTD
CHARTERED ARCHITECT

26 Jovs Bank, Hobbard St, Lincs, PE12 8SD
Telephone: 01405 540573 Mobile: 07940 914778

Project:
32 The Reservoir
Surfleet
Lincs

Drawings Title:
Plans, Elevations & Sections

Client:
Terra Mari Ltd

Drawn:	Checked:	Date:	Scale:	Page:	Sheet:
AMW	AMW	22.03.21	As shown	A1	
Job No.:	Draw No.:	Stage:	Revision:		
022111	PD01	Planning		P1	

Proposed