

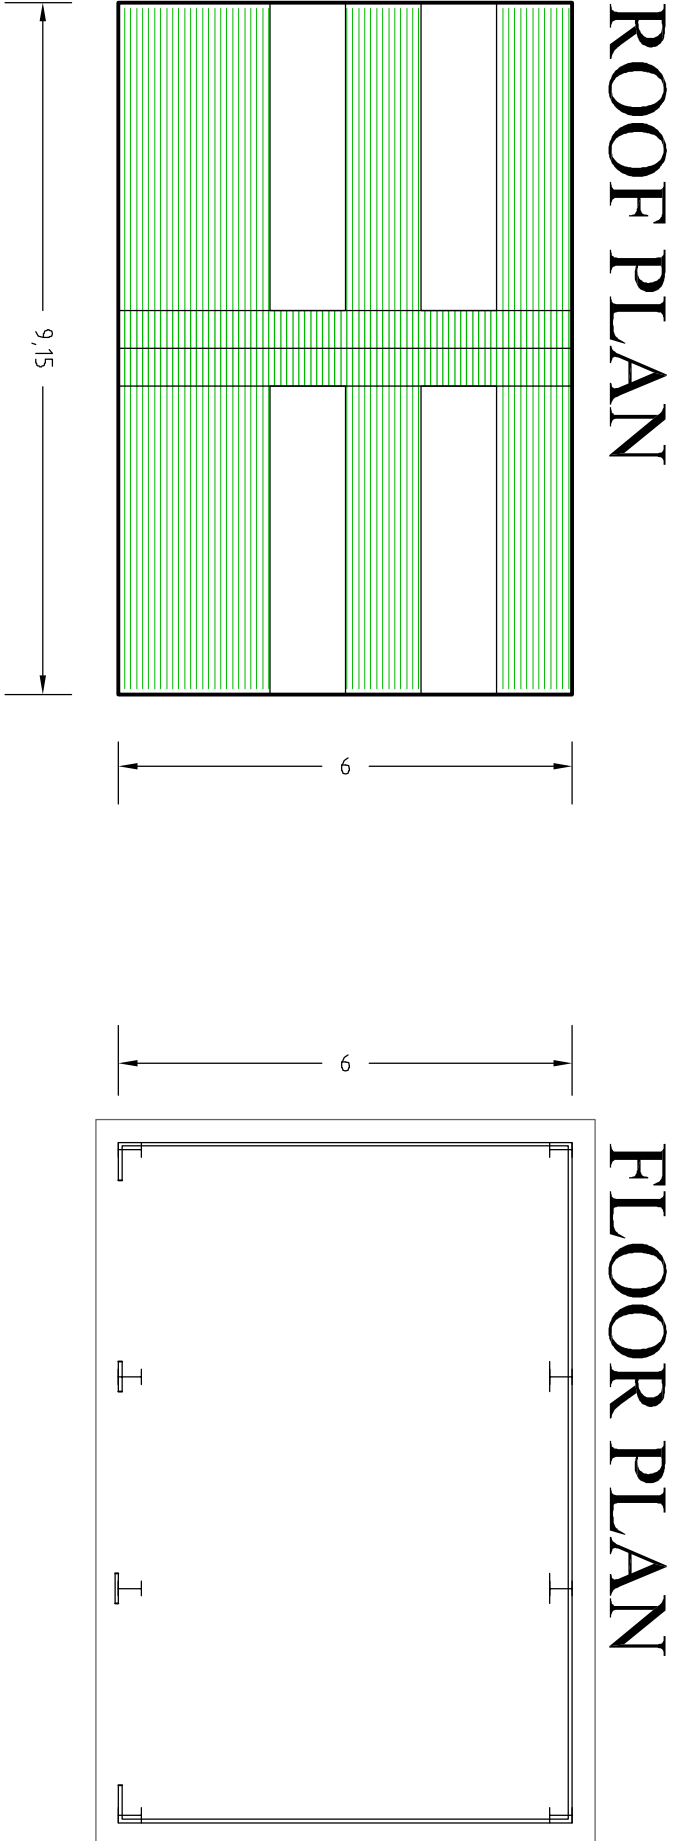


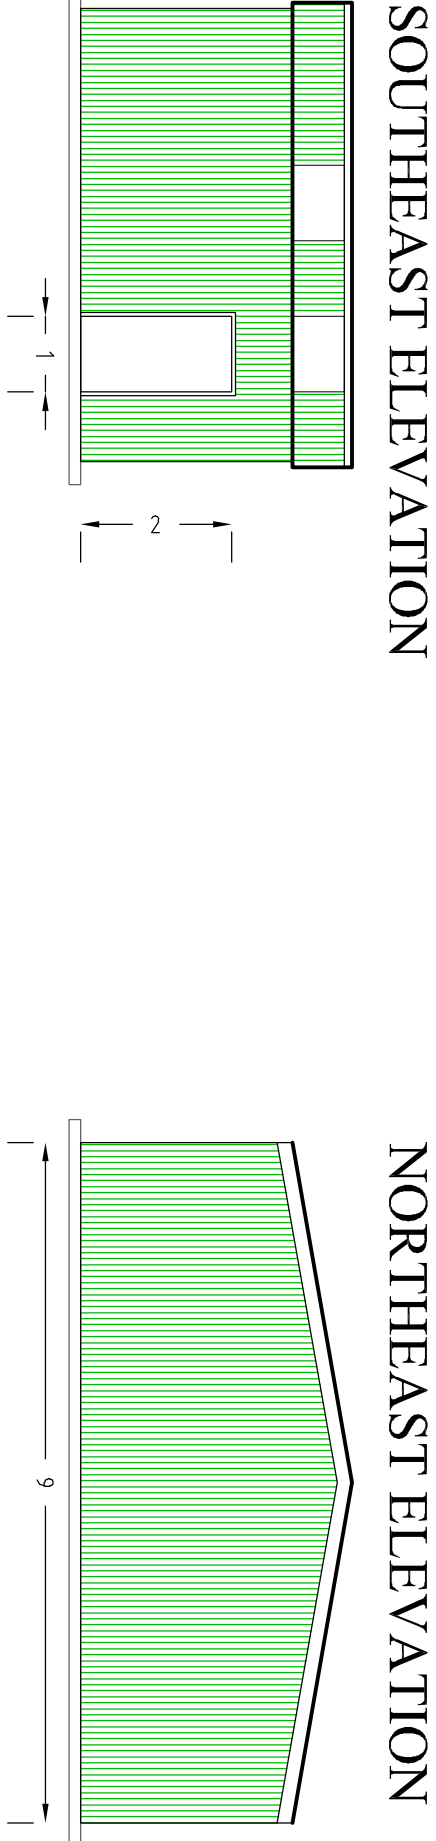

ELEVATIONS

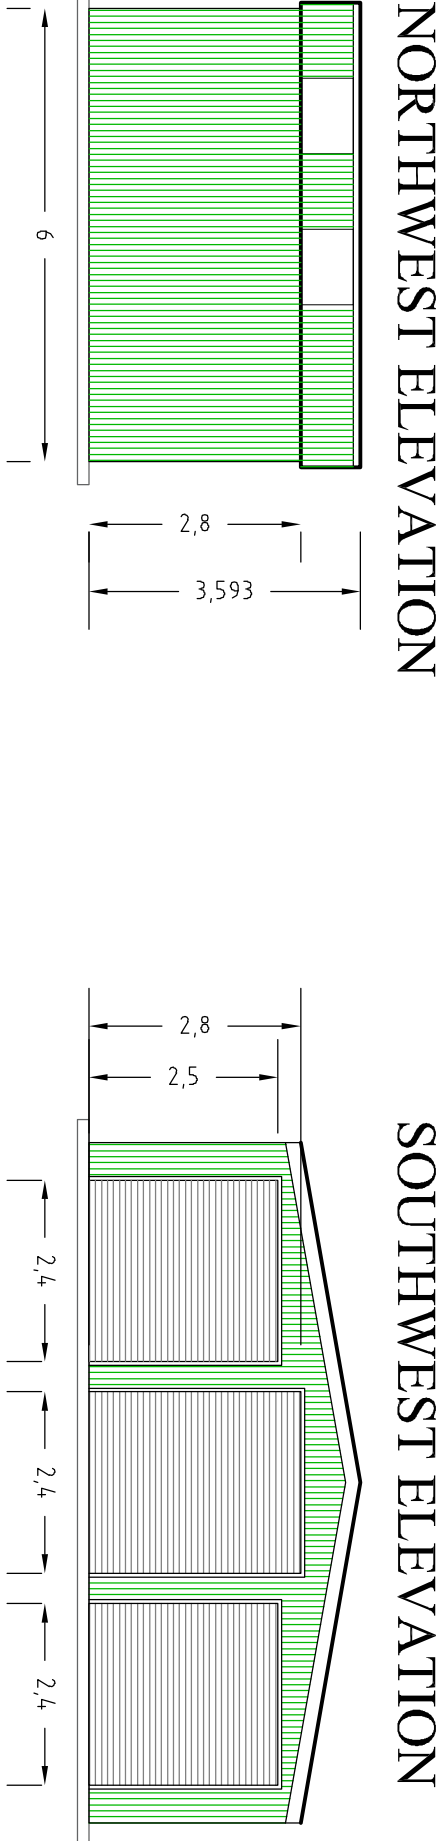

BUILDING SPECIFICATION:

- wall cladding - 0.5mm steel sheet colour Dark Green
- roof cladding - 0.5mm profiled steel sheet colour Dark Green
- rooflights - clear
- RWG - PVC downpipes and gutters to match roof and wall cladding
- roller shutter doors galvanised steel - lockable
- Personnel Door - Dark Green steel sheet to match walls
- concrete floor

LANDYKE LTD Mawbrook Lodge, Scalford, Melton Mowbray, LE14 4SS Tel 01664 44 44 91 Mob 07932 033873 email dmanning@landyke.co.uk © LANDYKE LTD					Client: Mr A Rayner Glentworths Stockhouse Lane Surfleet Spalding PE11 4AR		Job: PROPOSED FARM BARN AT SURFLEET, SPALDING, Lincs		<table><tr><th>Plan Scale</th><th>Elevation Scale</th><th>Section Scale</th><th>Date</th><th>All Units in Metres</th></tr><tr><td>1:100</td><td>XXXXXX</td><td>XXXXXXXXXX</td><td>APR2020</td><td>XXXXXXXXXXXX</td></tr></table> RooF Floor Plans and Elevations Dwg No. RAYNER/2020-4 Revision Date 00/00/00 Rev No. 0				Plan Scale	Elevation Scale	Section Scale	Date	All Units in Metres	1:100	XXXXXX	XXXXXXXXXX	APR2020	XXXXXXXXXXXX
Plan Scale	Elevation Scale	Section Scale	Date	All Units in Metres																		
1:100	XXXXXX	XXXXXXXXXX	APR2020	XXXXXXXXXXXX																		