

SCALE BAR 1:100



NORTH ELEVATION (SCALE 1 : 100)



WEST ELEVATION (SCALE 1 : 100)



SOUTH ELEVATION (SCALE 1 : 100)

# Cheal House Farm

Tank

Saltfleet Lane


Foot Bridge

SITE OF PROPOSAL

HOME OFFICE/PLAY ROOM (UNDER PERMITTED DEVELOPMENT)

Cheal Farm Cottage

SITE BOUNDARY

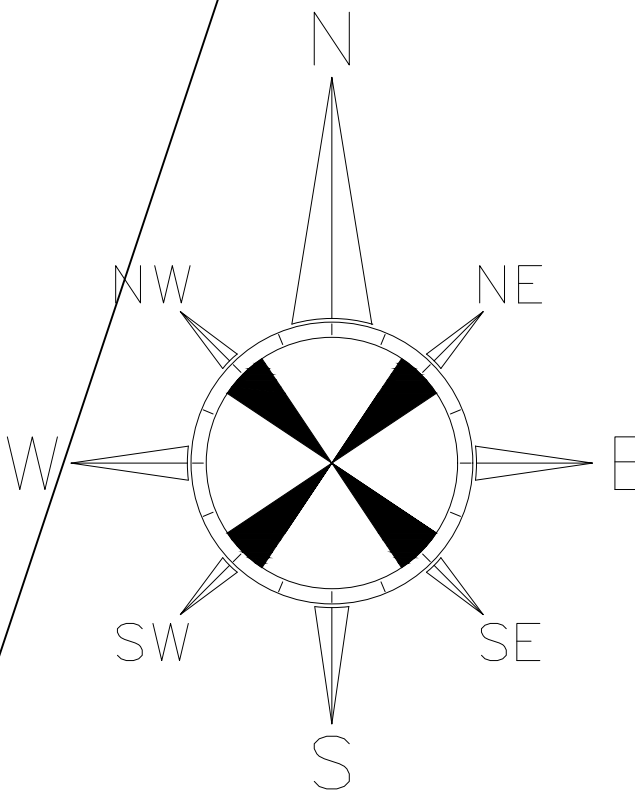

REVISIONS

A - 12.1.25 - General Update for Planning Pre-App review.

B - 20/2/26 - Rear escape doors added, FD30 doors to protect first floor escape added, Cloaks ceiling fire rated, Window to Bed 3 added & Door to Utility removed and window replaced with cavity infill below.

Project


PROPOSED EXTENSIONS & ALTERATIONS FOR MR L. BACON AT 1 CHEAL FARM COTTAGE, SALT FLEET LANE, SURFLEET, SPALDING, Lincs. PE11 4BD

PLAN AS EXISTING


DATE DRAWN: OCT. 2024

DRAWING NO: LBO1

SCALE: 1:50 & 1:100 @ A1

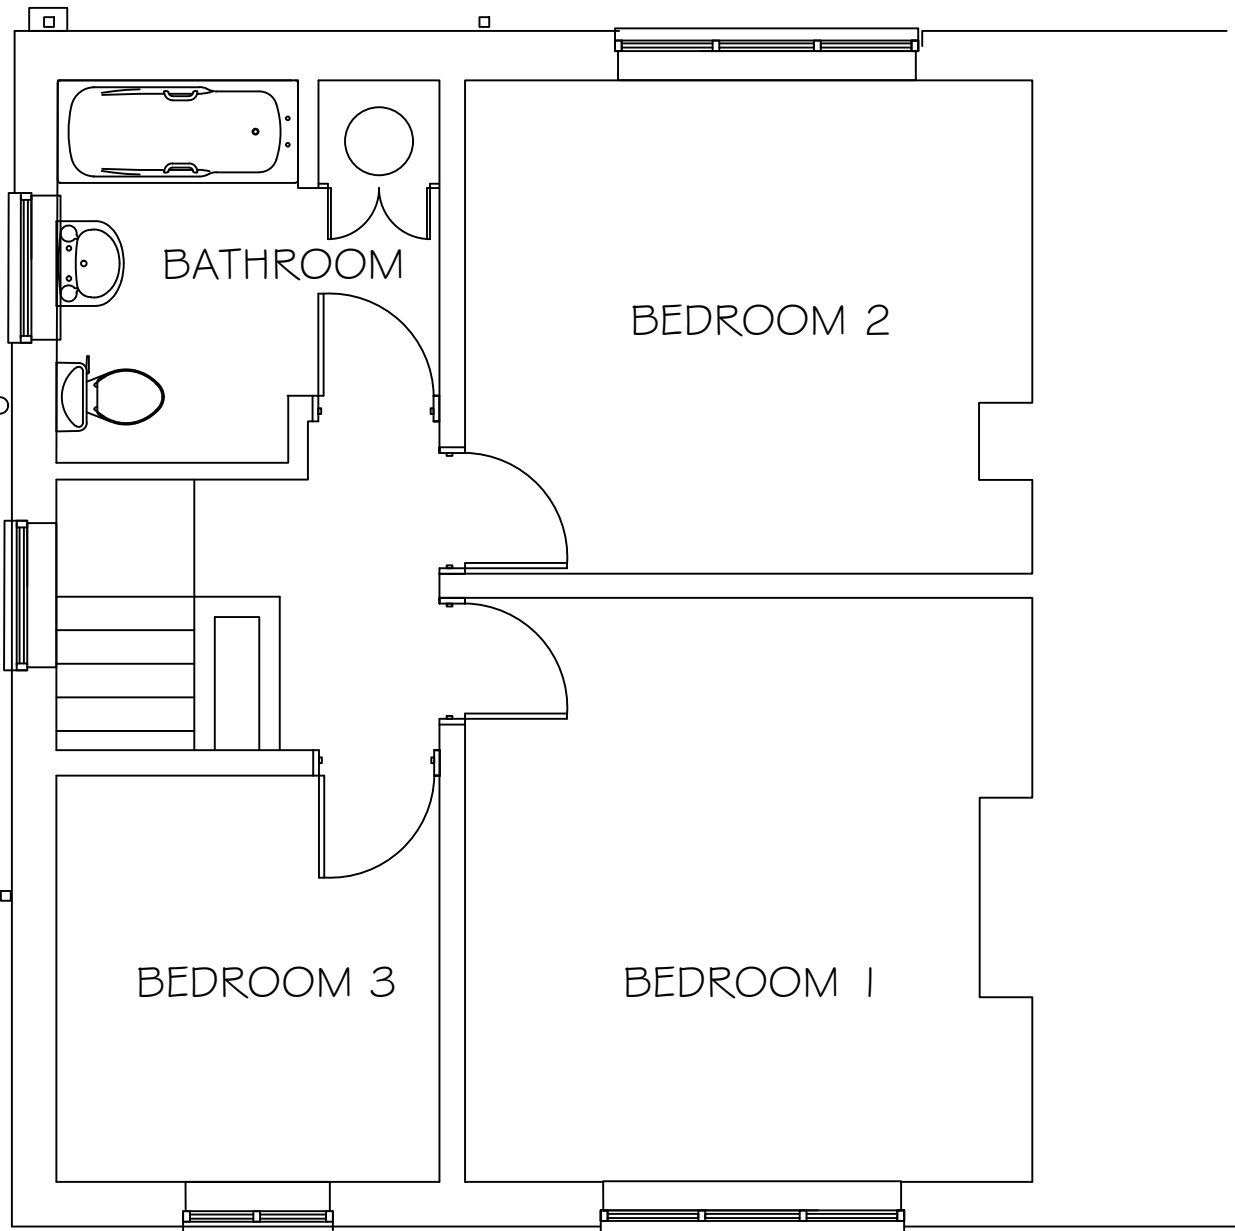

FIRST FLOOR PLAN (SCALE 1 : 50)

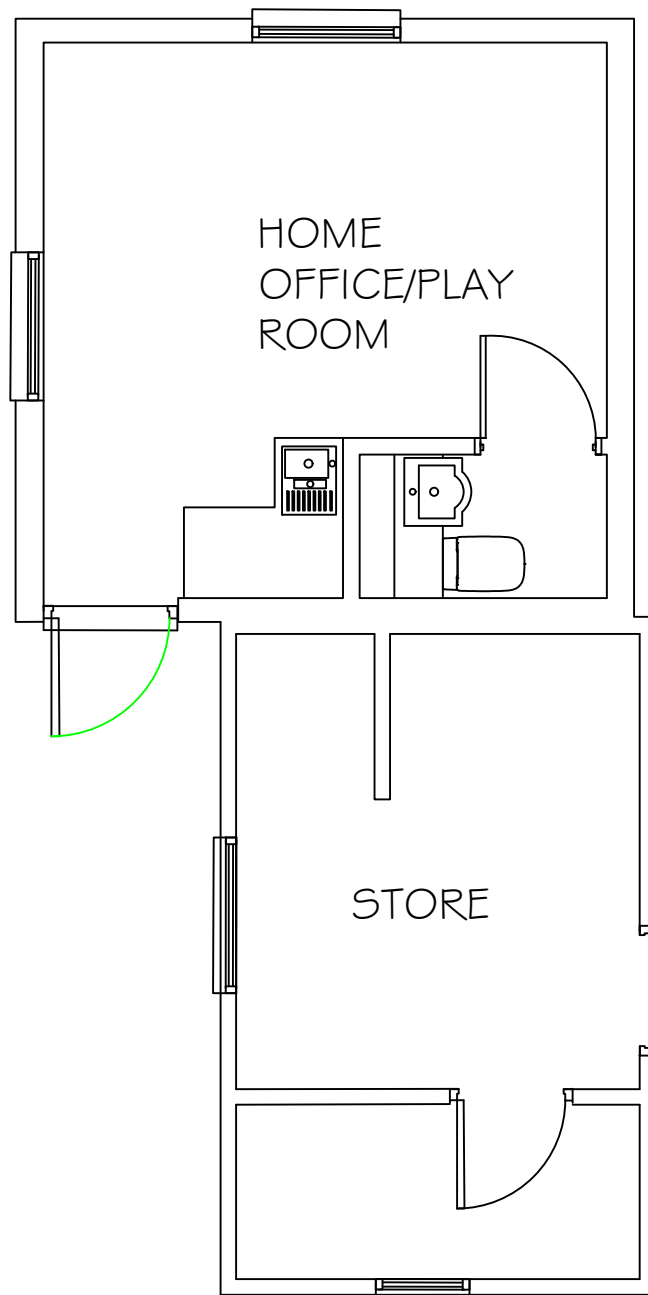


GROUND FLOOR PLAN (SCALE 1 : 50)

SCALE BAR 1:50



own Copyright 2024. All rights reserved. Licence number 100022432

SCALE BAR 1:250

 

BLOCK PLAN AS EXISTING (SCALE 1 : 250)

GP

Stockhouse Lane

Und