




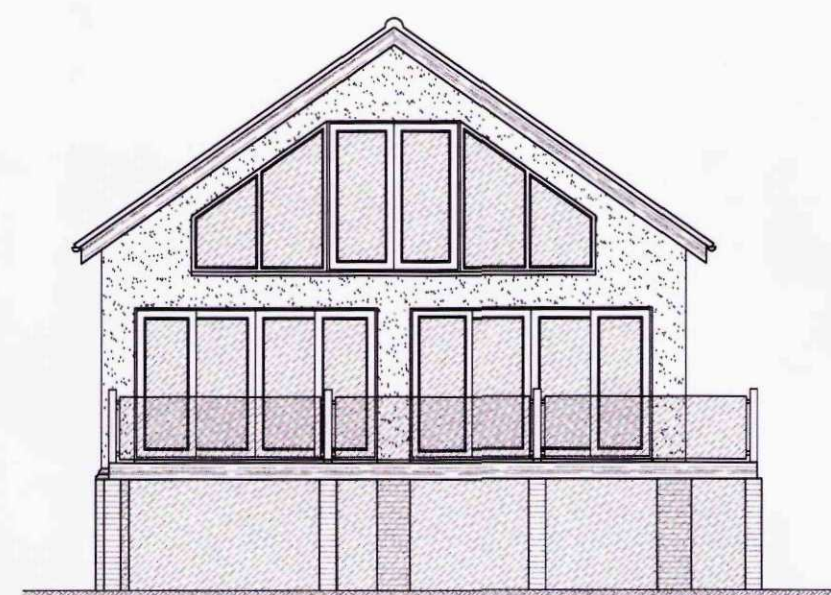


FRONT (SOUTH EAST) ELEVATION 1:100

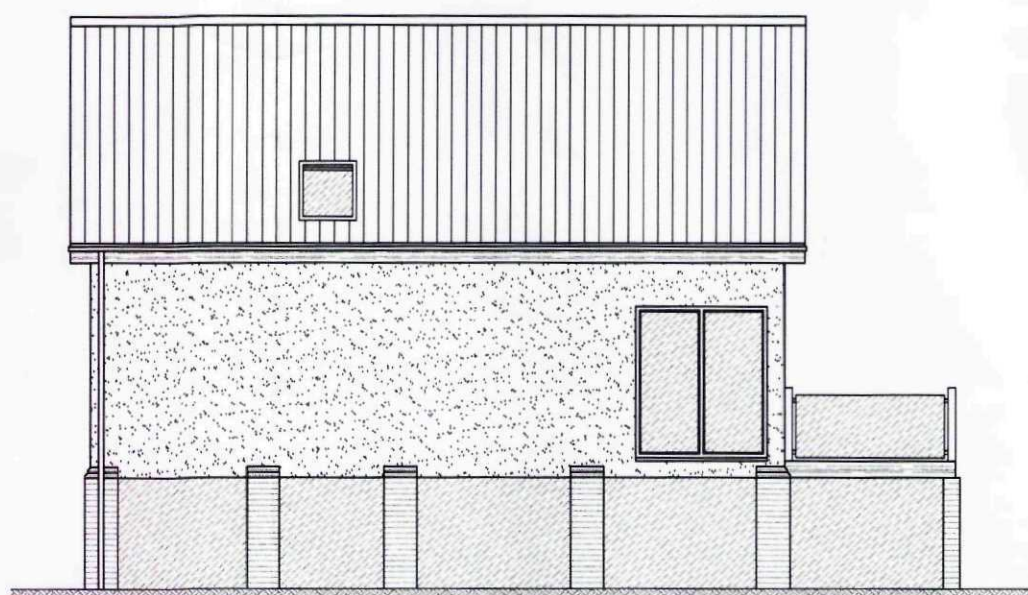


SIDE (SOUTH WEST) ELEVATION 1:100

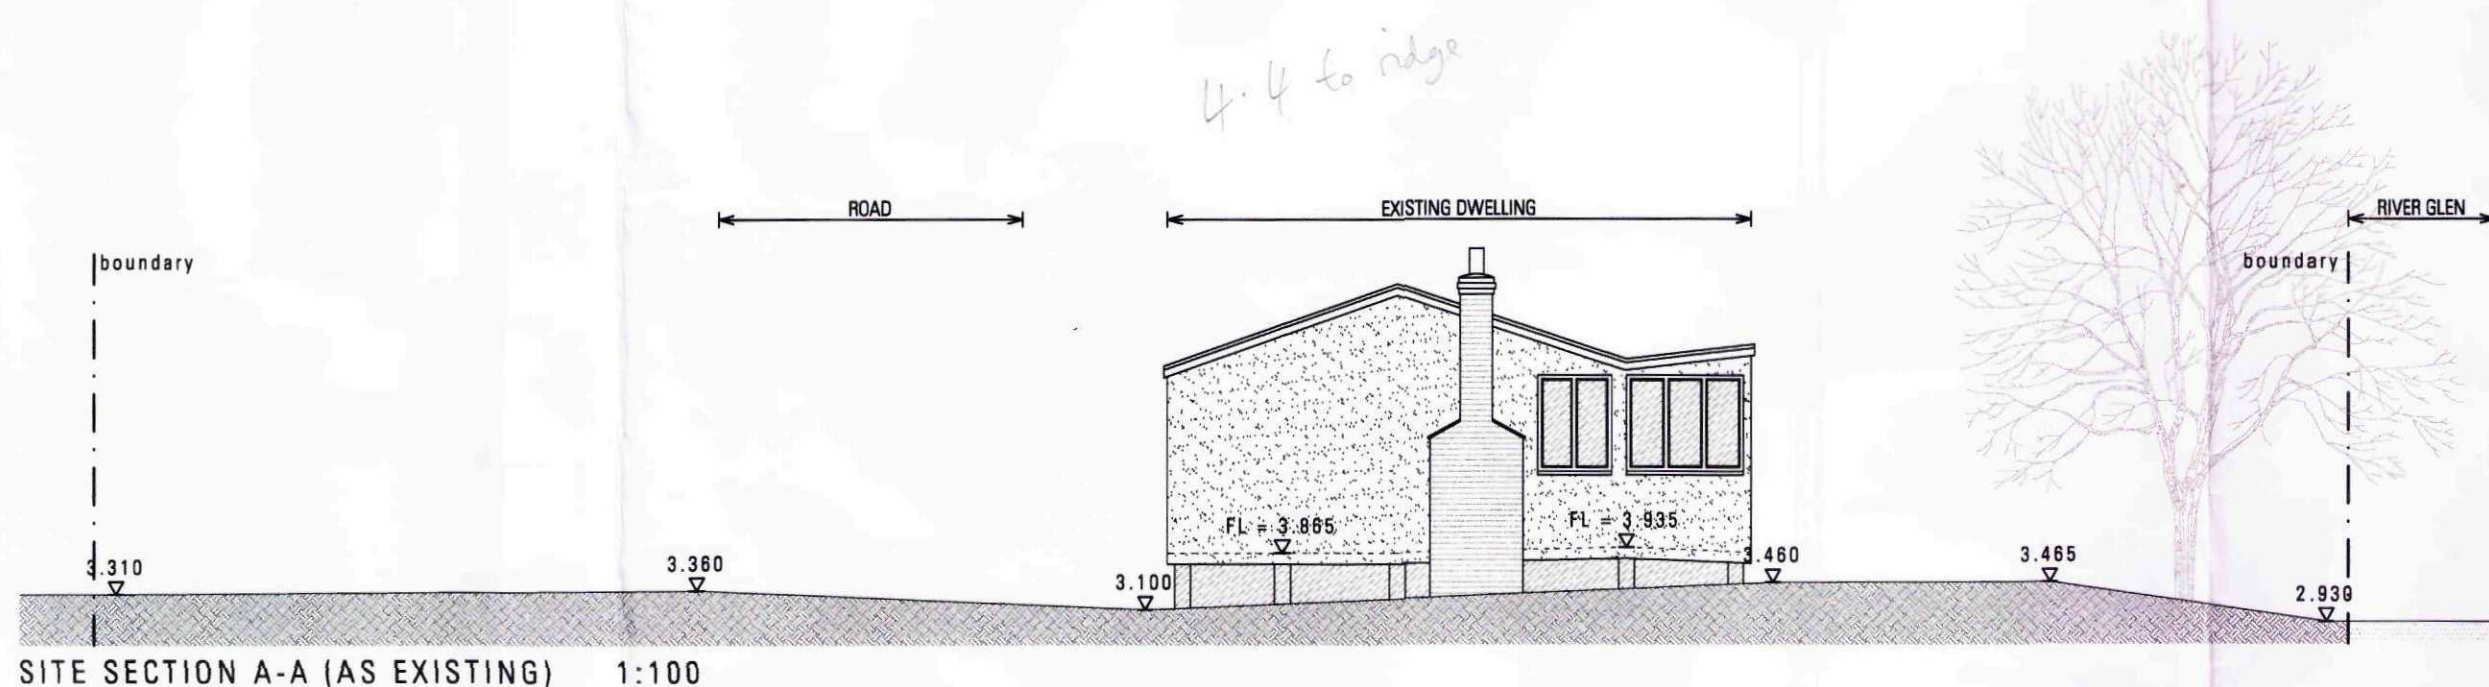


SITE SECTION A-A (AS EXISTING) 1:100

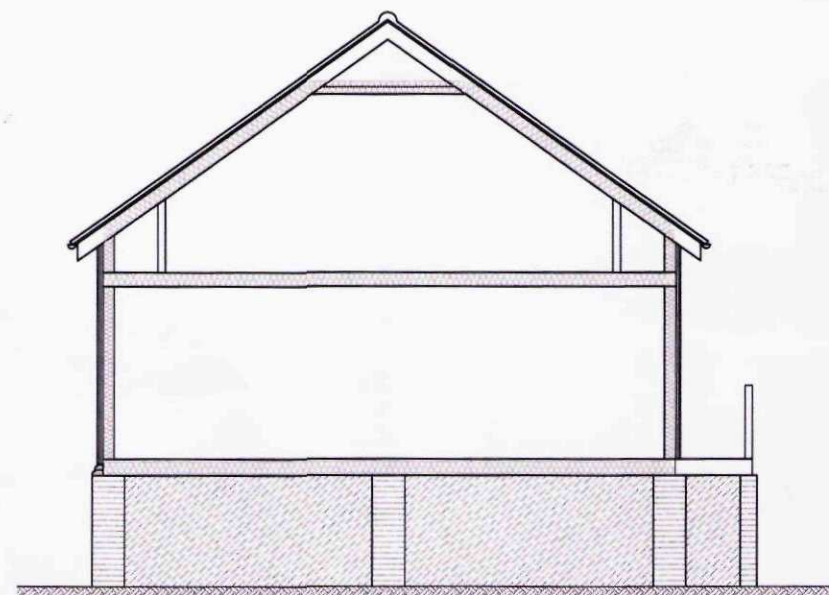


TYPICAL SECTION 1:100

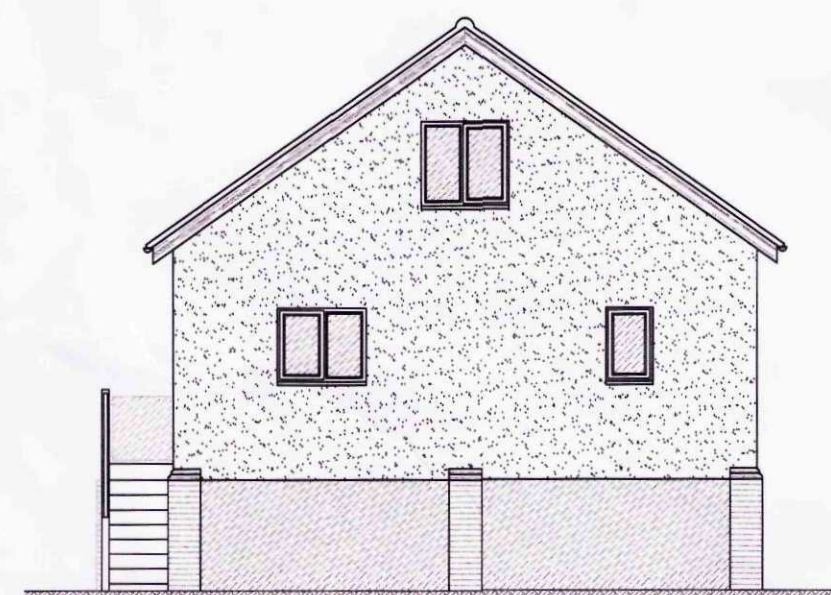


REAR (NORTH WEST) ELEVATION 1:100

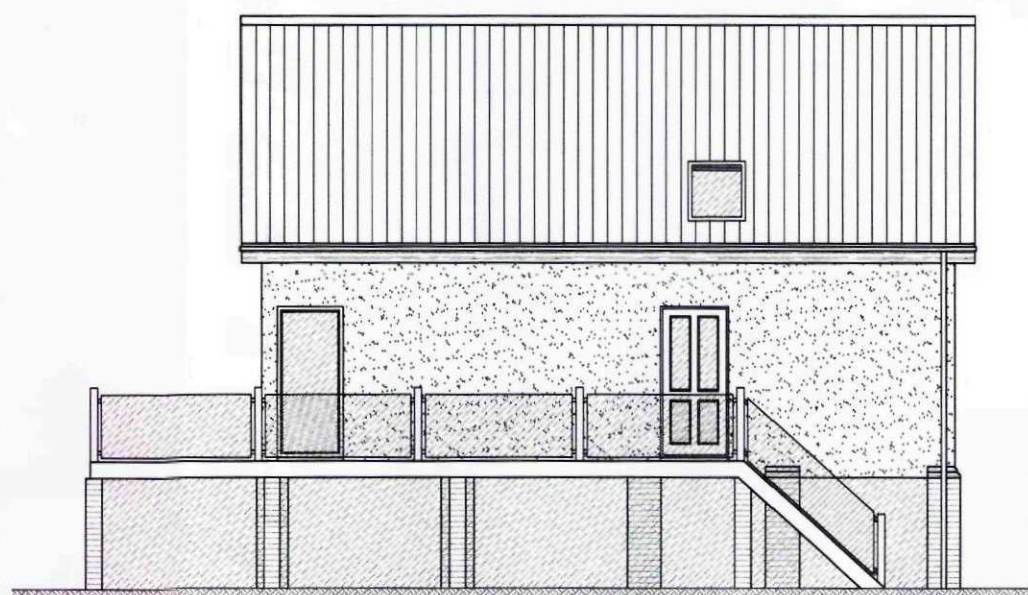

SIDE (NORTH EAST) ELEVATION 1:100

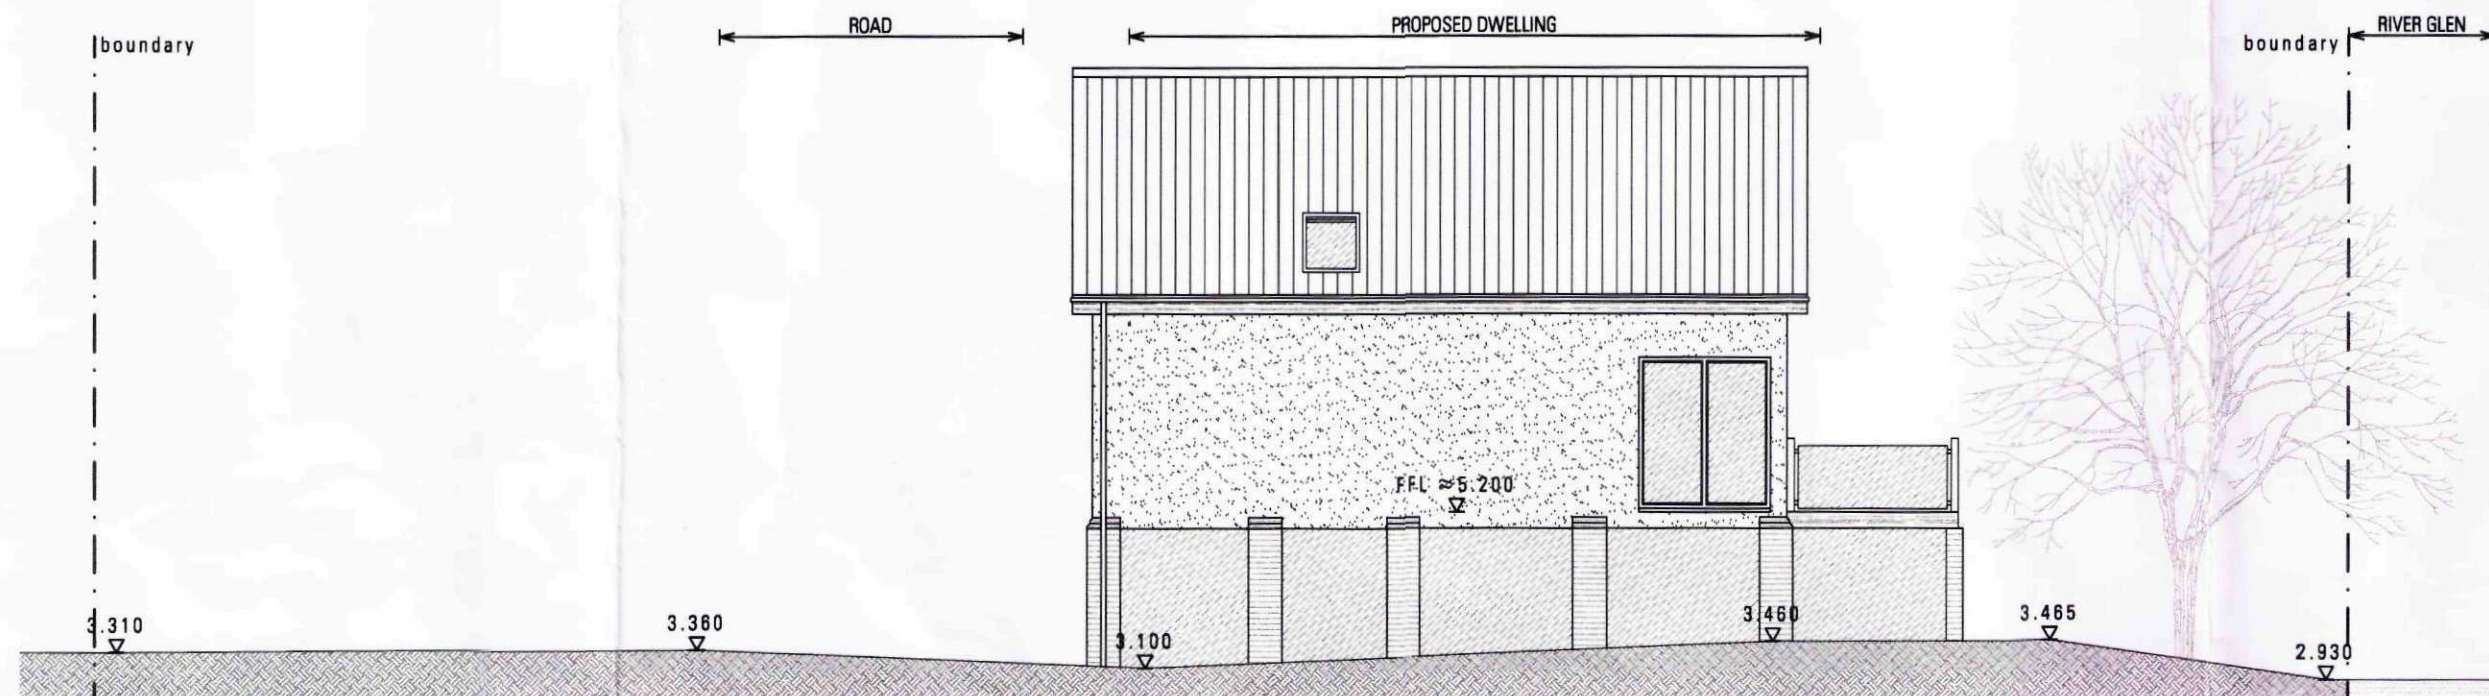

SITE SECTION B-B (AS PROPOSED) 1:100

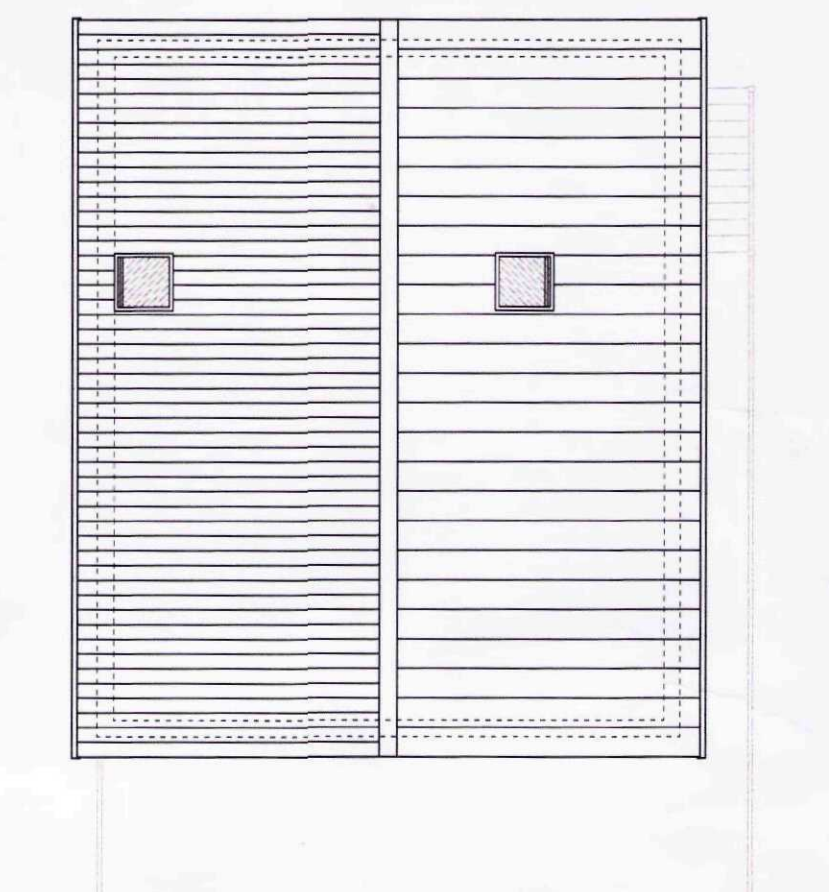


ROOF PLAN 1:100

MATERIALS
Walls - K-Rend Champagne coloured render
Roof - Interlocking slate
Windows & Doors - Oak effect uPVC
Rainwatergoods - Black uPVC


FOUL DRAINAGE
To mini treatment plant with discharge into the River Glen

SURFACE WATER DRAINAGE
To rainwater harvesting system with overflow into the River Glen


Obscure glazing to ground floor shower room

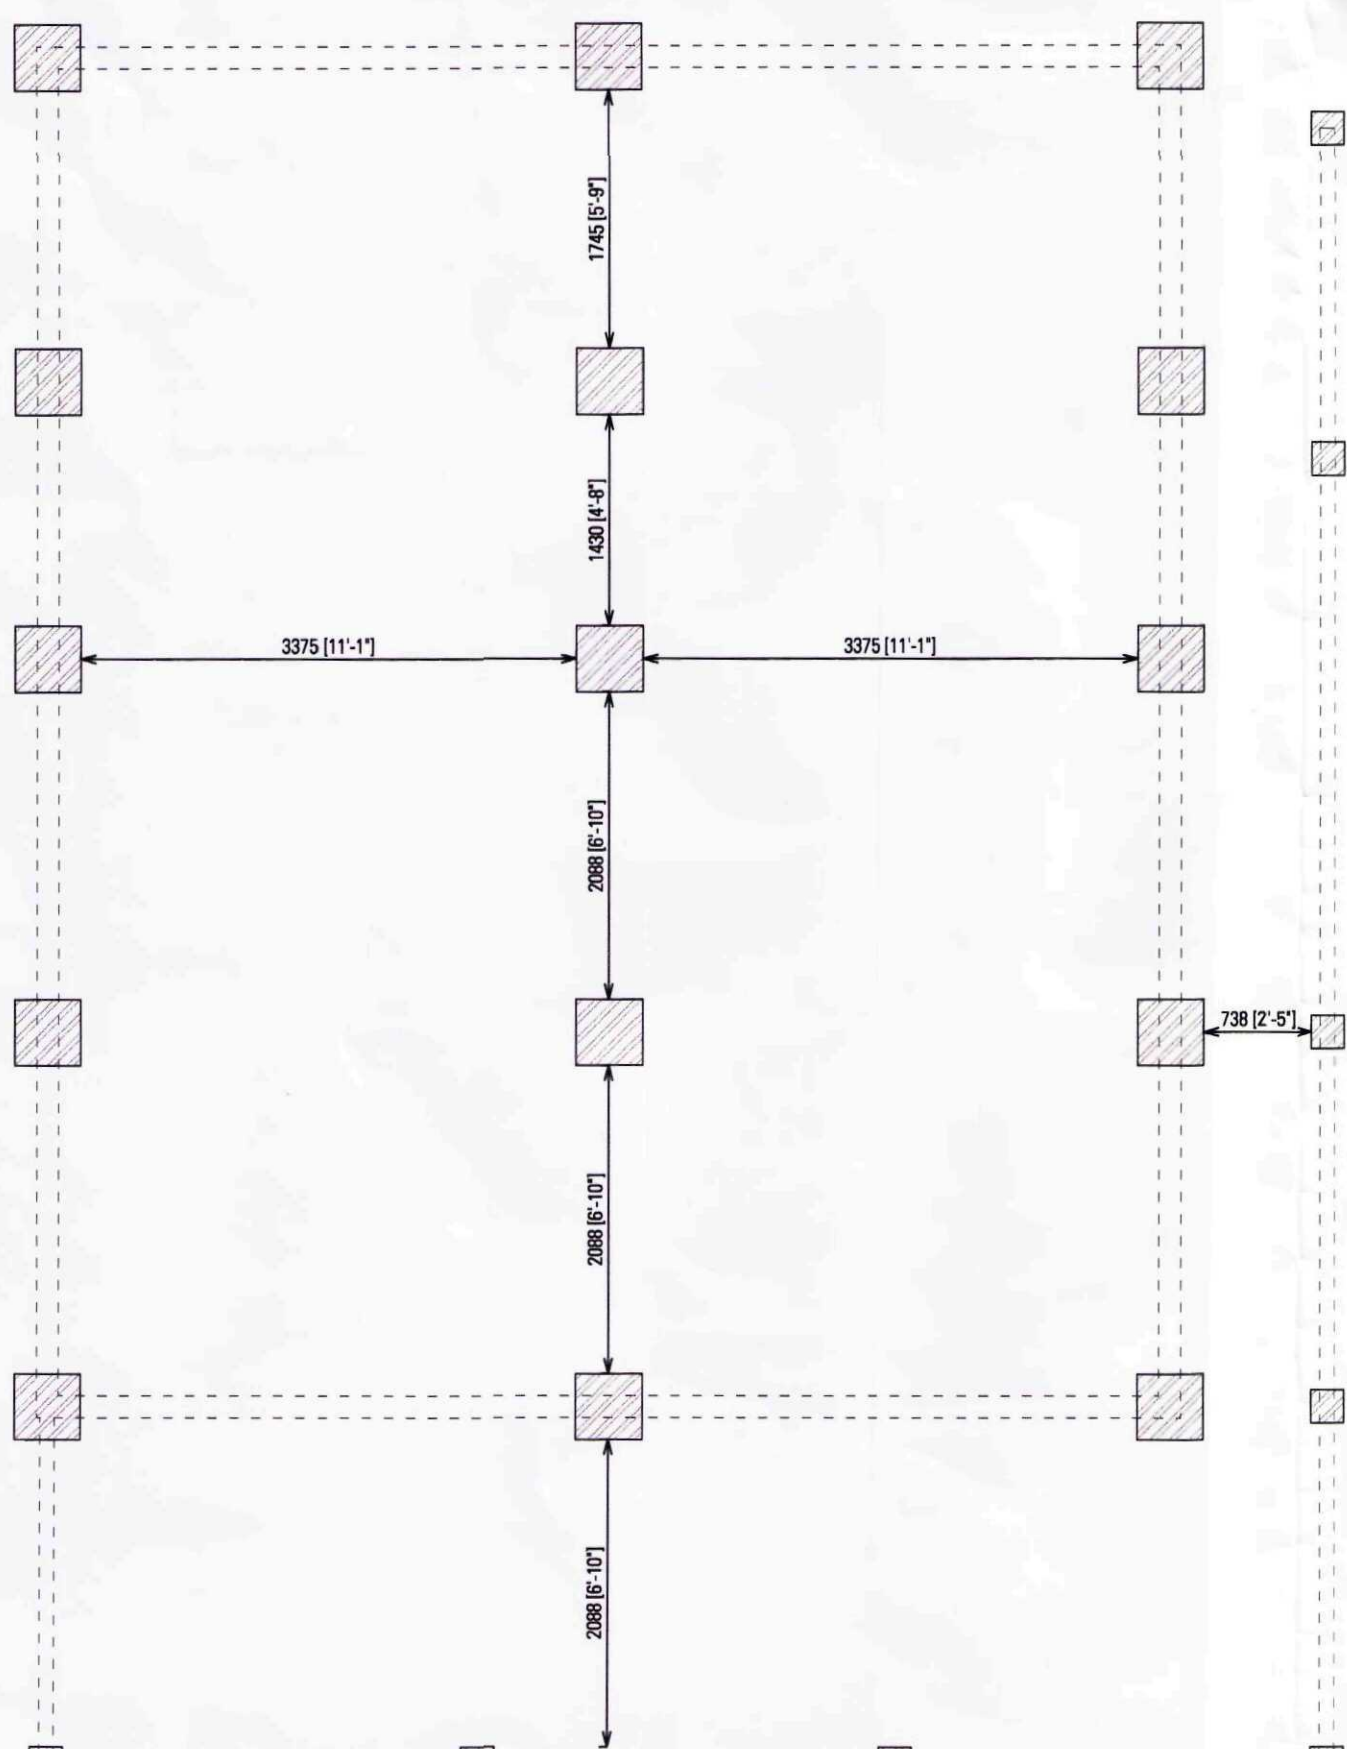


FOUNDATION PLAN 1:50

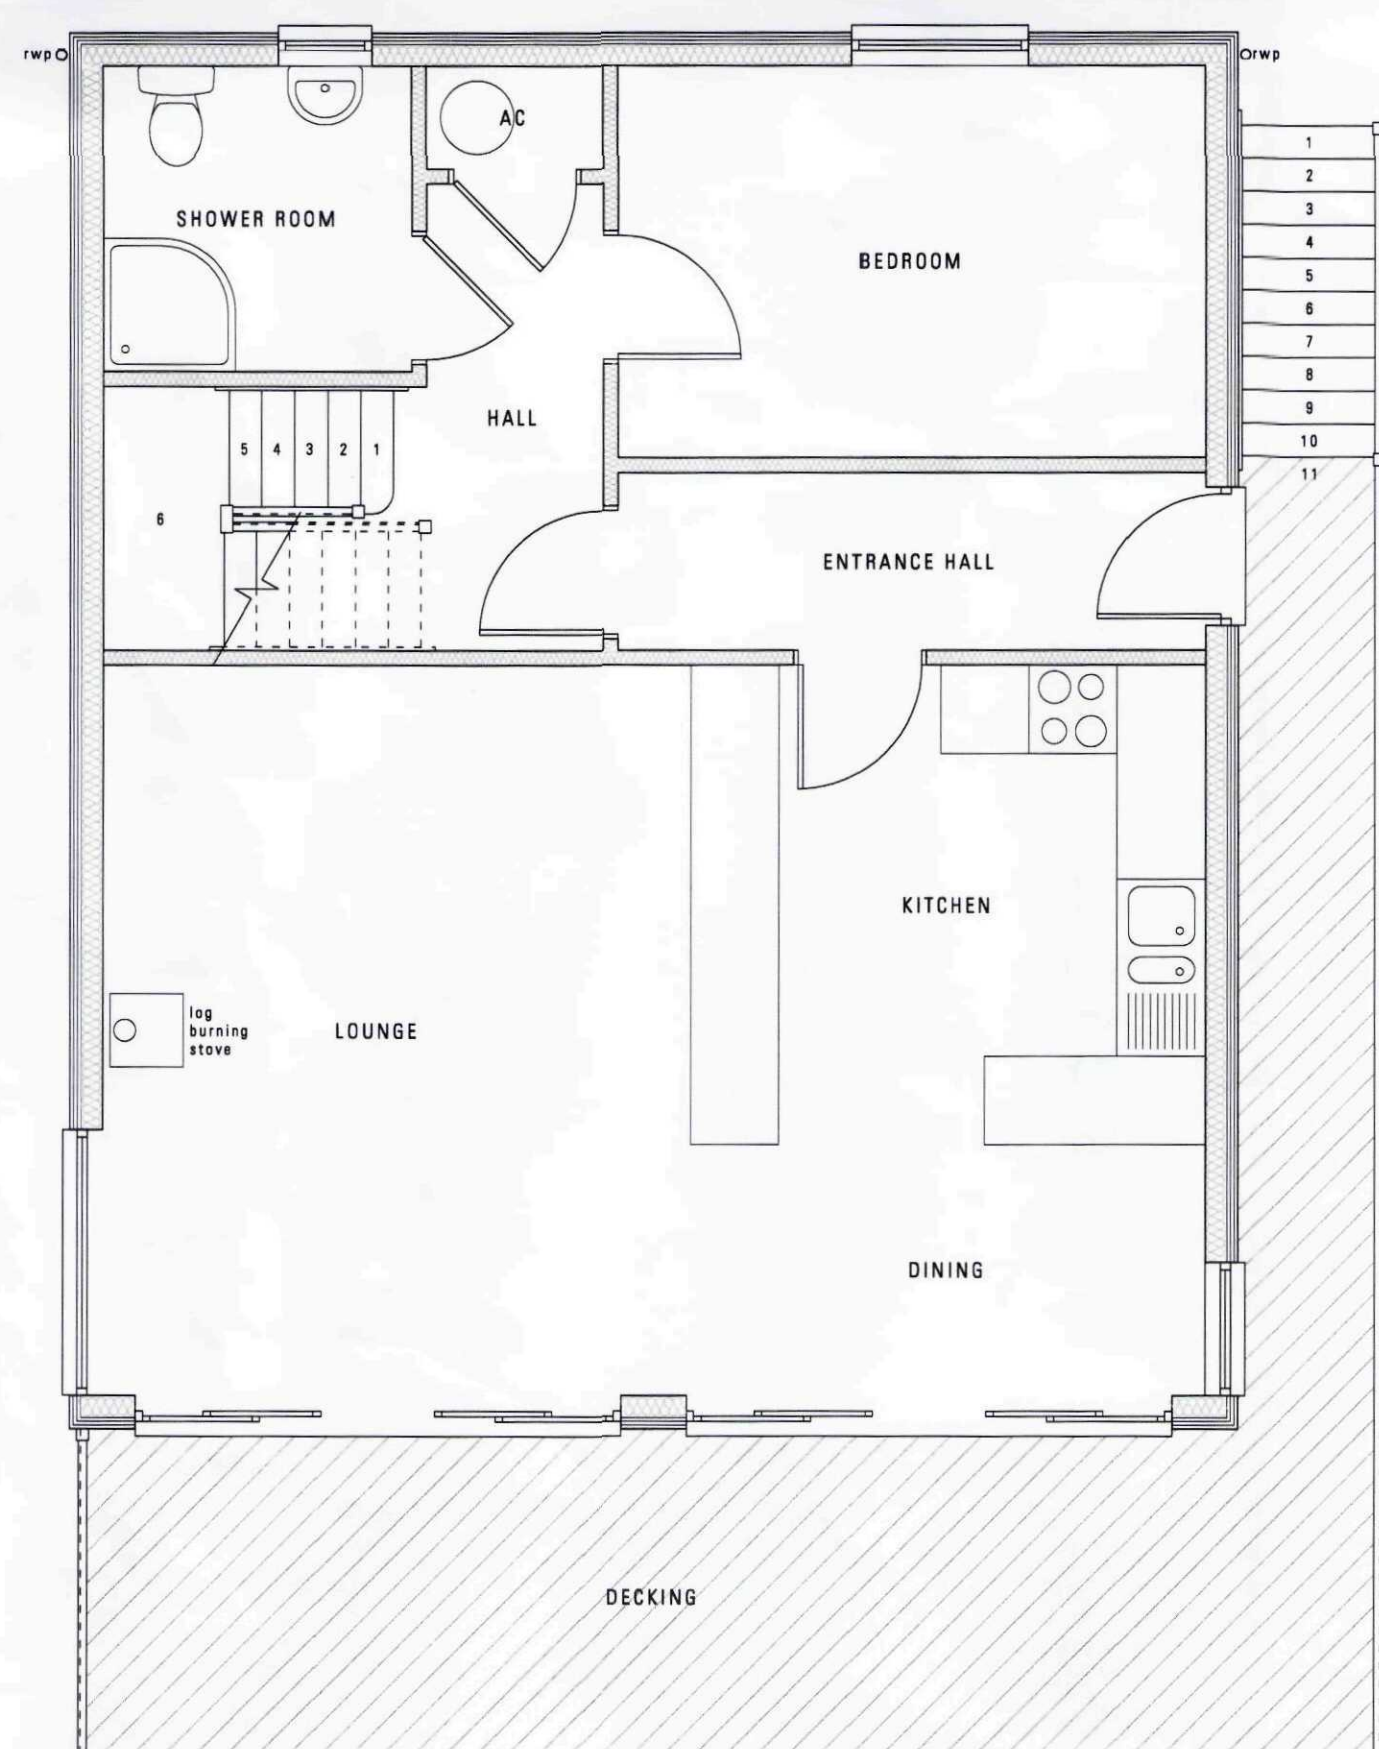

GROUND FLOOR PLAN 1:50

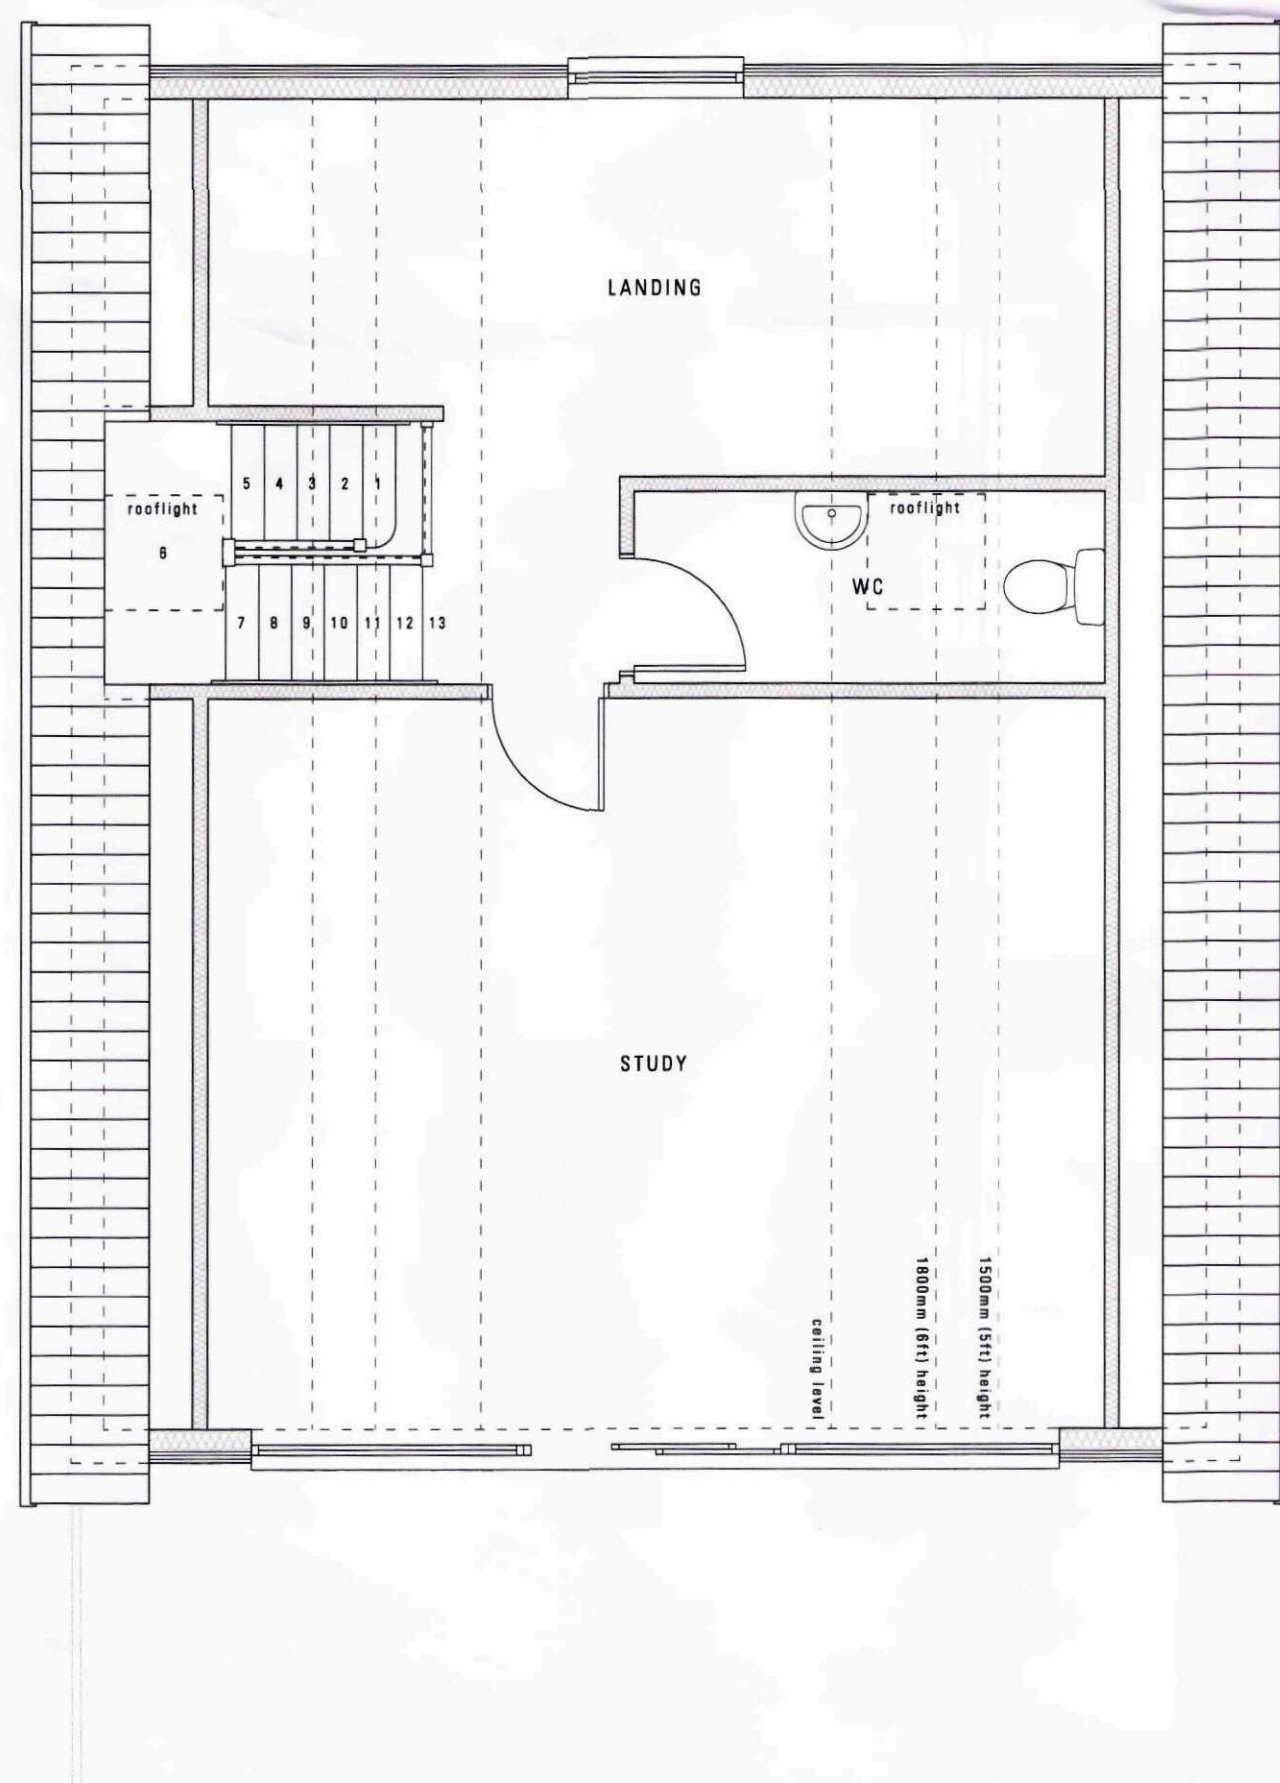


FIRST FLOOR PLAN 1:50

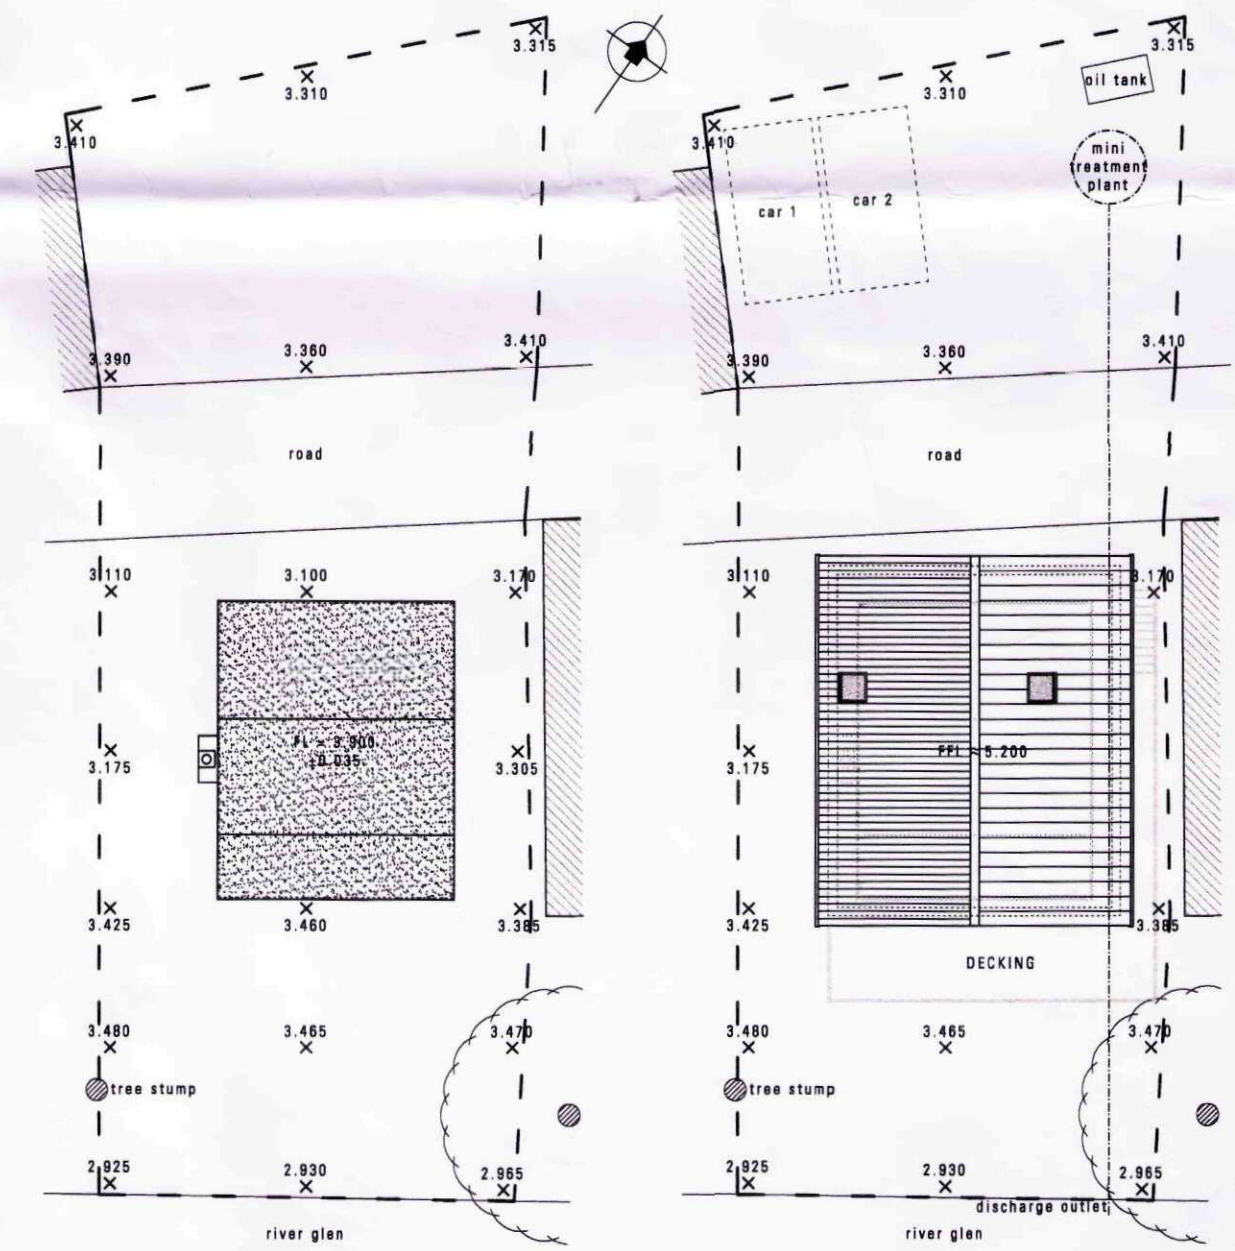

SITE PLAN (EXISTING) 1:200

SITE PLAN (PROPOSED) 1:200

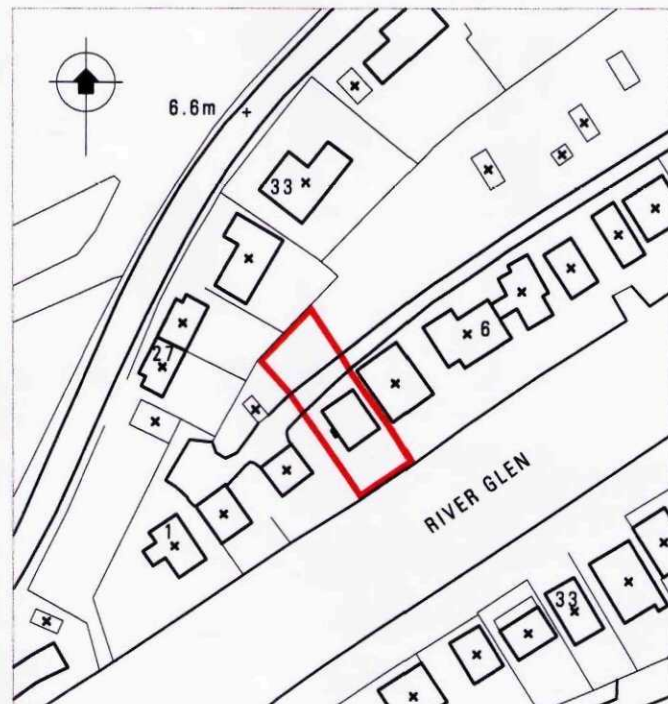

LOCATION PLAN 1:1250

English Brothers
TINER FRAMES SPECIALISTS
Sells Road, Walton Highway, Walsby, Cambridgeshire, PE14 7DU
Tel: 01945 587000 Fax: 01945 582576
customer.service@englishbrothers.co.uk
www.englishbrothers.co.uk

project
Replacement Dwelling
N4
Surfleet Reservoir
Surrey
drawing title
Floor, Roof, Site & Location Plans, Elevations & Sections
as Existing & Proposed
client
Miss C Bratley
scale
1:50, 1:100, 1:200 & 1:1250
paper size
A1
drawing no.
B474-04
revision

date
11.07.08
drawn
M.S.T.