



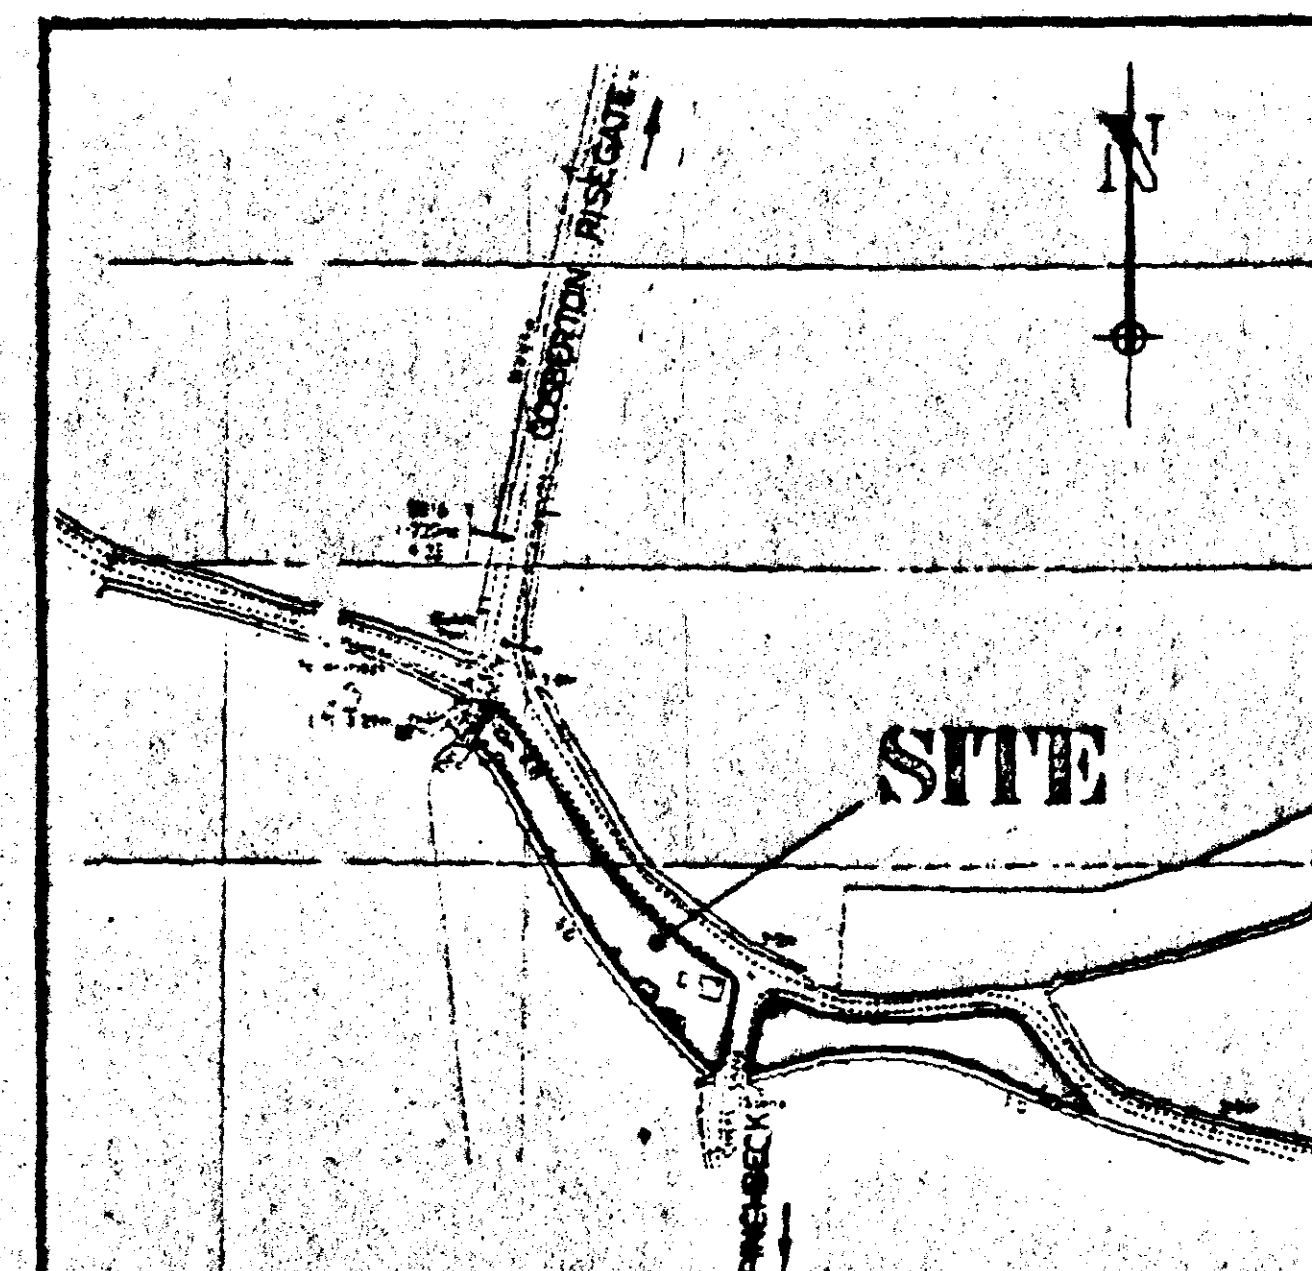


LOCATION PLAN

1 : 2500

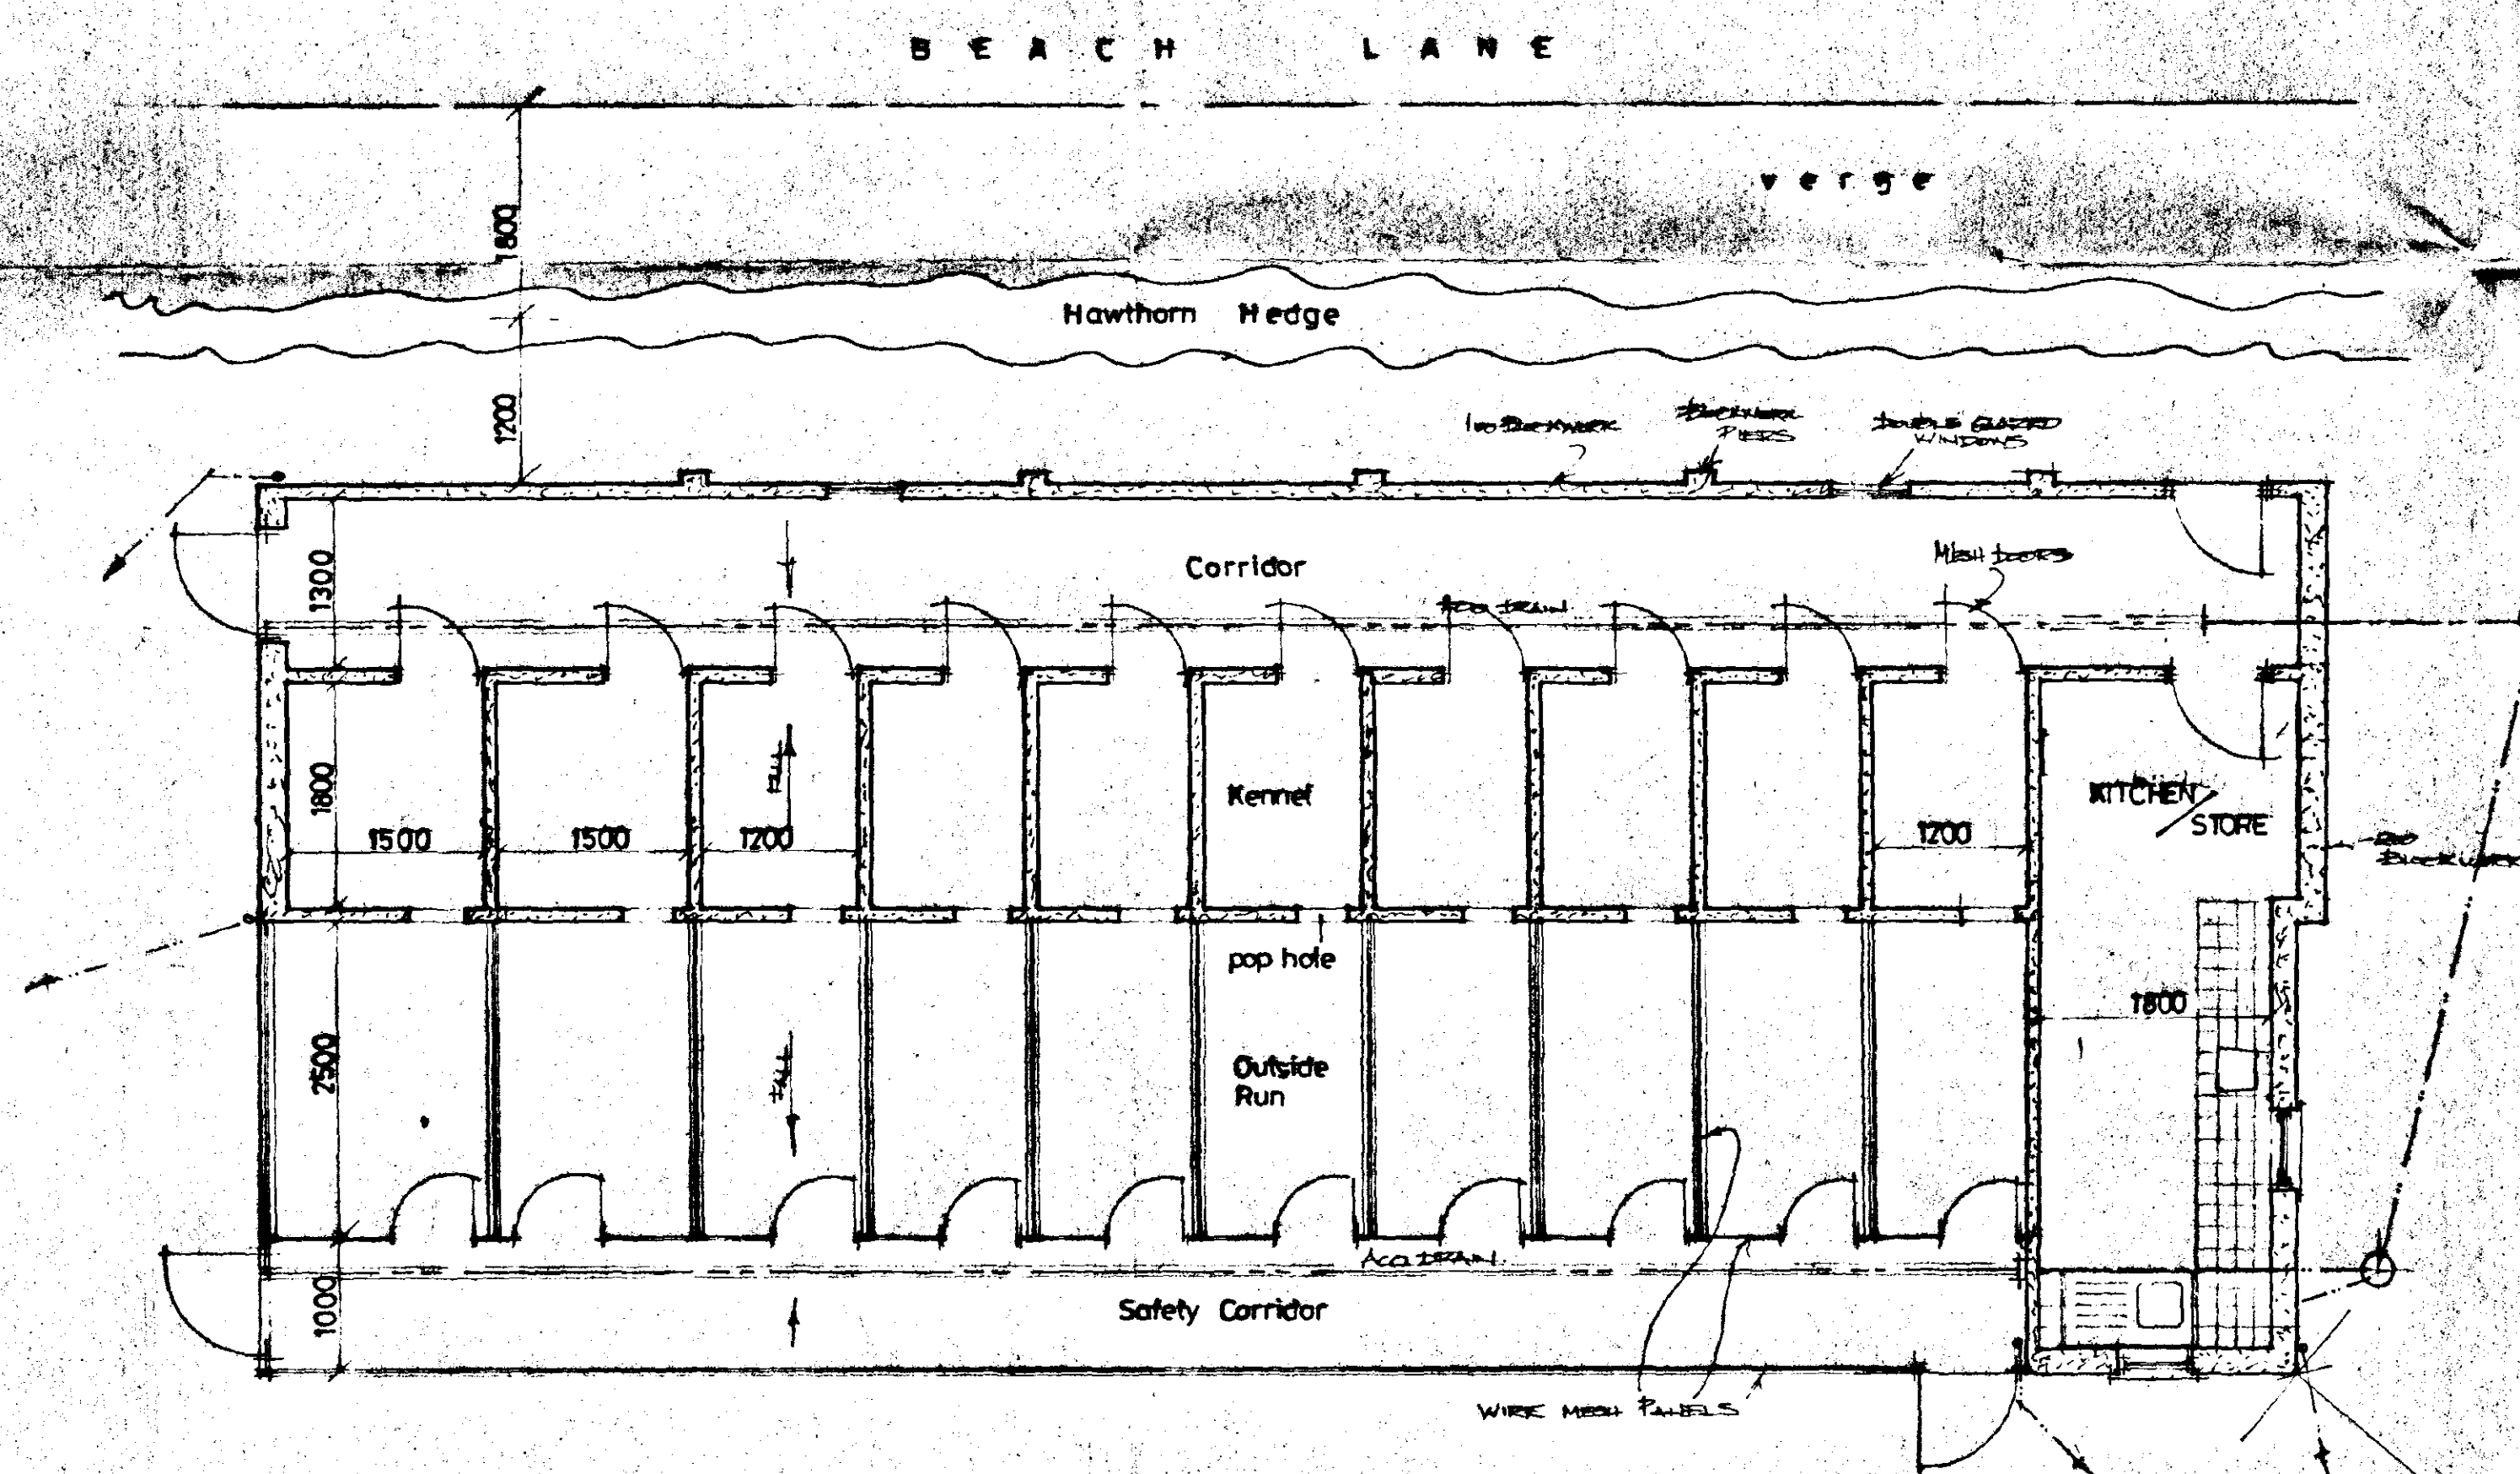

PLAN

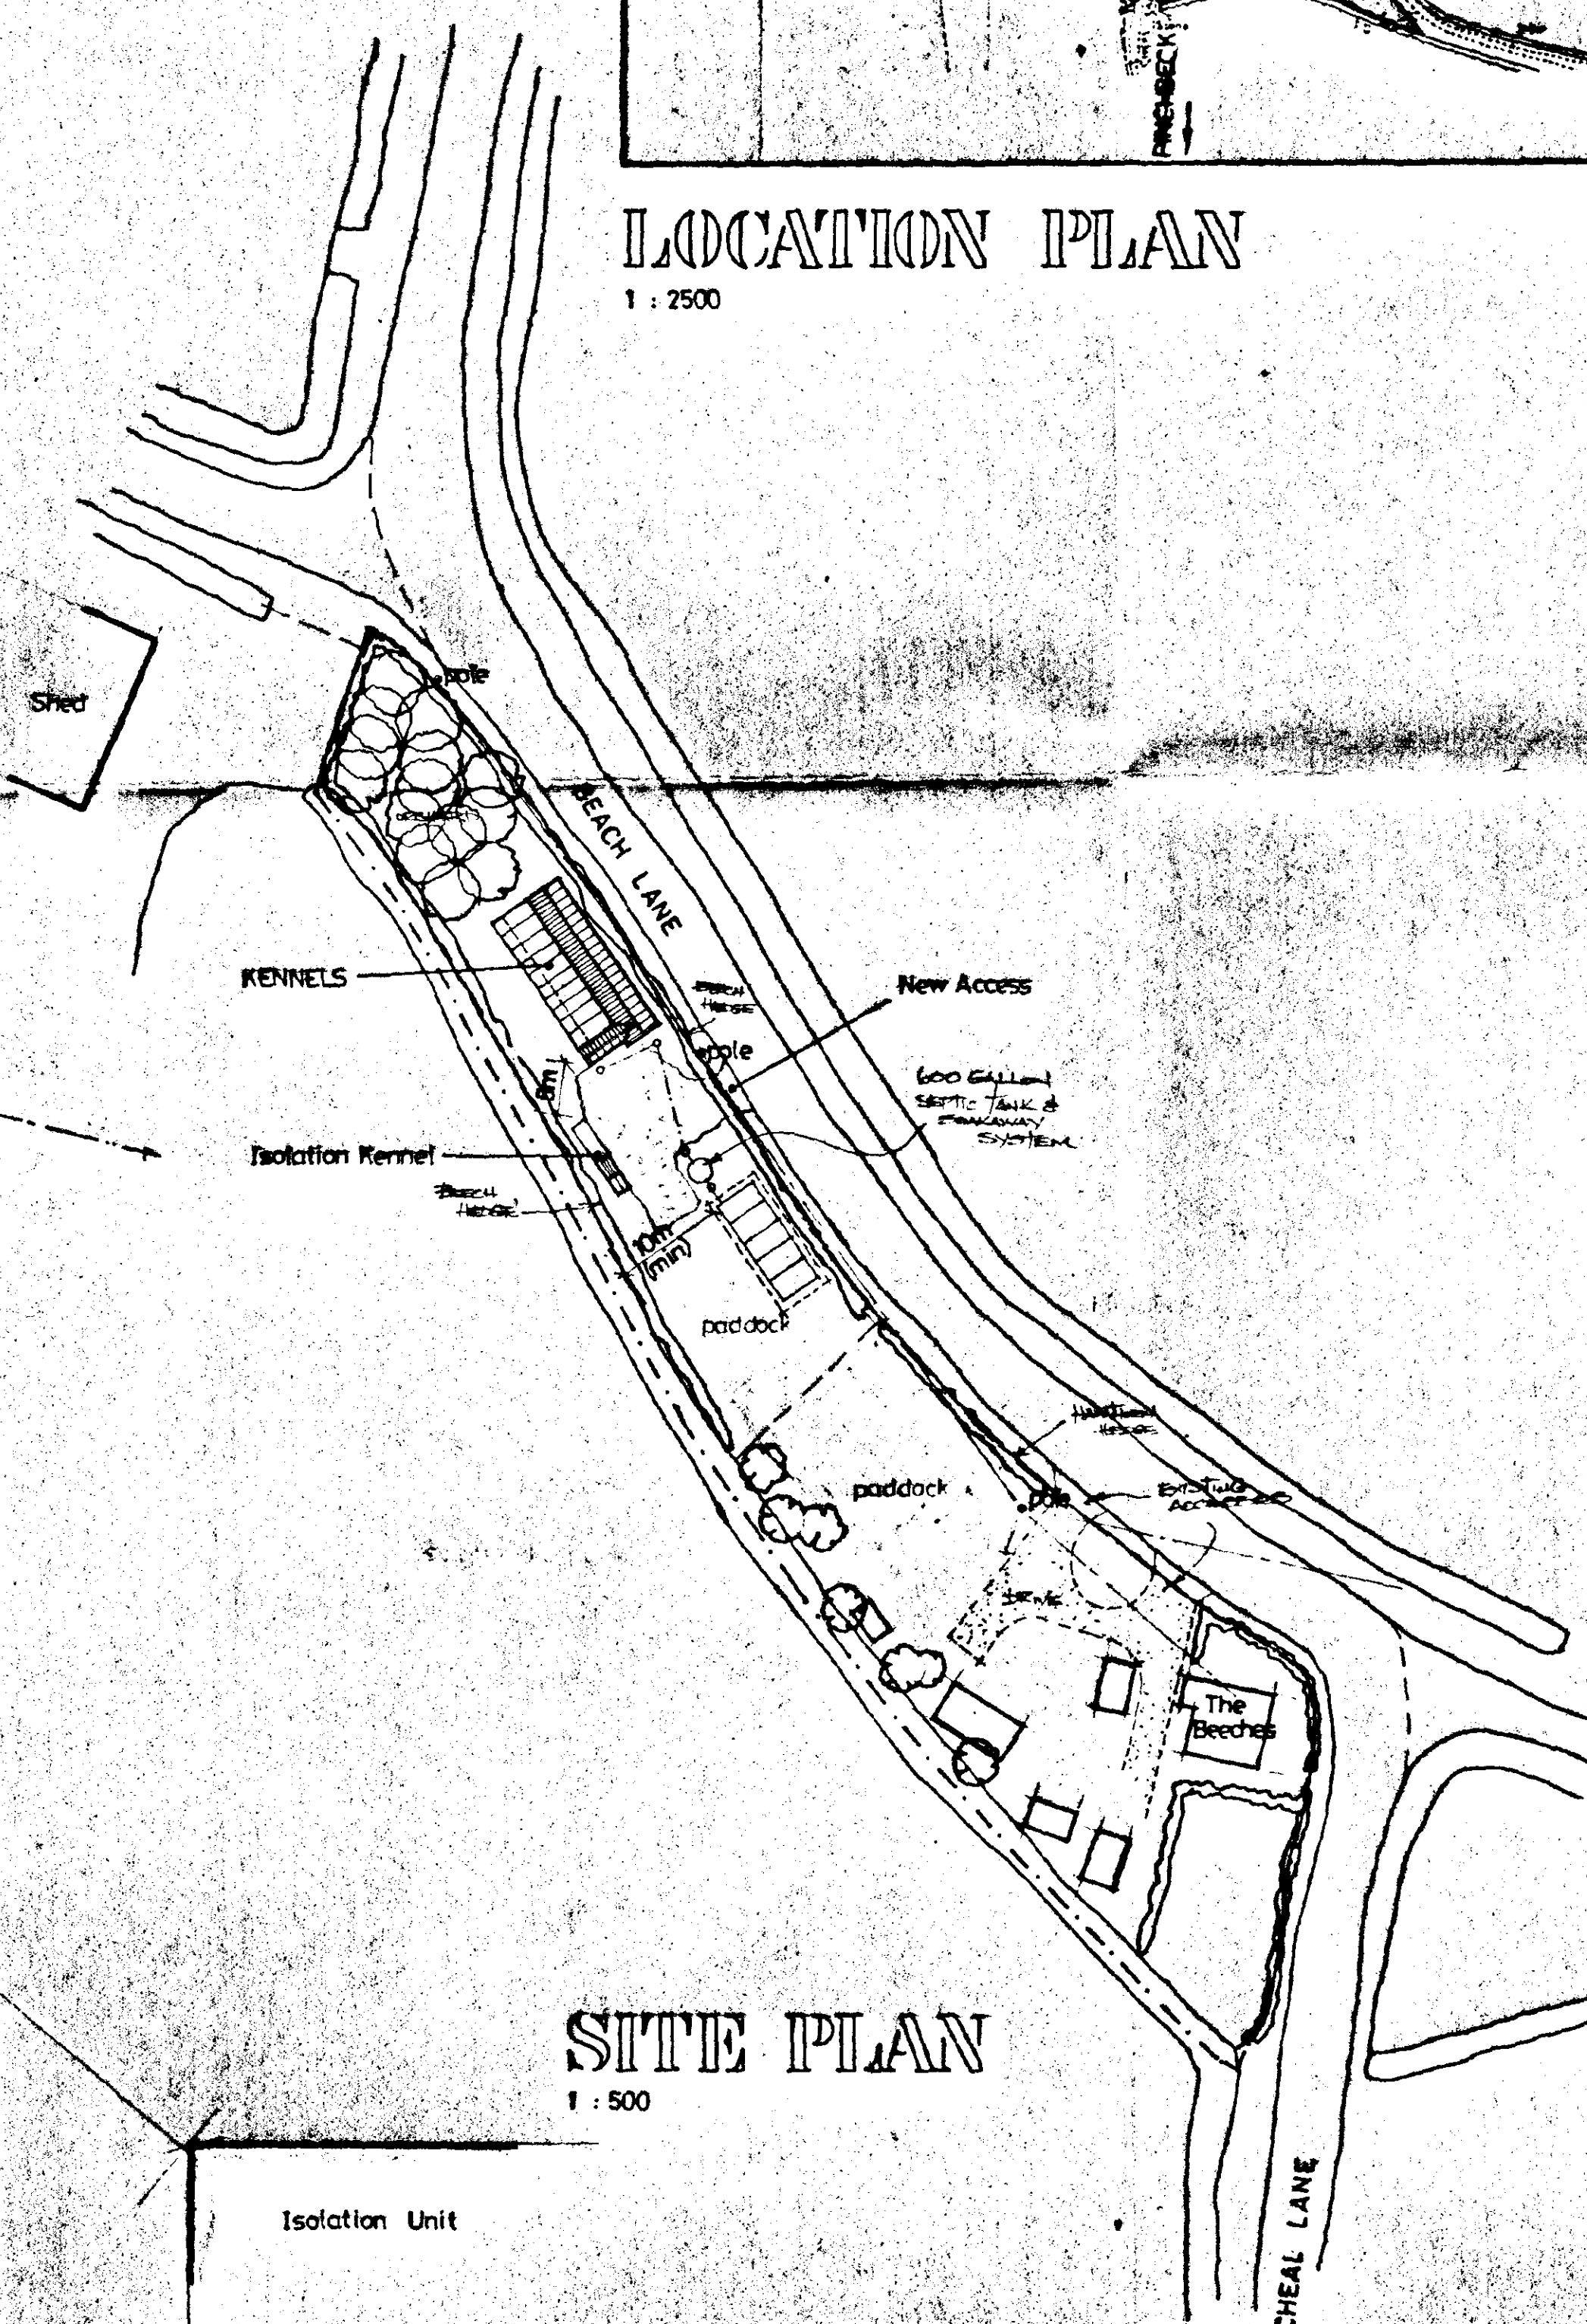

SITE PLAN

1 : 500

Isolation Unit

AMENDED PLAN

Ref.	
------	--

**DETERMINED
PLAN**

HOUSING & PLANNING
111 MAY 2000
Ref: 0344/00

C. 5.8.00 RE-POSITION DOORS & ACCESS DOORS
B. 1.4.00 AHEAD FENCING, ETC - EXPERIMENTAL UNIT
A. 253.00. AHEAD KITCHEN, ETC - ACOUSTICS!!

G. R. MERCHANT
LENG AMICE, FTWO,
ARCHITECTURAL, STRUCTURAL
& LAND DRAINAGE CONSULTANT
TEL: HOLBEACH (01406) 490800

PROJECT:
**BOARDING KENNELS
THE BEECHES
BEACH LANE
GOSBERTON RISEGATE**

CLIENT:

MR & MRS R.D. HARRISON

SCALES:	DATE:
---------	-------

1/50 B700 (UNLESS OTHERWISE STATED)	MARCH 2000
--	------------

G.R. MERCHANT.	DRAWING No.: RDH. 01 C
----------------	------------------------

REVISIONS:

DO NOT SCALE FROM THIS DRAWING

This drawing is copyright and may not be altered, traced, photographed or used for any purpose other than that for which it is issued.

The General Contractor is to check all dimensions on site and report discrepancies to the Architect.

All details shown on this drawing including foundations are based upon typical site conditions related to the area. No responsibility can be accepted for abnormal conditions which may be discovered during construction unless reported to the Architect so that design amendments may be considered. Site soil surveys are recommended in respect of foundations to establish specific site conditions before foundation work.