


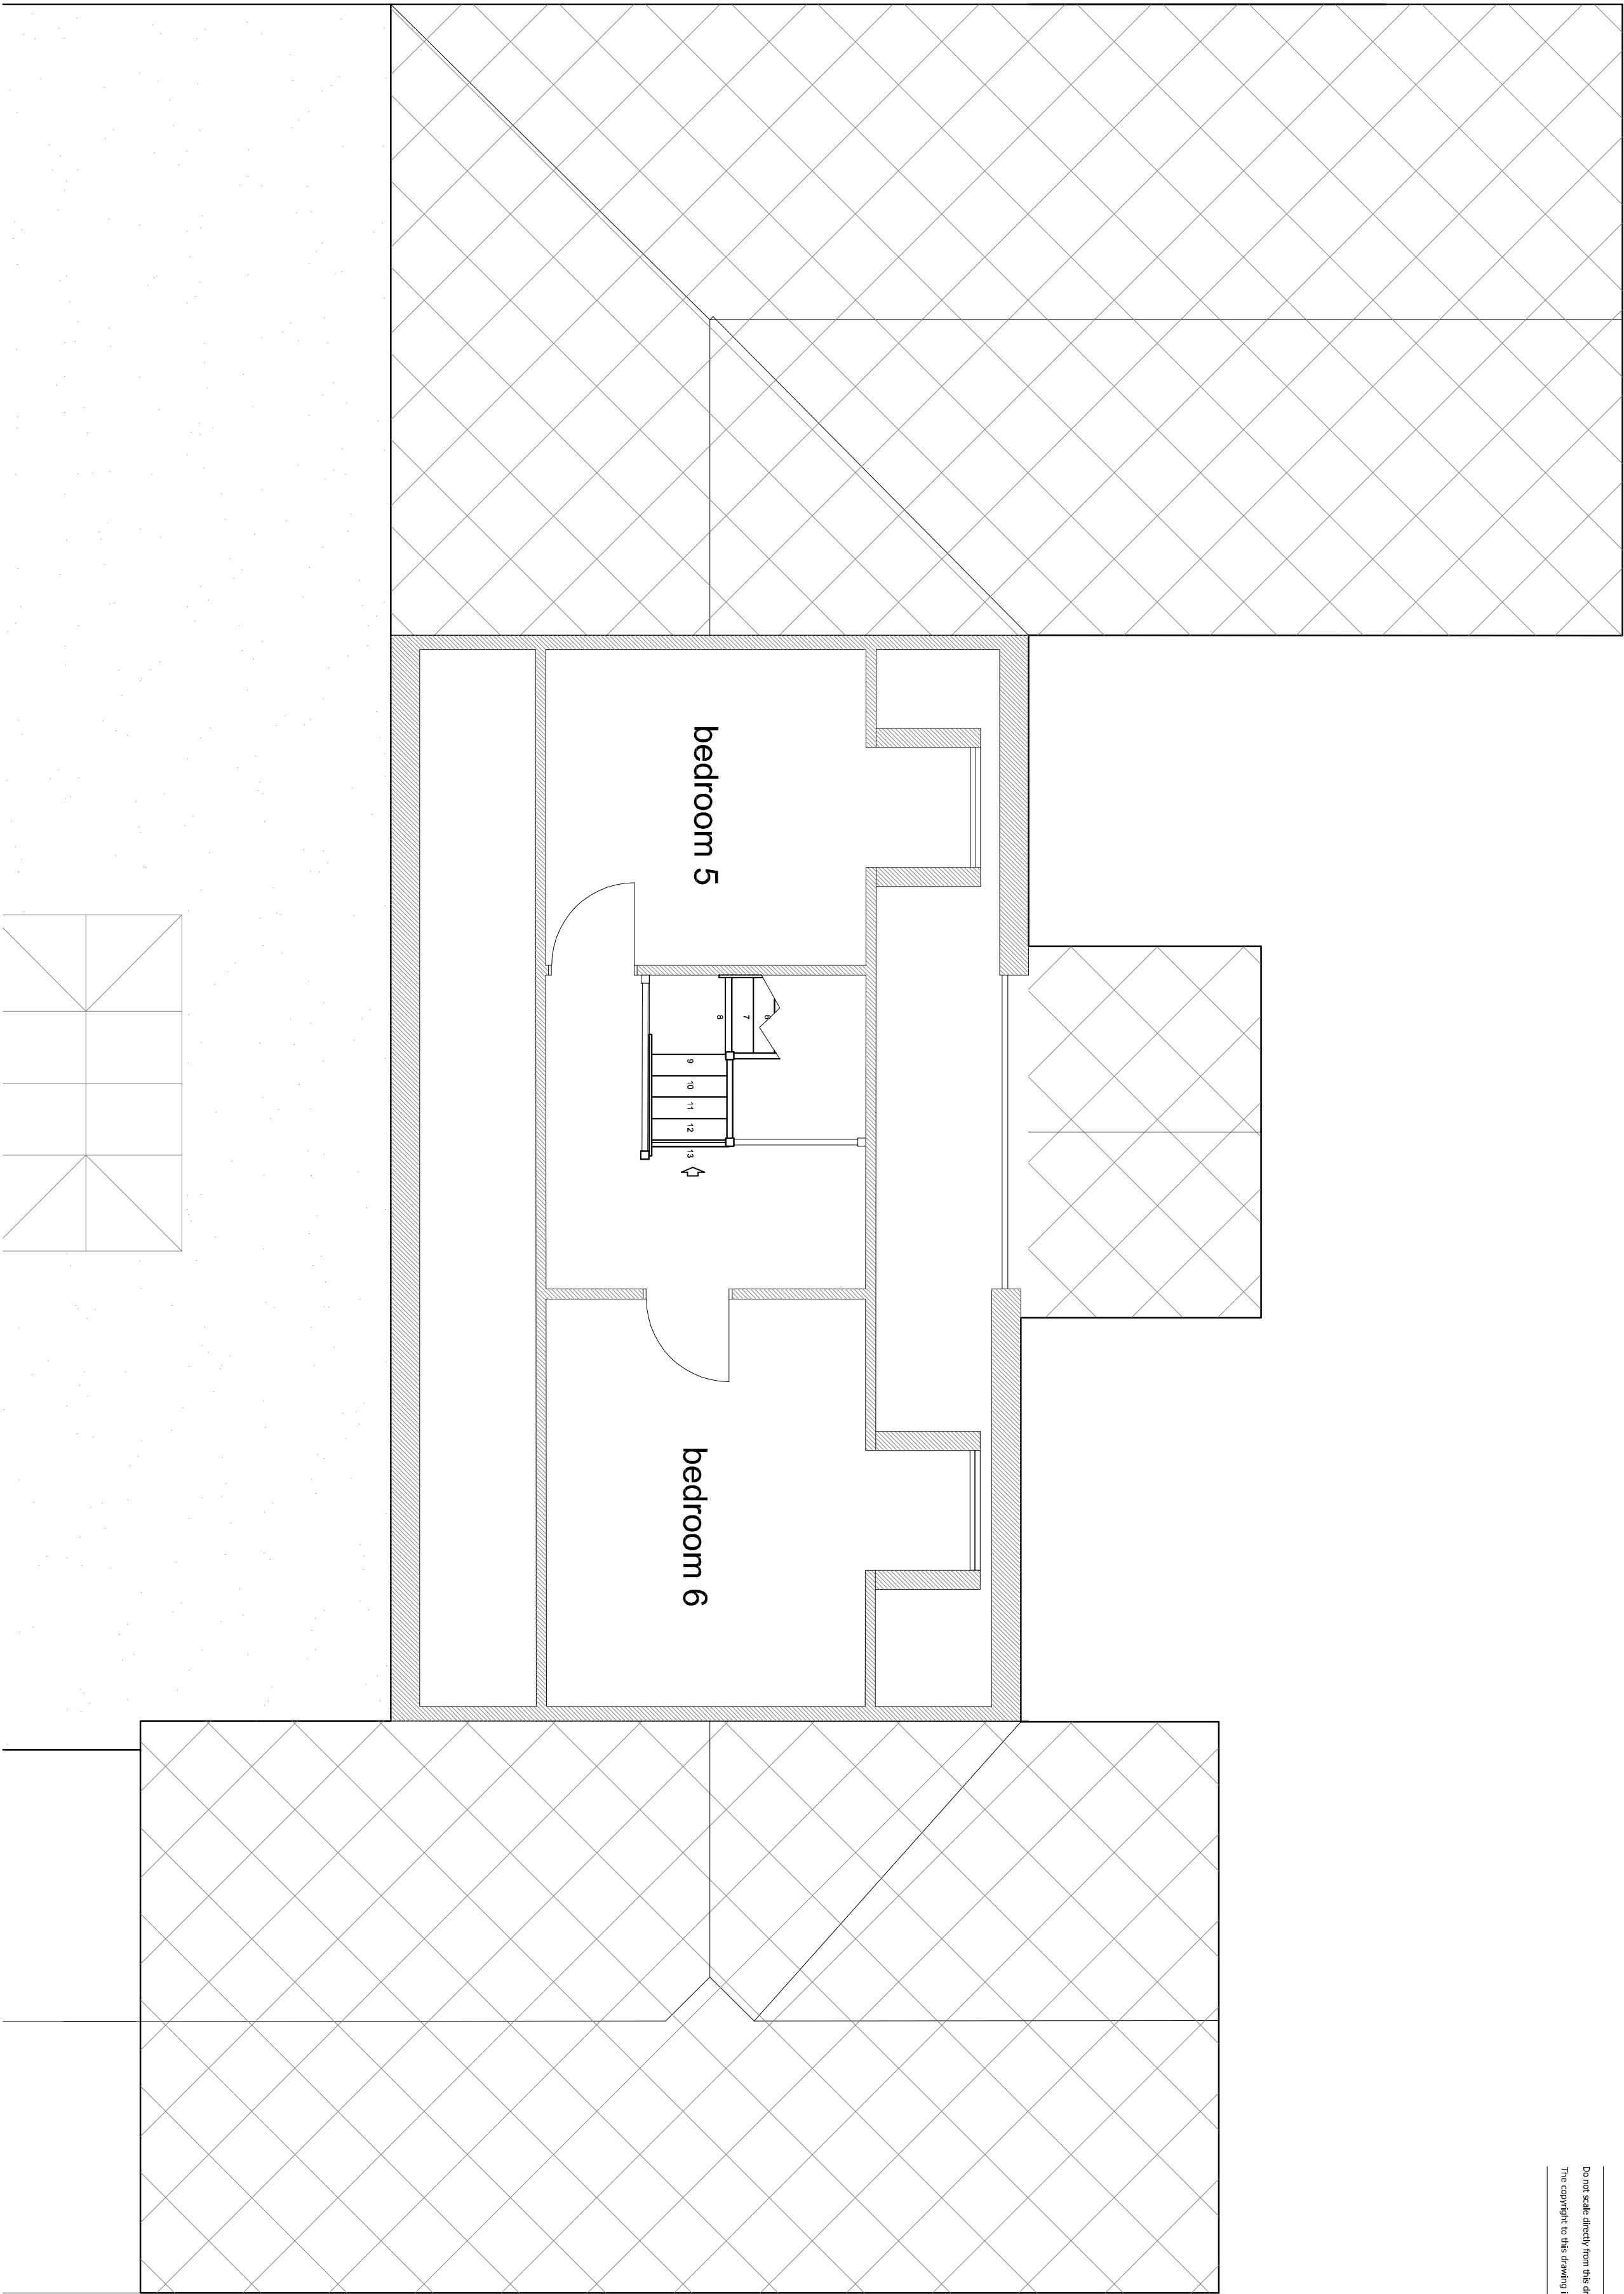

PROPOSED SECOND FLOOR PLAN

Revision	Date	Drawn	Description
----------	------	-------	-------------

Client **Harry Brown**
Project **Proposed extension & alteration @ The Chestnuts, Reservoir Rd**

Drawing **Planning - Second Floor Plans**

Scale **1:50, @ A2** Drawn **AWM** Checked **TAC** Date **29/03/2022**

