




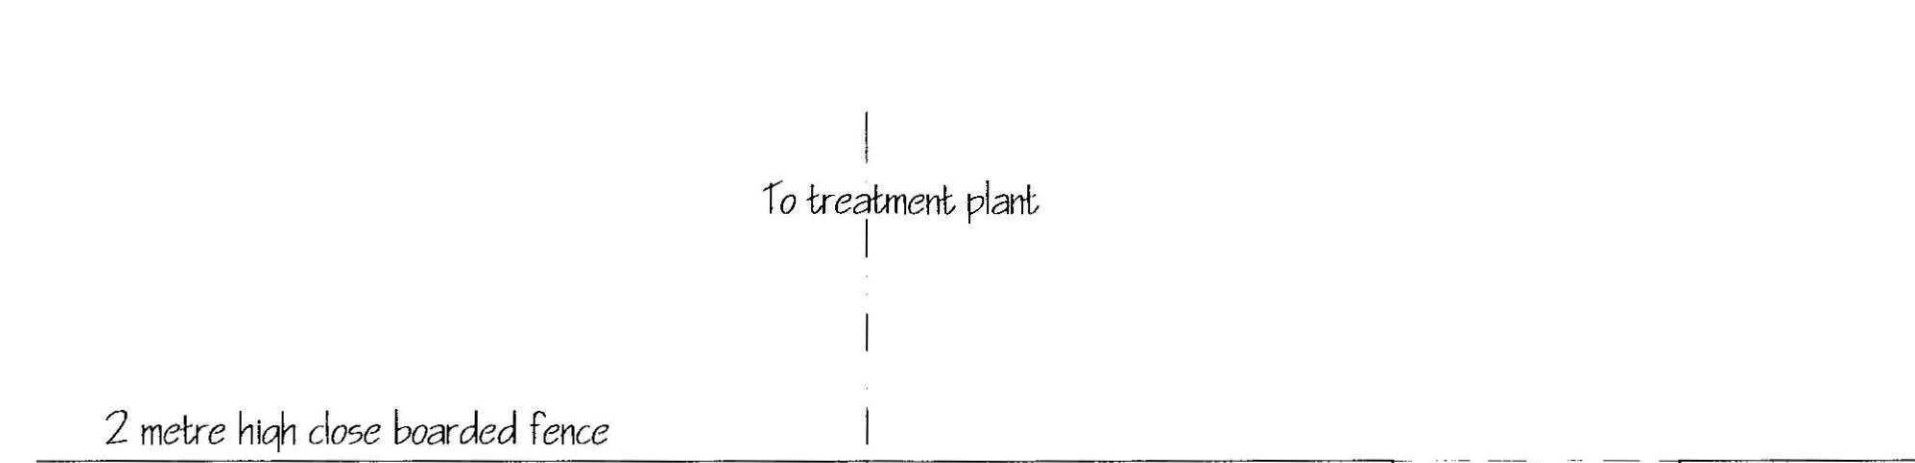


FRONT ELEVATION.

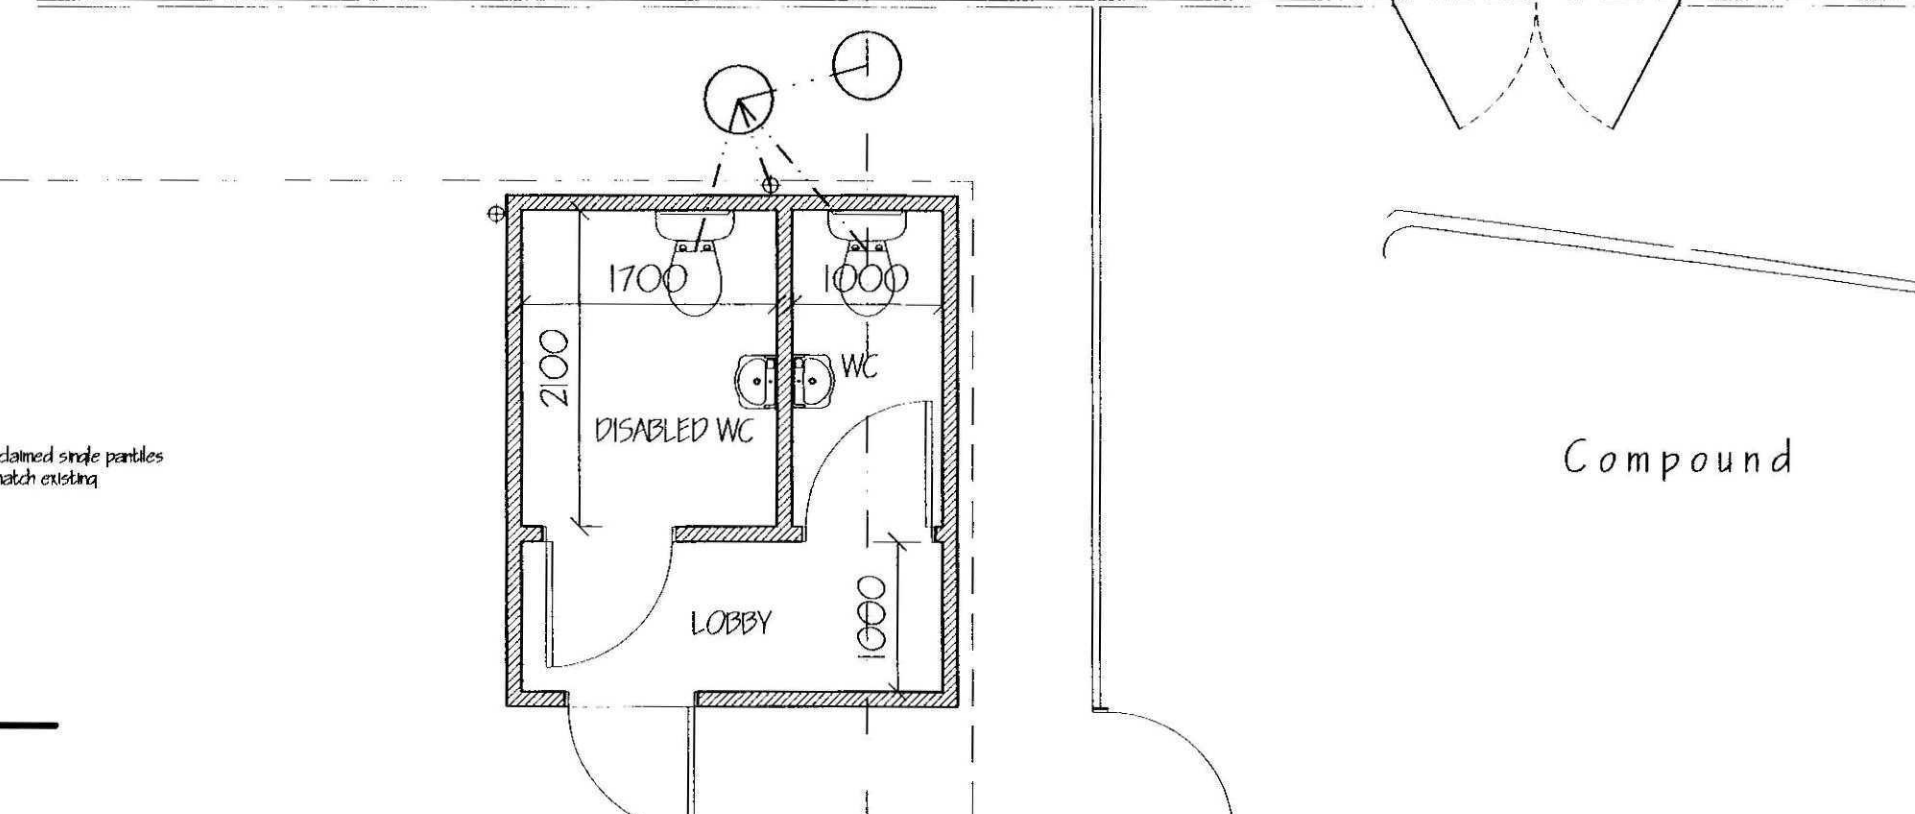


SIDE ELEVATION.

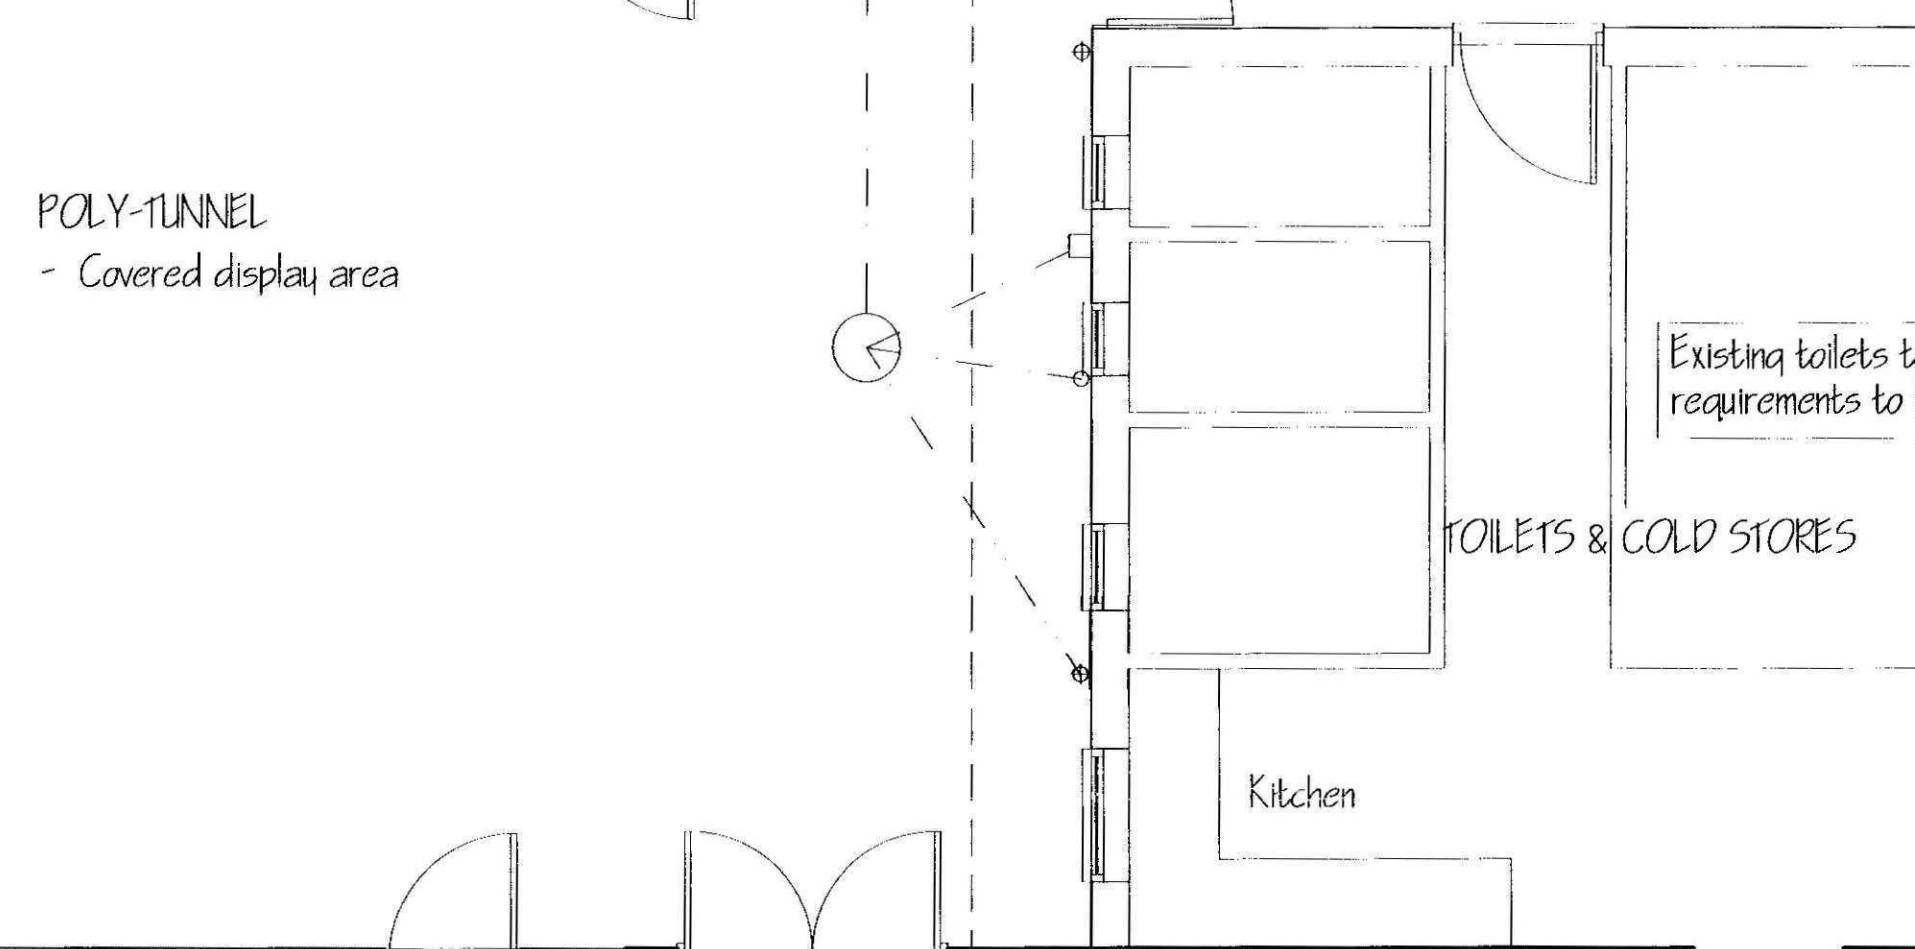


REAR ELEVATION.

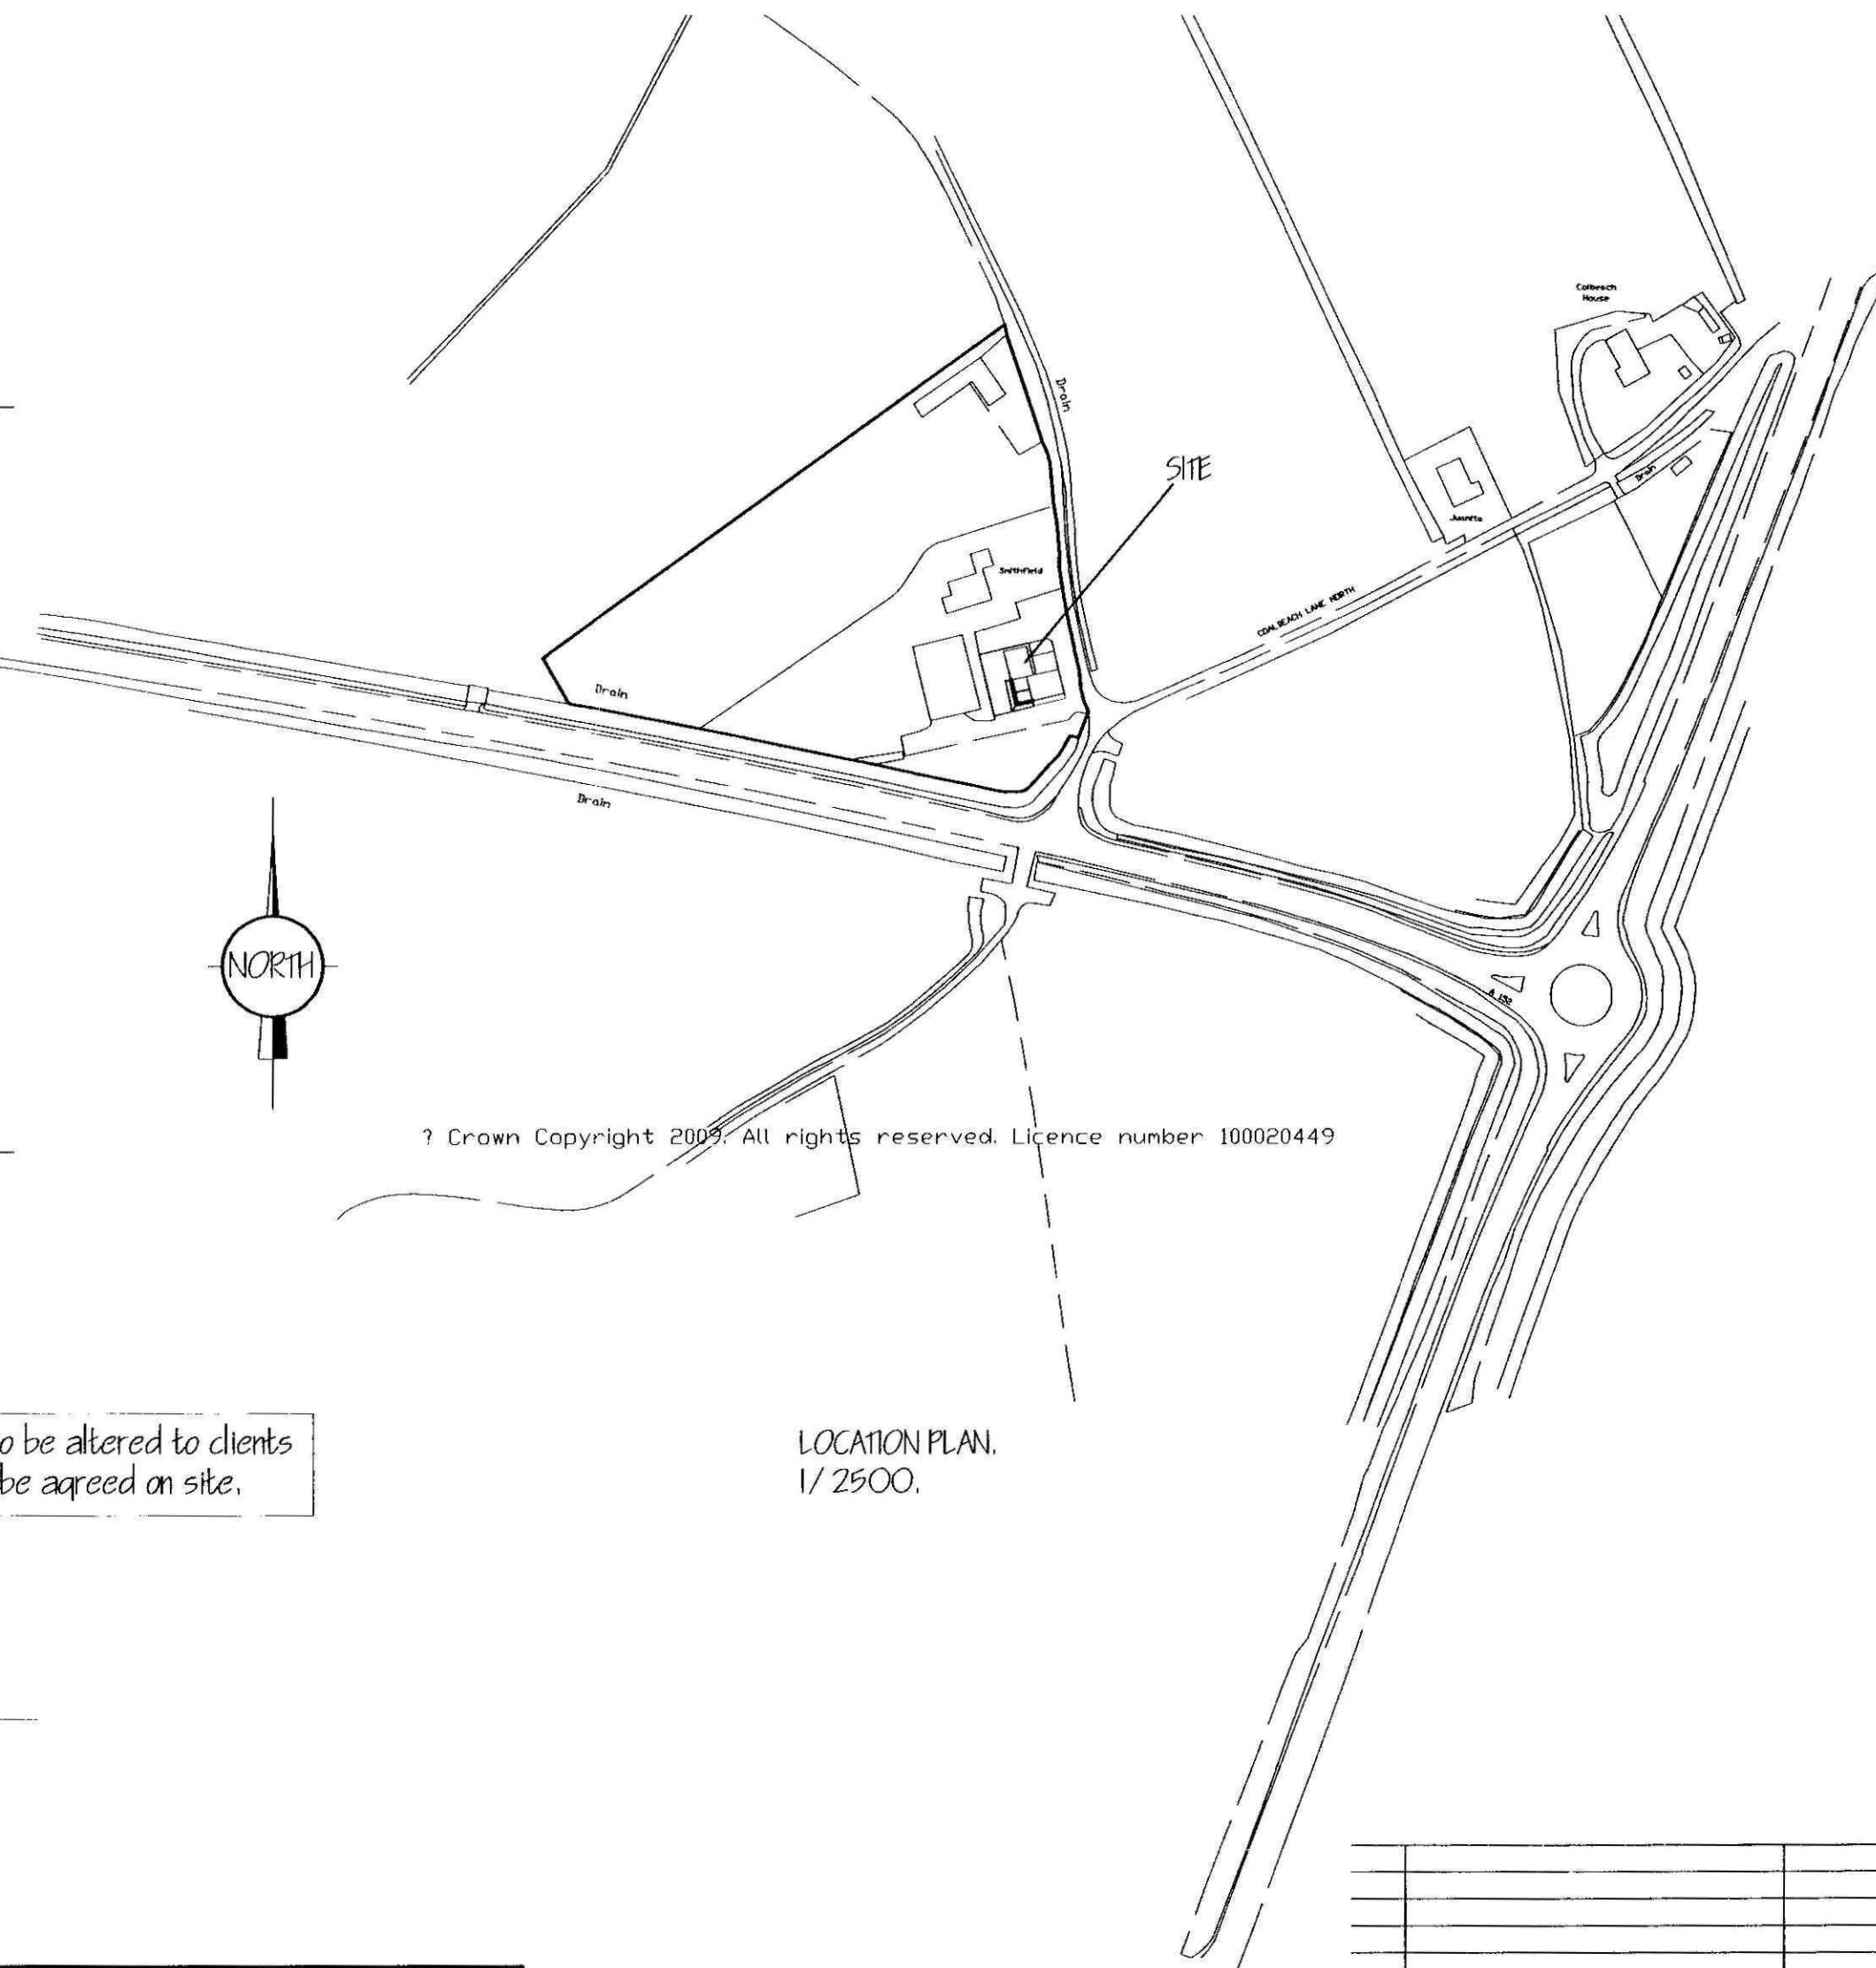

LOCATION PLAN.  
1/2500.

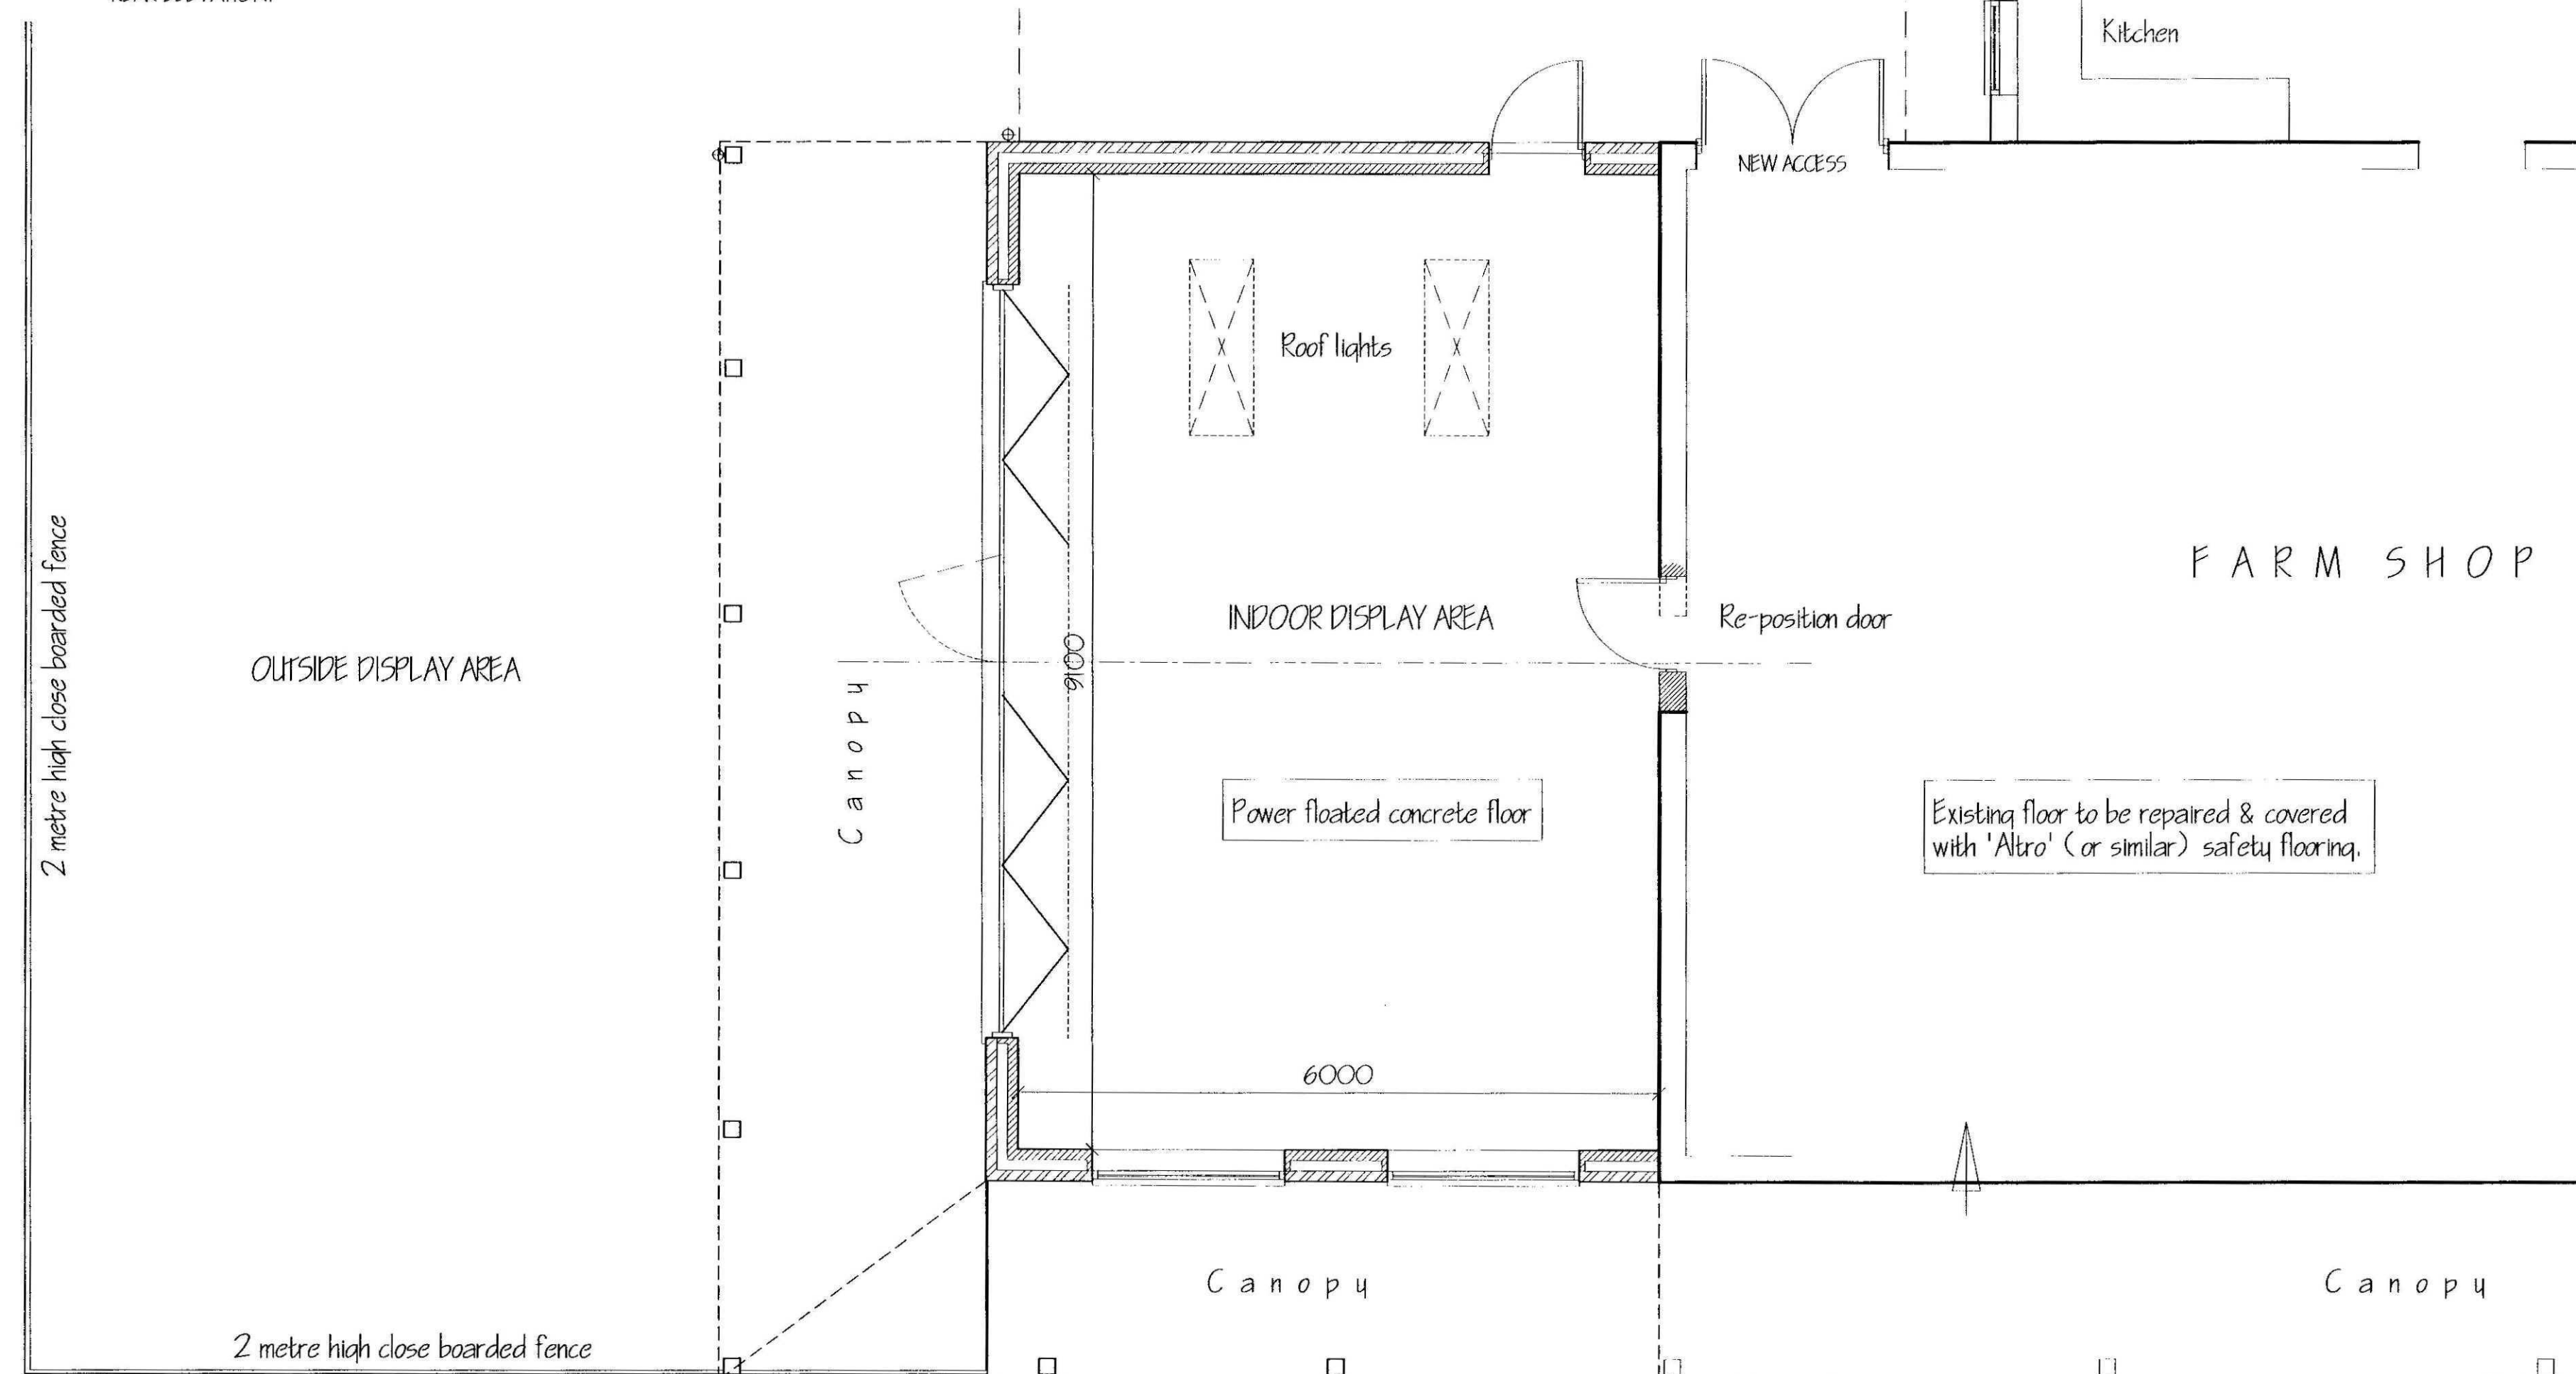

FLOOR LAYOUT PLAN.

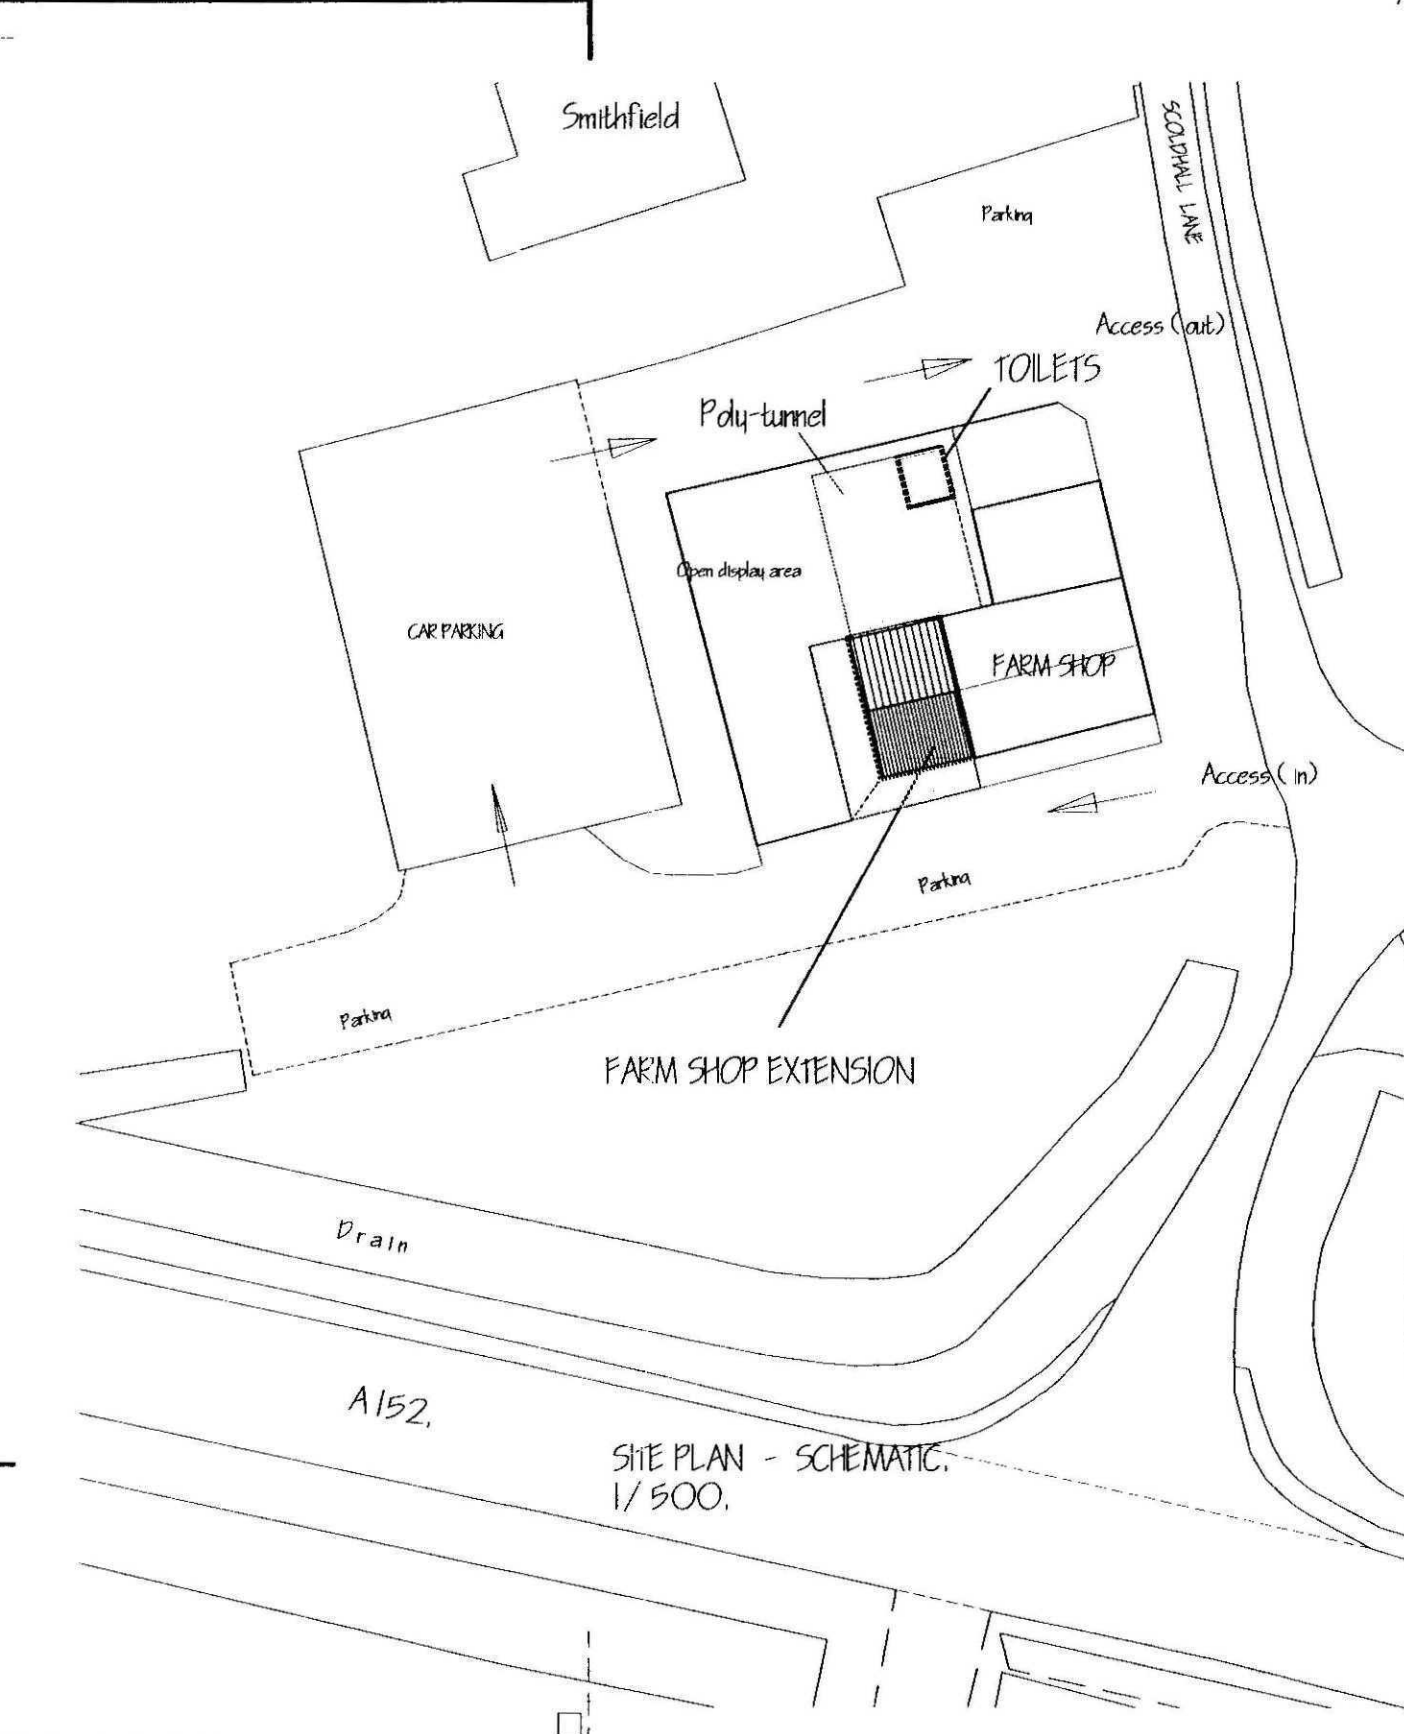

SITE PLAN - SCHEMATIC  
1/500.

|       |                      |            |
|-------|----------------------|------------|
|       |                      |            |
|       |                      |            |
| A     | CLIENT'S AMENDMENTS. | APRIL 2006 |
| see G | amendments           | date       |

**G. R. MERCHANT LTD.**  
I.ENG AMICE FIWO

**ARCHITECTURAL, STRUCTURAL  
AND LAND DRAINAGE  
CONSULTANTS**

4 Wrights Mews  
12A Park Road, Holbeach  
Spalding, Lincs. PE12 7EE  
Tel: 01406 430900  
Fax: 01406 425744  
E-Mail: [gr.merchant@connect.com](mailto:gr.merchant@connect.com)



Project  
EXTENSION TO FARM SHOP,  
SCOLDHALL LANE,  
SURFLEET,  
SPALDING, LINC'S. PE11 4BJ.

Client  
SPALDING FARM SHOP LTD.

Drawing  
FLOOR LAYOUT PLAN - PROPOSED,  
SITE & LOCATION PLANS.

|          |             |
|----------|-------------|
| Job Ref. | Drawing No. |
| 1973-09. | 09A.        |

|         |       |
|---------|-------|
| Date    | Drawn |
| OCT '09 | GBM   |

Scales  
1/50, 1/100. [unless otherwise stated]

[illegible]

2014-2015  
0357-10