



Front Elevation




Side Elevation




Side Elevation




Rear Elevation

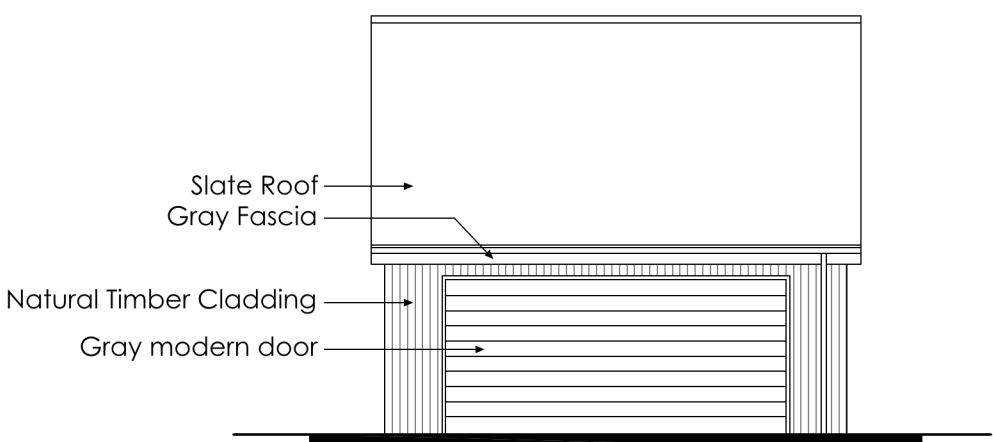


Front Elevation

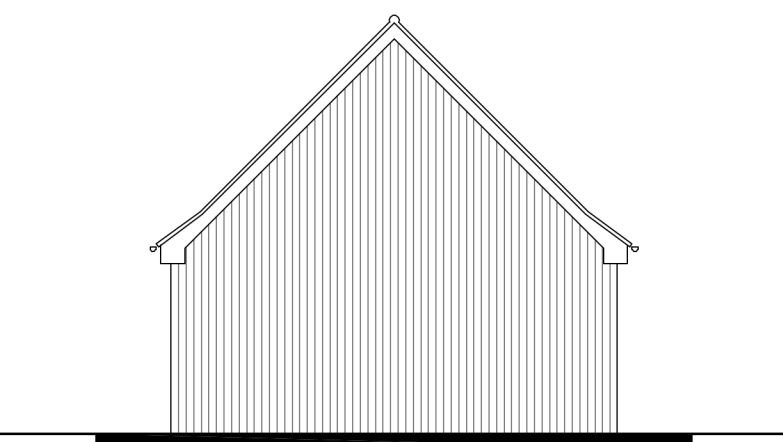


Side Elevation

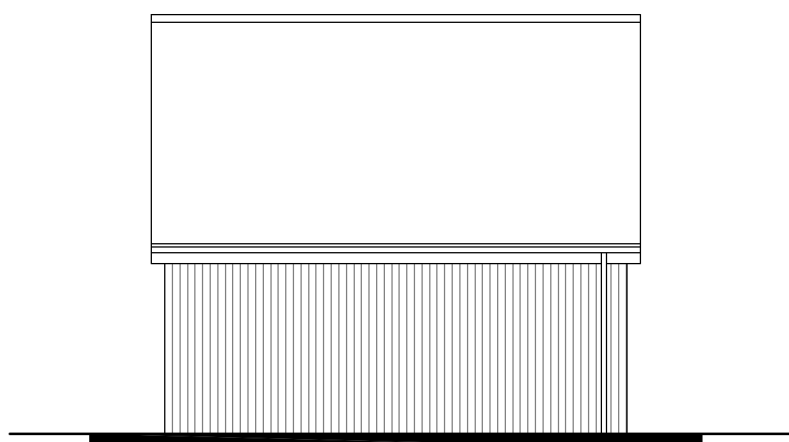


Side Elevation

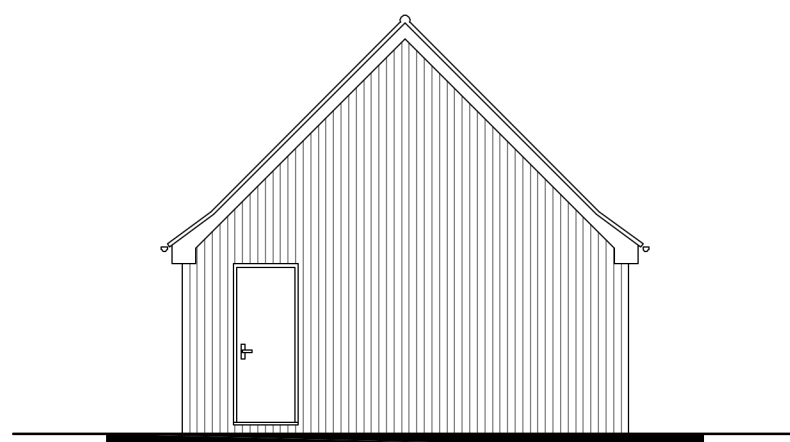

Rear Elevation

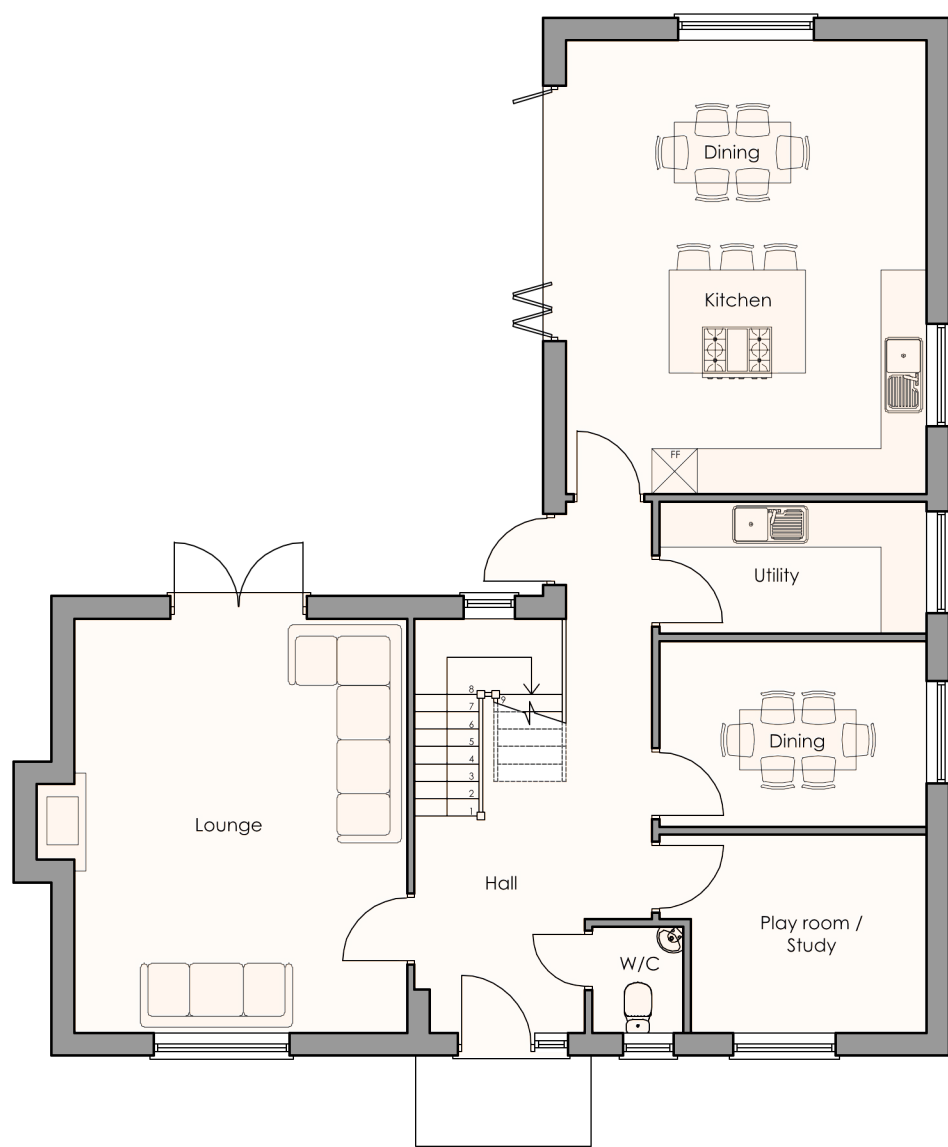


Ground Floor Plan

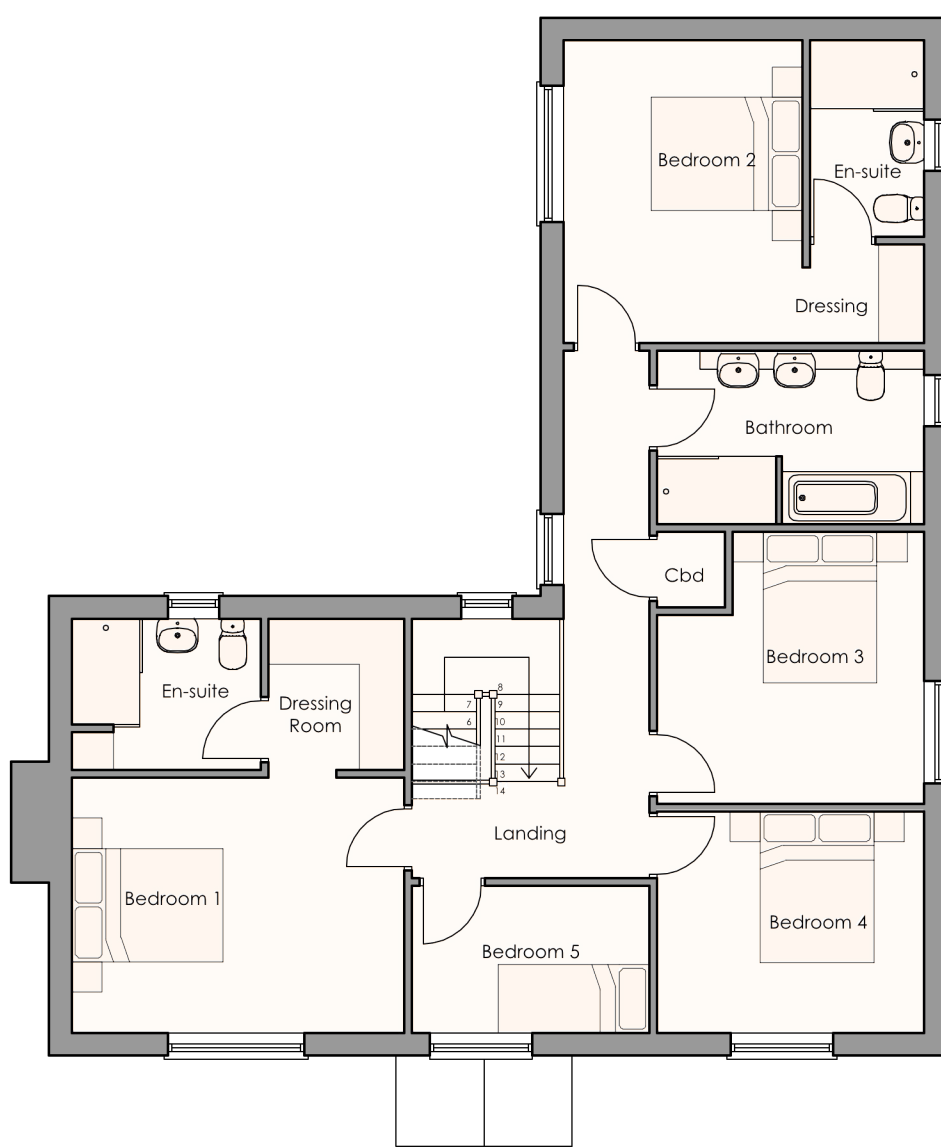

First Floor Plan



Section

 

REVISION	DATE	DRAWN	DESCRIPTION
A	30.08.2022	KB	Annotation to title block amended.



KING'S LYNN INNOVATION CENTRE
INNOVATION DRIVE, KING'S LYNN,
PE30 5BY
T: 01553 970033
E: design@studio11architecture.co.uk
W: www.studio11architecture.co.uk

CLIENT	NNA Surfleet LTD		
PROJECT	Proposed residential development off Thary Lane, Surfleet		
DRAWING	Plot 2 - Illustrative Floor Plans, Elevations and Section		

DRAWN AK	PROJECT DESIGNER AK	PROJECT DIRECTOR KB
DATE 18.03.2022	SCALE 1:100	PAPER SIZE A1
DRAWING NUMBER 524.PL.04		