

- Slate Roof
- Gray Fascia
- Red Brick
- UPVC Windows
- Natural Timber Cladding
- Brick Head Detail
- Gray modern door



Front Elevation



Side Elevation




Side Elevation




Rear Elevation



Ground Floor Plan

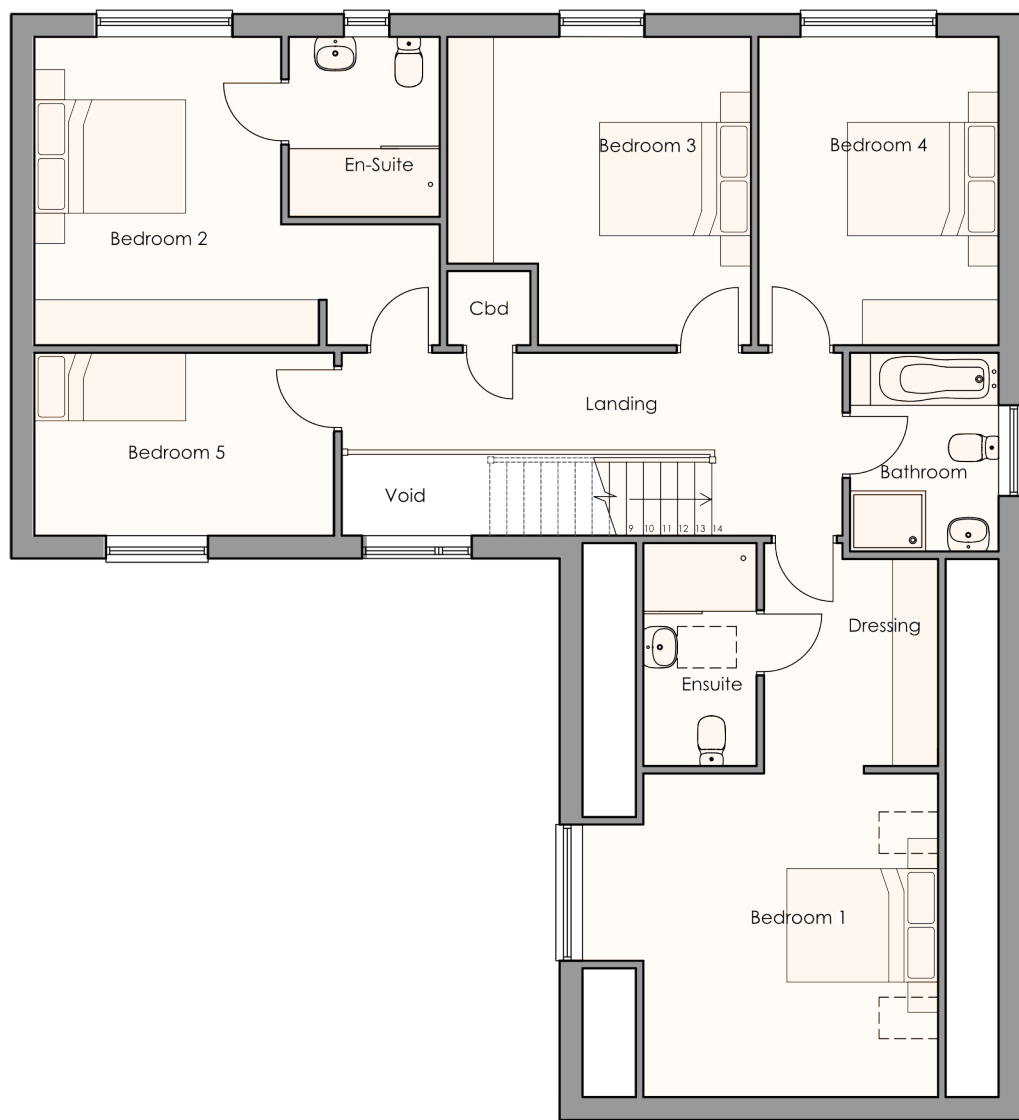

First Floor Plan

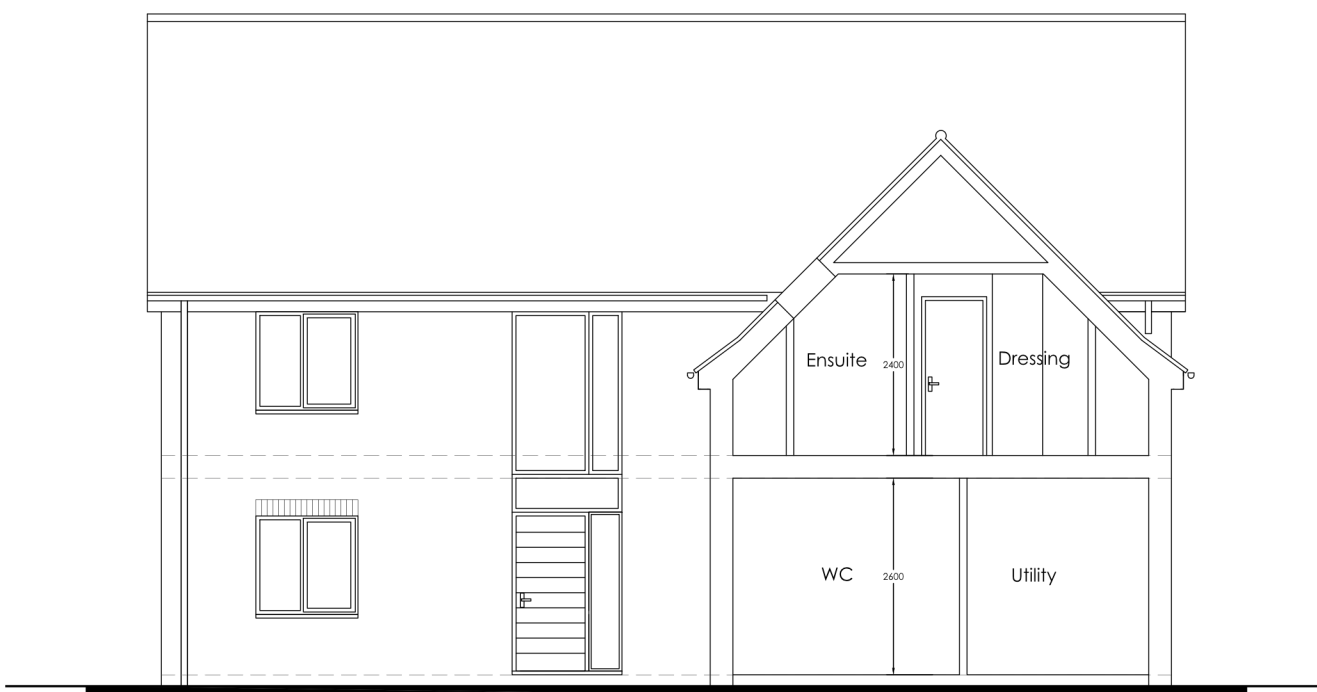

Section

2m 0 2 4 6
1:100

REVISION DATE DRAWN DESCRIPTION

STUDIO11
architecture
KING'S LYNN INNOVATION CENTRE,
INNOVATION DRIVE, KING'S LYNN,
PE30 5BY
T: 01553 970033
E: design@studio11architecture.co.uk
W: www.studio11architecture.co.uk

CLIENT NNA Surfleet LTD

PROJECT Proposed residential development off Thary Lane, Surfleet

DRAWING Plot 3 - Floor Plans, Elevations and Section

DRAWN AK	PROJECT DESIGNER AK	PROJECT DIRECTOR KB
-------------	------------------------	------------------------

DATE 18.03.2022	SCALE 1:100	PAPER SIZE A1
--------------------	----------------	------------------

DRAWING NUMBER 524.PL.05