



Front Elevation



Side Elevation




Side Elevation




Rear Elevation



Ground Floor Plan

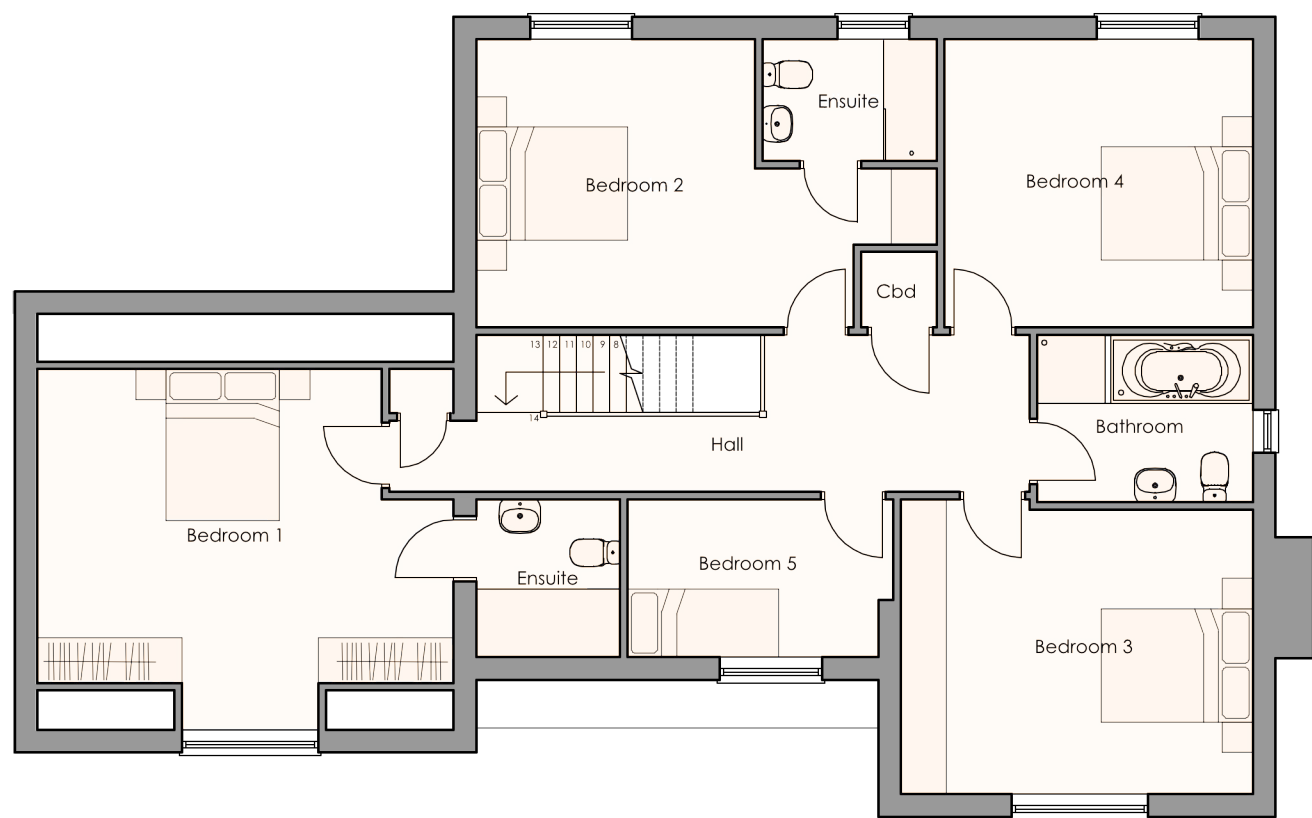

First Floor Plan

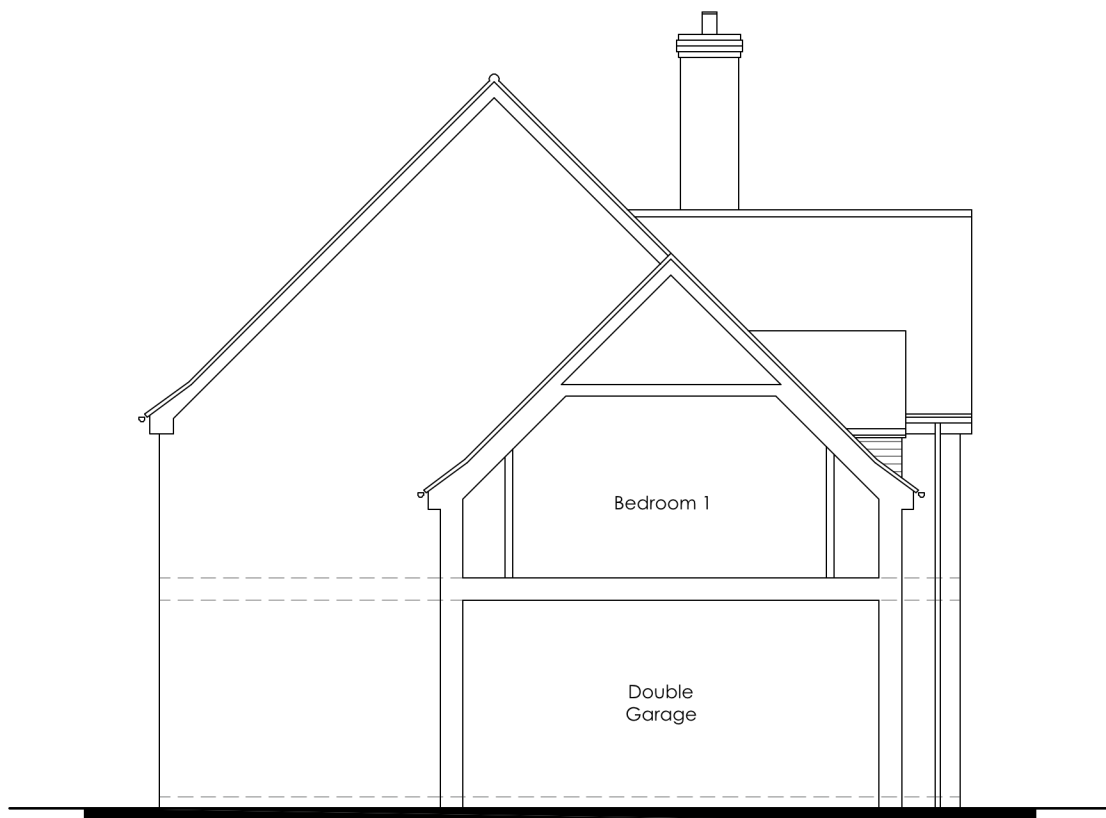

Section



KING'S LYNN INNOVATION CENTRE,
INNOVATION DRIVE, KING'S LYNN,
PE30 5BY

T: 01553 970033
E: design@studio11architecture.co.uk
W: www.studio11architecture.co.uk

CLIENT NNA Surfleet LTD

PROJECT Proposed residential development off
Thary Lane, Surfleet

DRAWING Plot 5 - Illustrative Floor Plans, Elevations
and Section

DRAWN AK	PROJECT DESIGNER AK	PROJECT DIRECTOR KB
-------------	------------------------	------------------------

DATE 18.03.2022	SCALE 1:100	PAPER SIZE A1
--------------------	----------------	------------------

DRAWING NUMBER 524.PL.07