




PROPOSED ELEVATIONS

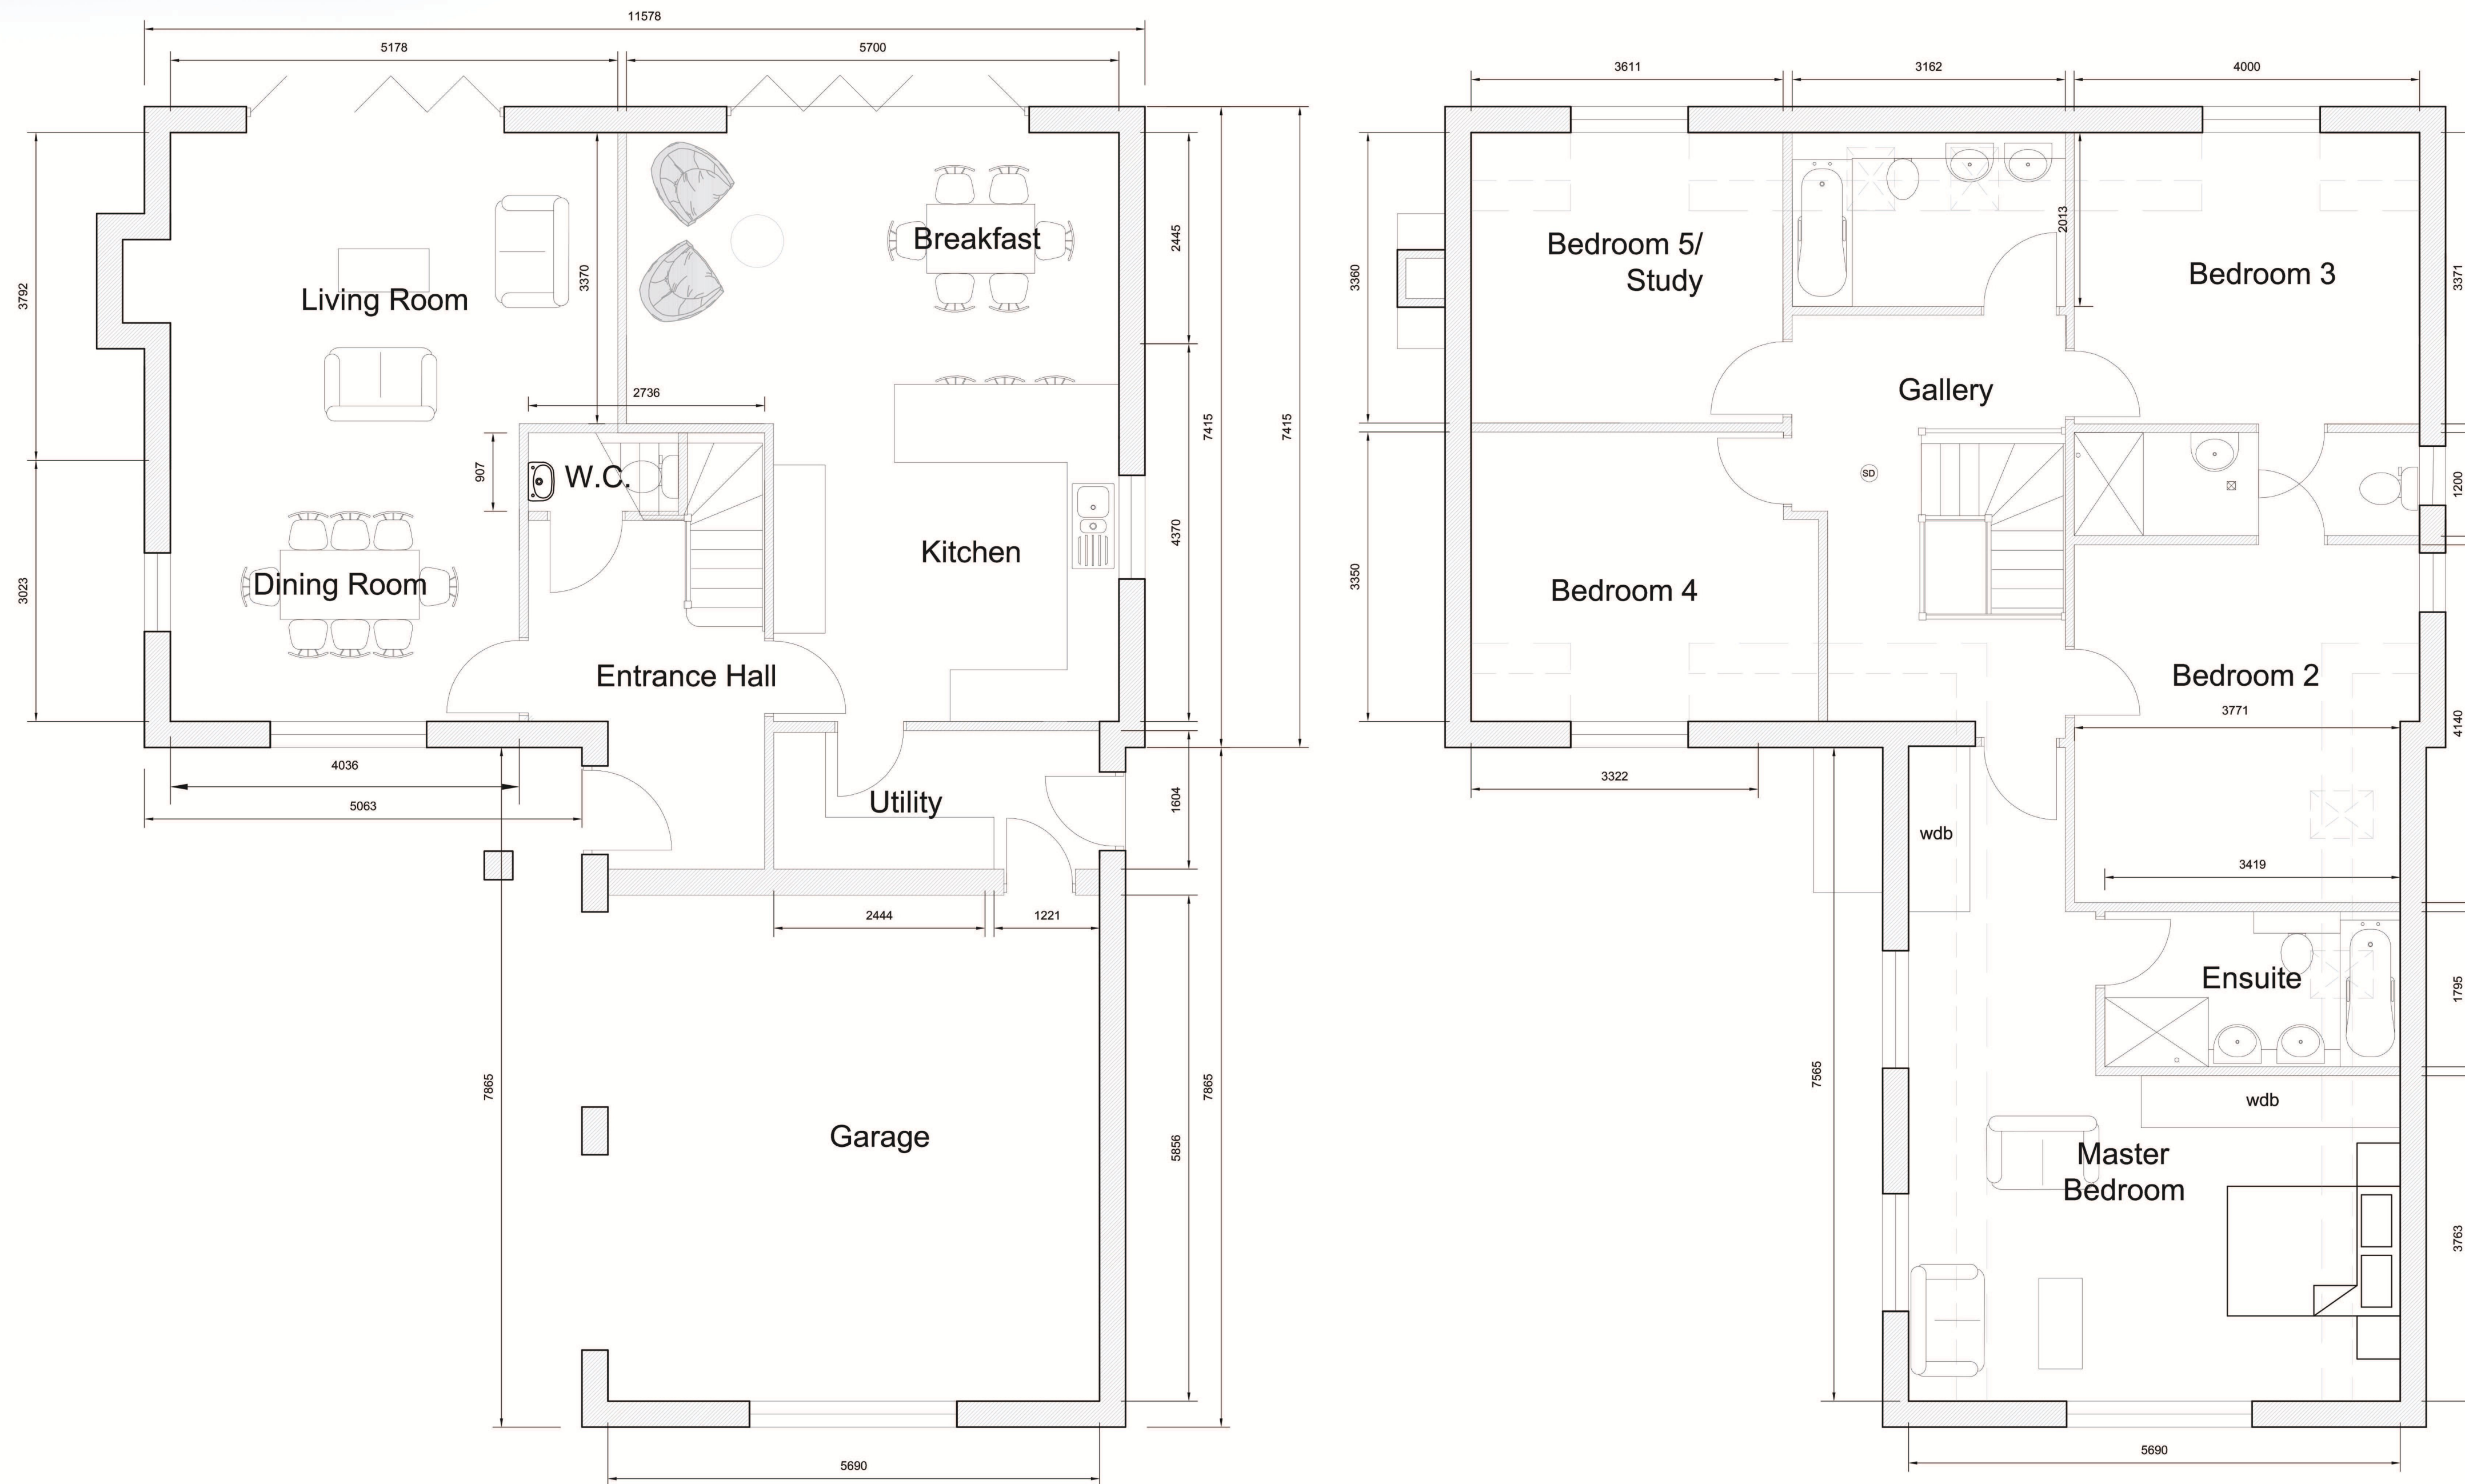

PROPOSED FLOOR PLANS

Revision	Date	Drawn	Description
Client	ILA Developments Ltd		
Project	Residential Development at Walnut Tree Field, Surfleet		
Drawing	Planning Plots 1 & 3		
Scale	1:50, 1:100	Drawn	AWM Checked TAC Date 10/04/2018
Trevor A Clay RIBA Ltd, 14 Old Fendike Road, Weston Hills, Spalding, Lincs. PE126DD 01406 380027 07778 597975 trevor@tacarchitects.co.uk			

17/499/PA/006

www.tacarchitects.co.uk