

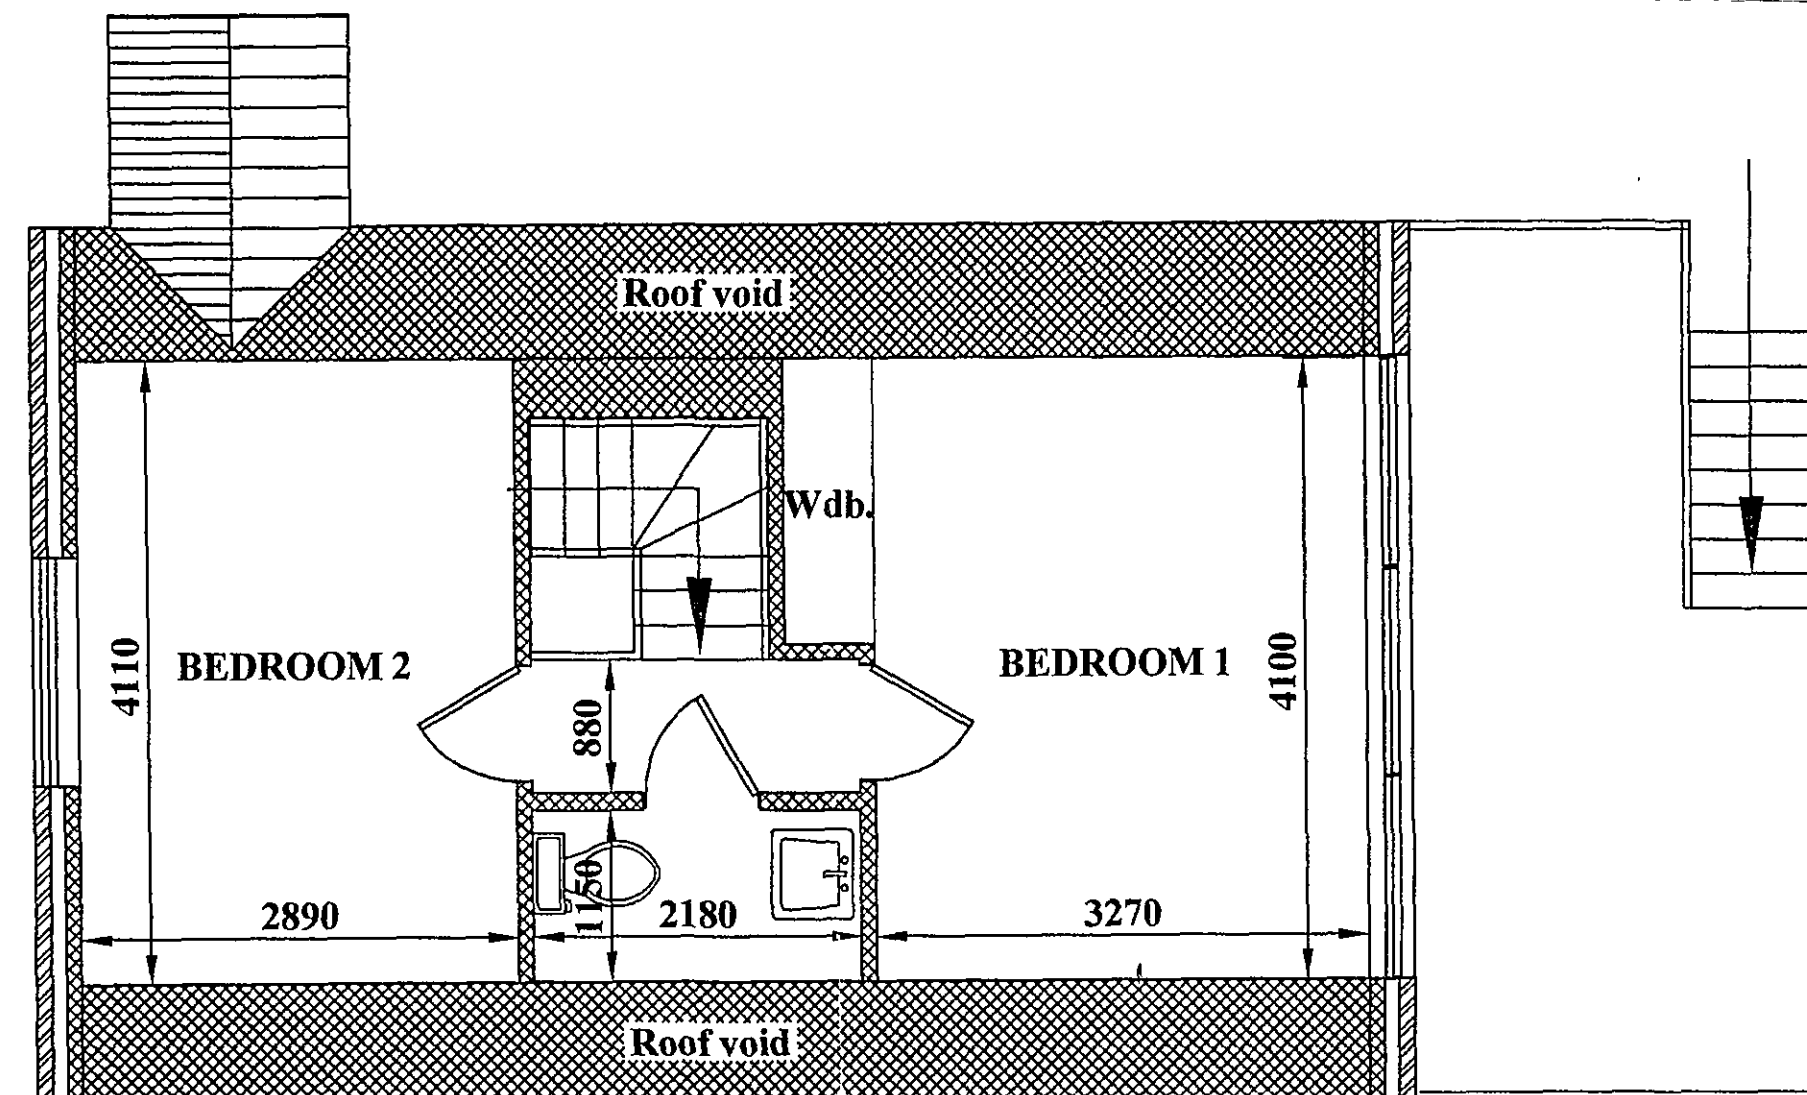


RESERVOIR ROAD




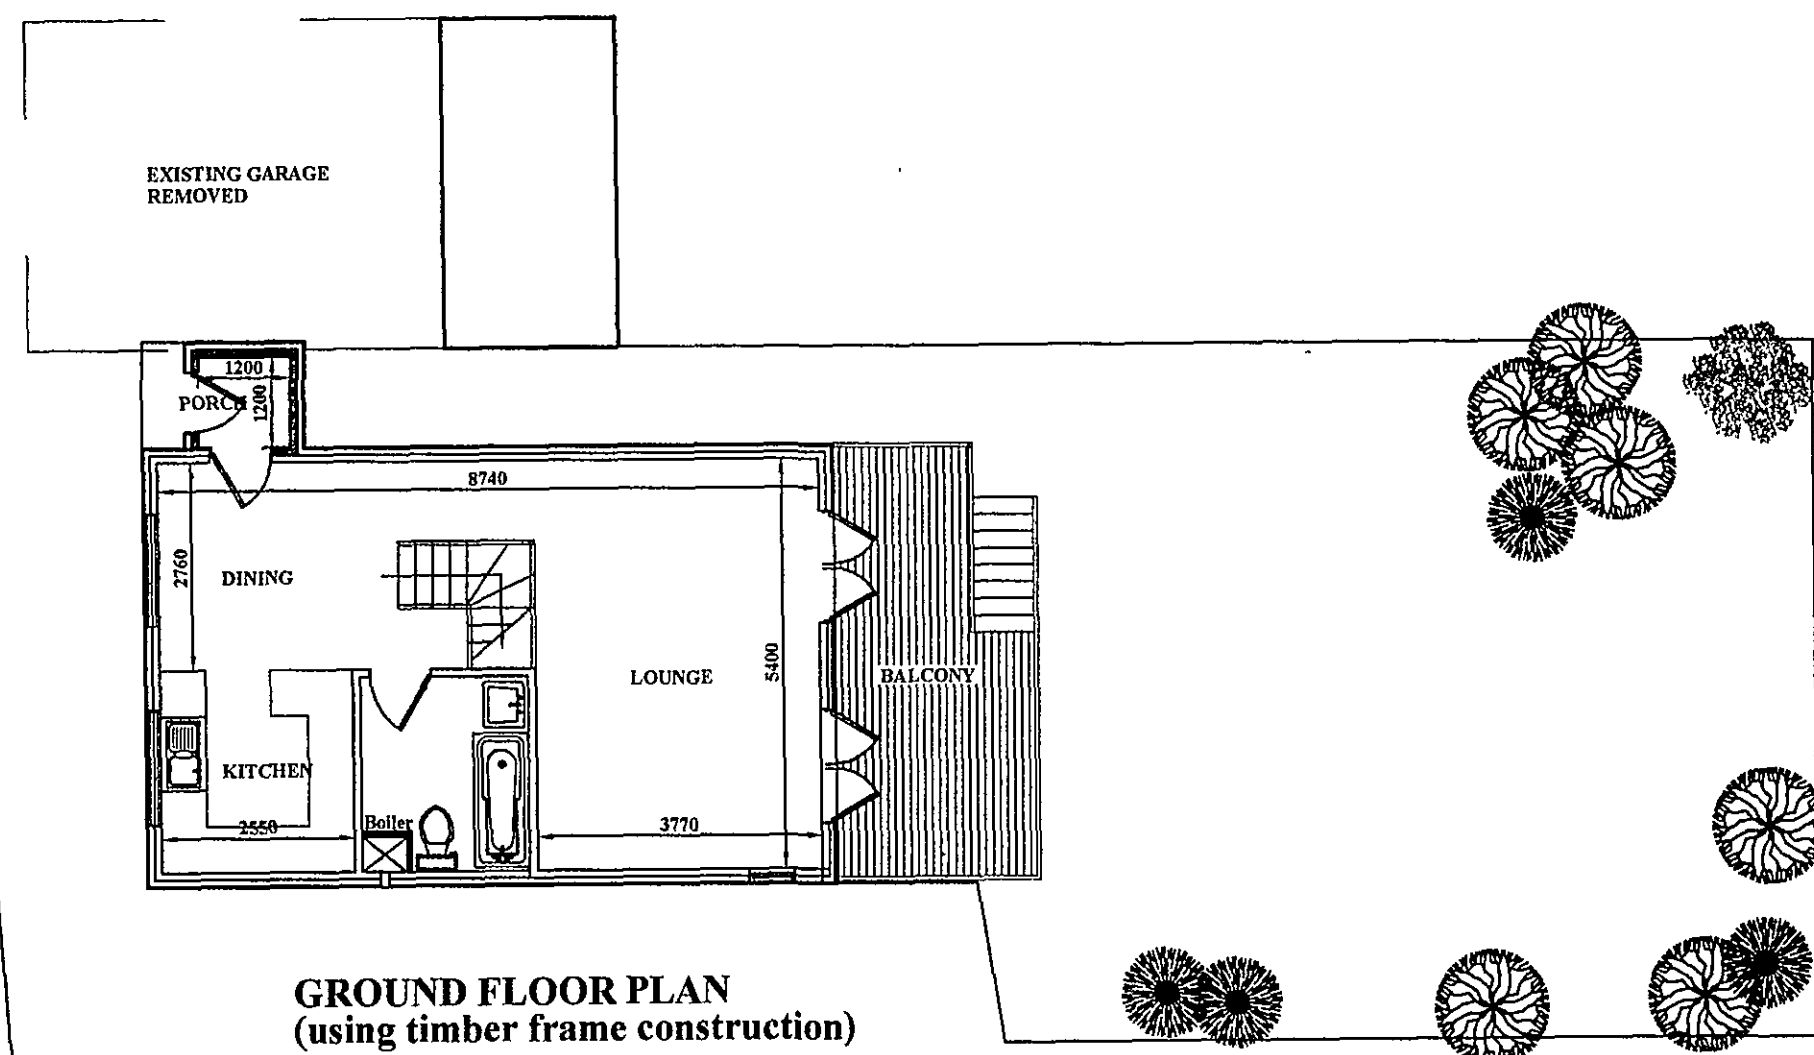


FIRST FLOOR PLAN

EXISTING GARAGE REMOVED

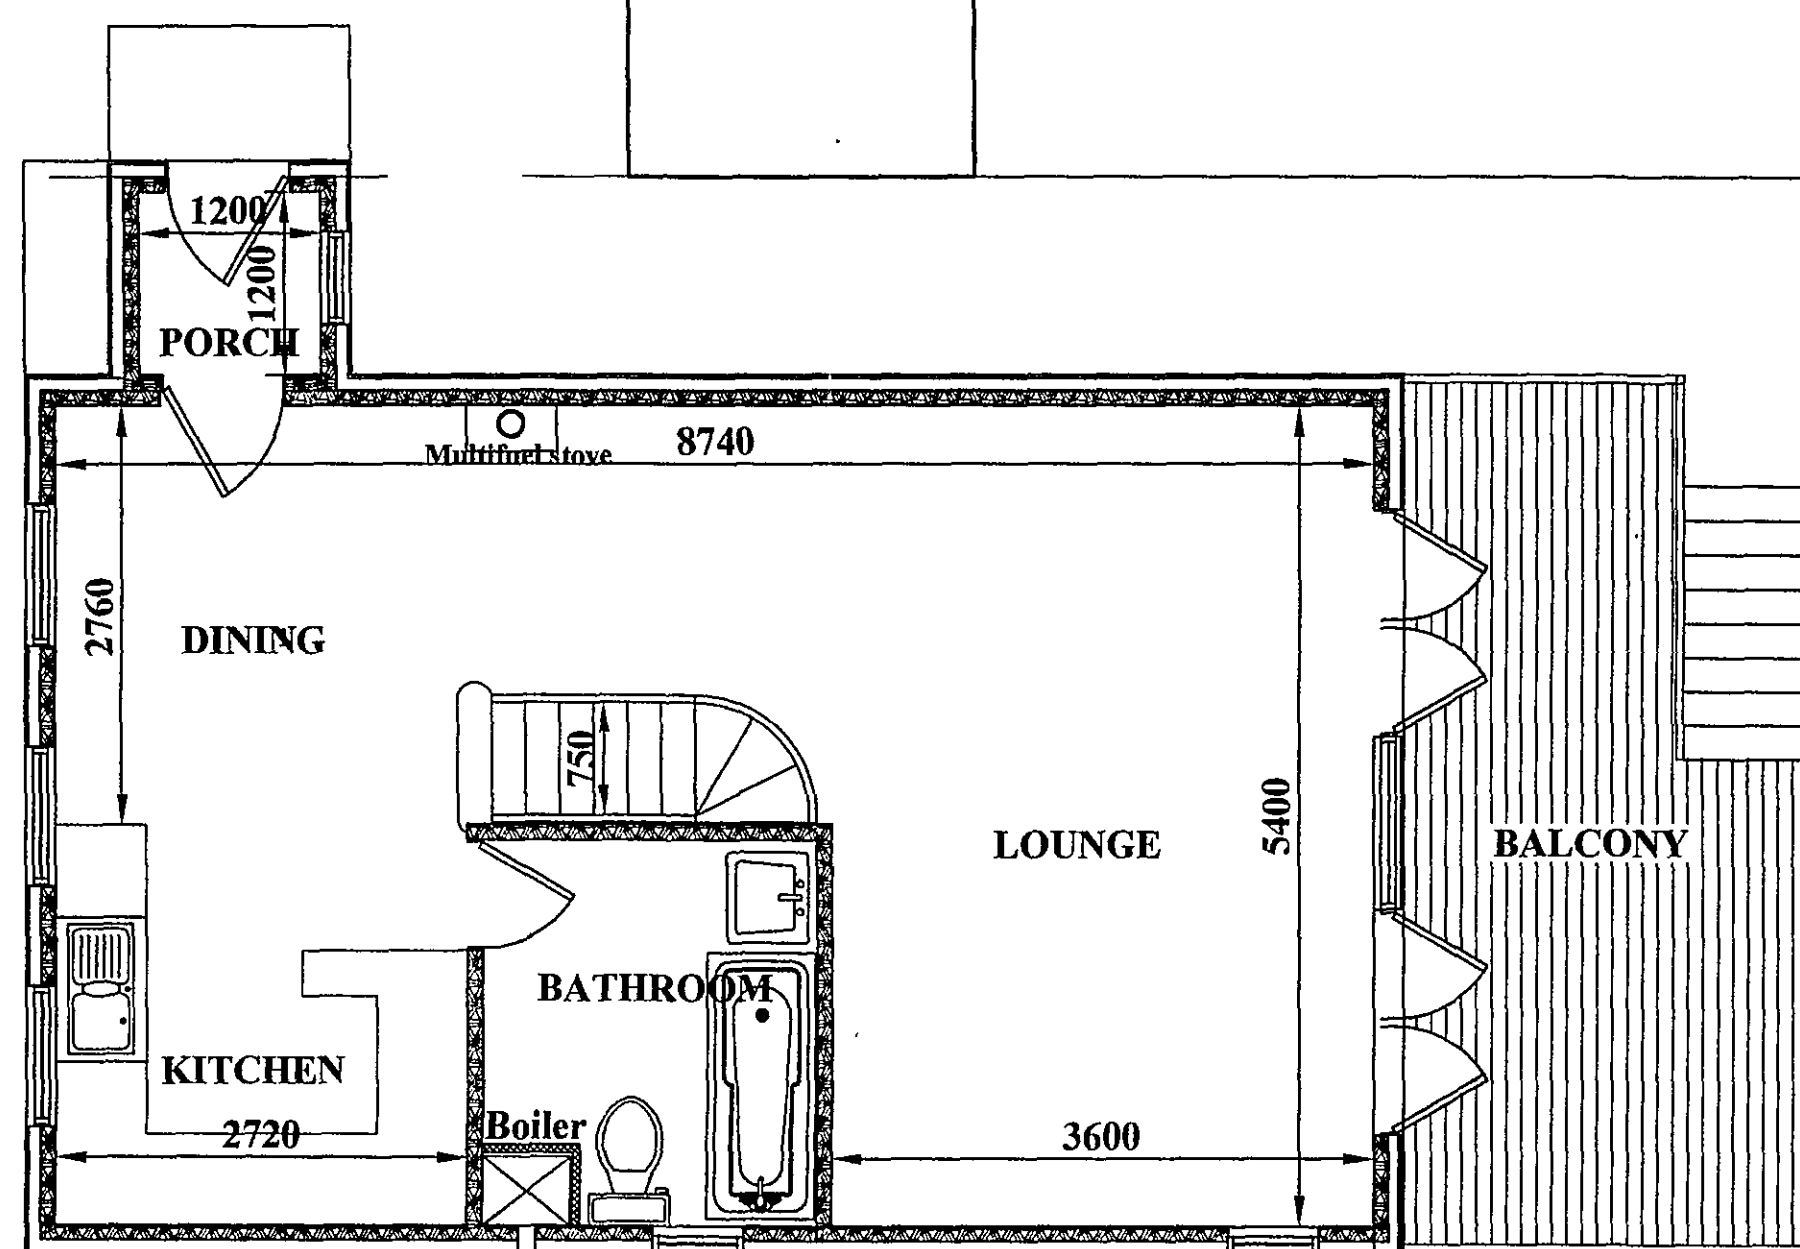

GROUND FLOOR PLAN
(using timber frame construction)

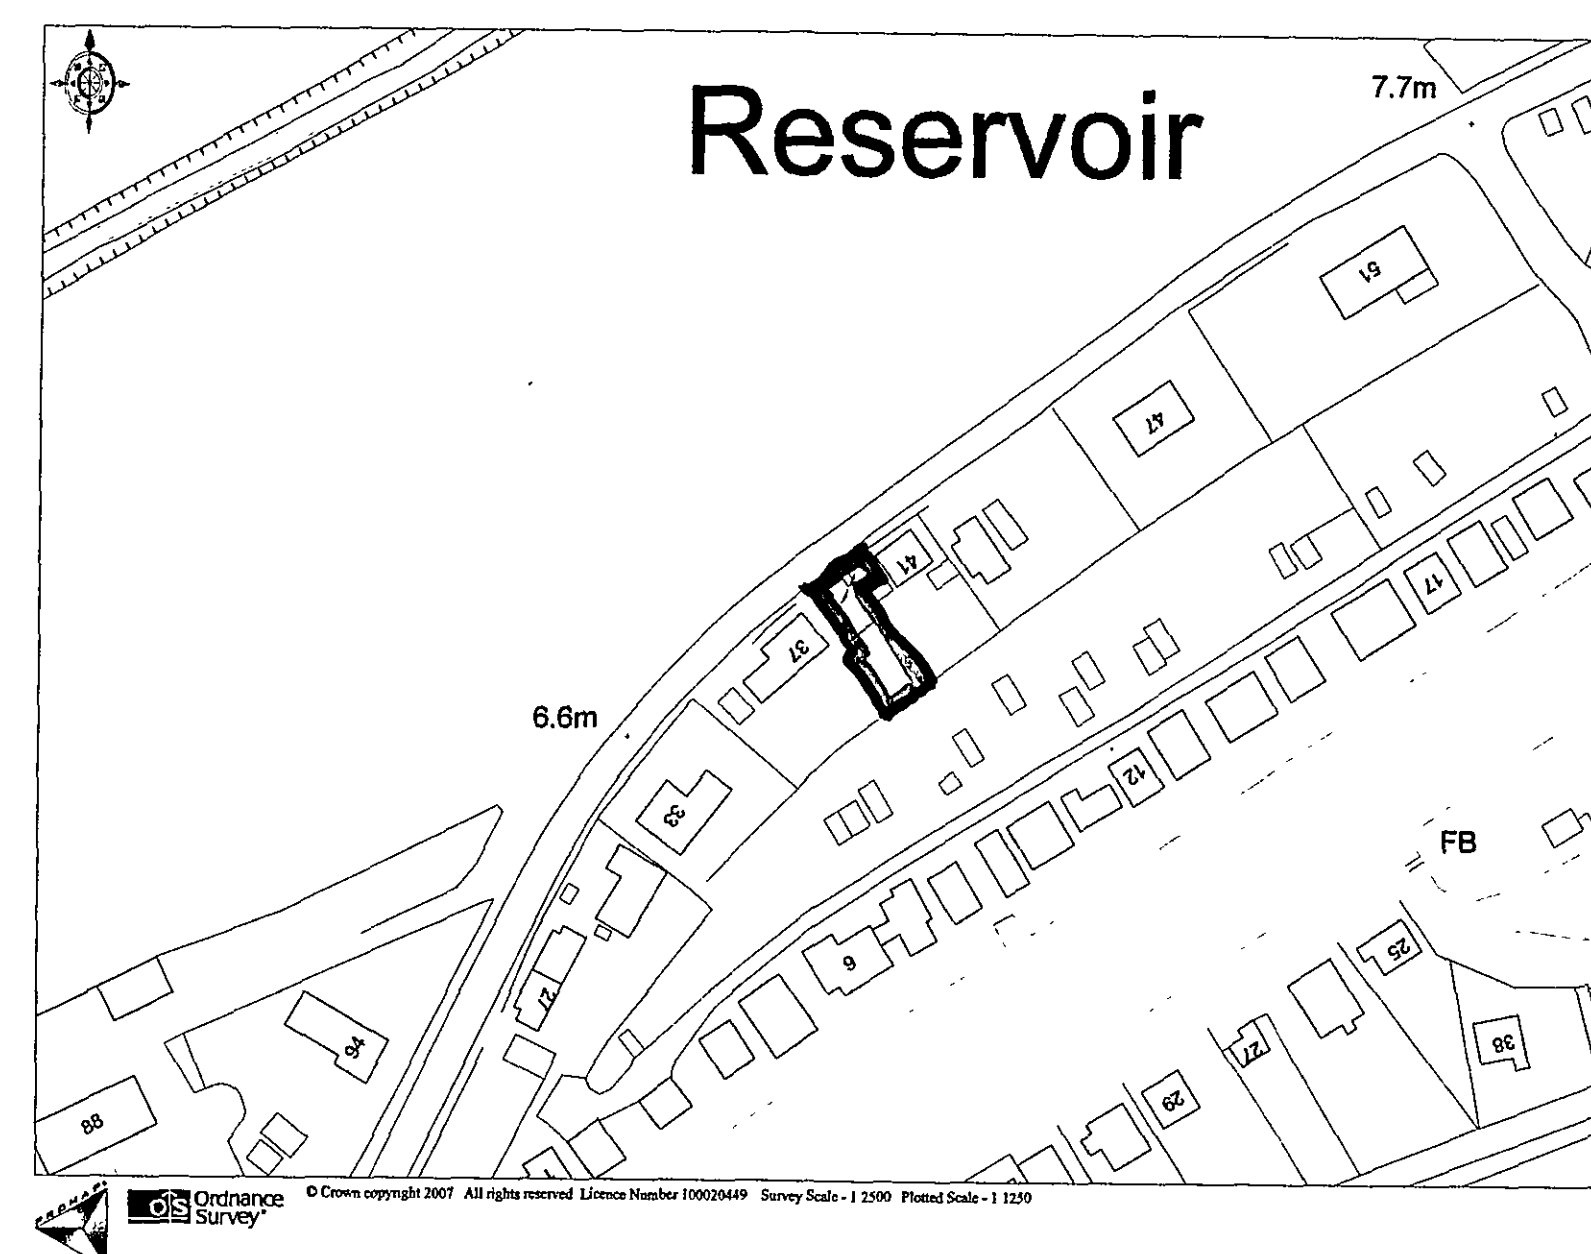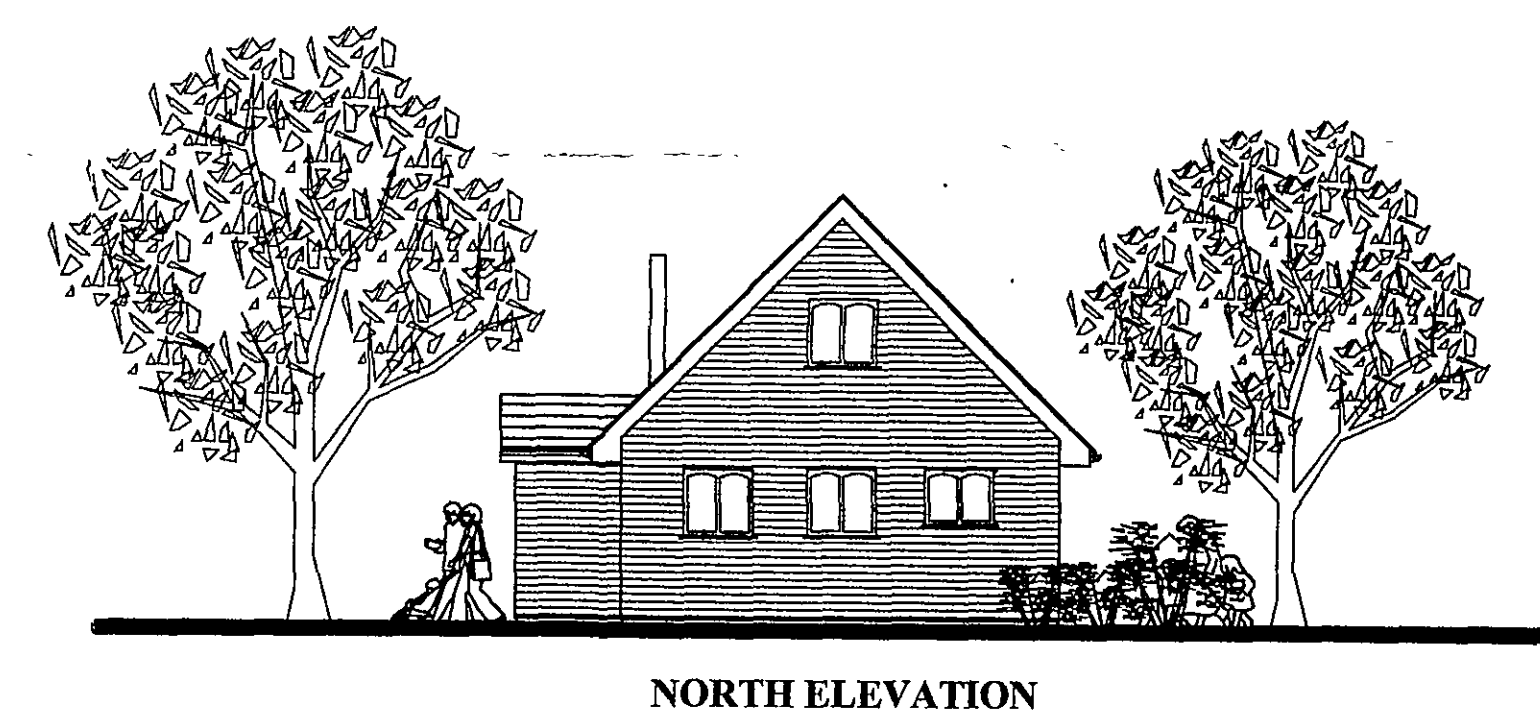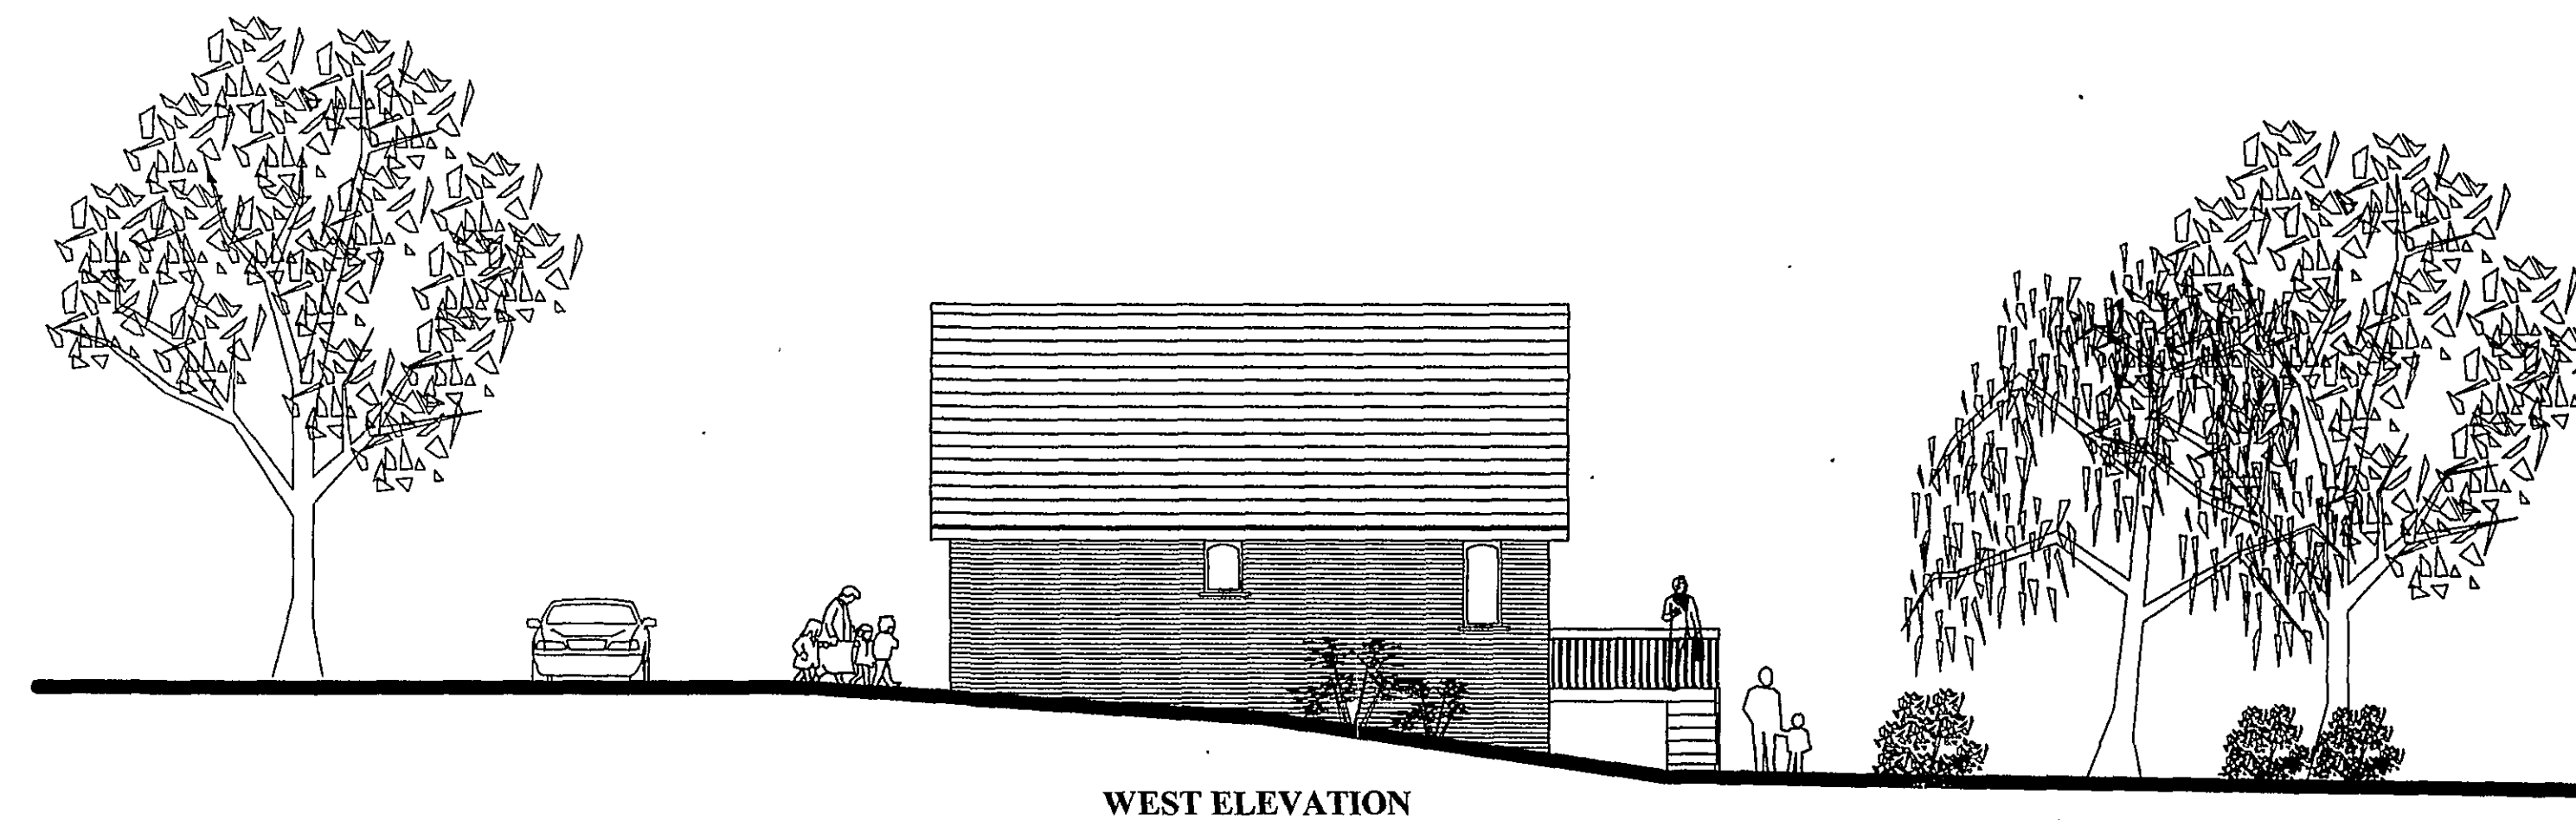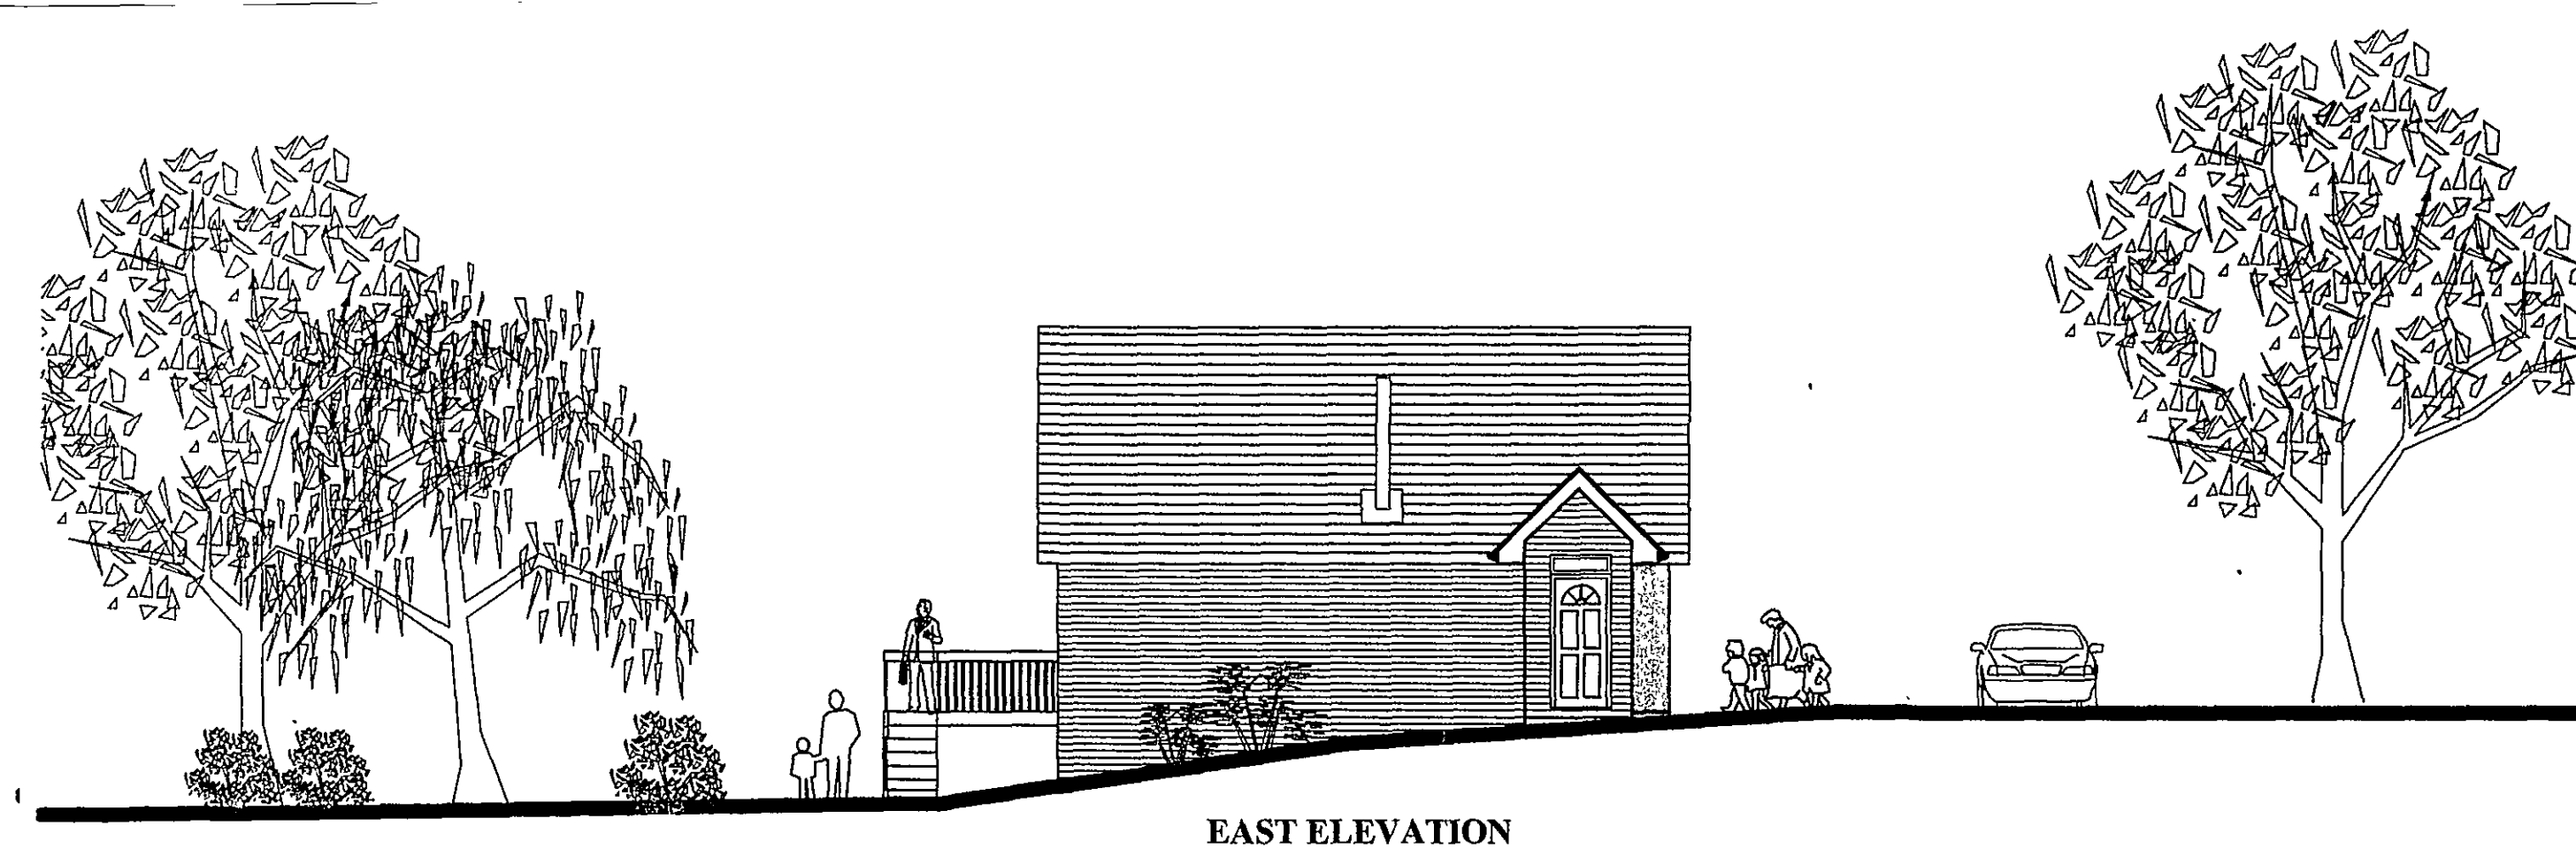

SHDC
Planning & Development
23 MAR 2007
Ref: 0371107

JOHN LYNCH
CHARTERED ARCHITECTS

Client
Mrs Hook

Project
New Dwelling at No. 39
Reservoir Road.

Drawing
Timber framed proposal

Date
Mar. 2007

Drawn
JDL

Job No.
1665

Drawing No.
SK/1

Scale
1:100, 1:50

Revision
A