


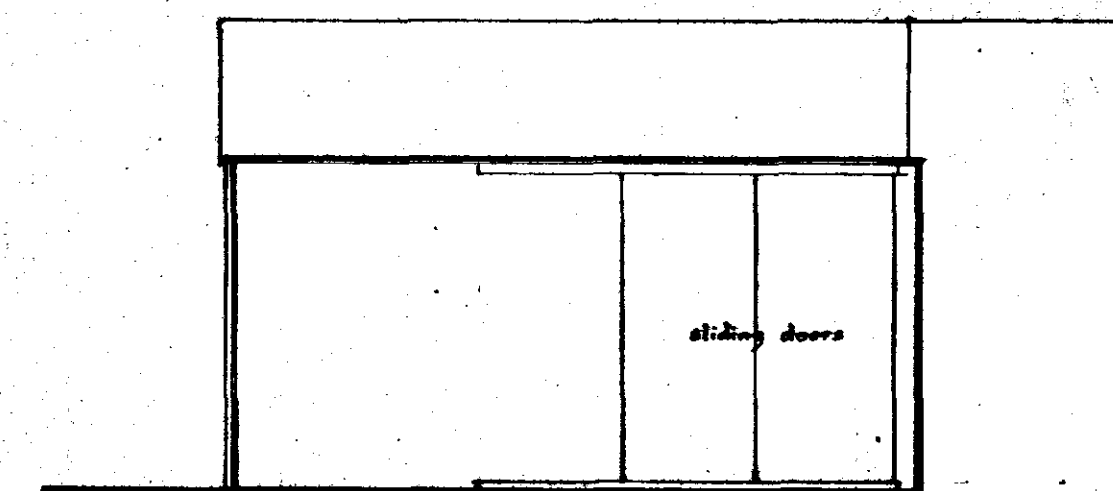


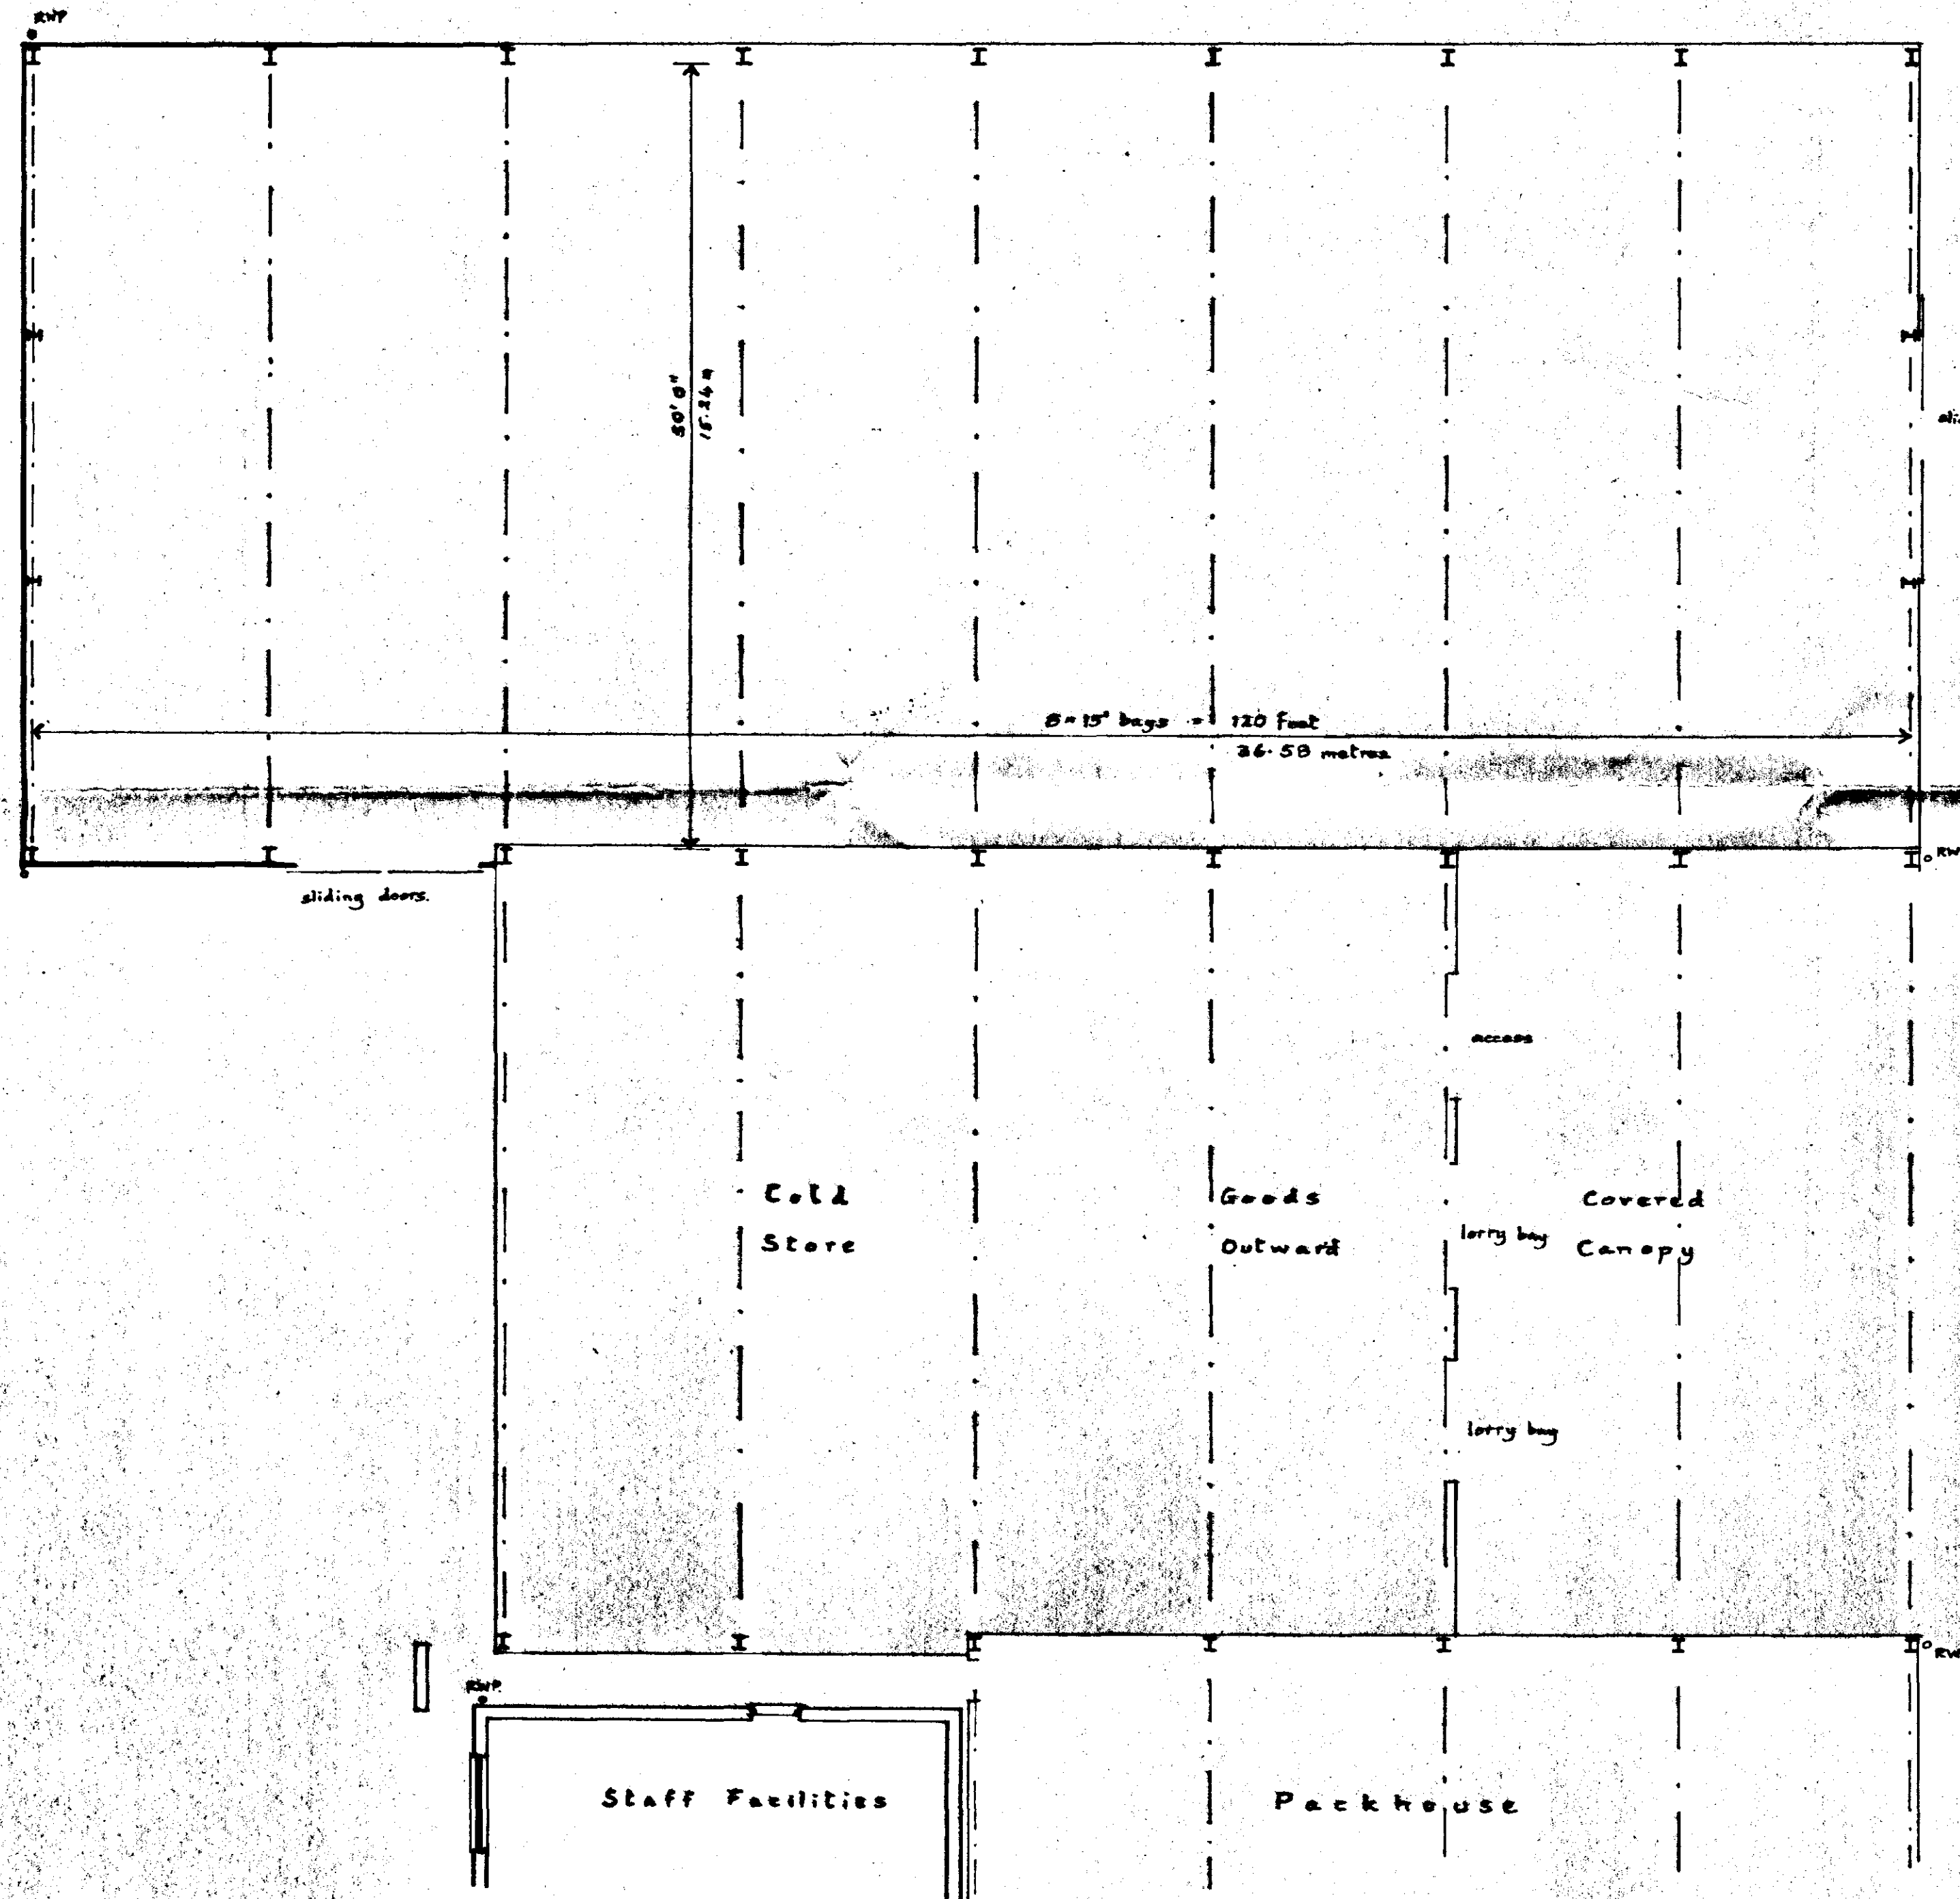

North Elevation

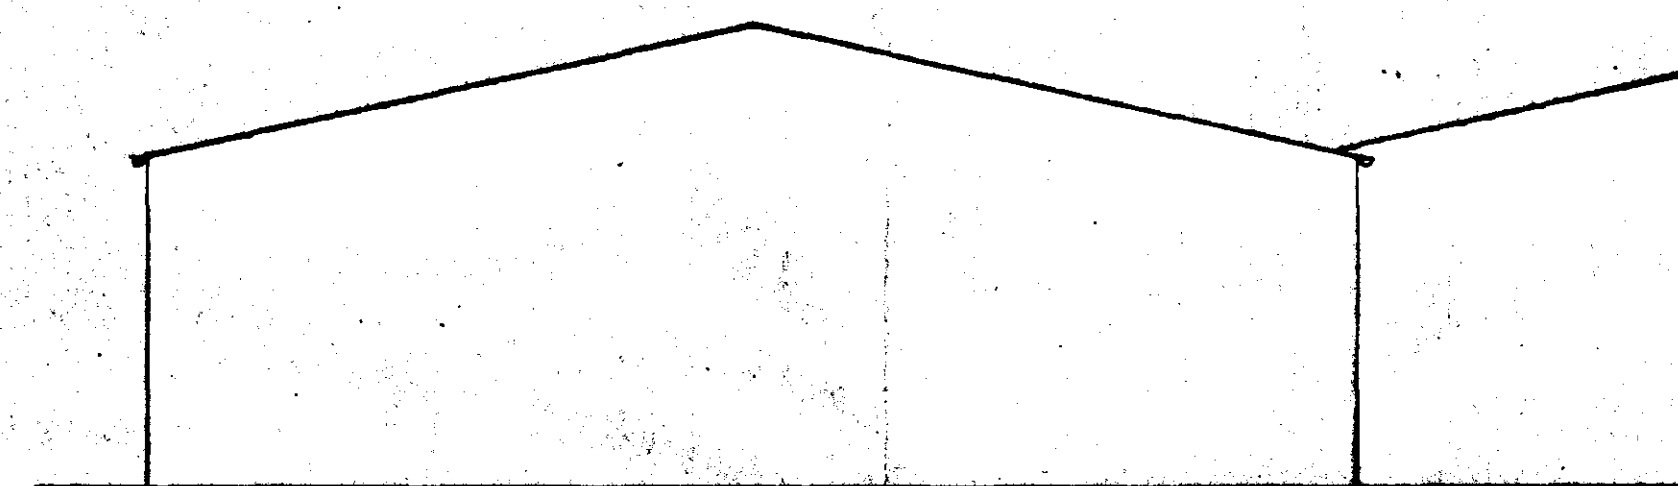

East Elevation

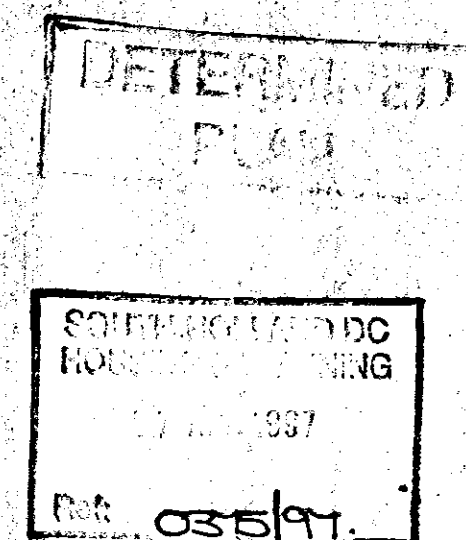

D. E. Brand & Sons,
Birds Drove, SURFLEET.
Extension to Replacement Shed (H17/1150/96)

Written dimensions to be used
in preference to scaled, and all
measurements to be verified
by checking on site.

Scale
1:100

Local Authority Ref.
Planning

Drawing No.
970401

Building Regulations

Date
April 1997

A. ROFFE
BUILDING DESIGN & PLANS
1, Green Lane,
SPALDING, Lincs. PE11 2YB
Tel: 01775-723 680 ©