

REV	DATE	NOTES
A	03/23	INTERNAL LAYOUT ALTERED

MATERIALS



IBSTOCK BRICK, IVANHOE CREAM
FACING BRICKWORK



MARLEY EDGEMERE ROOF TILES,
COLOUR: SMOOTH GREY

BRICKWORK BELOW DPC LEVEL
TO BE, GREY ENGINEERING

WINDOWS; GREY RAL7016 U-PVC
STYLE AS INDICATED ON DRAWINGS

GREY UPVC SOFFITS AND FASCIAS

BLACK PVC-U RAINWATER GOODS


ALUMINIUM ROLLER GARAGE DOOR
COLOUR; GREY, RAL7016




South Elevation (Front)




West Elevation (Side)

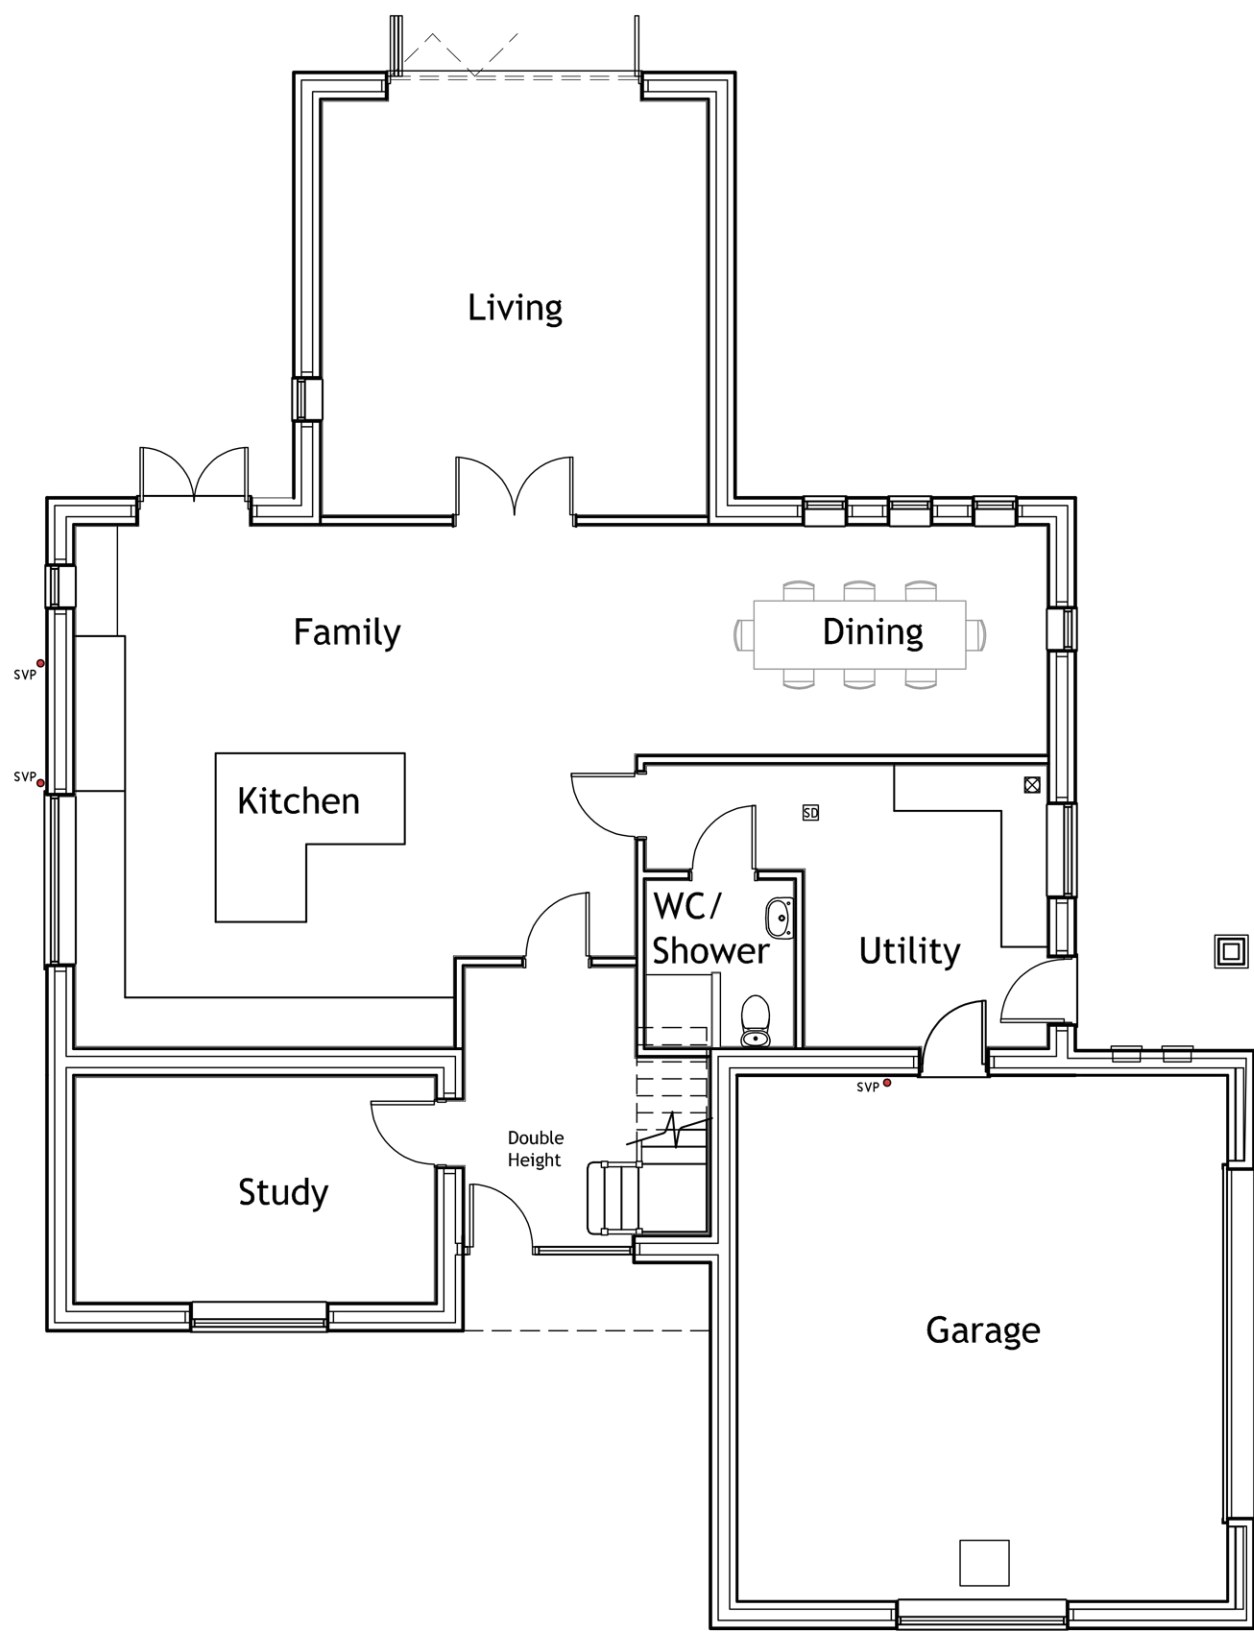

Ground Floor Plan

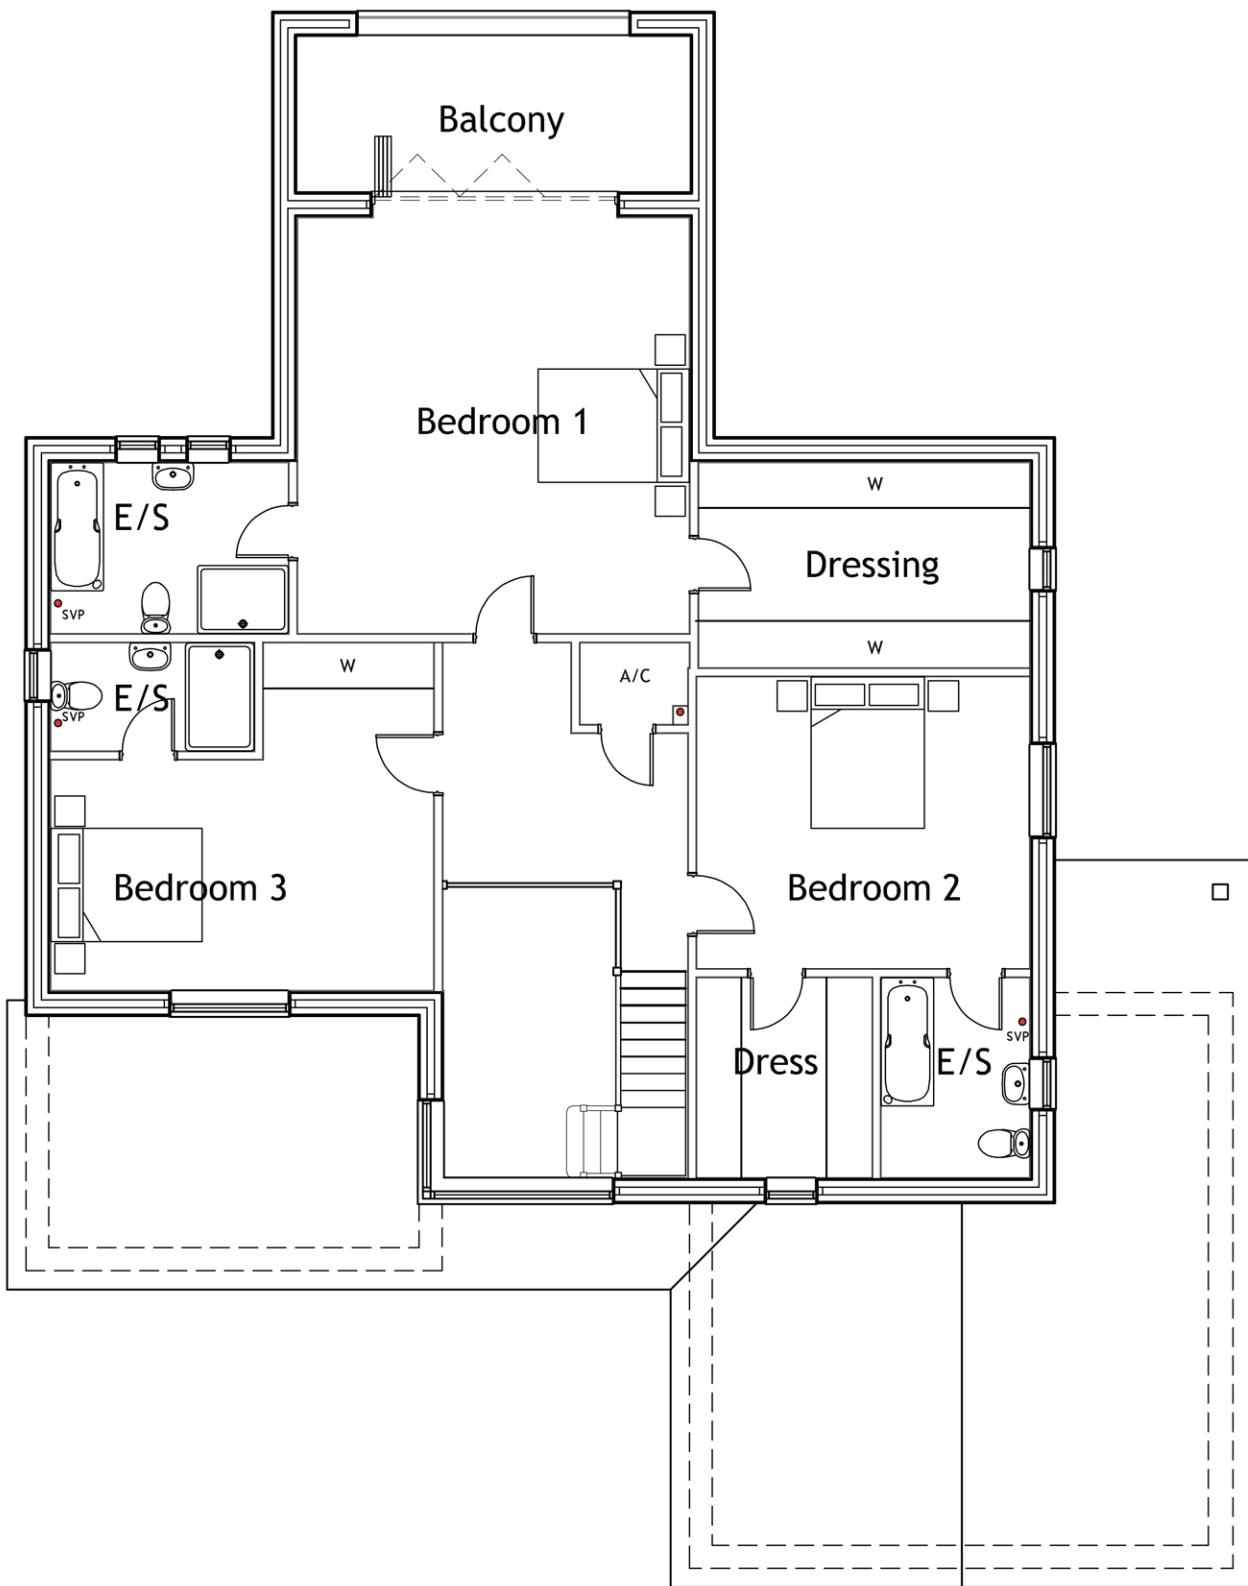

First Floor Plan

 

seven22
ARCHITECTURE LTD

22 SHORE VIEW, PETERBOROUGH
CAMBRIDGESHIRE, PE7 8FS
E.info@seven22.co.uk ~ T.07799 585277

PROJECT
PROPOSED DWELLINGS
LAND ADJACENT, 110 STATION ROAD
SURFLEET
LINCOLNSHIRE
PE11 4DB

CLIENT
FODEN, LAUD & BAILEY-SCOTT

TITLE
PROPOSED FLOOR PLANS & ELEVATIONS PLOT 2

DRAWING No.
062/063 P03

SCALE	DATE	REV
1:100 @ A1 ~ 1:200 @ A3	MAY 2022	A



North Elevation (Rear)



East Elevation (Side)